




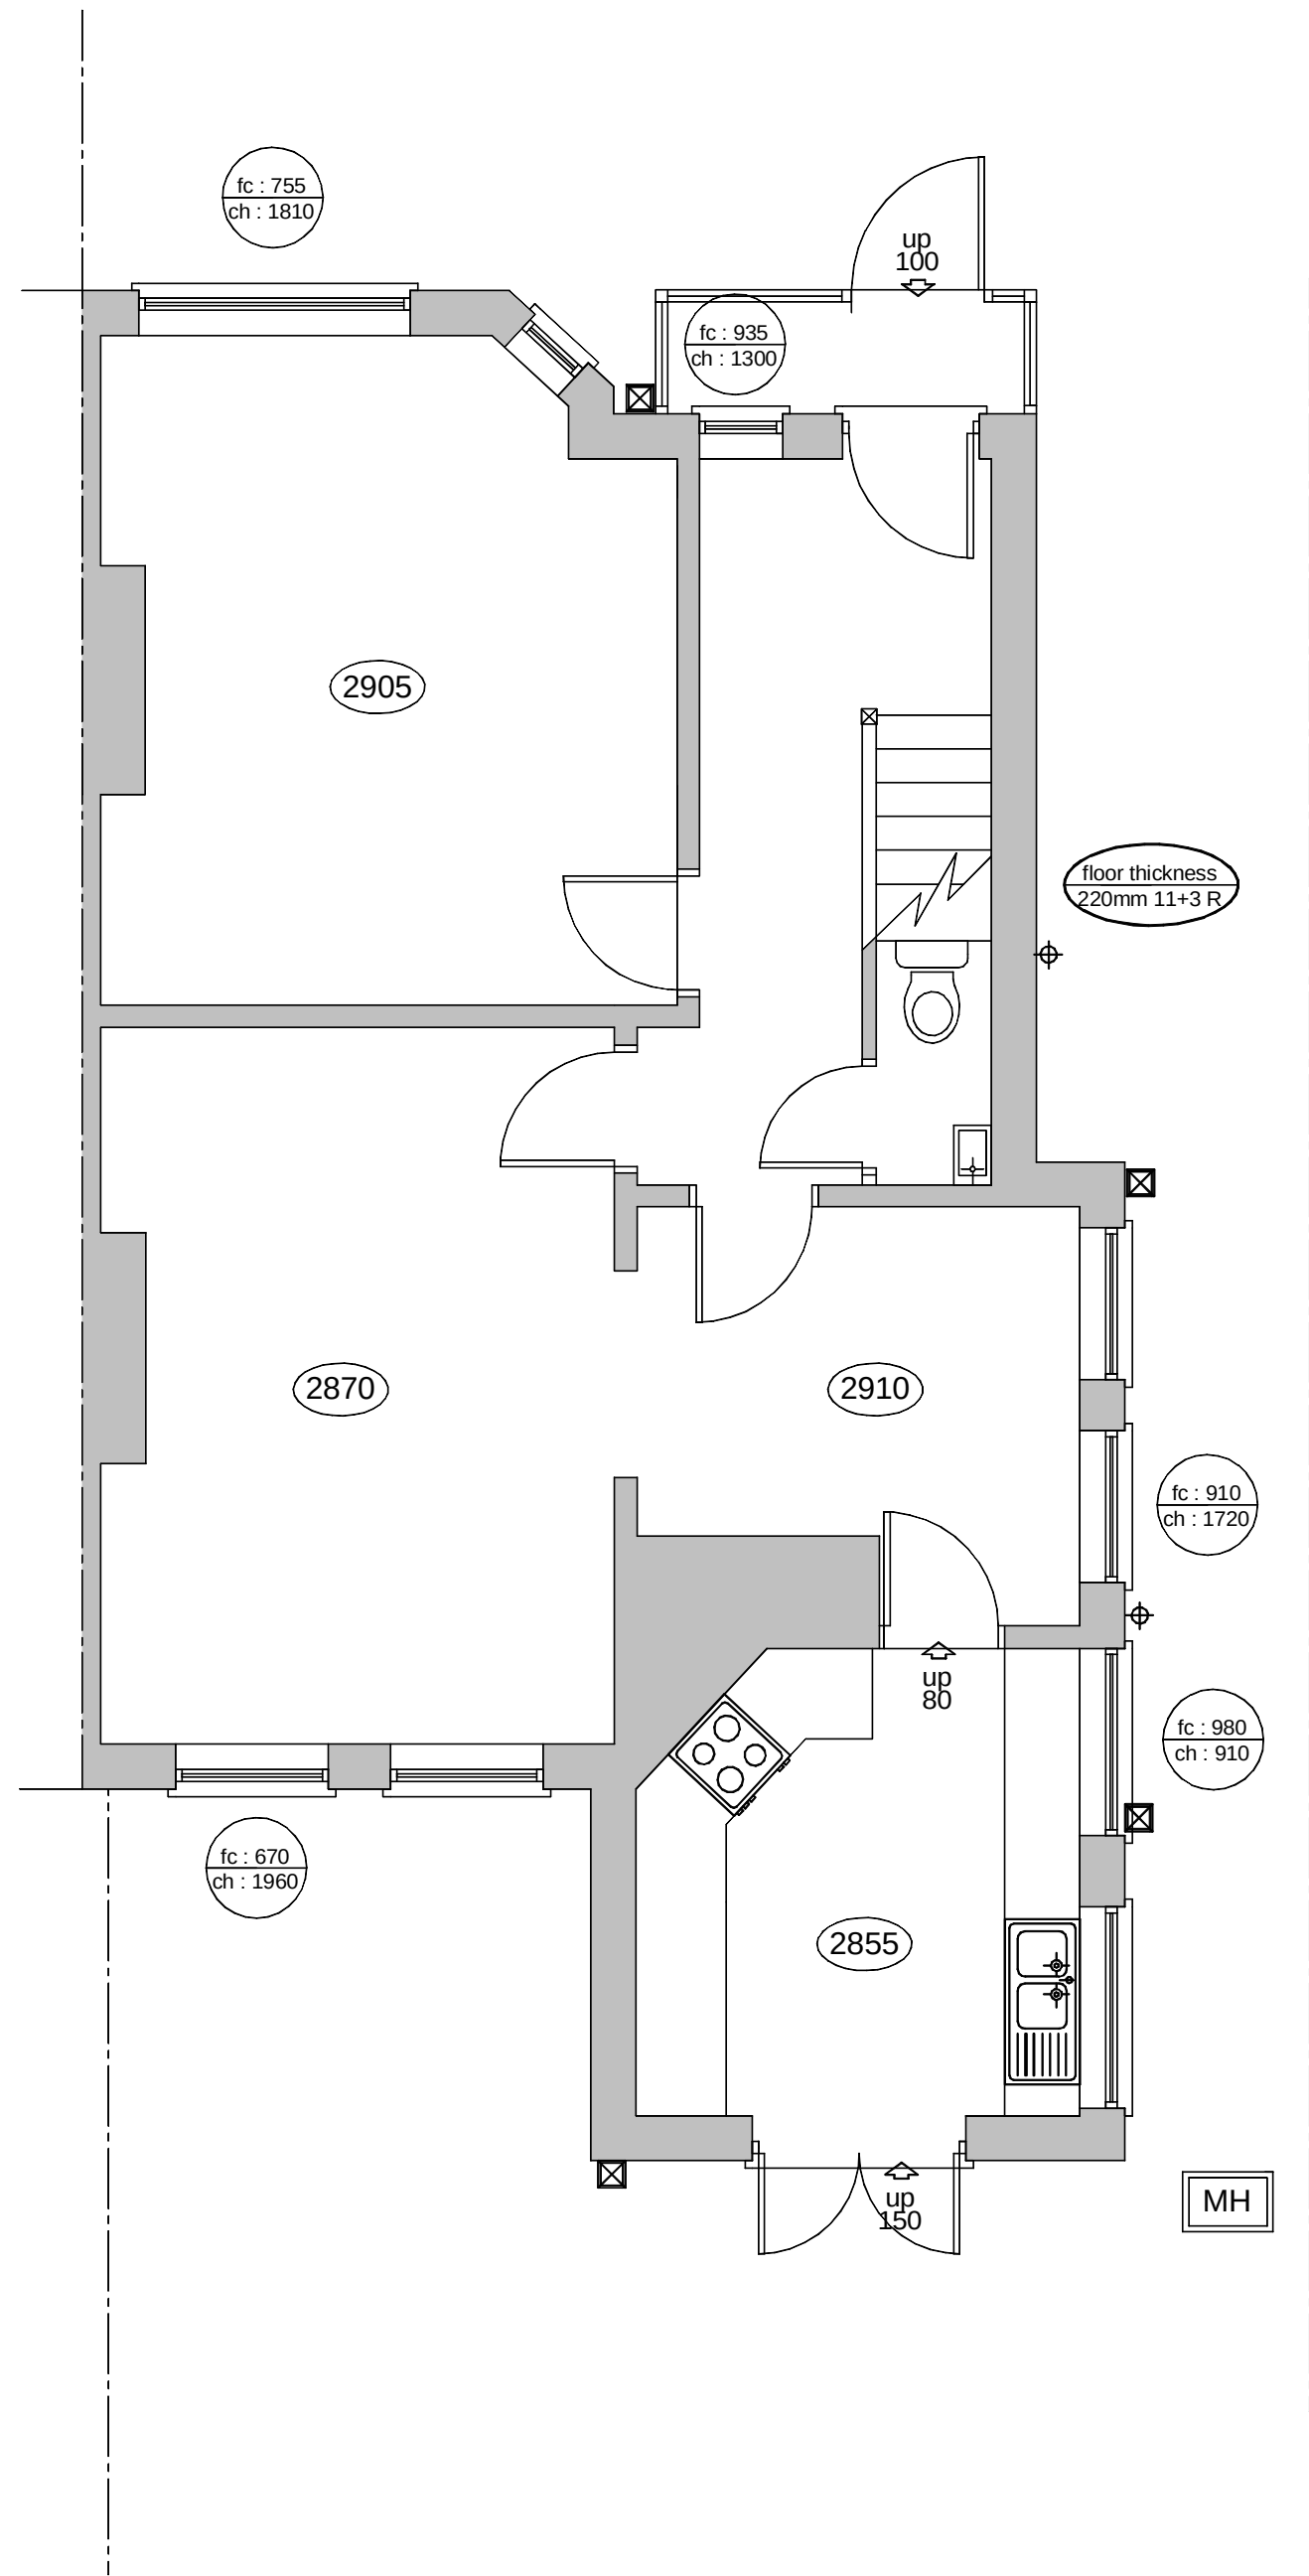


existing ground floor plan

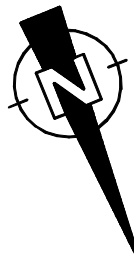


existing rear elevation - north

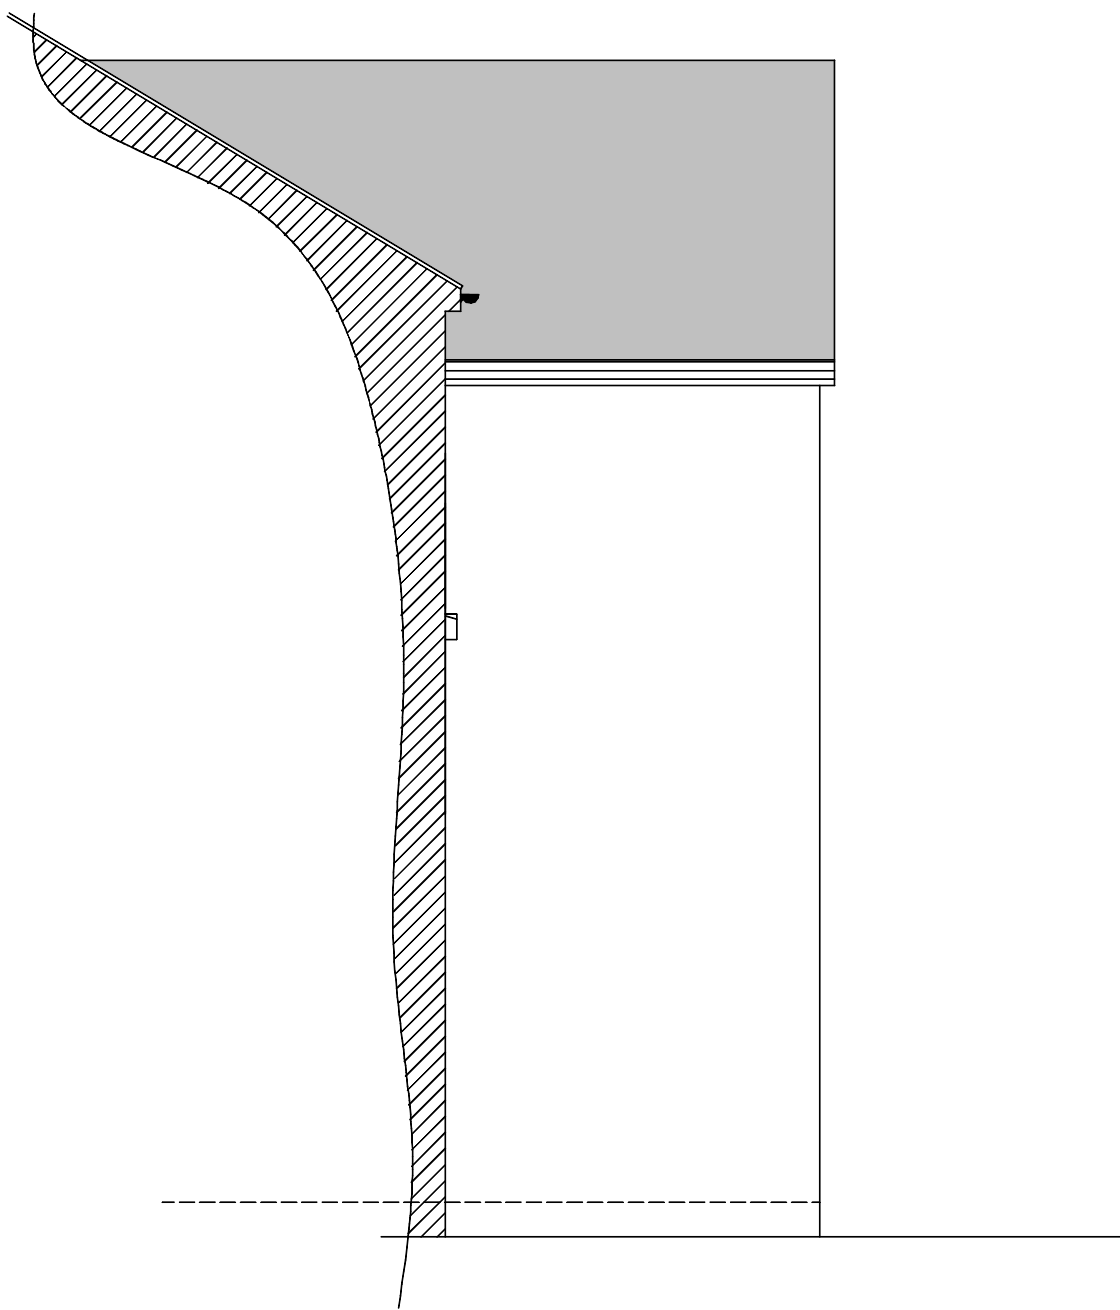

existing side elevation - east

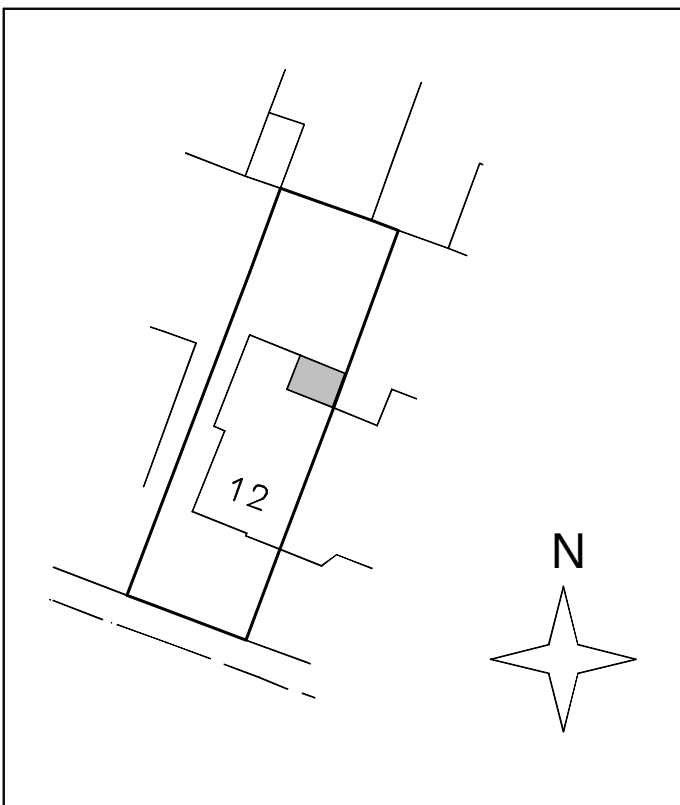

block plan 1:500

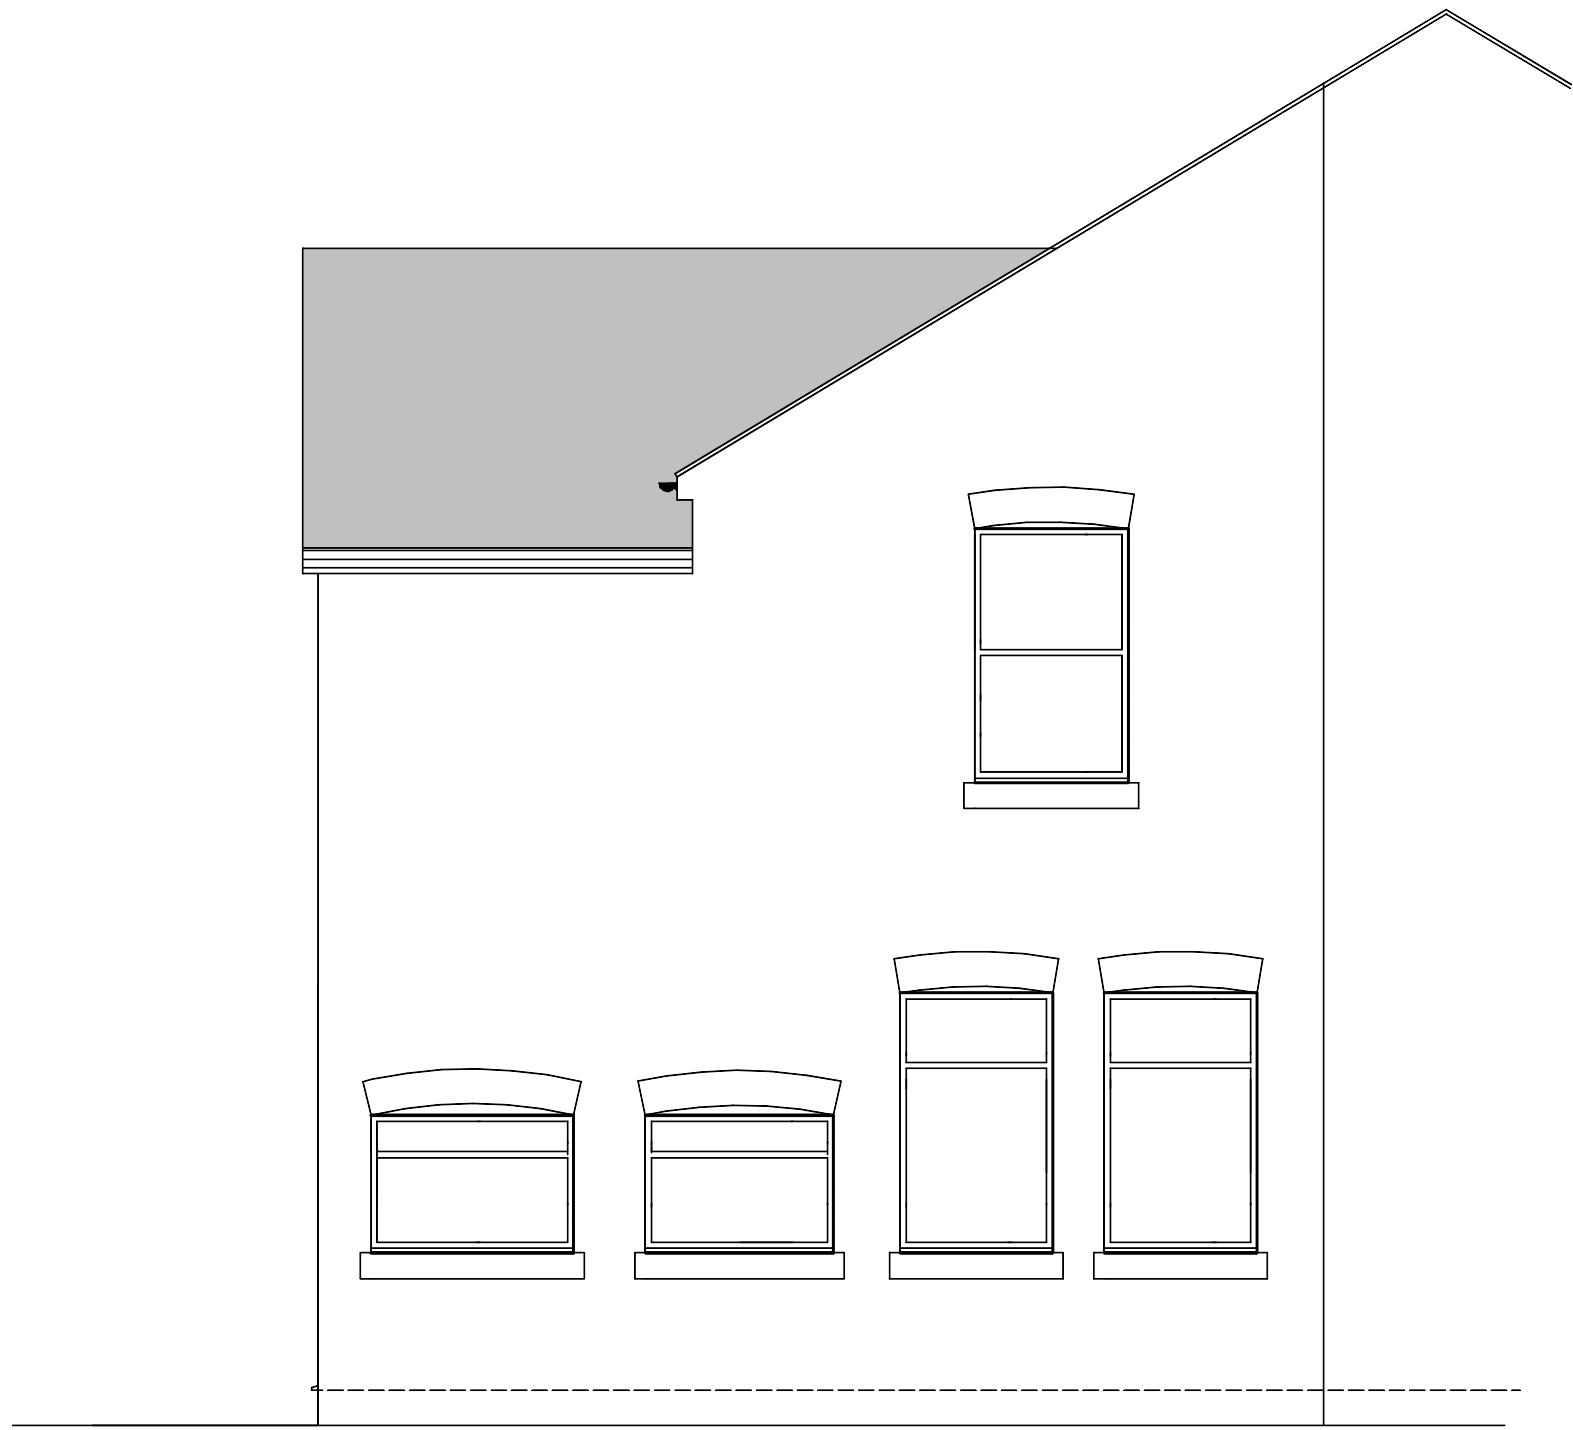

existing side elevation - west

CLIENT Ms S Acton & Mr P Jones		
PROJECT EXTENSION & ALTERATIONS		
LOCATION 12 ORCHARD ROAD EAST NORTHENDEN		
TITLE EXISTING PLANS & ELEVATIONS		
SCALE + PAPER SIZE 1:50 @ A1	DATE MAR '21	DRAWN BY <i>lan</i>
JOB NO 1288	DRAWING NO 1	REVISION a

HEATON DESIGN LTD
ARCHITECTURAL DESIGN
153
WOODSMOOR LANE
WOODSMOOR
STOCKPORT
CHESHIRE
SK3 8TH
PHONE + FAX
0161 - 456 7766
MOBILE
07973 - 208126
EMAIL
info@heatondesign.com