
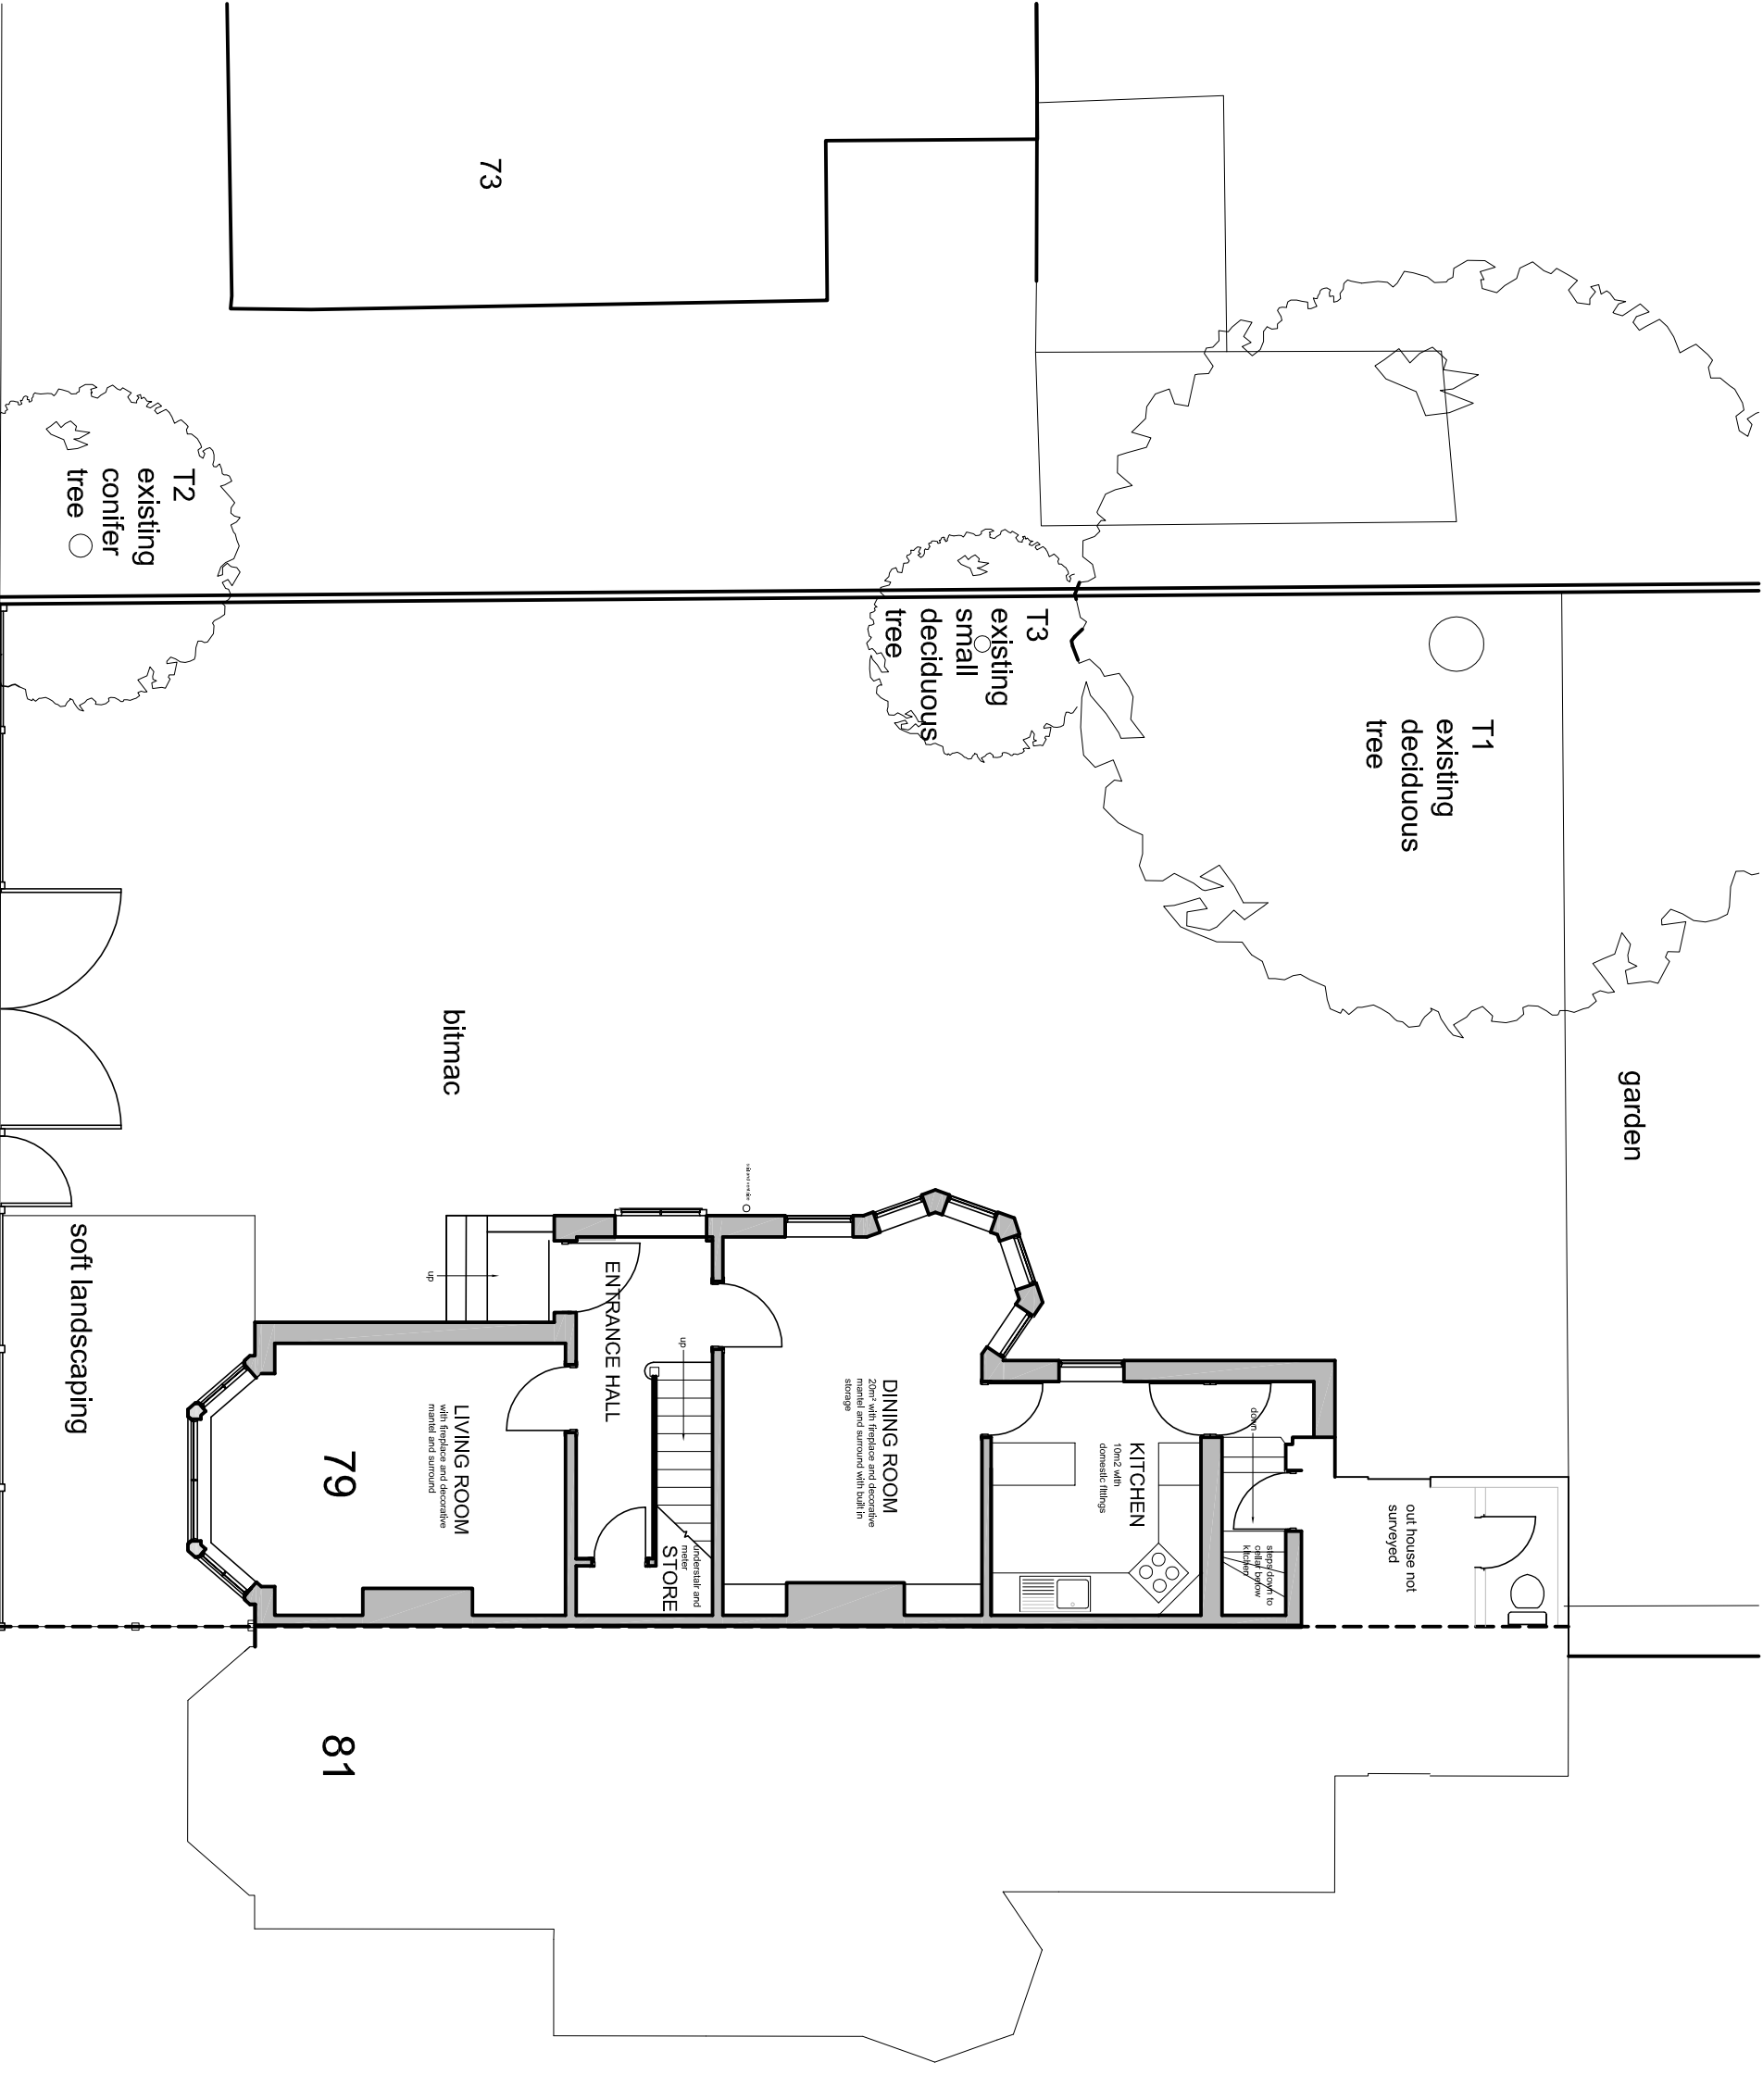


 

A 22.1.2021 Scale changed to 1:100

rev	date	by	description	
contract				
House Extension 79 Ashley Lane Moston Manchester				
client				
Next Steps				
dwrg no.		rev.	date	
5169 / 21				
scales		drawn	checked	
1:100				
subject				
Site Plan as Existing				

Warburton

a s s o c i a t e s

Chartered Architects

wa

The Old Police Station, 82 Chapel Street, MANCHESTER M3 7AA

Tel: 0161 833 9345 Fax: 0161 831 7584 mail@warburtonassociates.com