



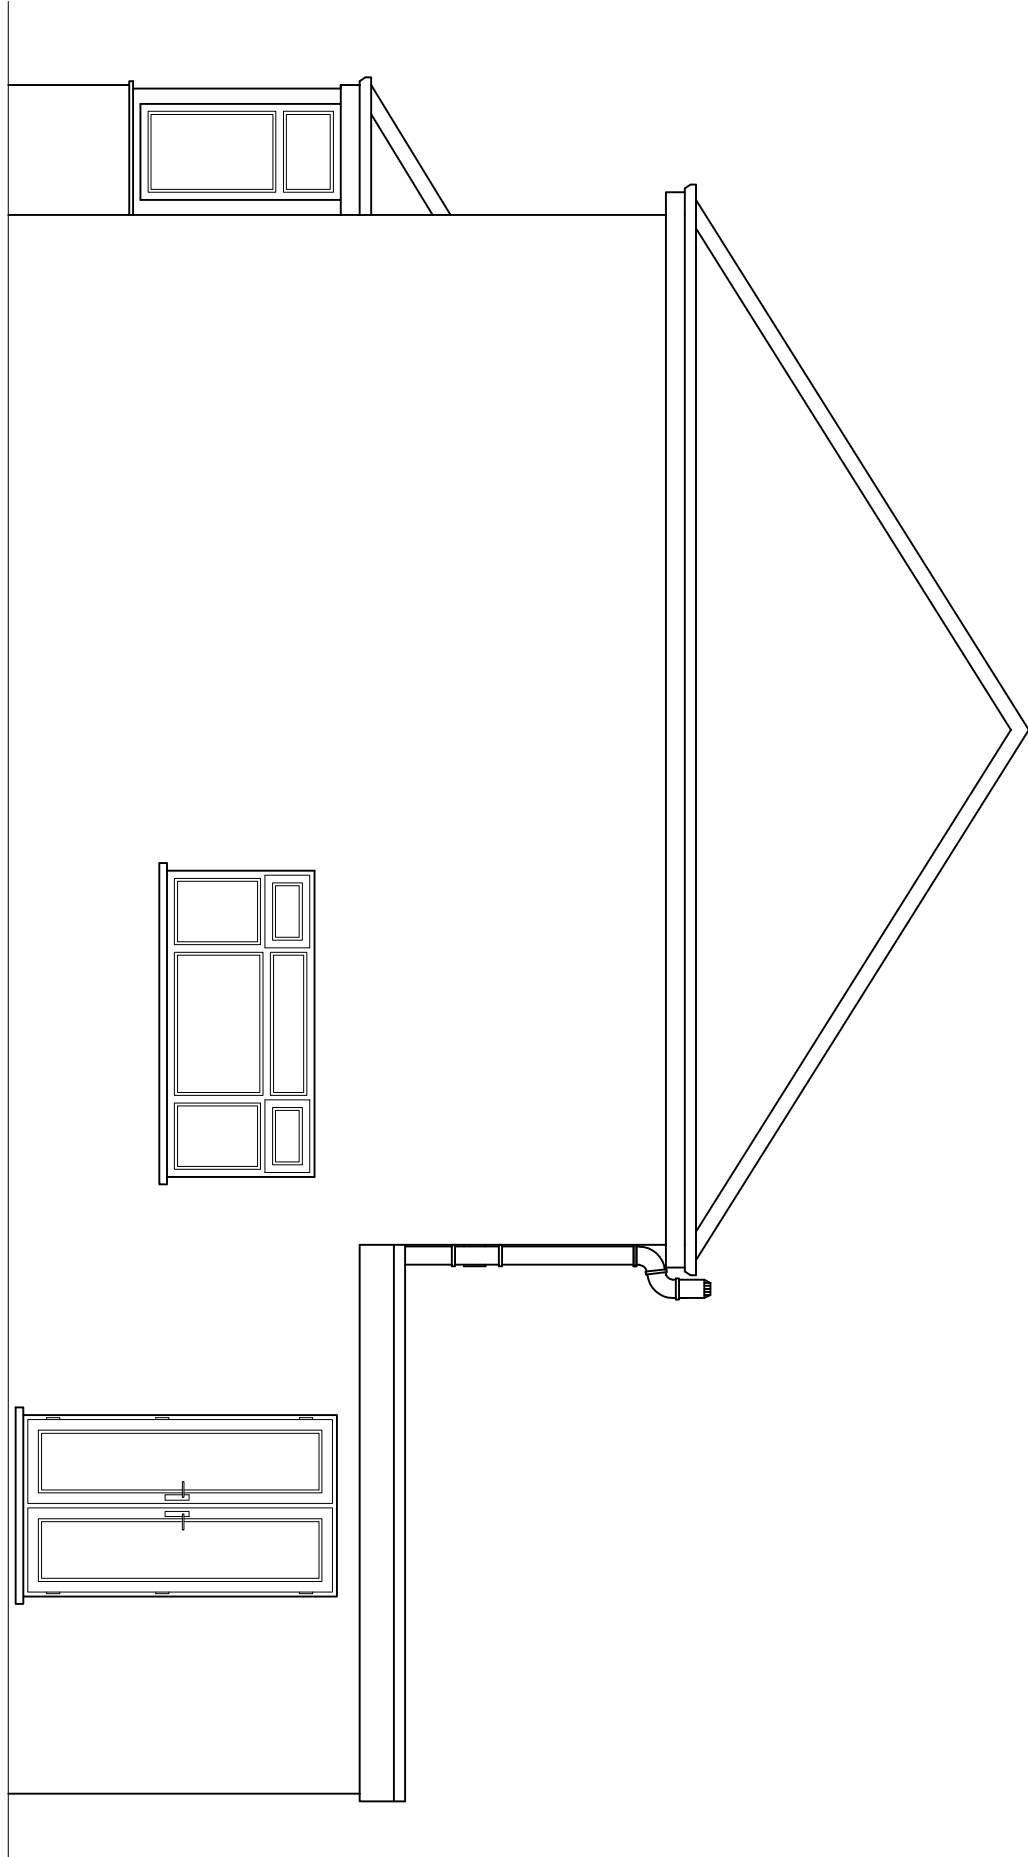


EXISTING RIGHT SIDE ELEVATION

(SCALE 1:50)

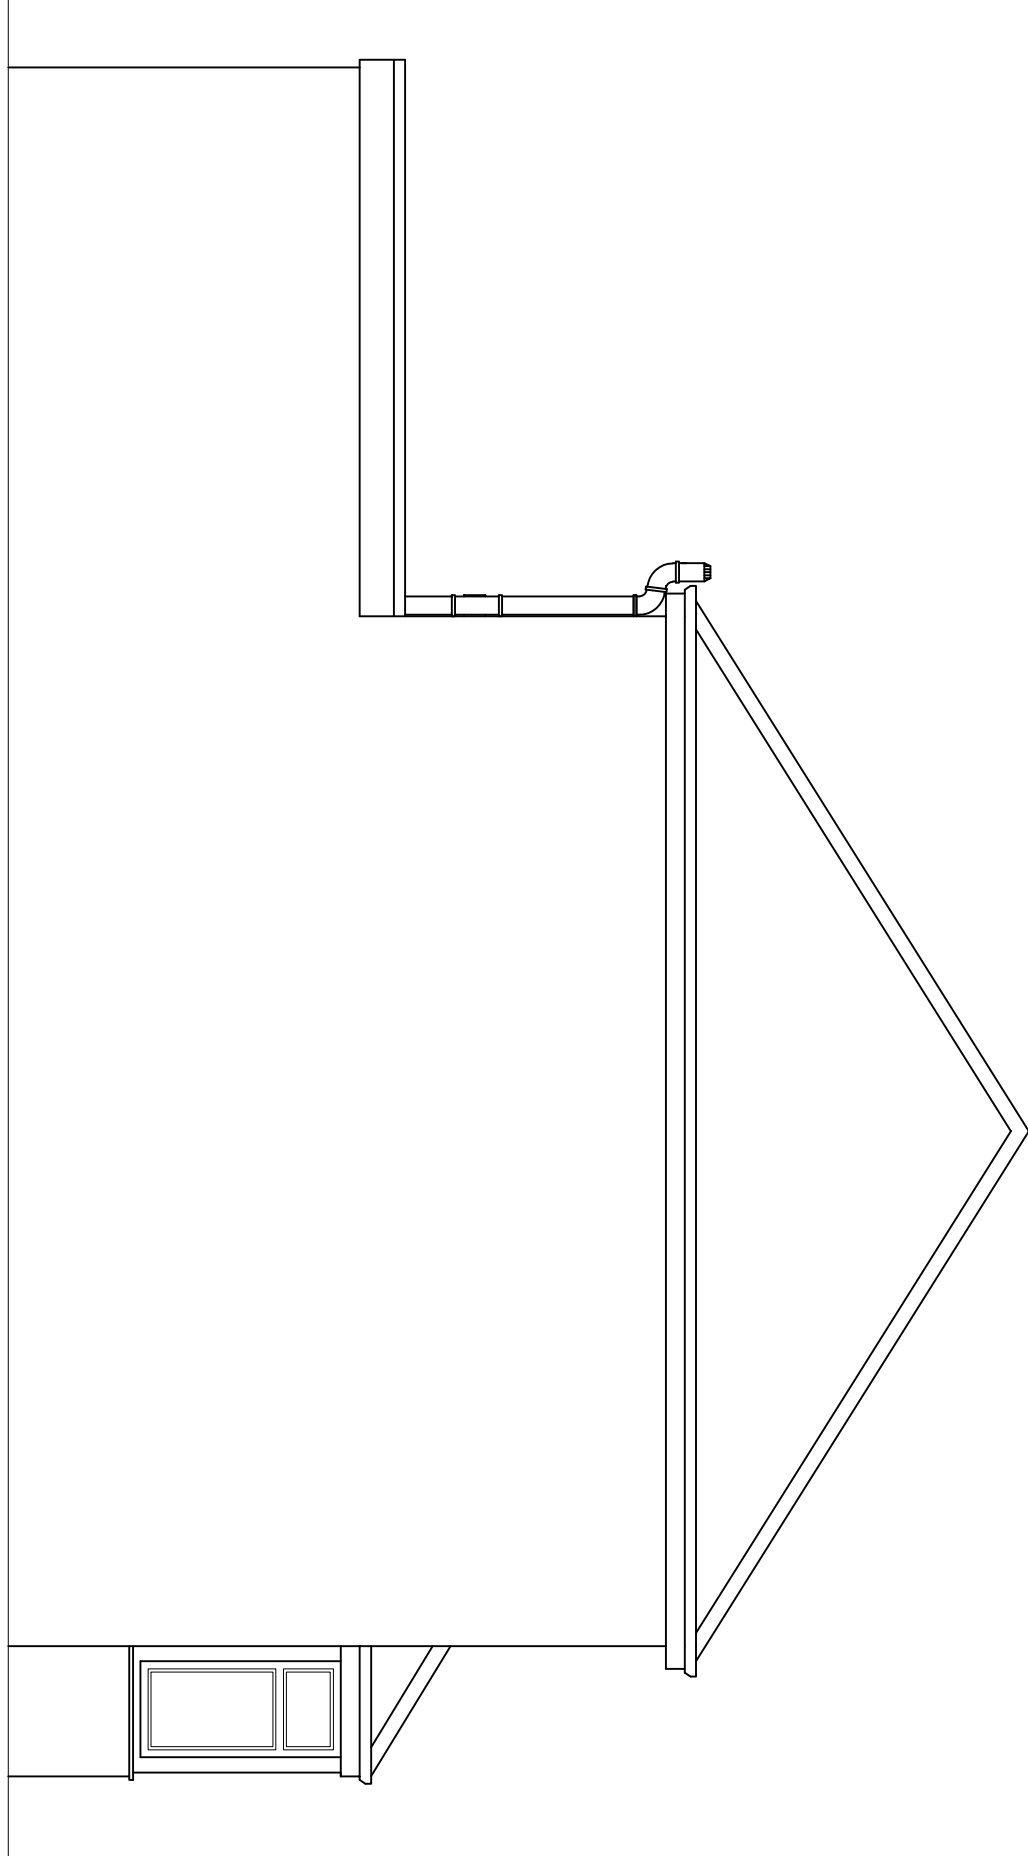


EXISTING LEFT SIDE ELEVATION

(SCALE 1:50)

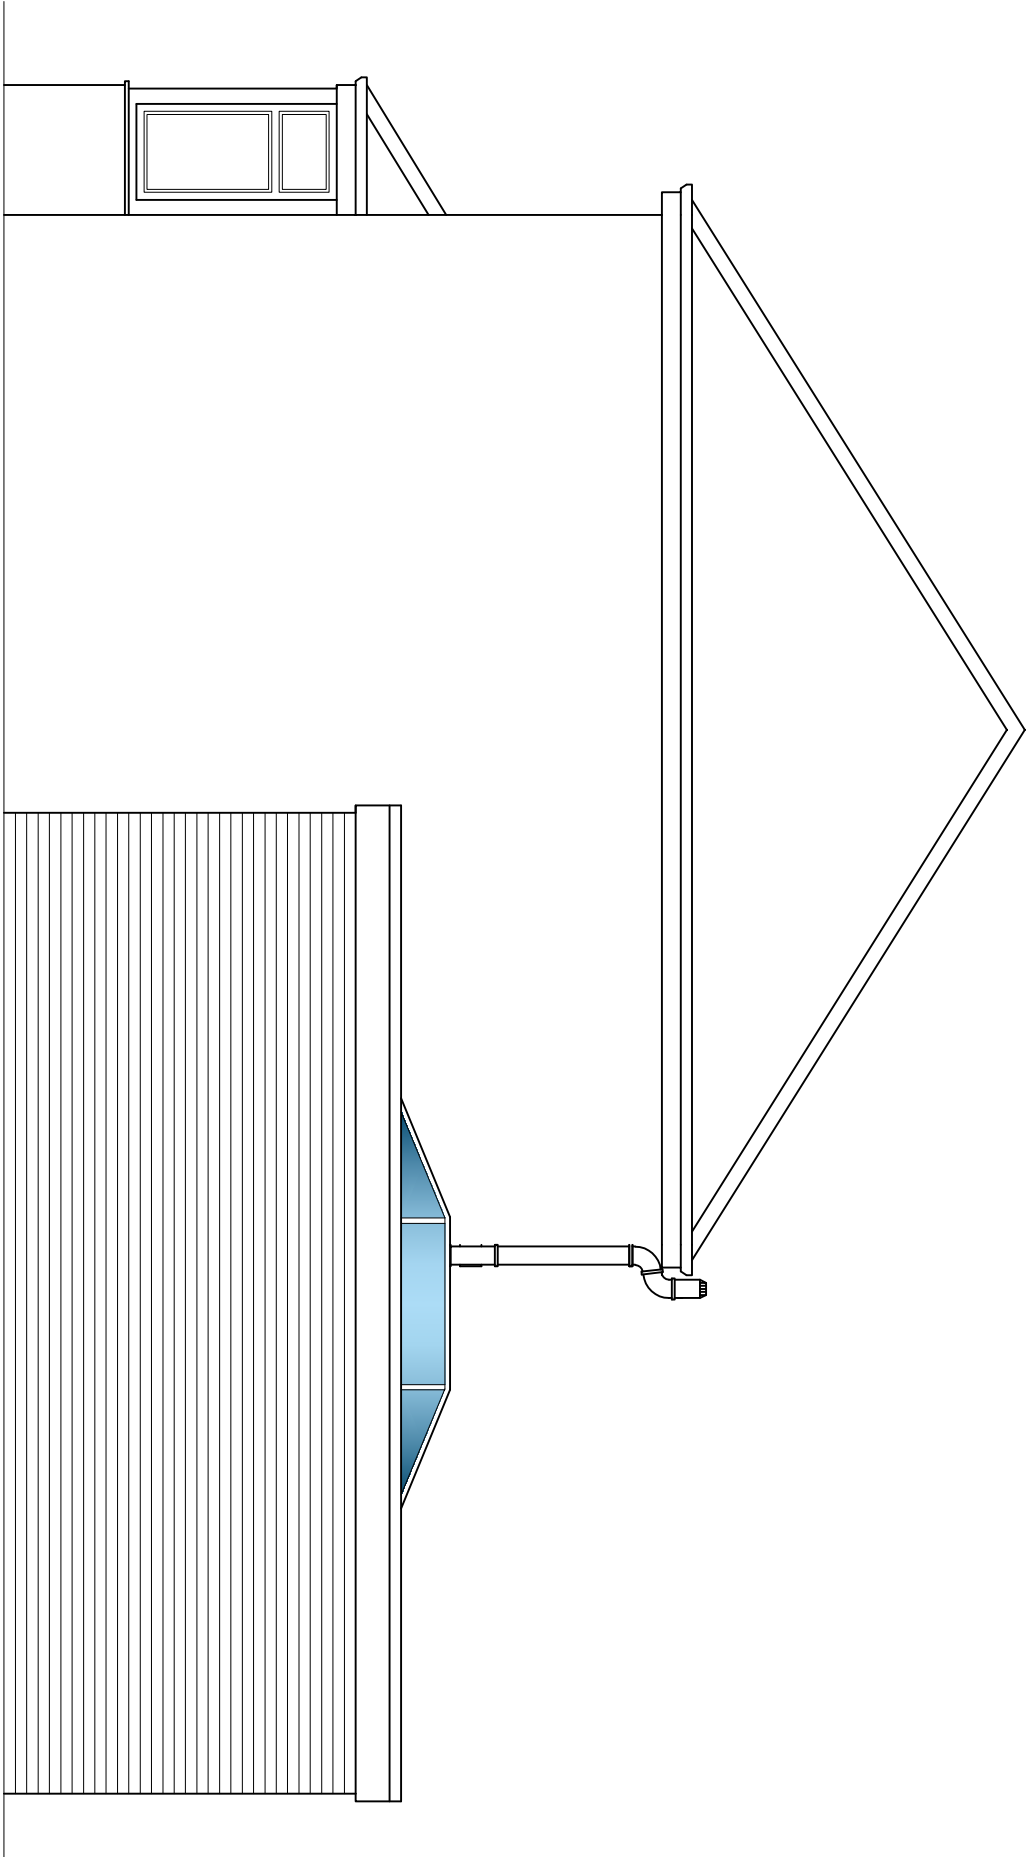


PROPOSED RIGHT SIDE ELEVATION

(SCALE 1:50)

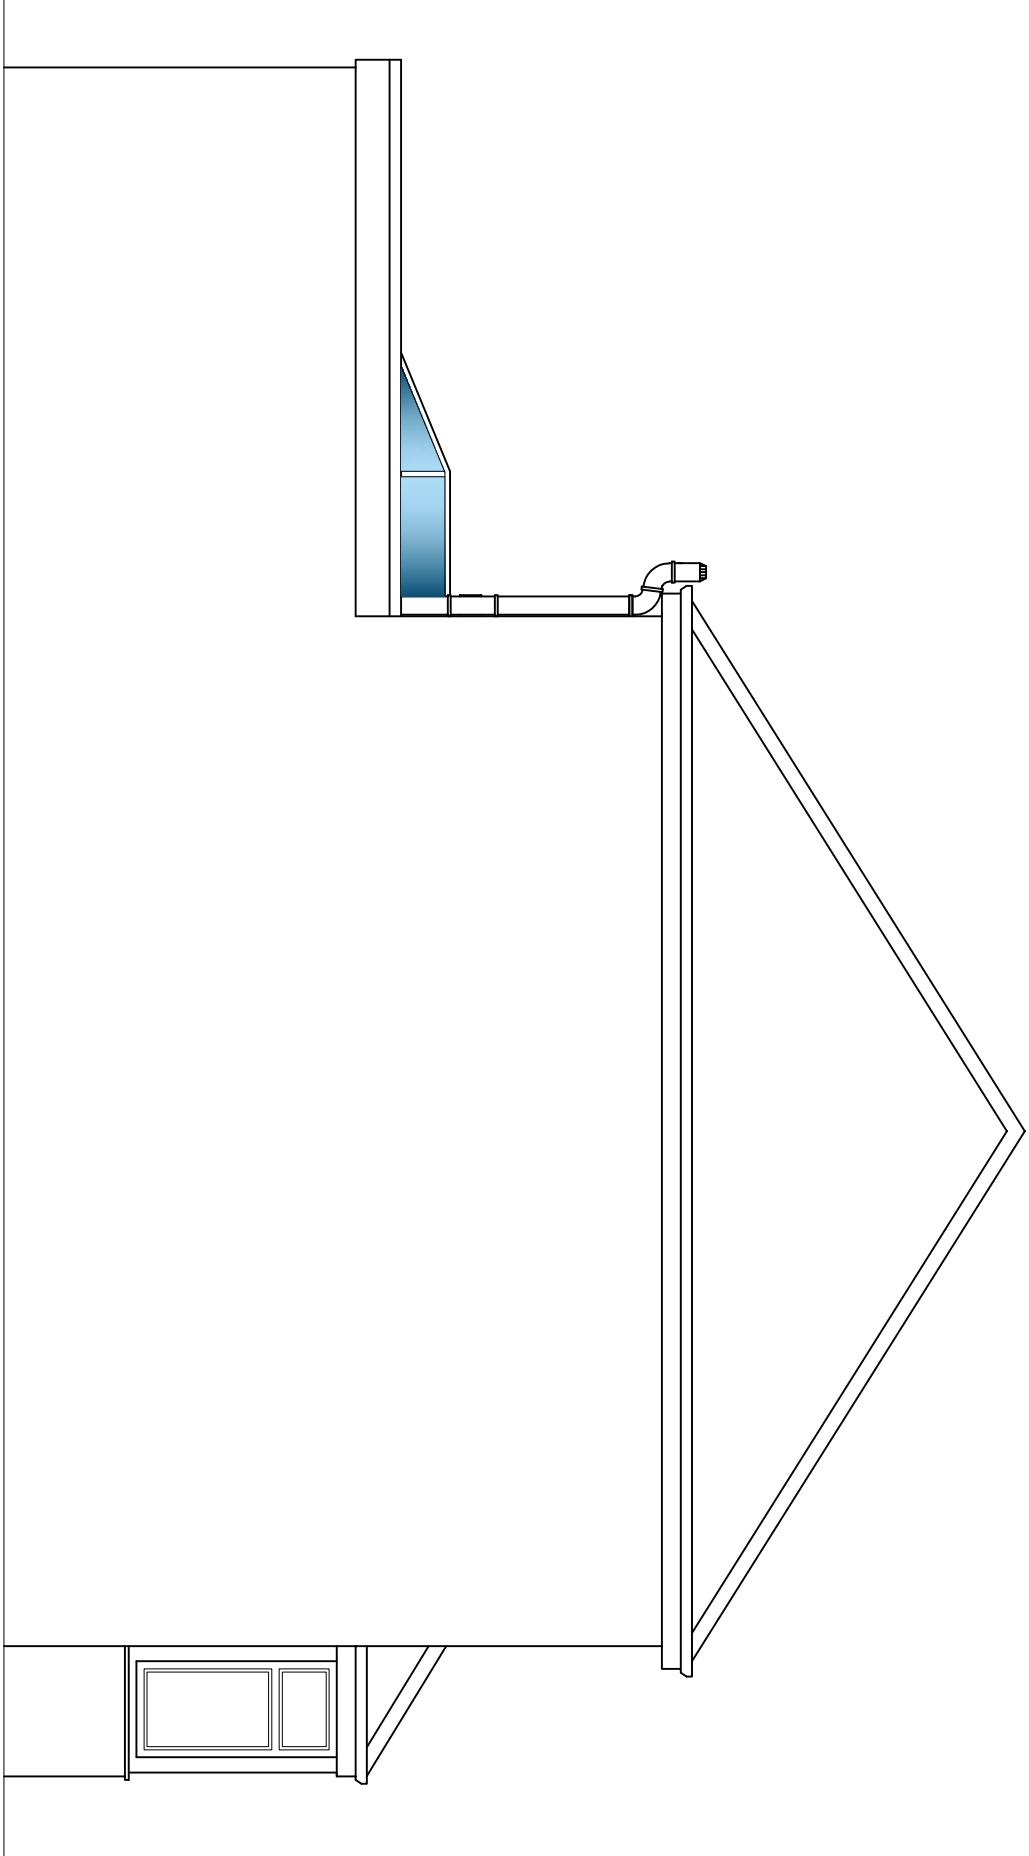

PROPOSED LEFT SIDE ELEVATION

(SCALE 1:50)

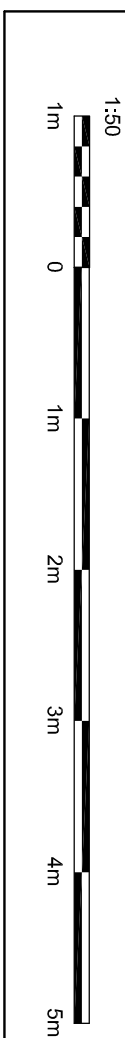

A		01.03.21	ISSUED FOR PLANNING APPROVAL	
DRAWING STATUS		PLANNING APPROVAL		
PROJECT				
15 MENSTON AVENUE NEW MOSTON				
TITLE				
PROPOSED SINGLE STOREY SIDE EXTENSION AND RENDER OF FRONT ELEVATION				
SCALE & SIZE		STATUS		DATE
1:50 @ A1 UNO		PLANNING APP.		MAR. 21
PROJECT No.		DRAWING No.		REV.
MA-001		003		A