



Drawing Status


- ☐ PRELIMINARY FOR APPROVAL
☐ AGREED LAYOUT - SIGNED OFF
☒ PLANNING DRAWING
☐ BUILDING CONTROL DRAWING
☐ TENDER DRAWING
☐ CONTRACT DRAWING
☐ CONSTRUCTION DRAWING
☐ AS-BUILT DRAWING

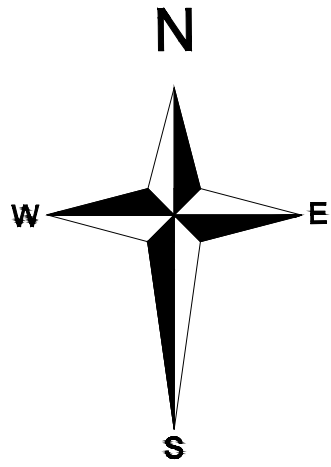


KEY
AREA OF EXCAVATION
NEW RETAINING WALL

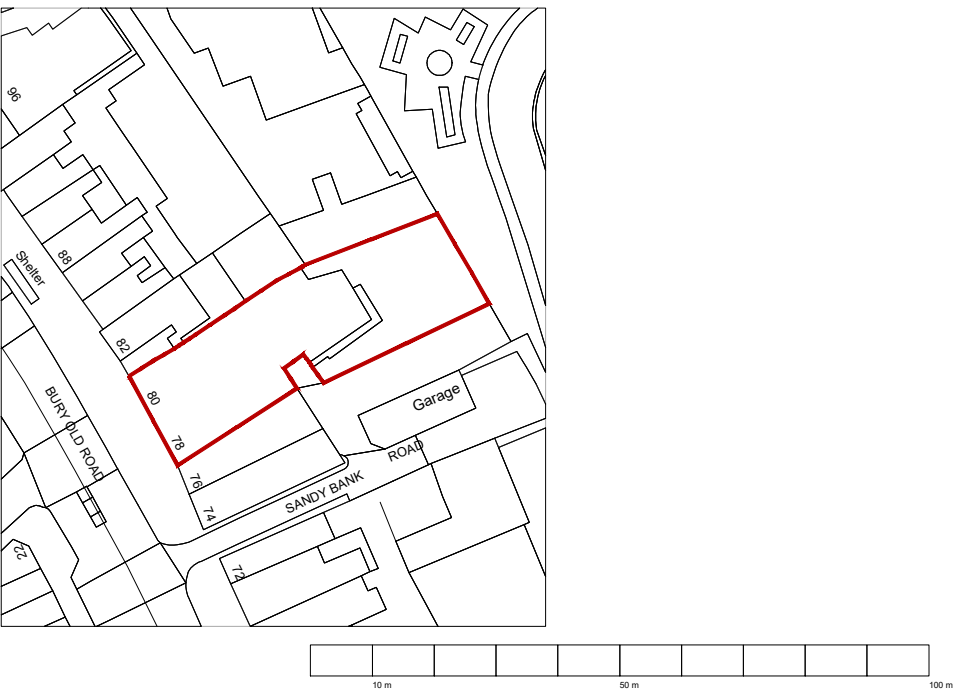


LOCATION PLAN
SCALE: 1:1250@A1

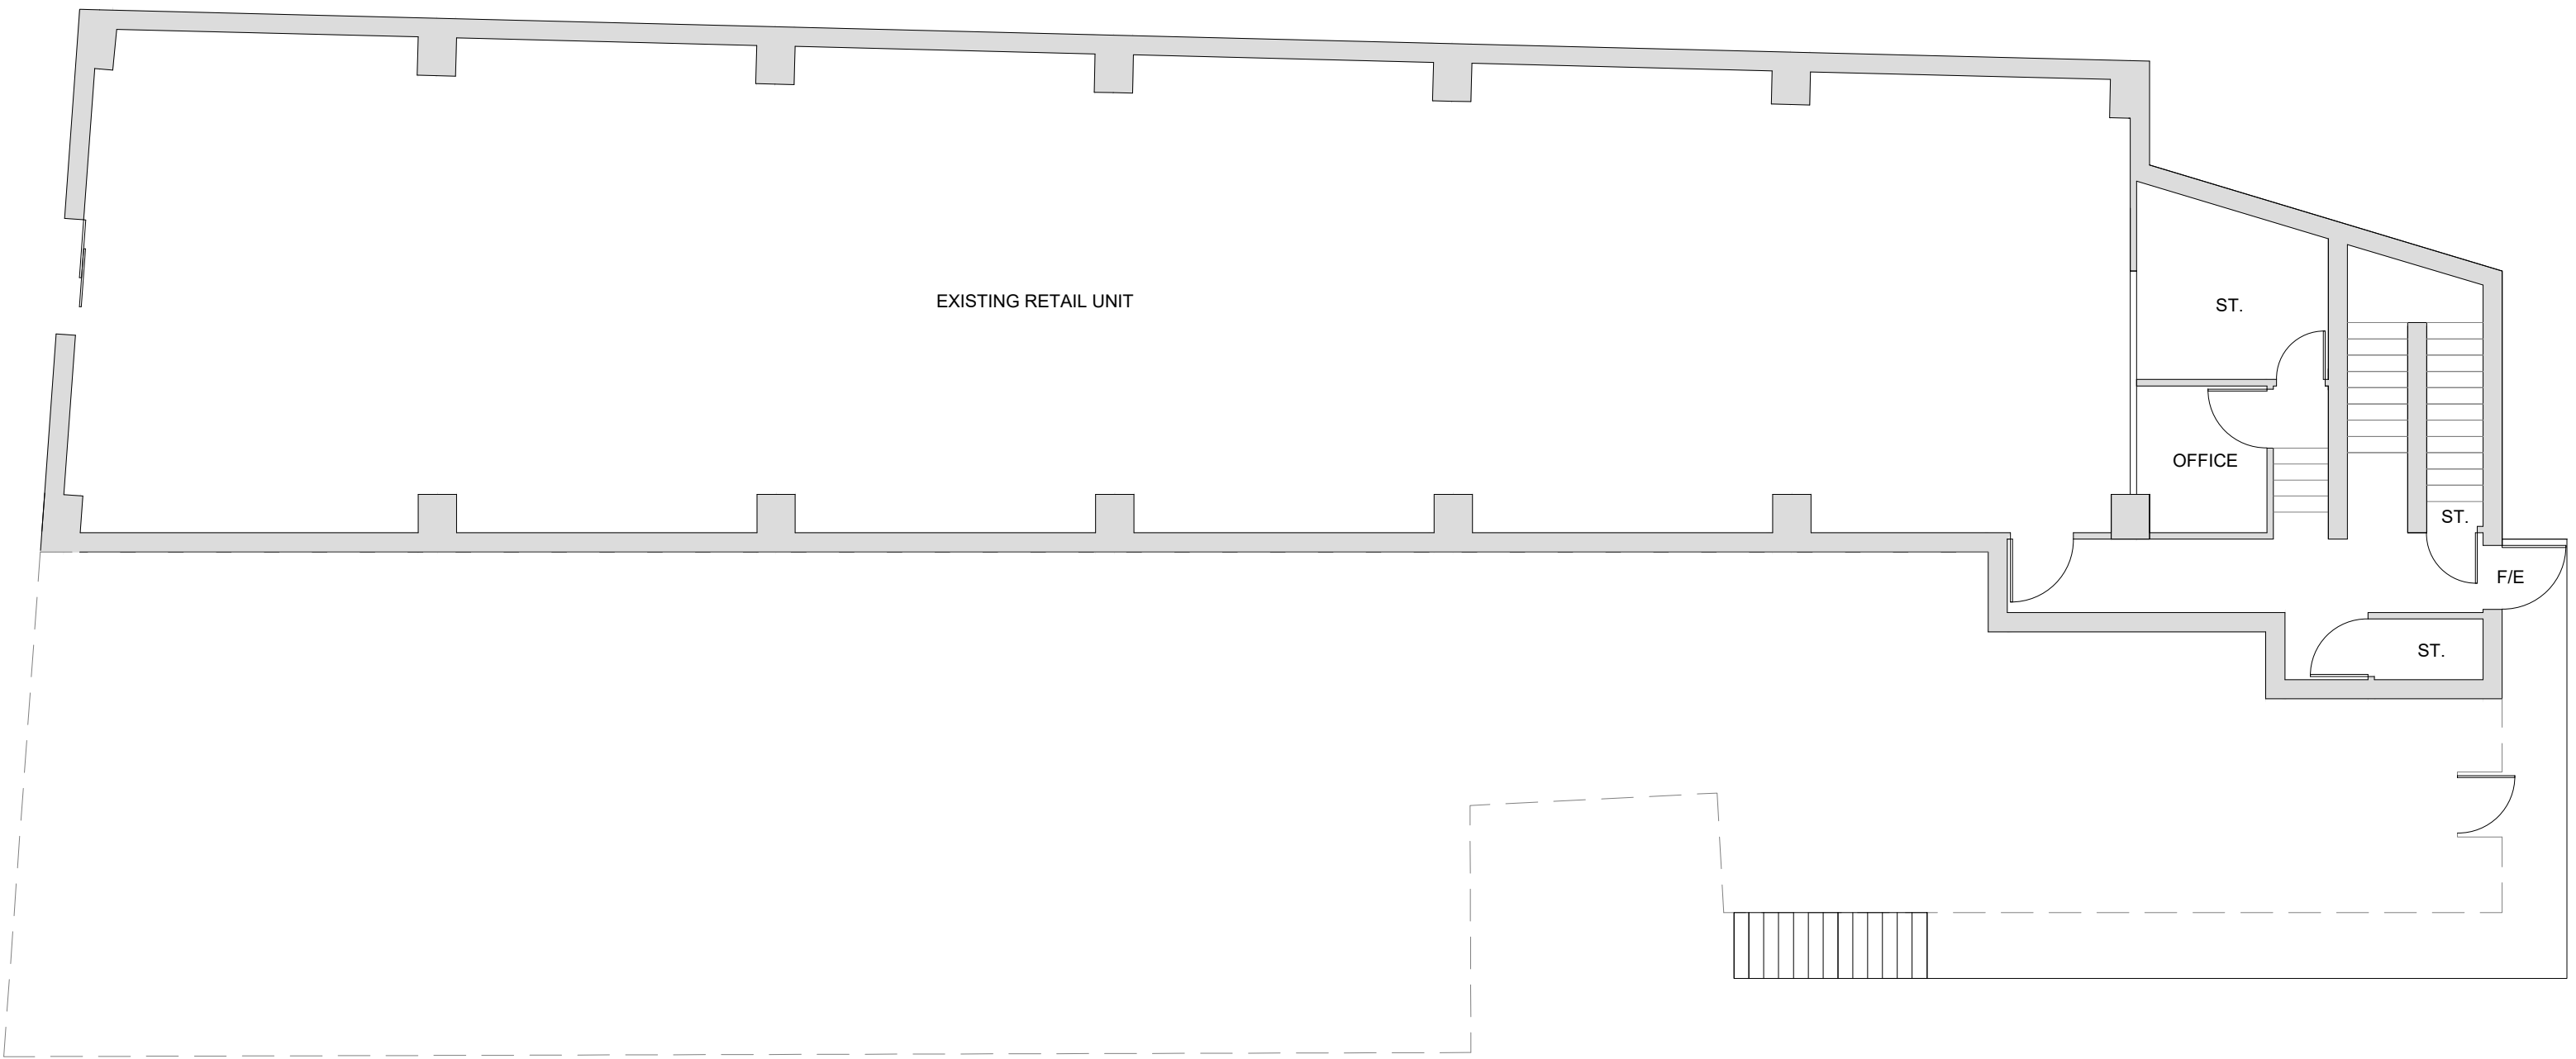


EXISTING GROUND FLOOR PLAN
SCALE: 1:100@A1

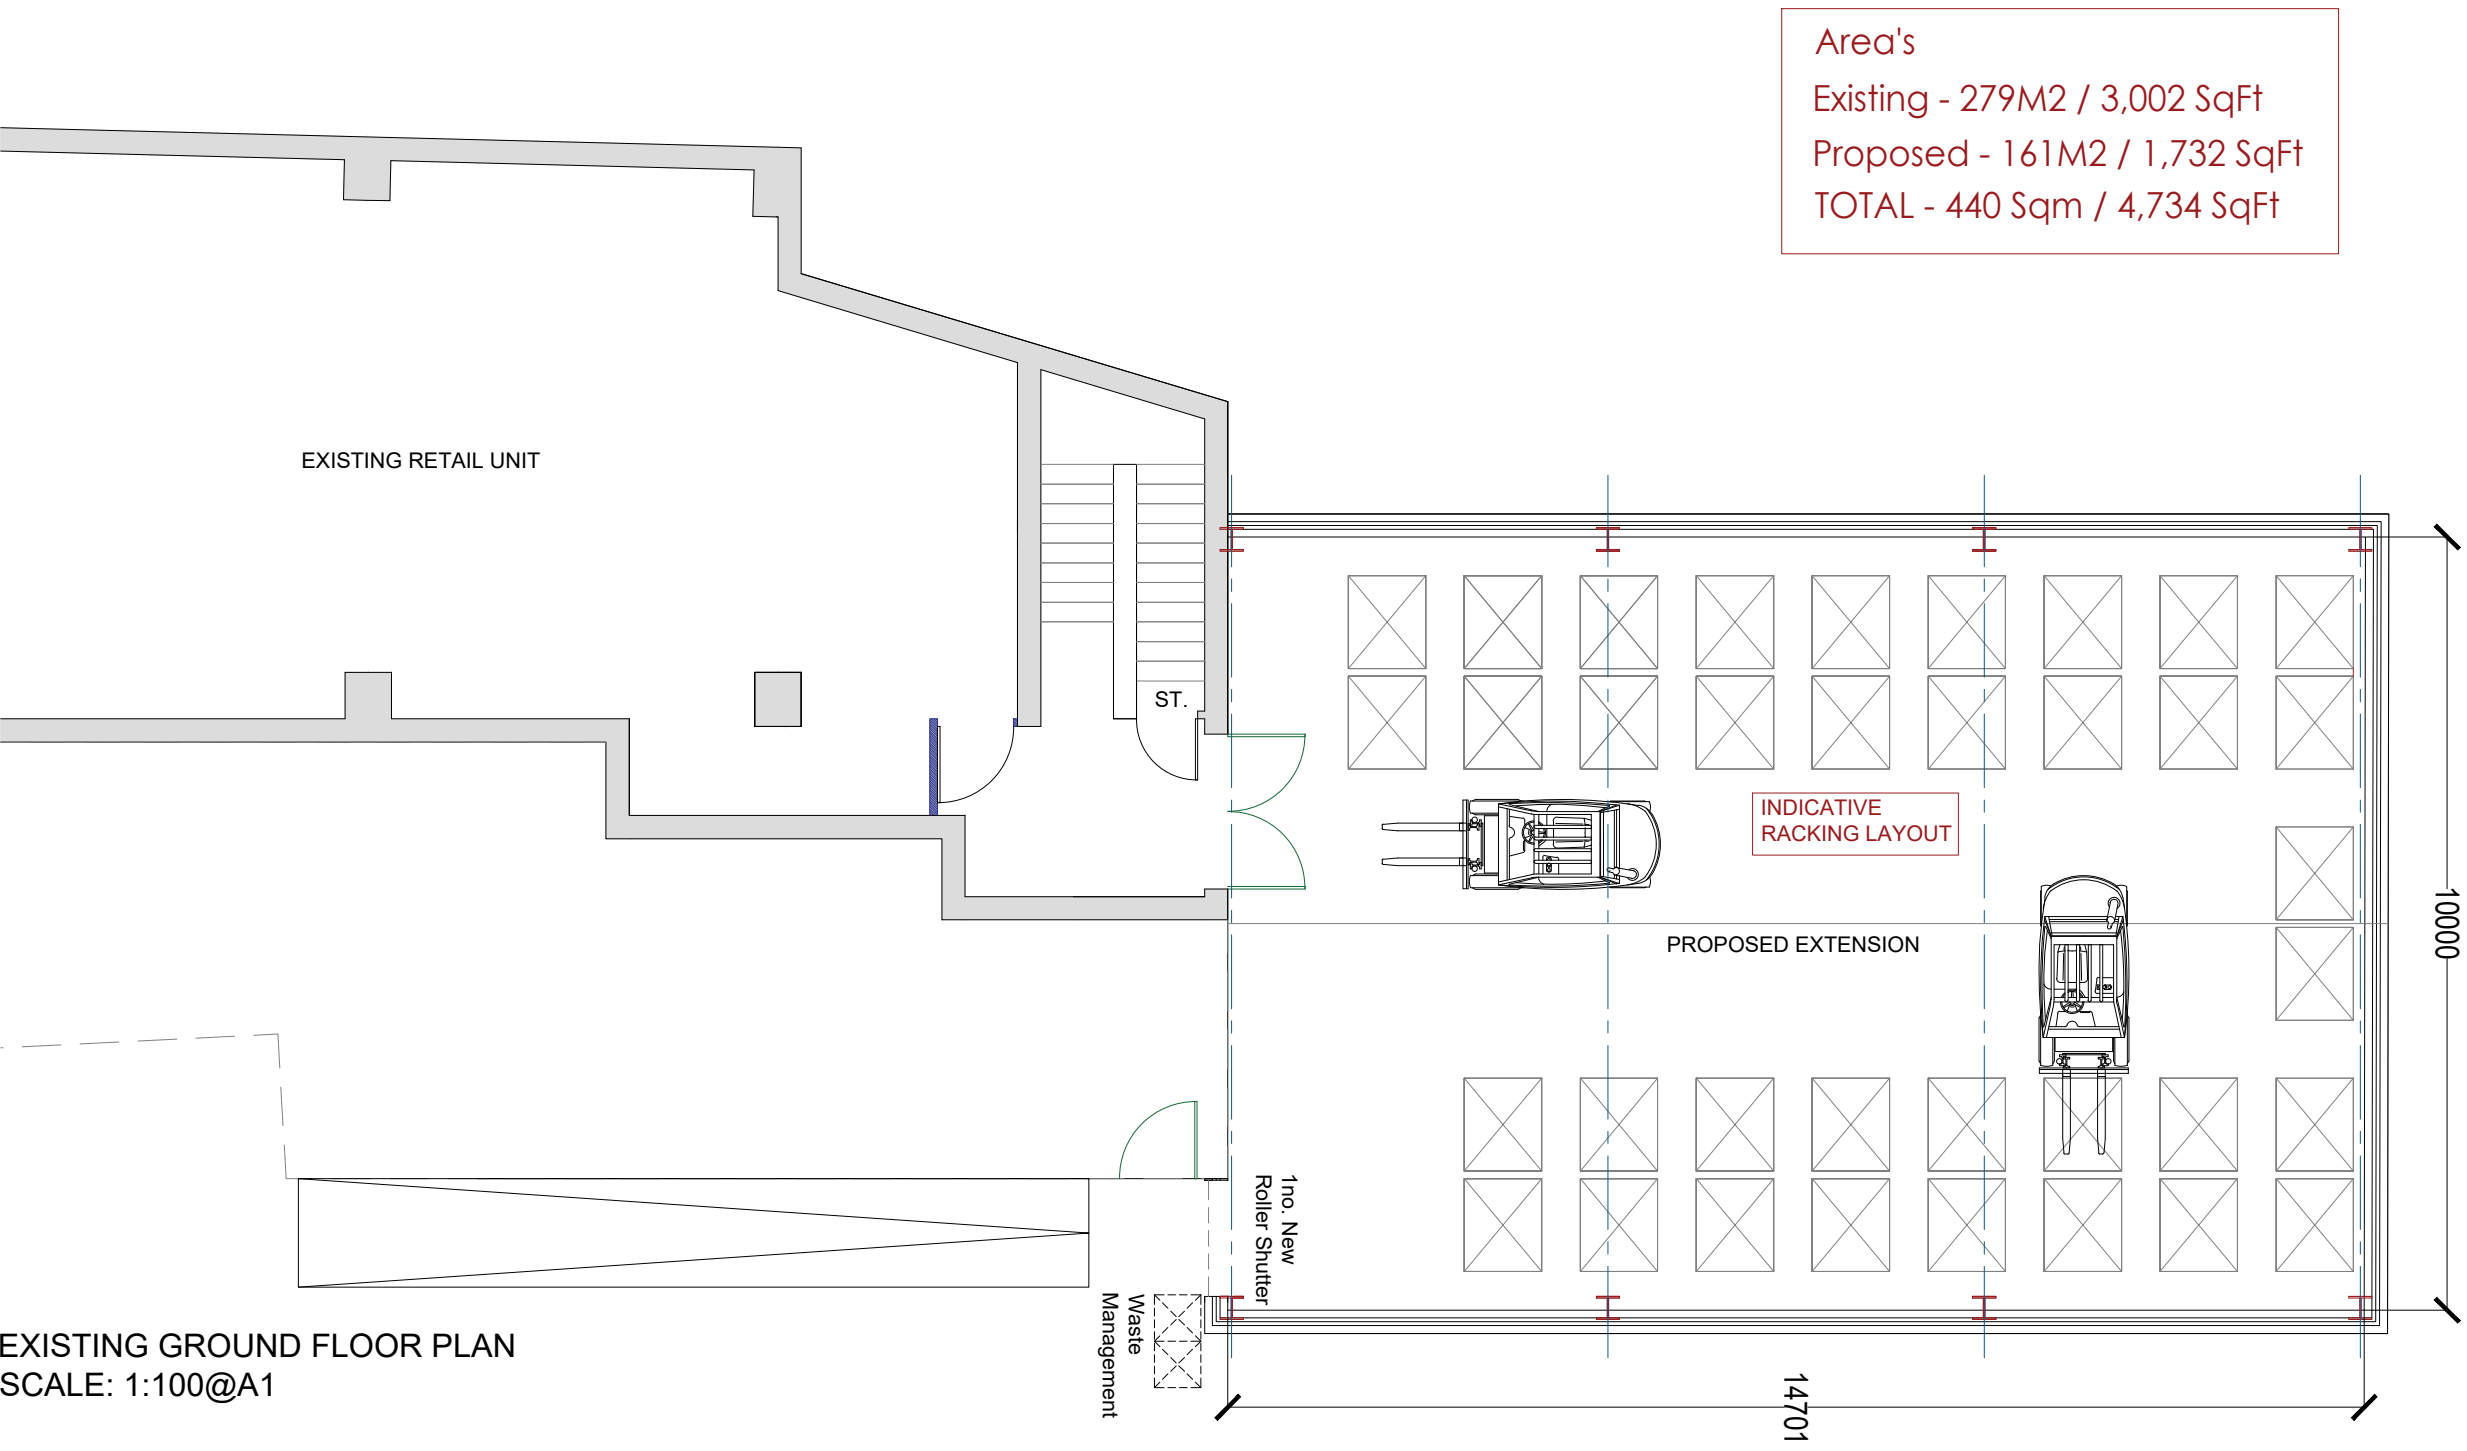


EXISTING GROUND FLOOR PLAN
SCALE: 1:100@A1

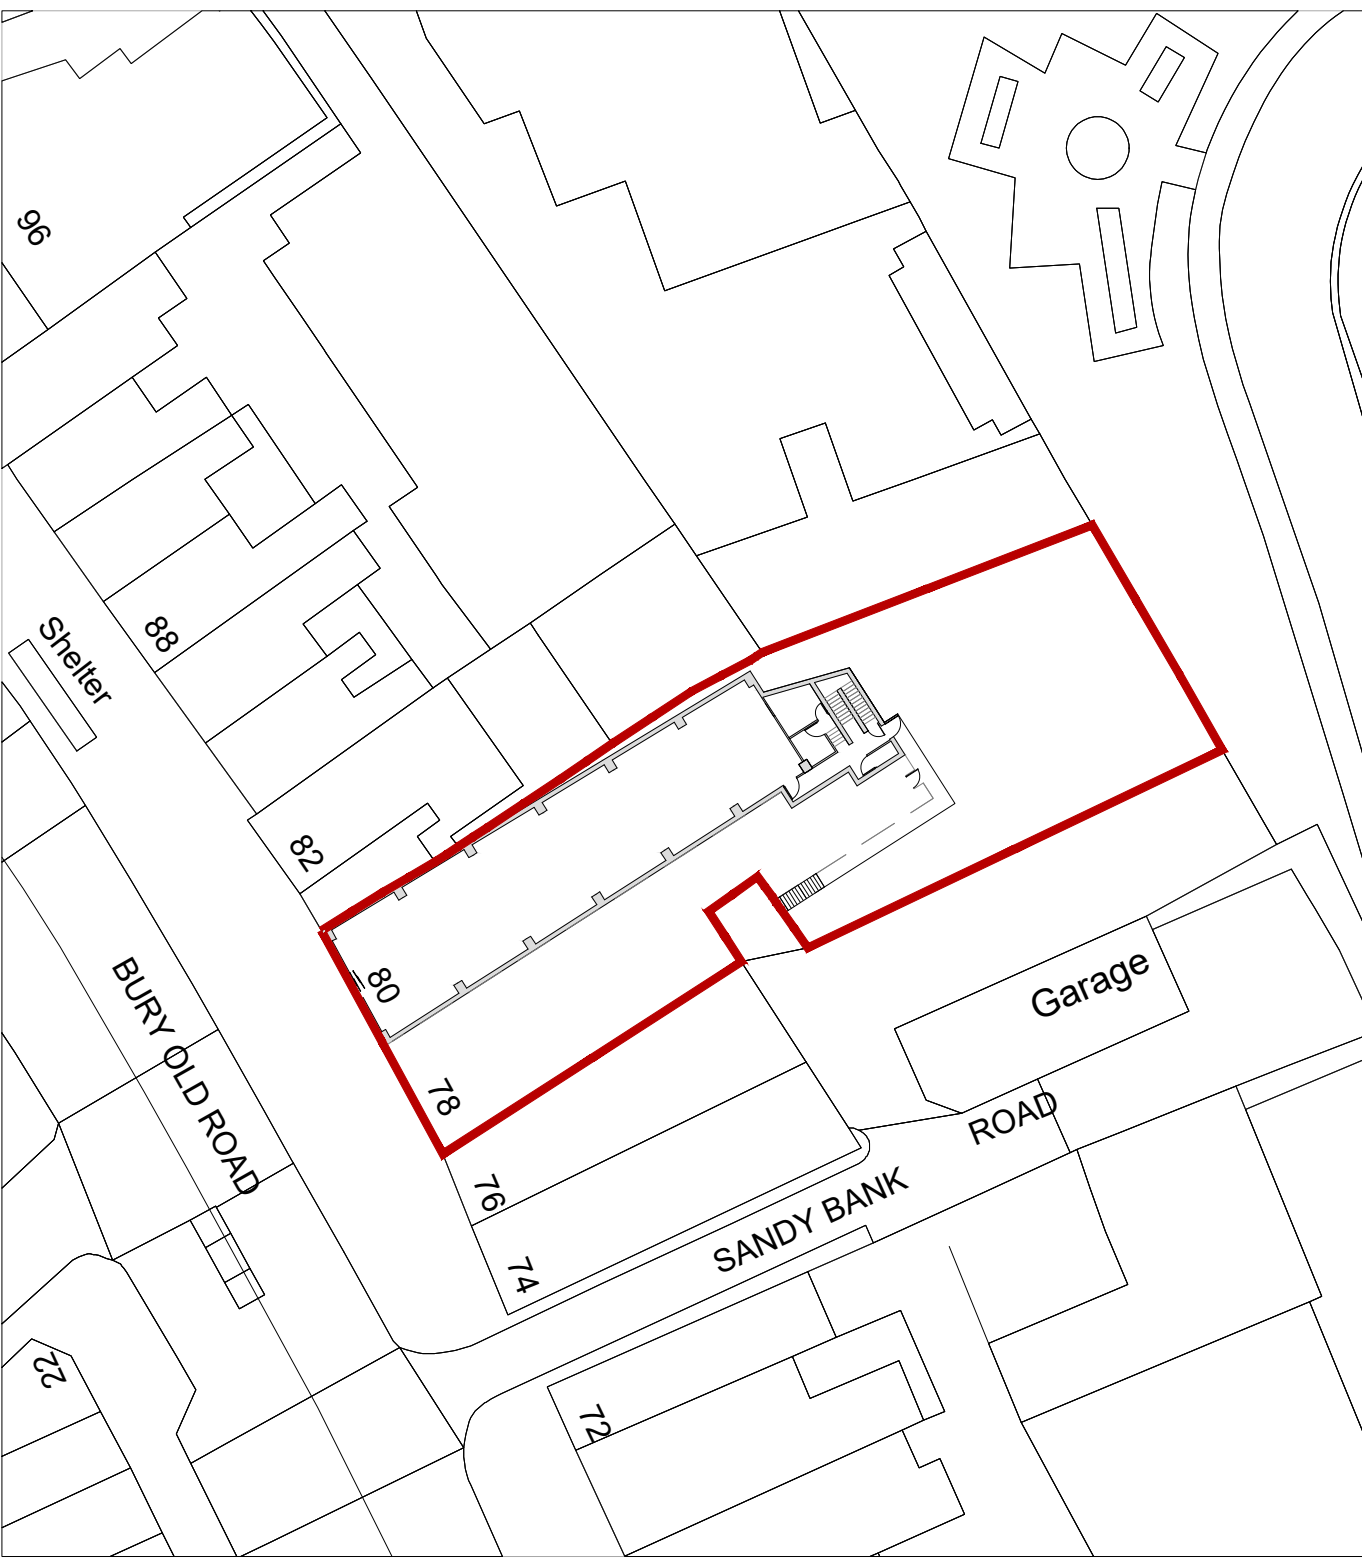


EXISTING SITE PLAN
SCALE: 1:500@A1

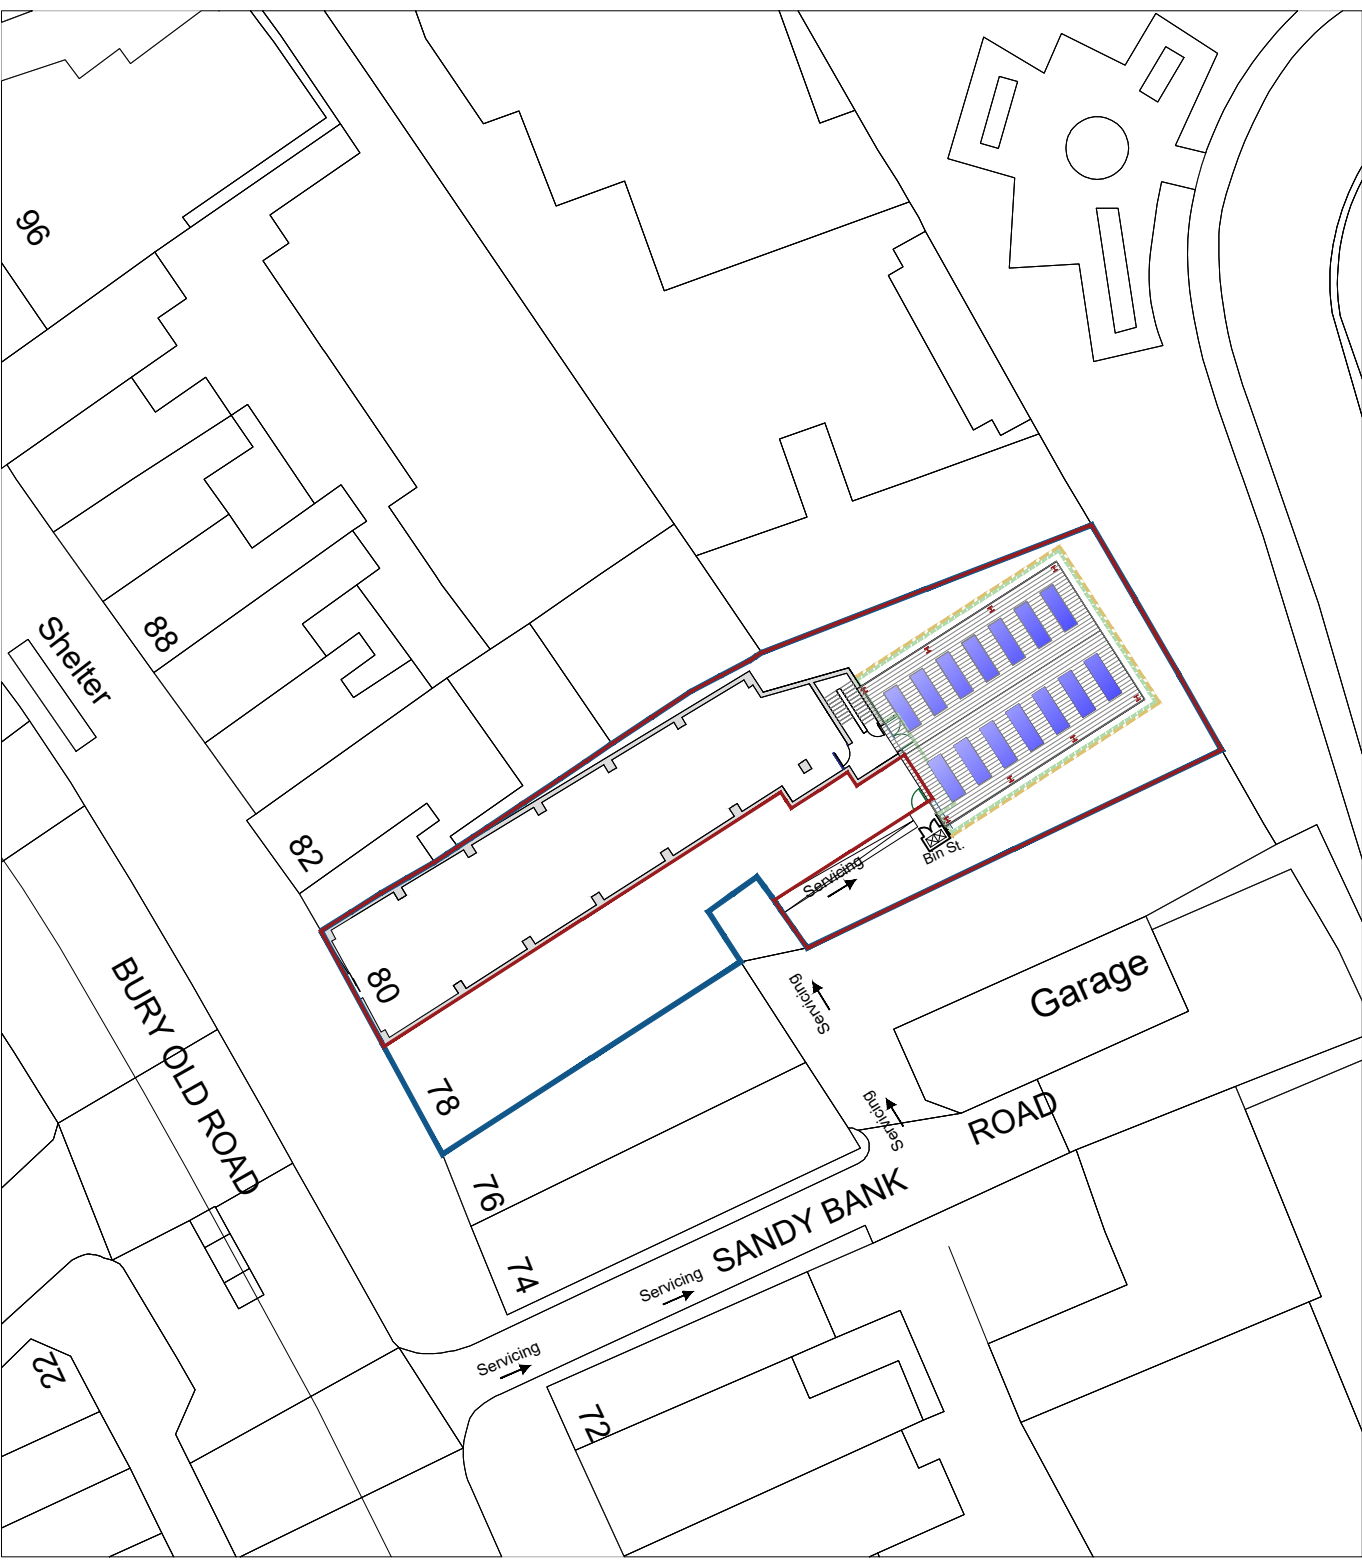


PROPOSED SITE PLAN
SCALE: 1:500@A1

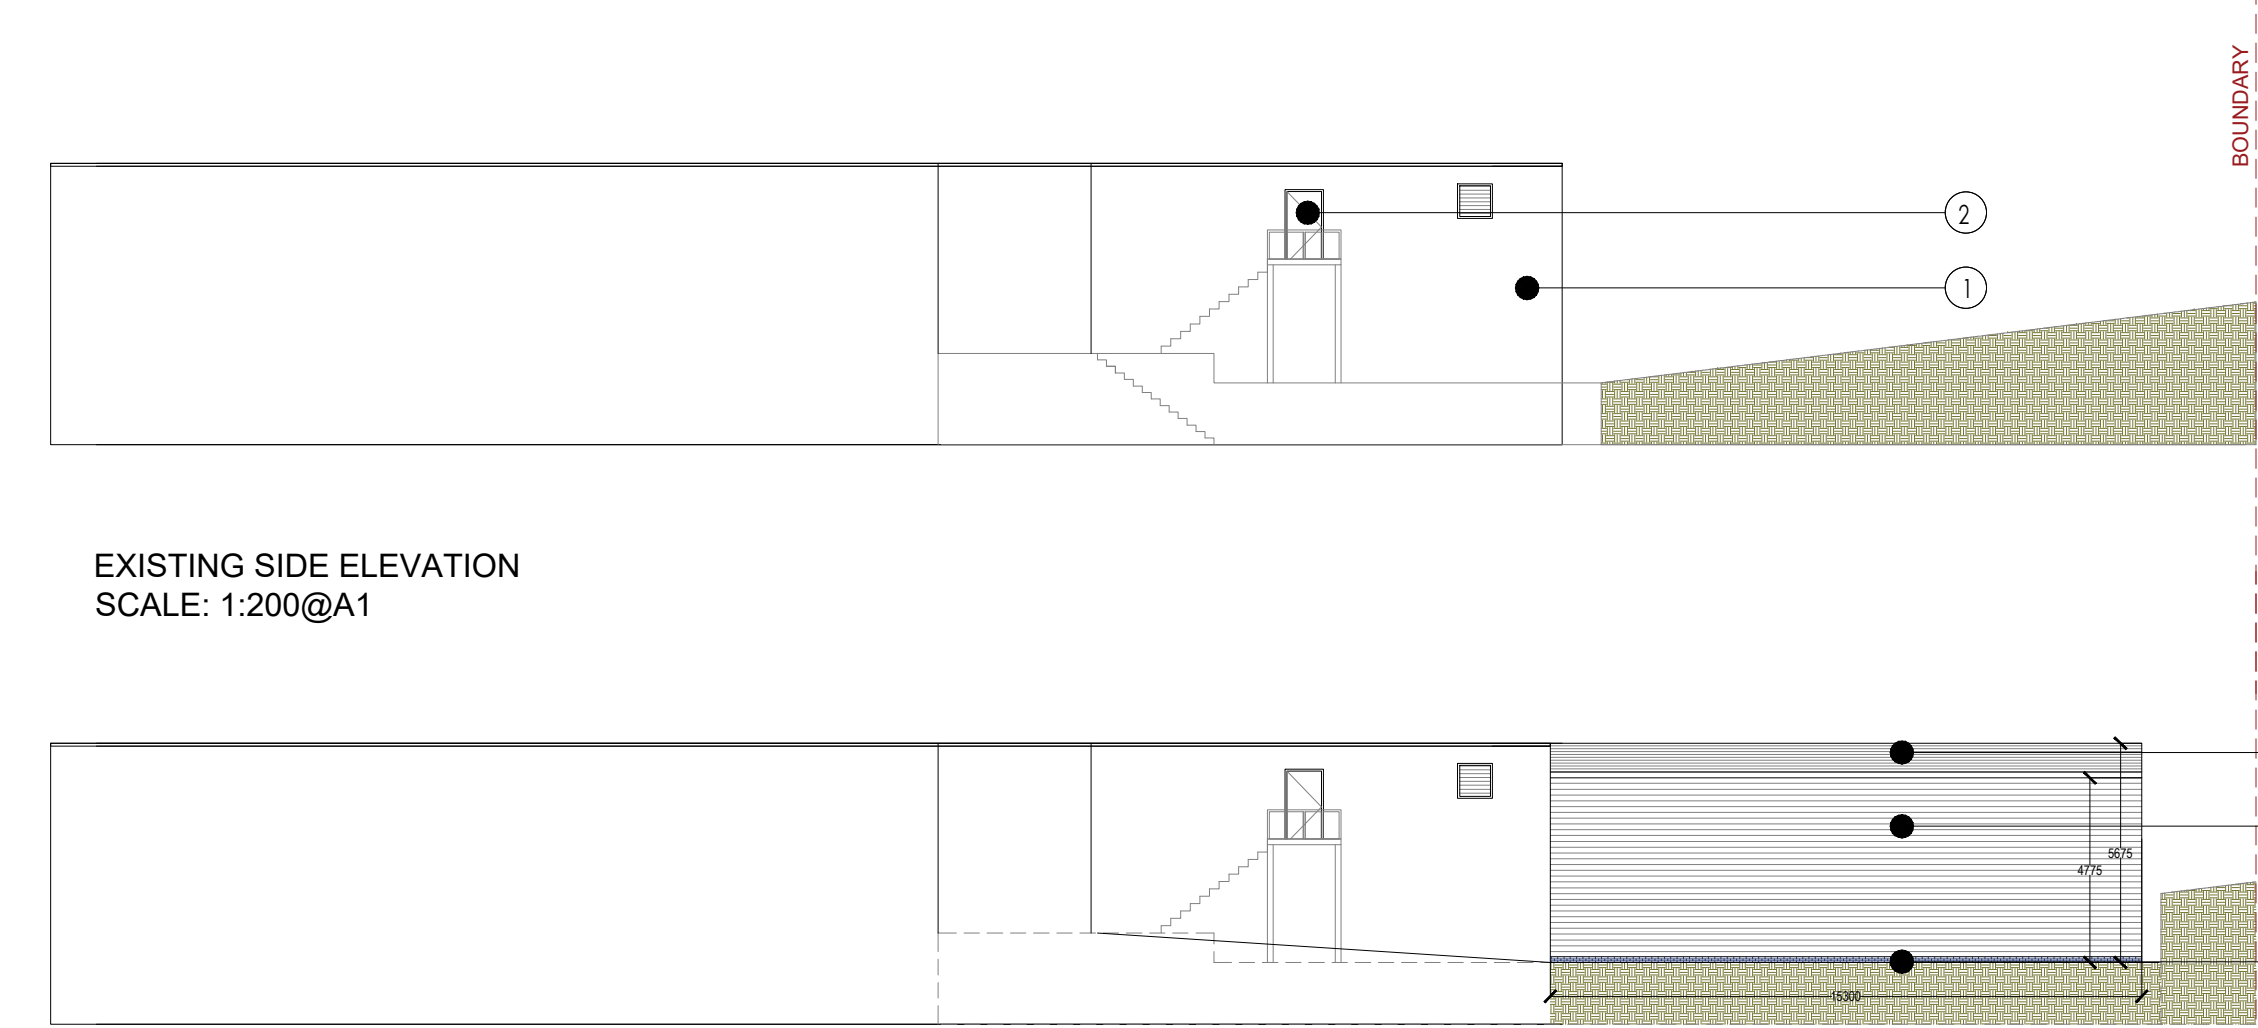


EXISTING SIDE ELEVATION
SCALE: 1:200@A1

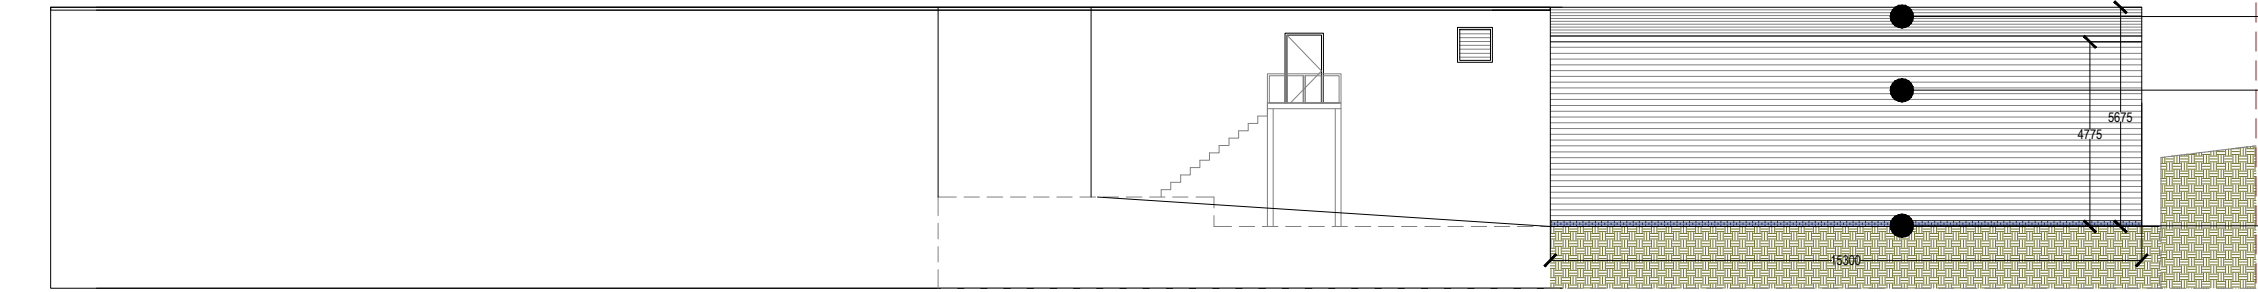


PROPOSED SIDE ELEVATION
SCALE: 1:200@A1

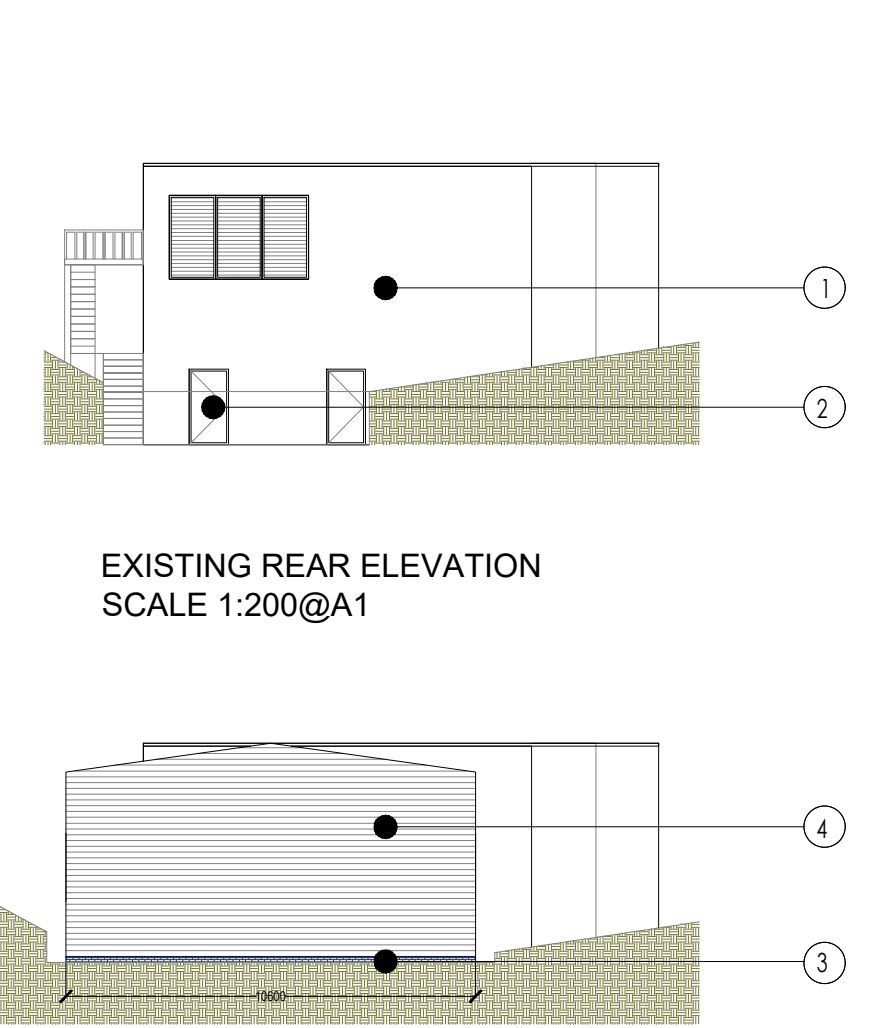


EXISTING REAR ELEVATION
SCALE: 1:200@A1

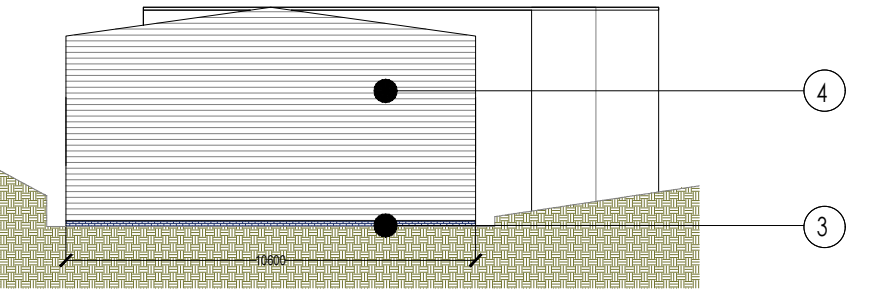

PROPOSED REAR ELEVATION
SCALE: 1:200@A1

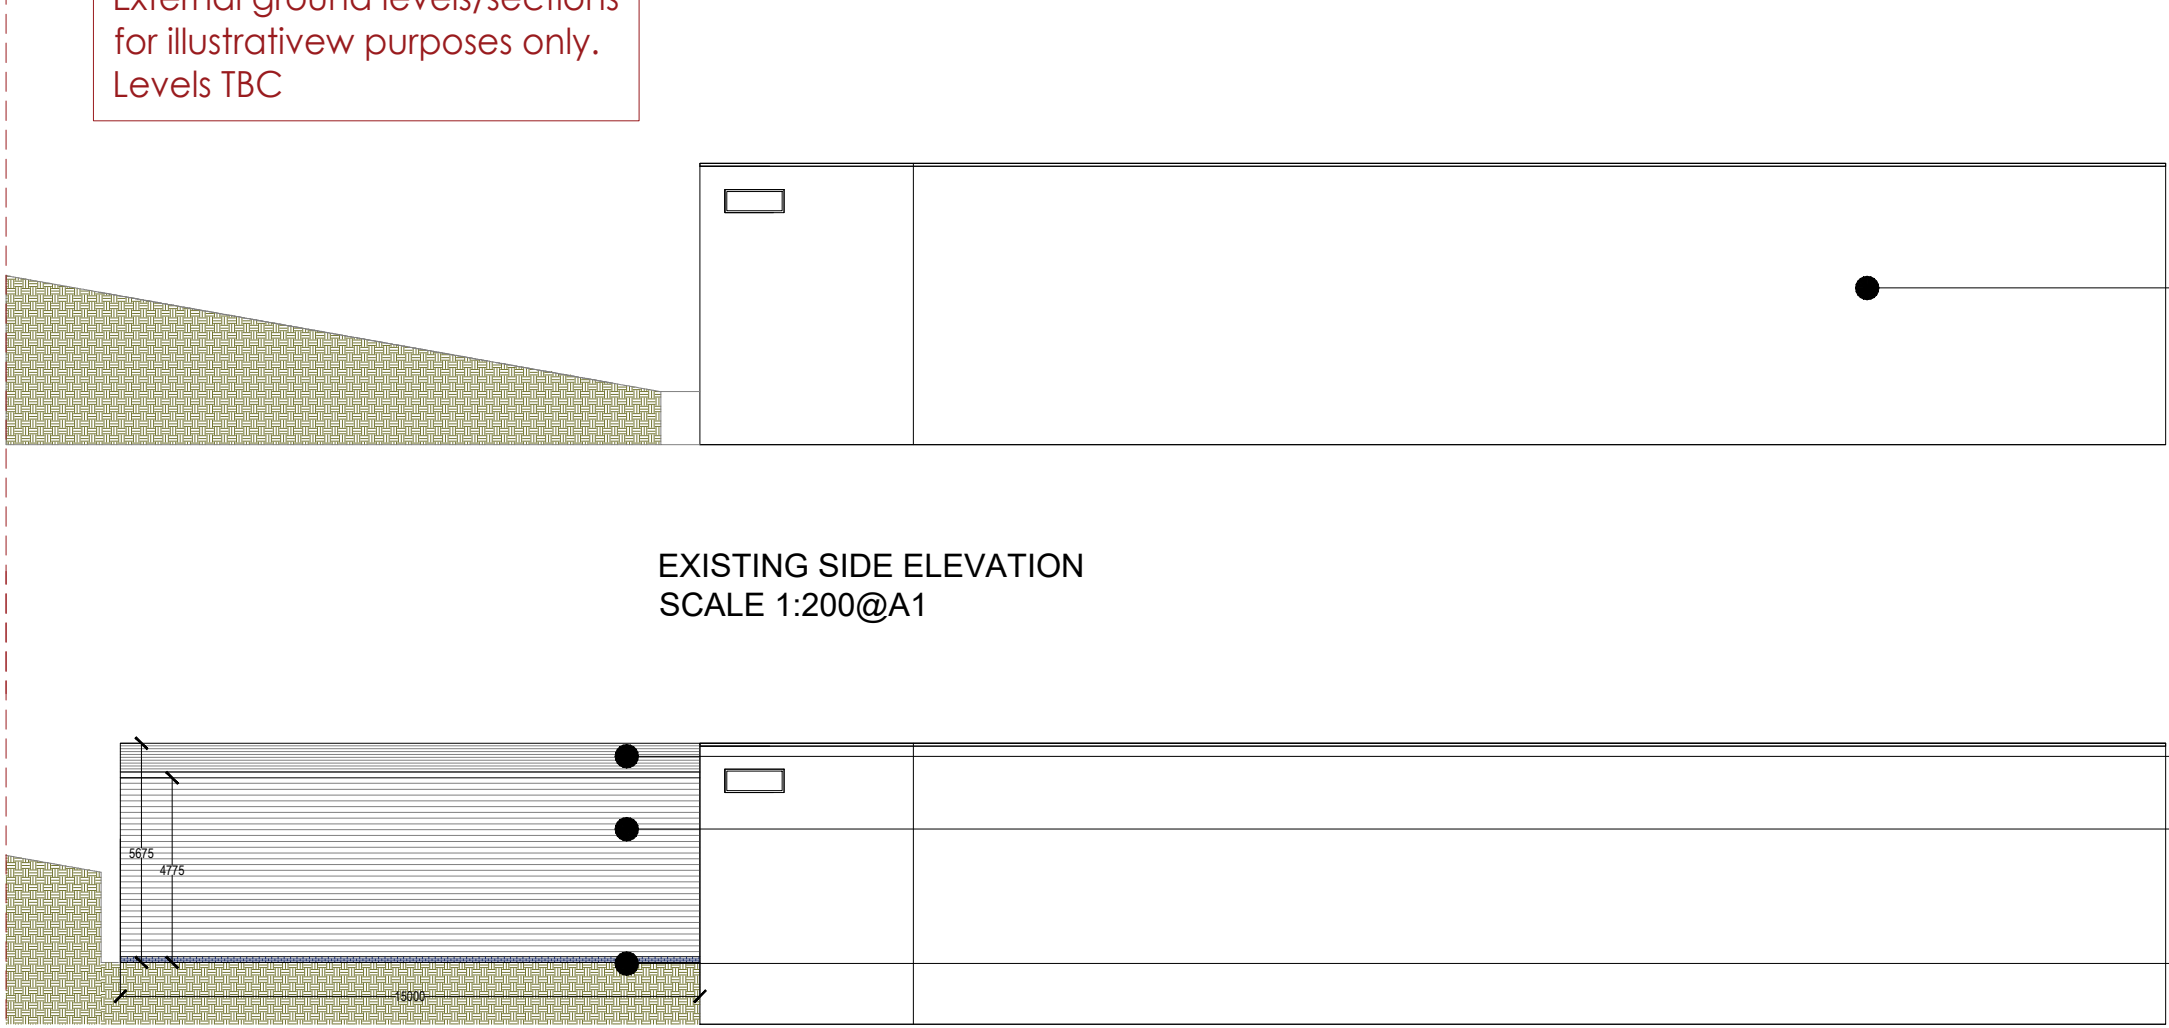

EXISTING SIDE ELEVATION
SCALE: 1:200@A1

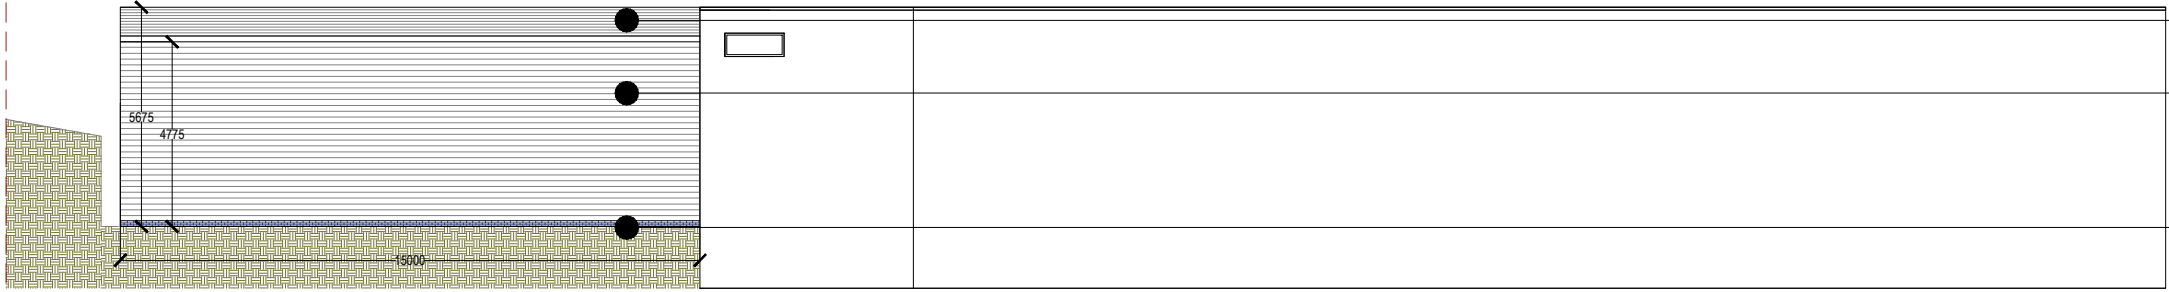

PROPOSED SIDE ELEVATION
SCALE: 1:200@A1

- 1 Existing Masonry
2 Steel External Fire Exit Doors
3 Proposed Engineering Brick up to DPC
4 Proposed Composite Wall Cladding System
5 Proposed Composite Roof Cladding System
6 Proposed Skylights

Date:	Revision:	Dr:
Client:		
Drawing Issue:		
PLANNING		
Project:		
78-80_BURY_OLD_ROAD MANCHESTER_M8_5BW		
Drawing Title:		
PROPOSED_REAR_EXTENSION TO_STORE_FOR_RETAIL_USE		
Scale:	Drawing No:	
1:200@A1	CSA01_PL_001	
Revision:	Drawn:	Authorised by:
1	DR	RUB
	Date:	
	MARCH 2021	