

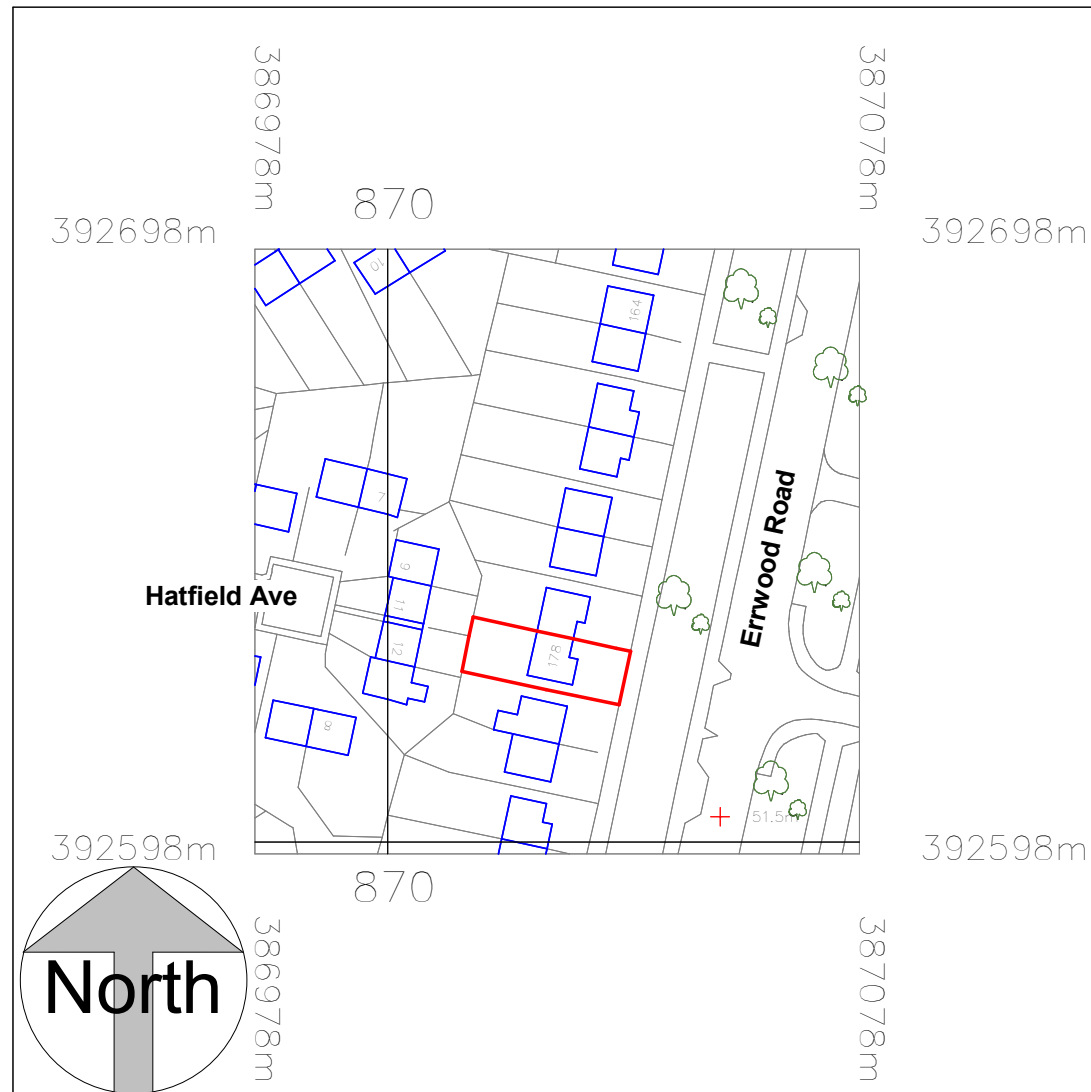


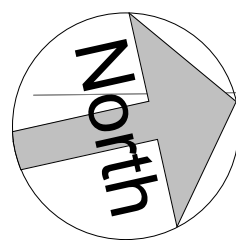

Location Plan
1 : 1250

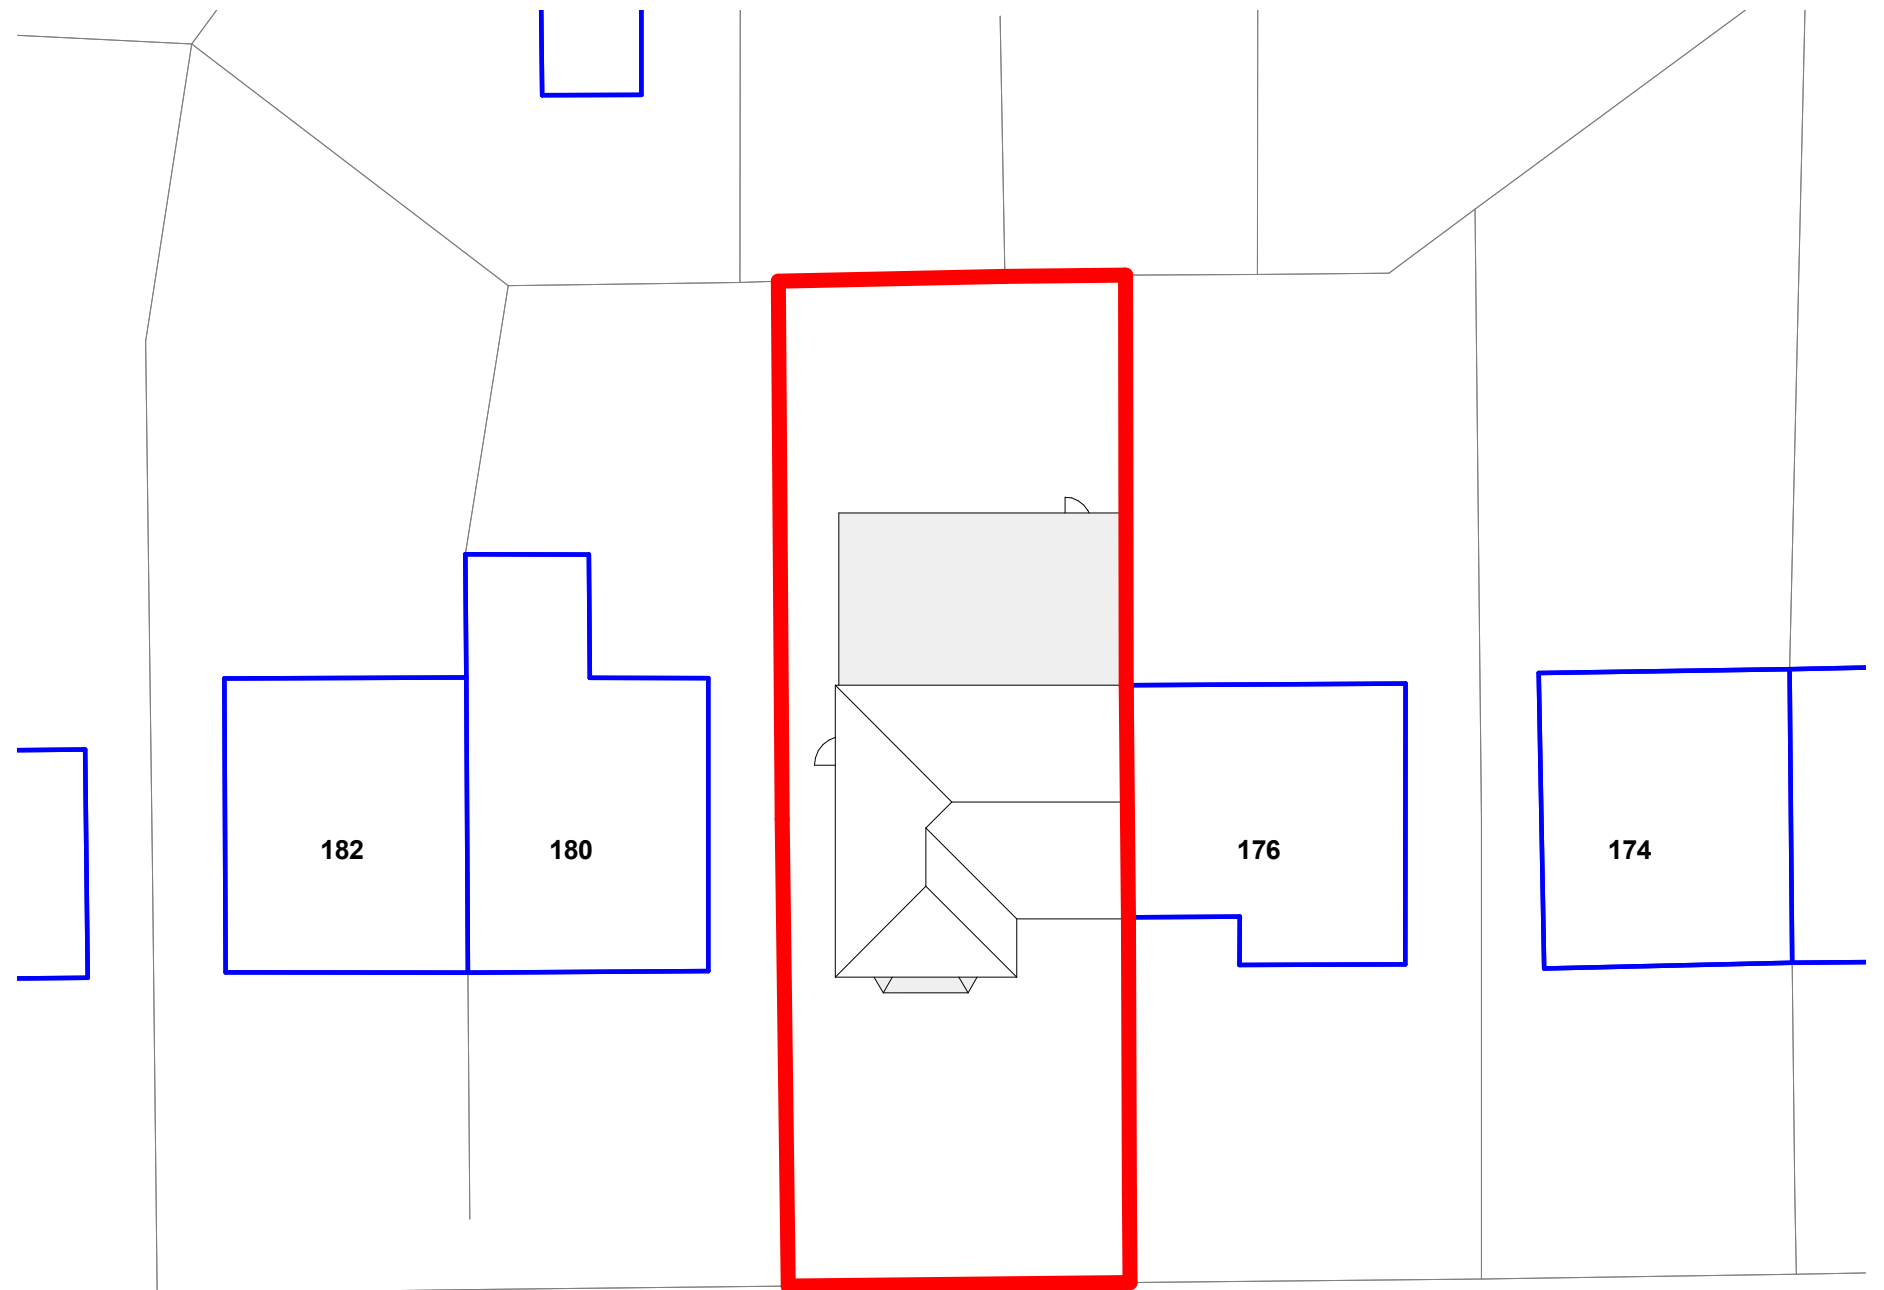

Site Plan
1 : 200

Errwood Road

COPYRIGHT © ALL RIGHTS RESERVED BY VIKAS ALYAS LTD. DO NOT SCALE FROM DRAWING. DRAWING INDICATES DESIGN INTENT ONLY. REPORT ANY DISCREPANCIES TO CLIENT / VA LTD. NOT TO BE USED FOR CONSTRUCTION UNLESS STATED SO. TO BE READ IN CONJUNCTION WITH OTHER DRAWINGS OR SPECIFICATION WHERE PROVIDED.

No.	Description	Date
P1	Issue to planning	31.01.2021

PROJECT		ADDRESS		CLIENT			
Single Storey Rear Extension		2021_178 Errwood Rd, Burnage M19 1HU		Mr Khan			
Manchester City Council	PURPOSE OF ISSUE Prior Notification	SHEET	Site and Location Plan	Date 17.12.2020	Project number 2021	Scale (@ A3) As indicated	
				Drawn by VA	DRAWING NUMBER		REV
				Checked by VA	A101		P1