





3 Wallasey Avenue

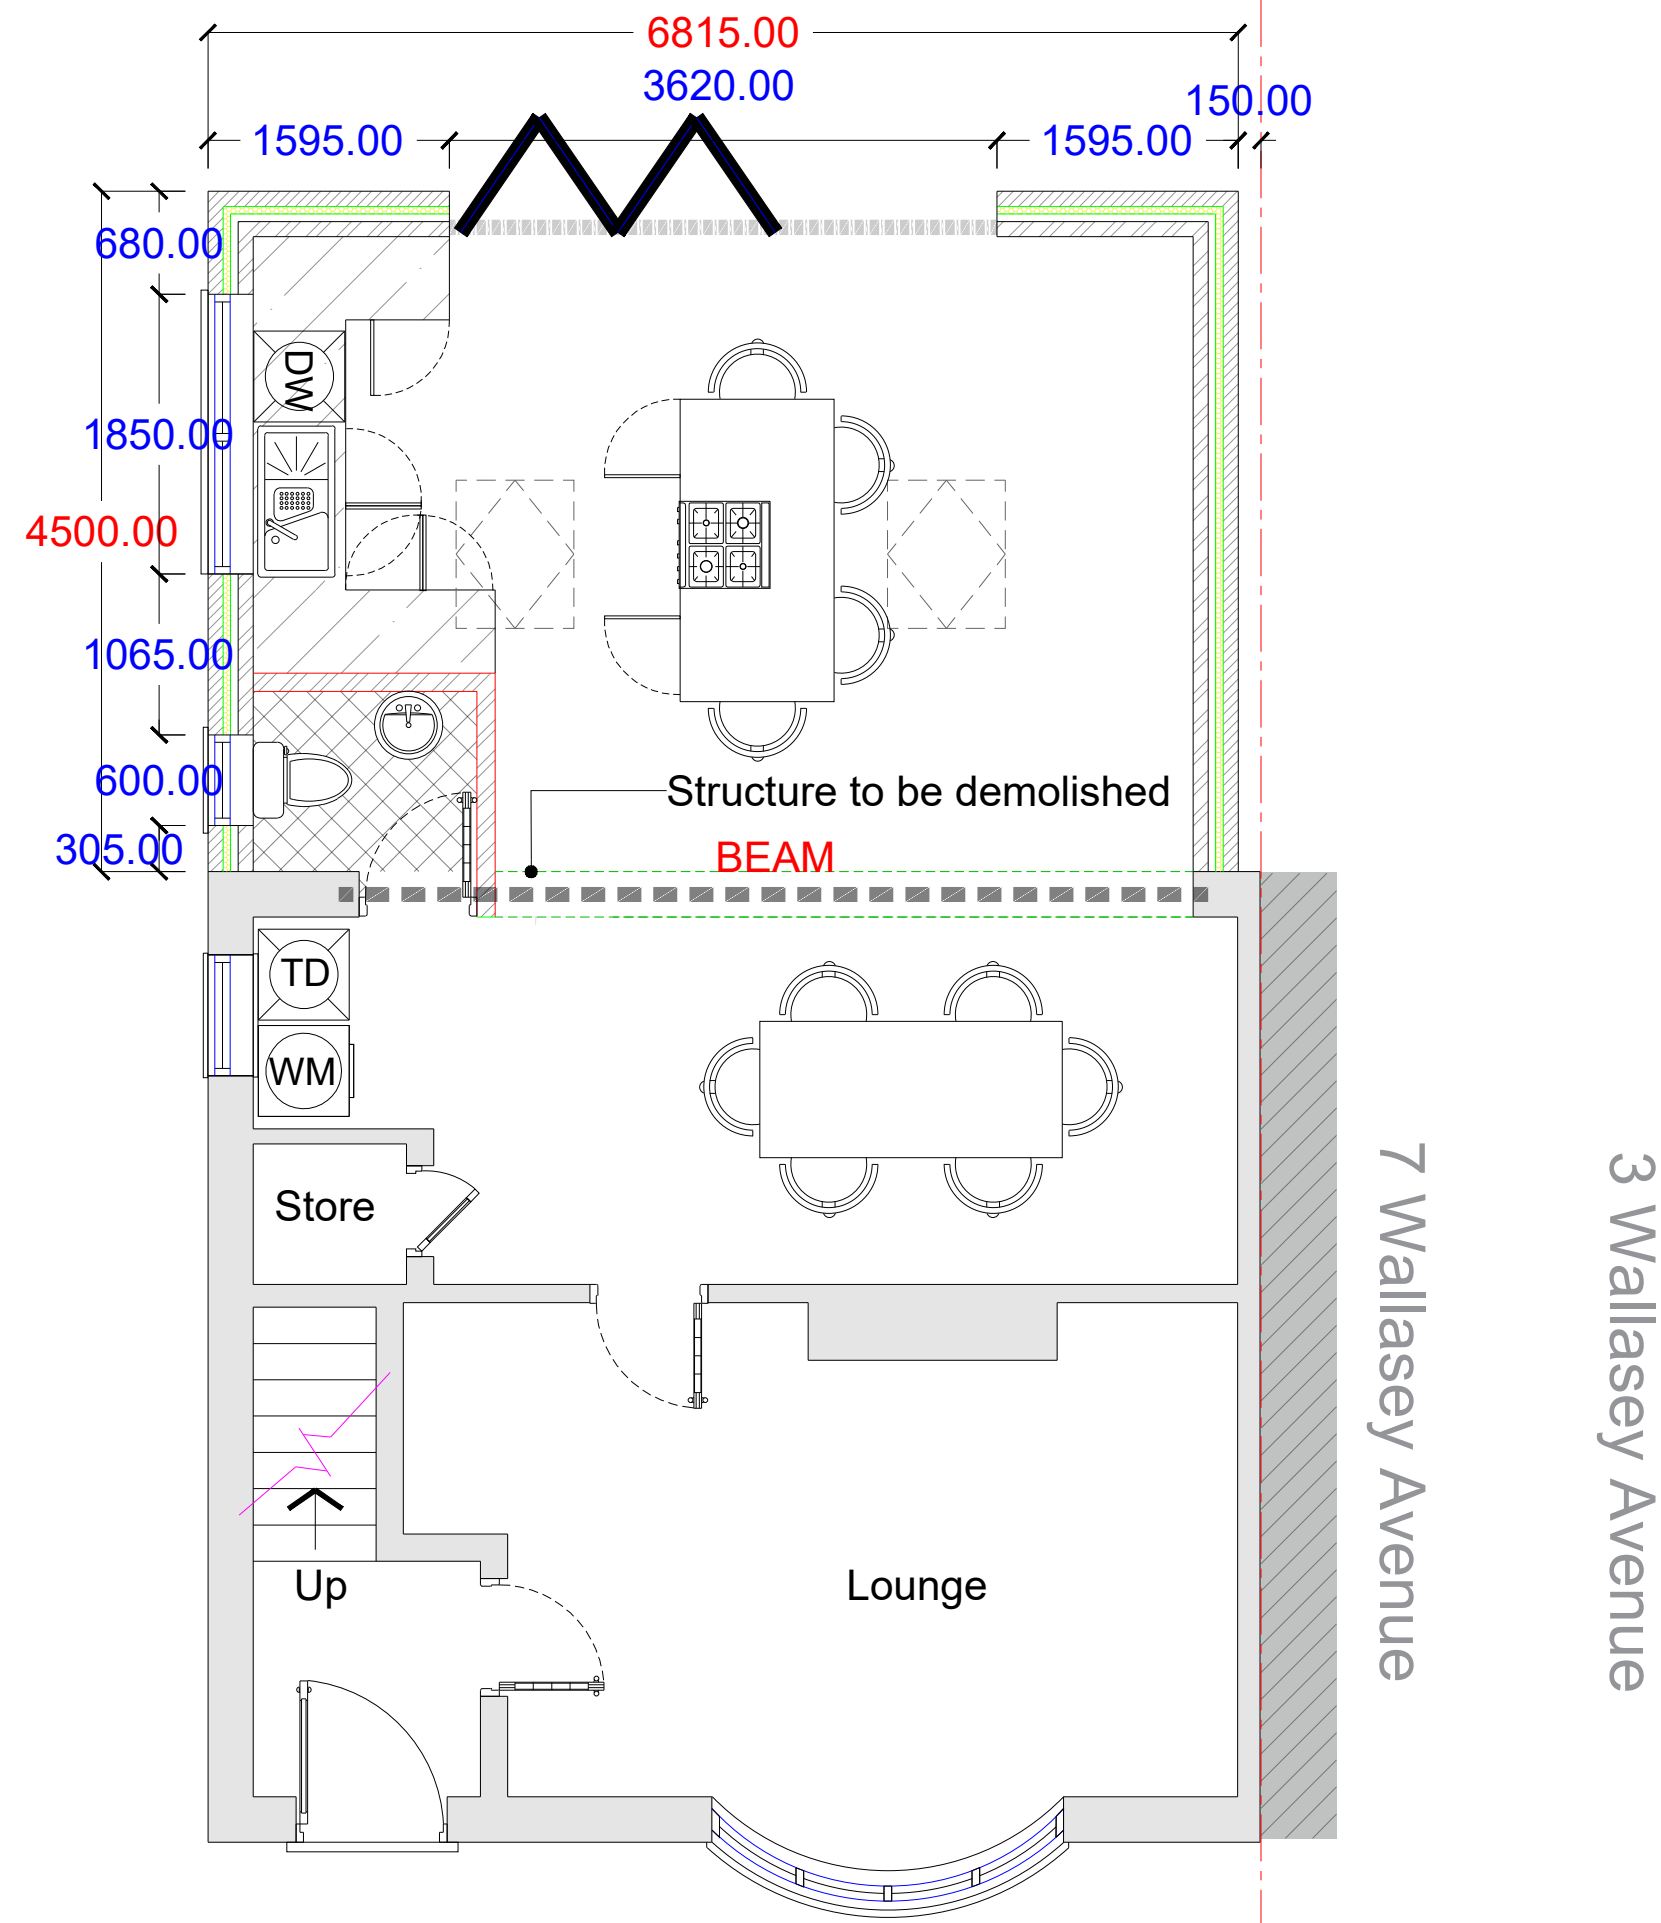



Proposed Ground Floor Plan
Scale 1:100

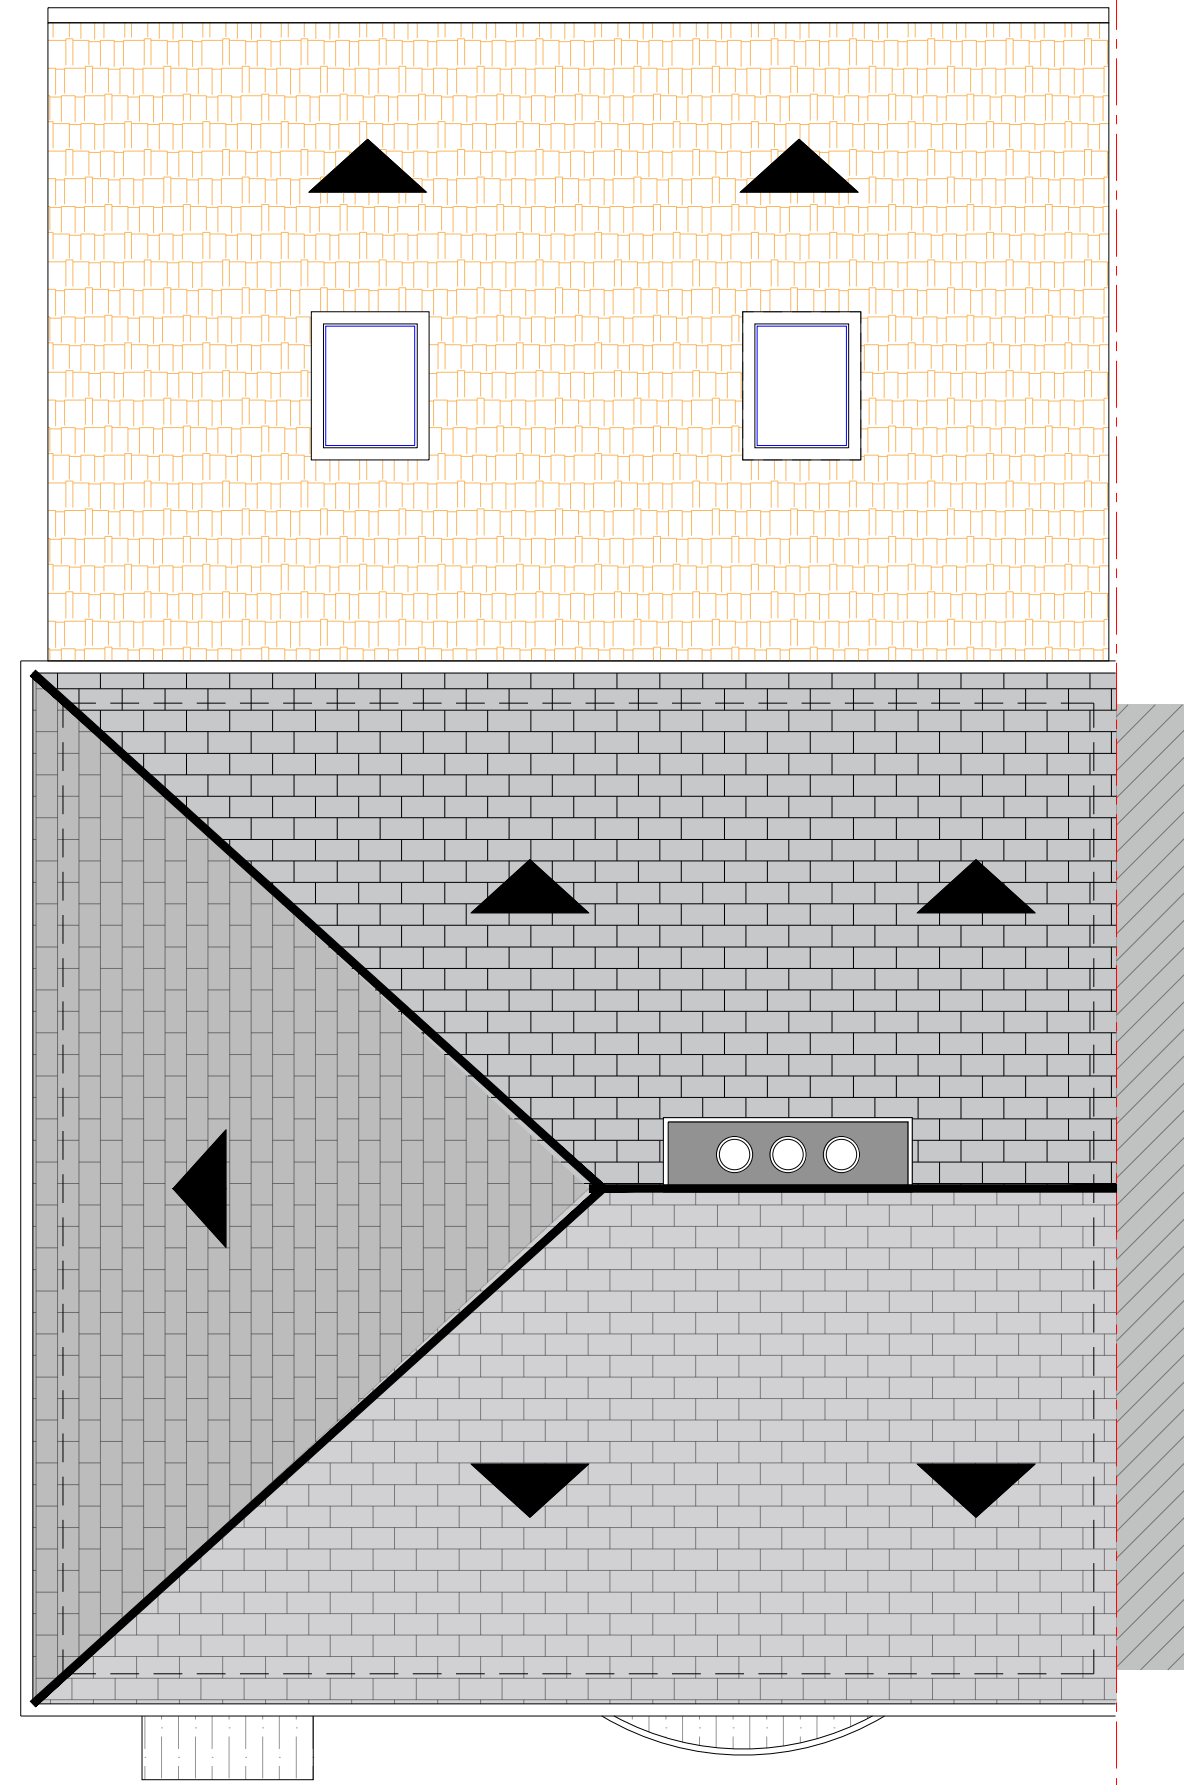

Proposed Ground Floor Plan
Scale 1:100

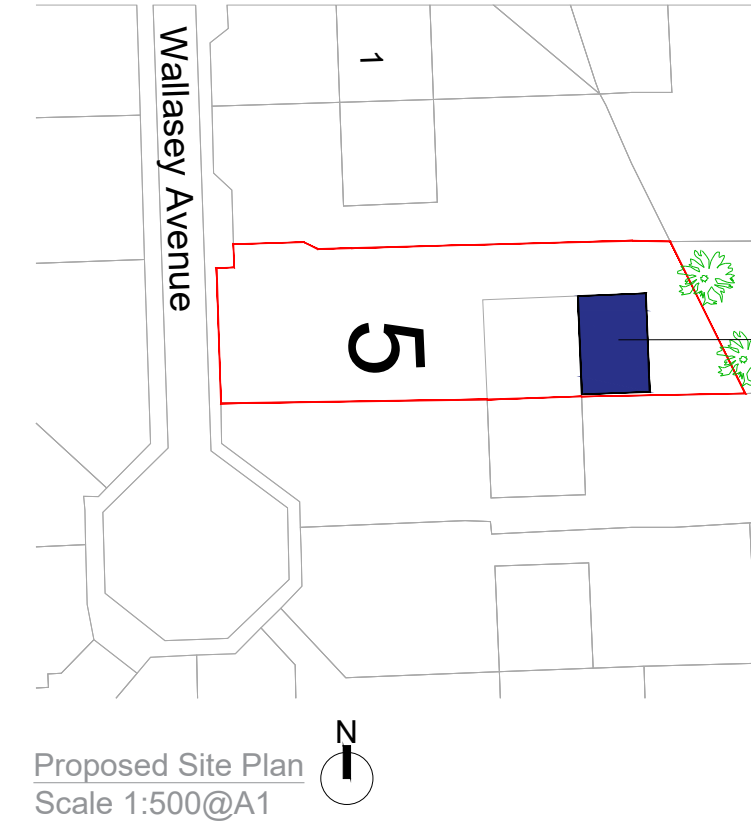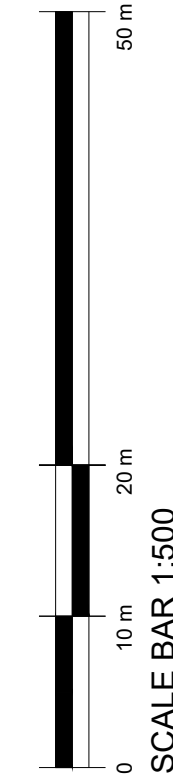


Proposed extension

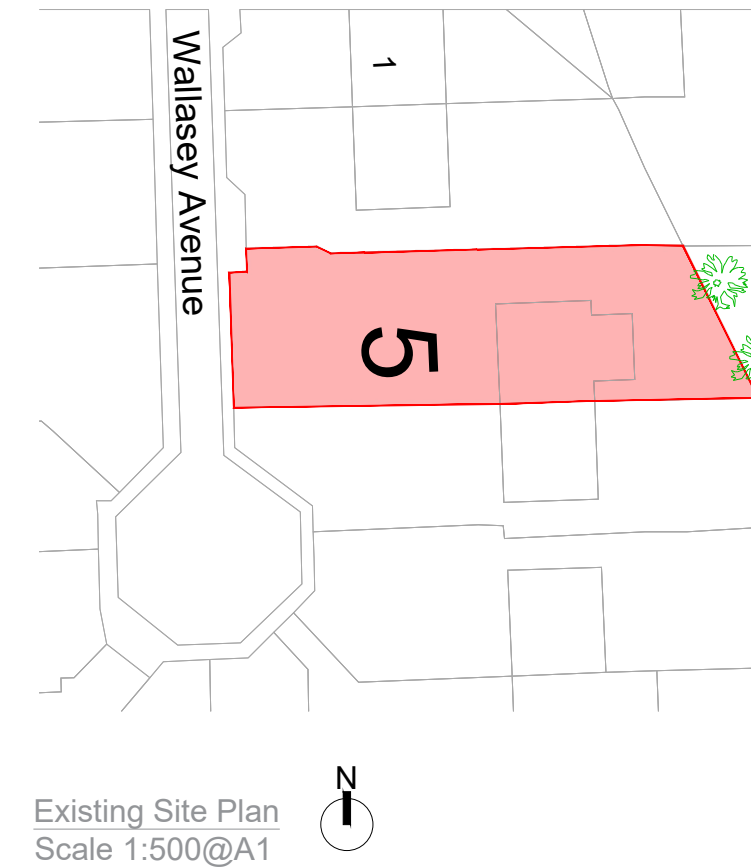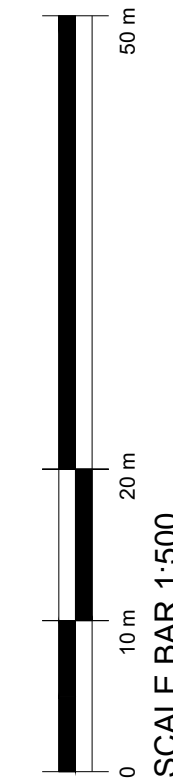

Existing Site Plan
Scale 1:500@A1

GENERAL NOTES

1. The contractor must check the site and the approved drawings before commencing the works and must take any working measurements as necessary and any discrepancy must be reported to the client.
2. Work shall comply with any current relevant BS/codes of practices and confirm to the Building Regulations including the latest amendment. The contractor is responsible for setting out the works.

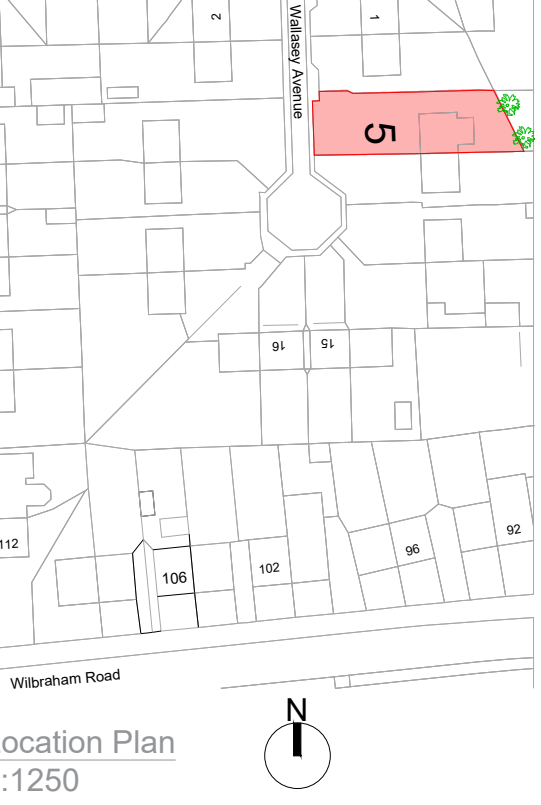

KEY

rwp	Rain water pipe
svp	Soil vent pipe
g	Gully
GFL	Ground Floor Level
FFL	First Floor Level
WM	Washing Machine
TD	Tumble Dryer
DW	Dishwasher
	Boundary
	Existing Tree

REVISION	DATE

PROJECT ADDRESS
5 Wallasey Avenue
Manchester
M14 7AL

PROJECT
Single Storey Rear Extension

DRAWING No.
PP104-3/21
SCALE
1:500
1:50

STATUS
Planning


DATE
13/03/21

DRAWN BY
AT


PAPER SIZE
A1

AT A. Design
12 Hastings Gardens
Stockport
SK5 8BF
ata_design@hotmail.com
07830039347


7 Wallasey Avenue

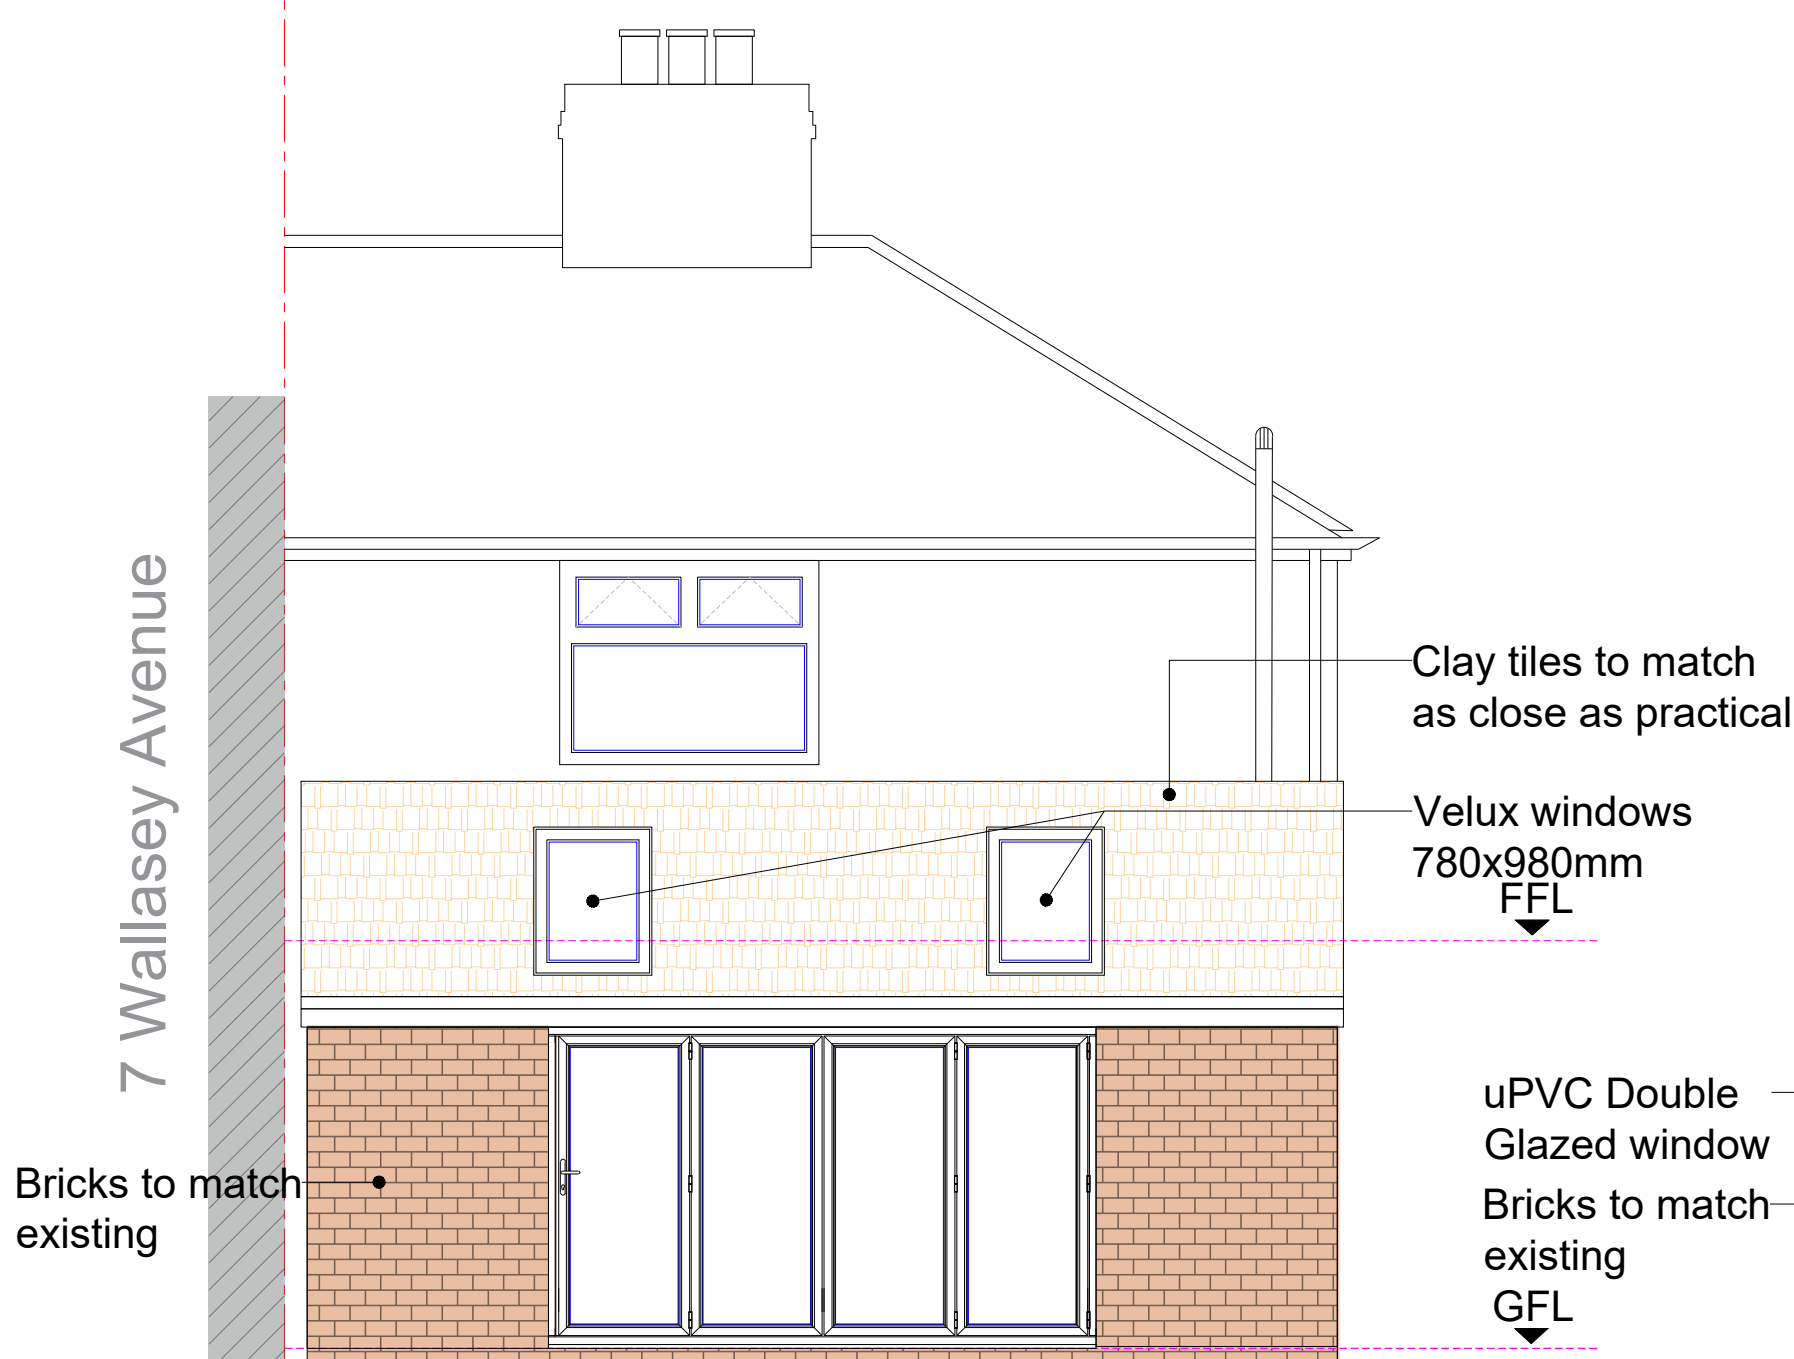

Proposed Rear Elevation
Scale 1:50

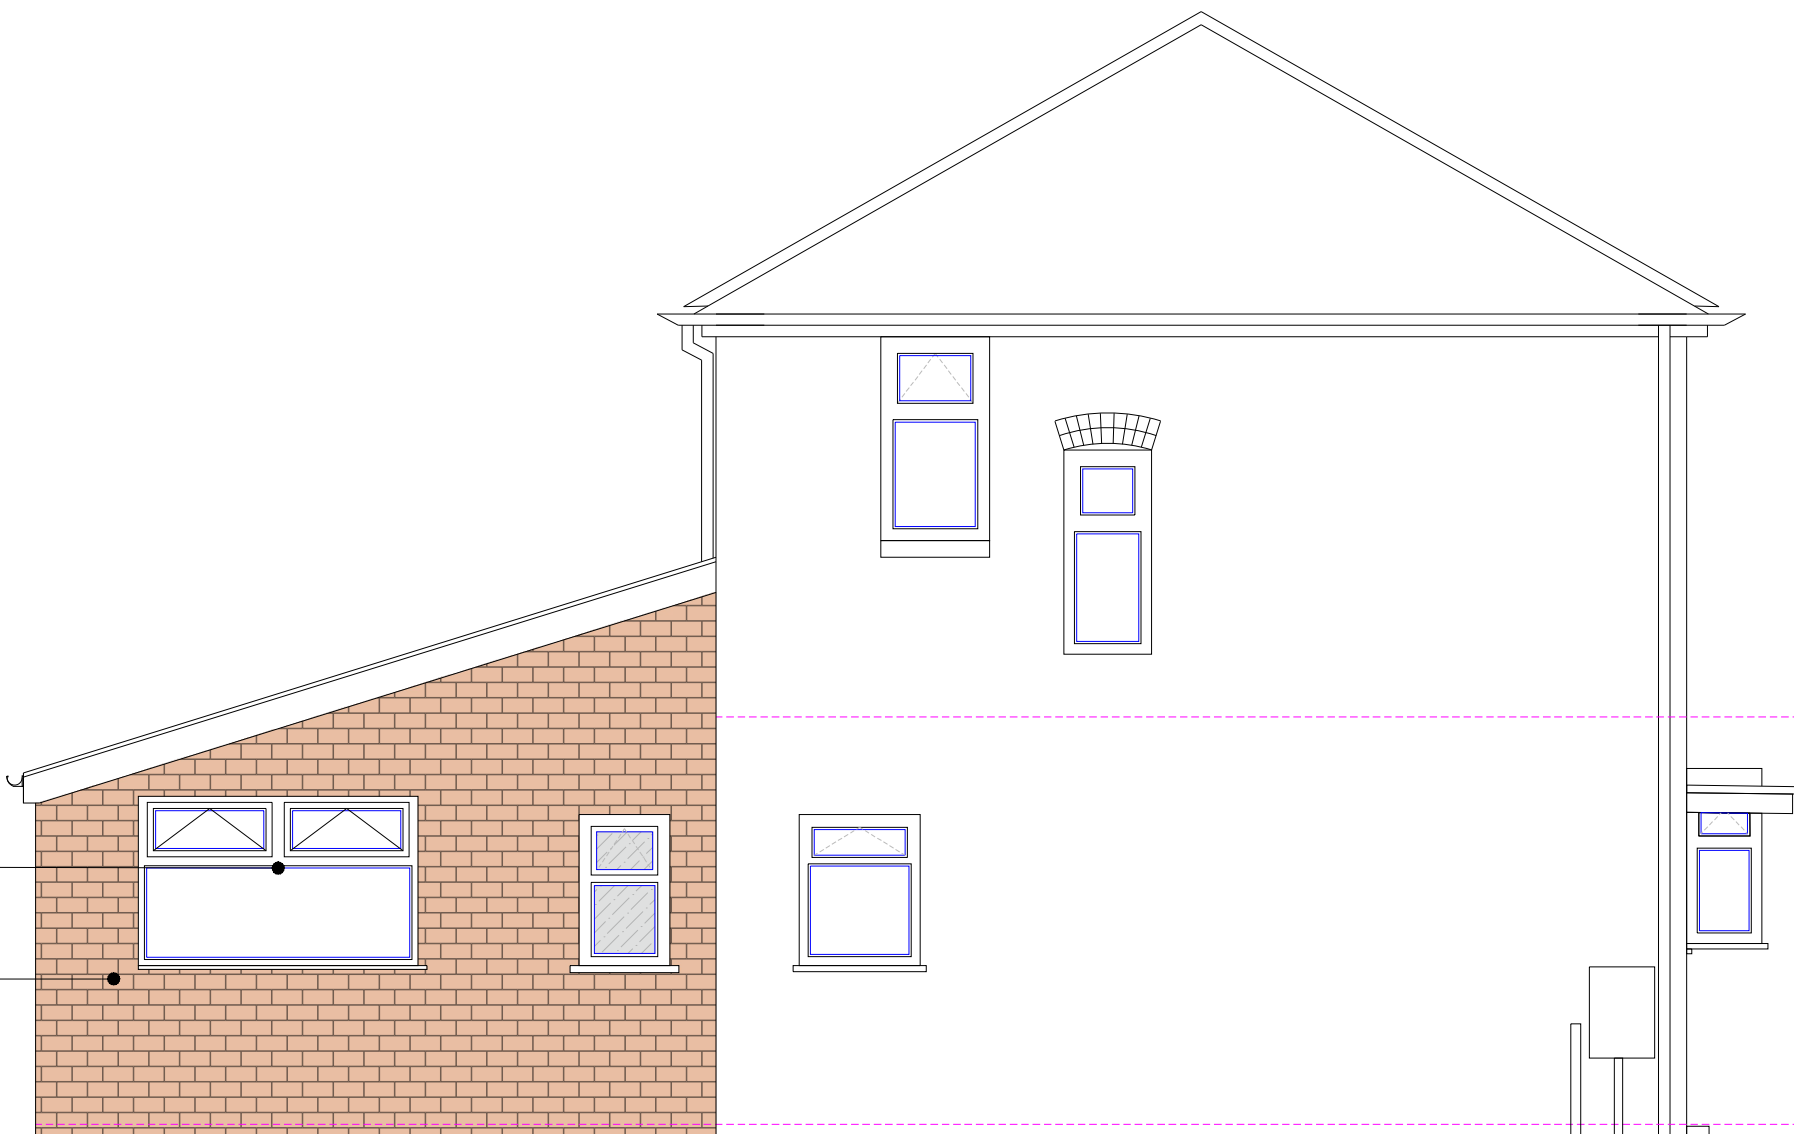

Proposed Side Elevation
Scale 1:50

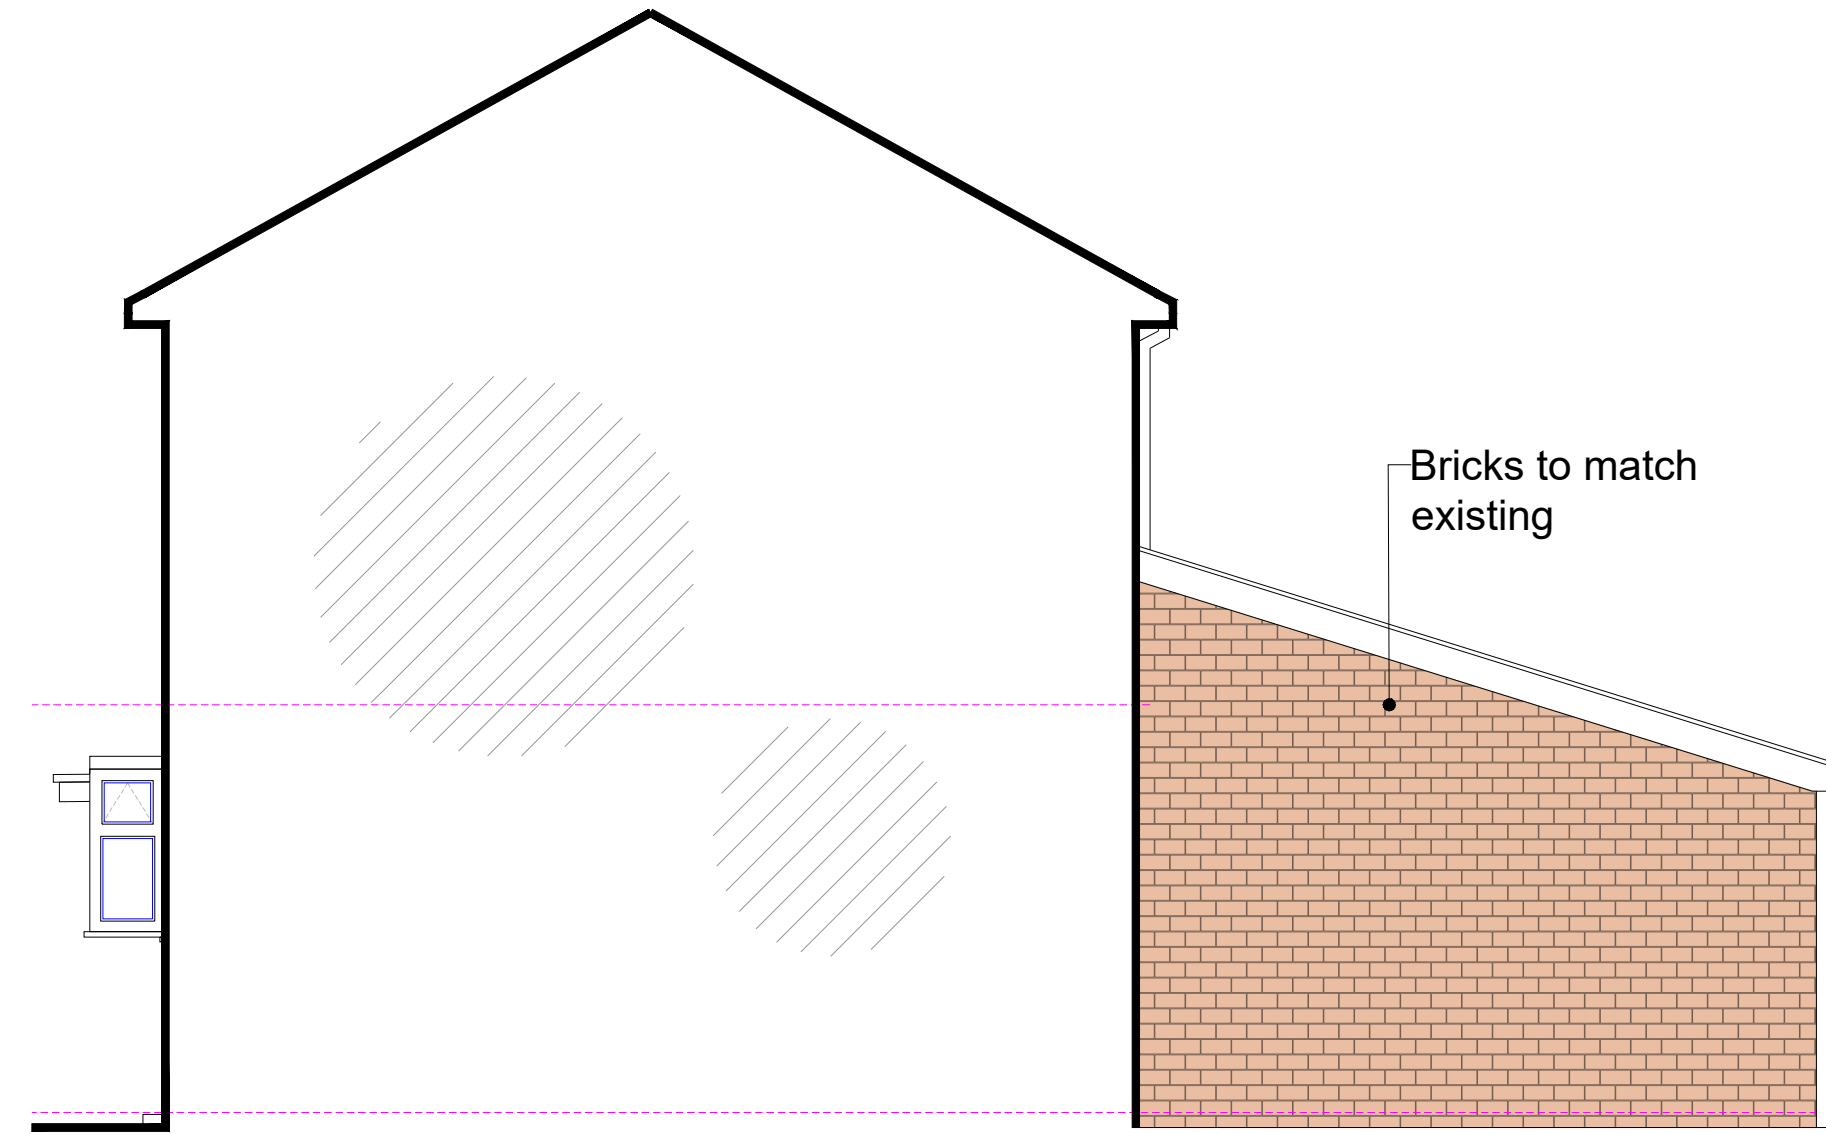

Proposed Party Wall Elevation
Scale 1:50