




SECTION BB

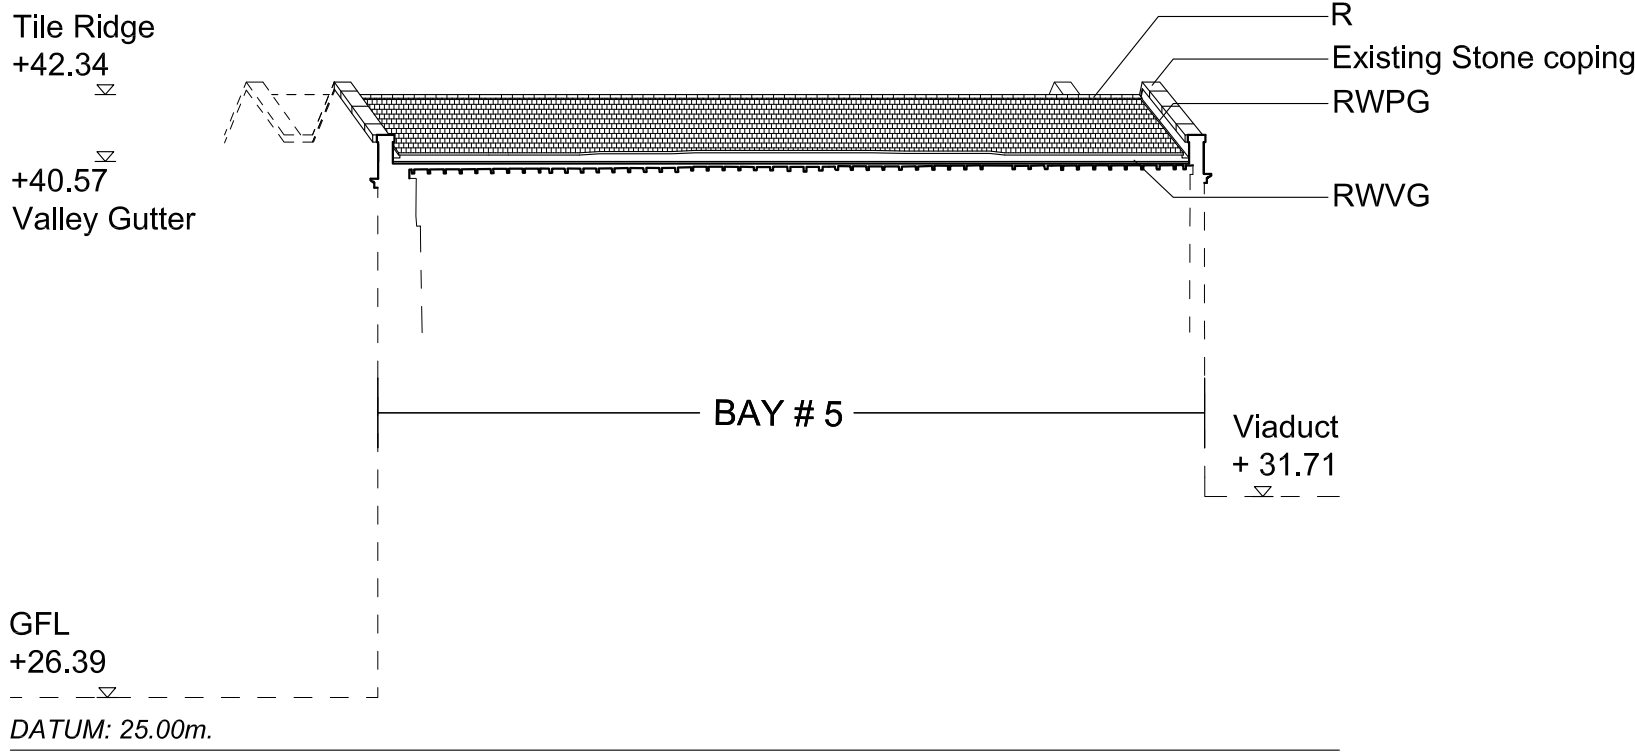


SECTION AA

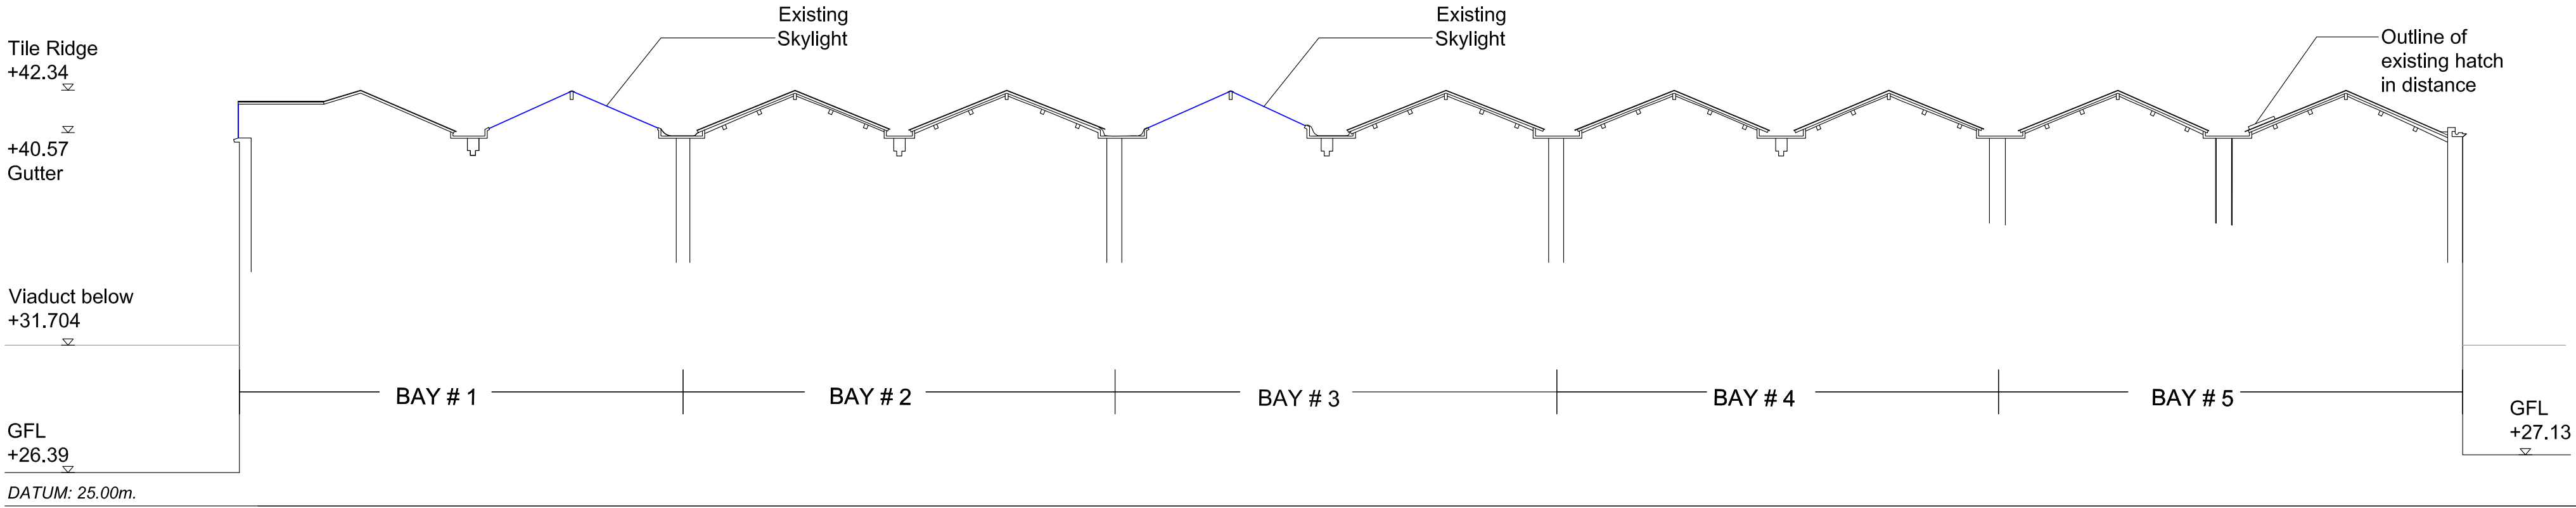

ROOF PLAN

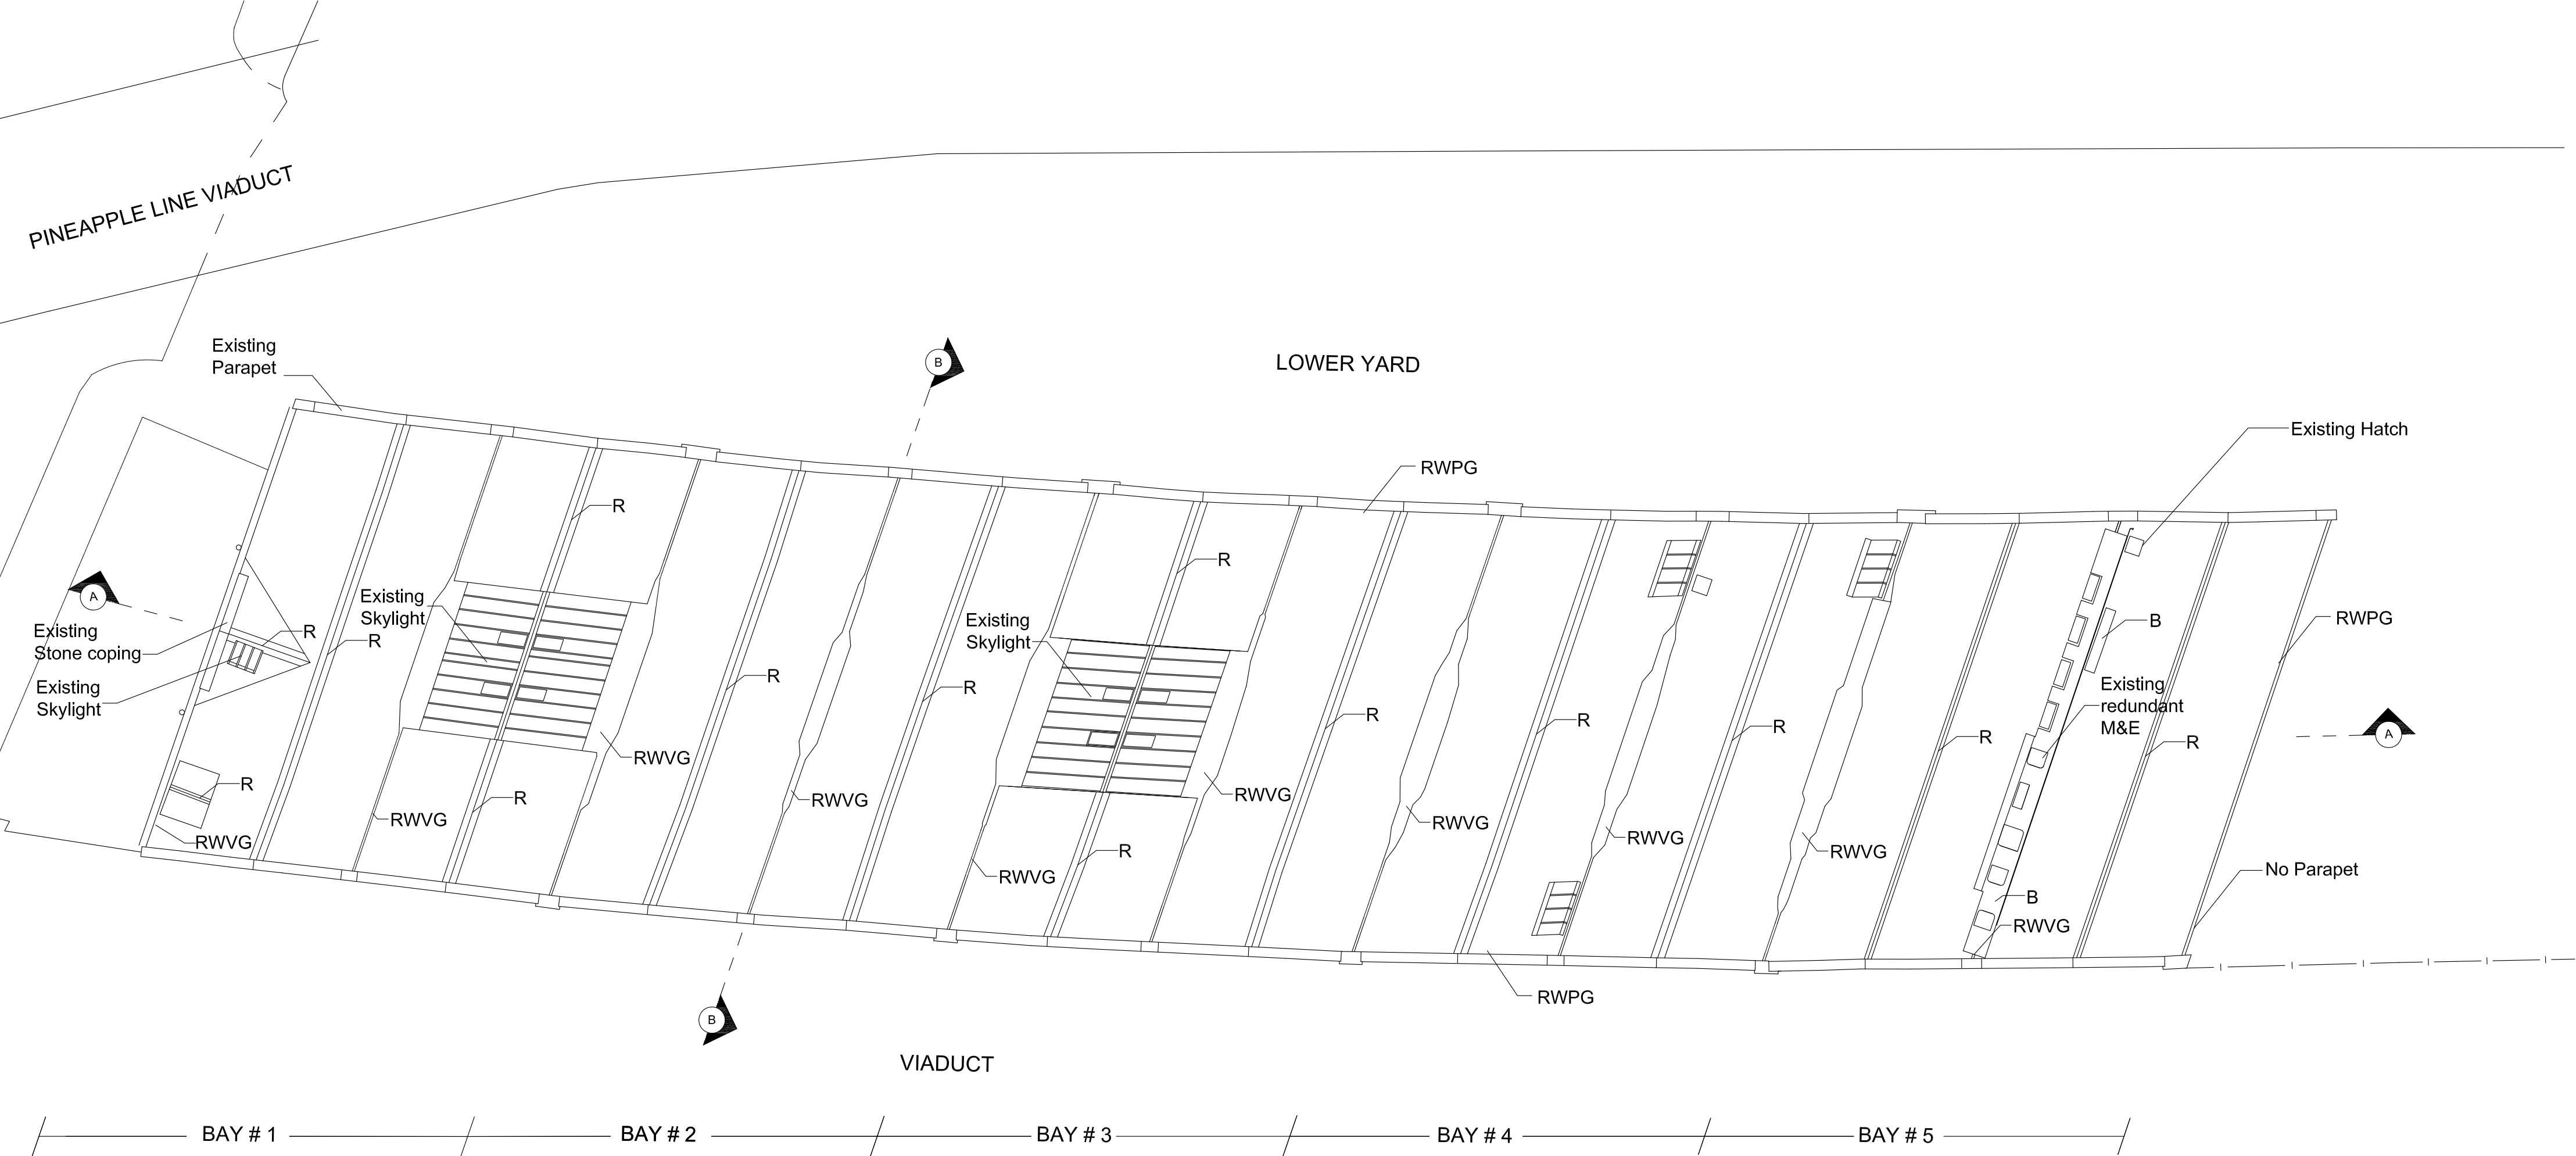

- KEY
- R= Existing Ridge tile
 - B= Existing Boarding
 - RWVG= Existing Rainwater Valley Gutter
 - RWPG= Existing Rainwater Perimeter Gutter

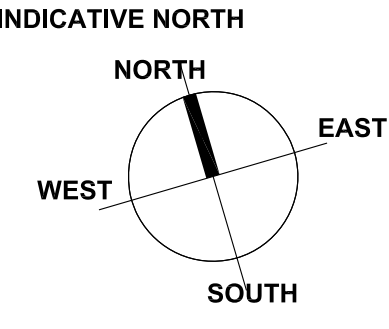

EXISTING BUILDING: ROOF PLAN + SECTION AA + SECTION BB. 1:400 @ A3 1:200 @ A1

BASED ON MEASURED SURVEY BY GREEN HATCH				
JOB TITLE Science and Industry Museum, Manchester. M34FP		JOB NO. 260	DRWG. TITLE Existing Building: Roof Plan + Section AA + Section BB	STATUS Planning
A	11.02.21		DRWG. NO. 260 / PD / 103 (A1 ORIGINAL FORMAT)	REV: SCALE: 1:400@A3 1:200@A1
Studiownie		TEL: +44 (0) 20 7299 7766	All dimensions to be checked on site by the Contractor and confirmed with the Architect prior to construction. Do not scale off this drawing.	Drawn by: JP
ARCHTECTS LLP		info@studiownie.com		DATE: 28/06/19