



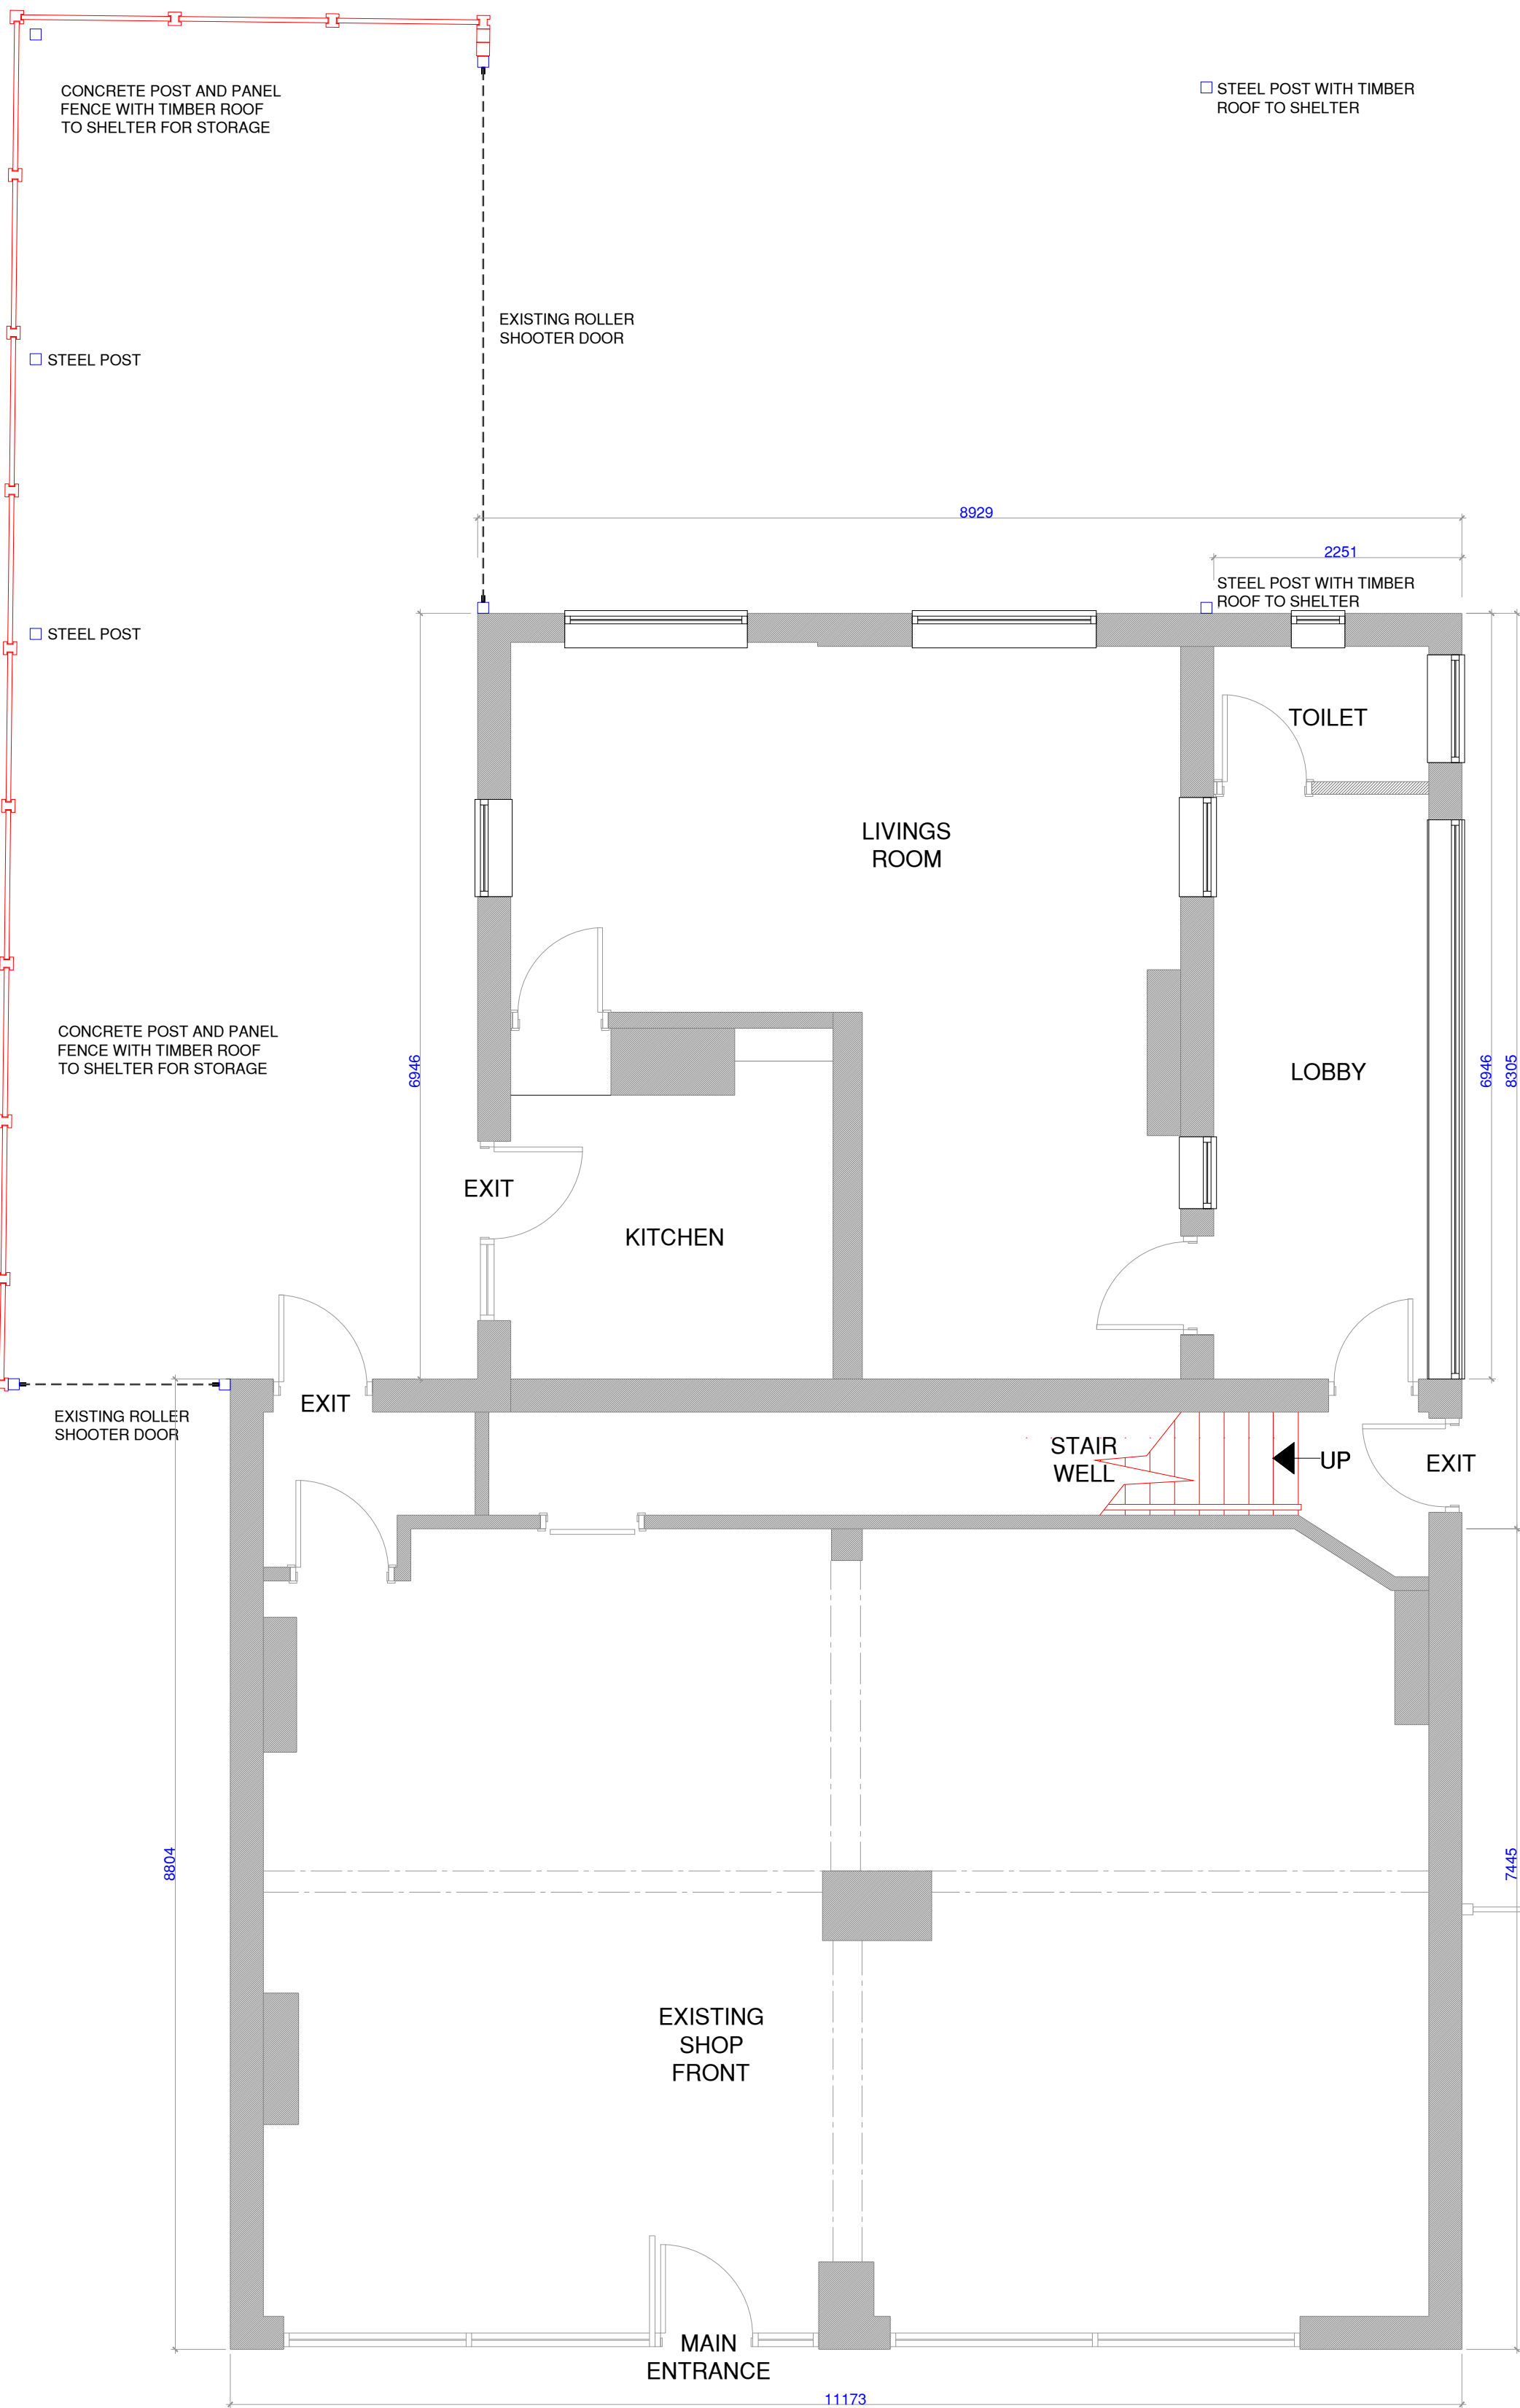

EXISTING GROUND FLOOR PLAN

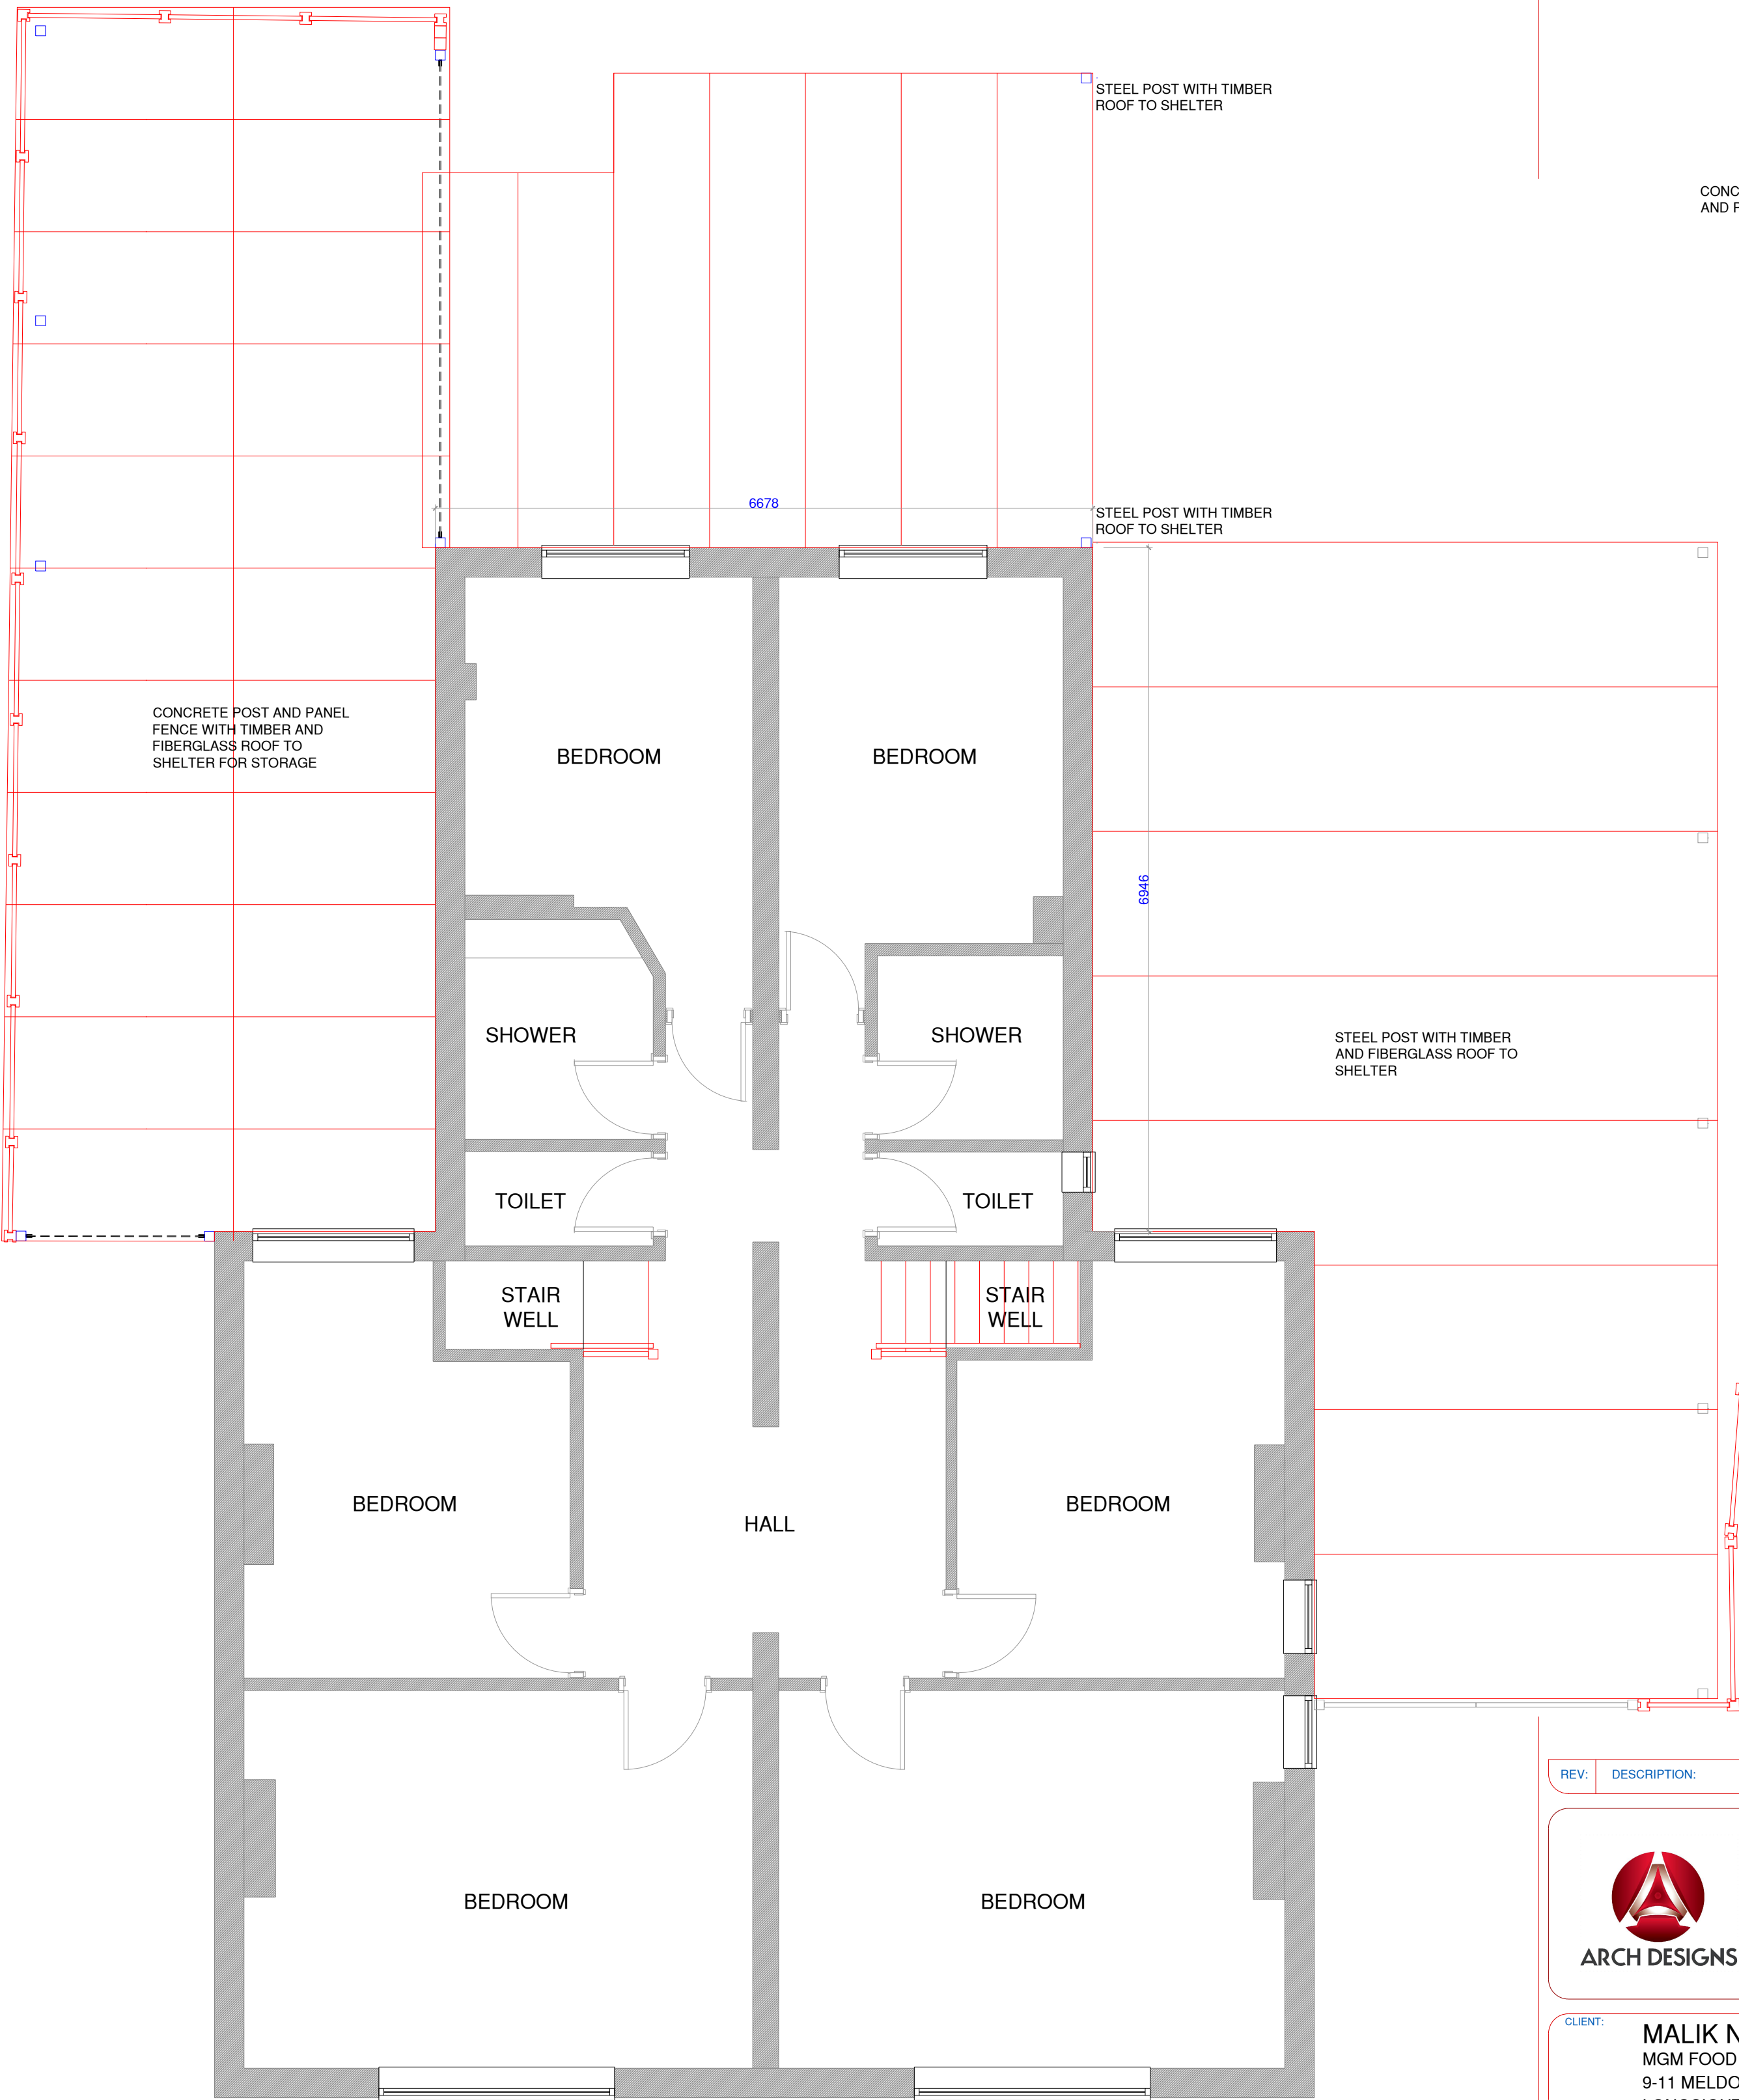

EXISTING FIRST FLOOR PLAN

Notes:

REV.	DESCRIPTION:	BY:	DATE:
------	--------------	-----	-------



Arch Designs
*Don't just dream it,
let us design it!*
www.archdesigns.co.uk
TEL:07910600970

CLIENT: **MALIK NELSON**
MGM FOOD STORE
9-11 MELDON ROAD
LONGSIGHT M13 0TZ

ARCHITECT: **MR REUBEN RAMELIZE**
ARCH DESIGNS, WILSONS PARK C/O MAS
MONSALL ROAD
MANCHESTER M40 8WN

DRAWN: REUBEN	CHECKED: checked	DATE: JAN 2021	REVISION: 0
-------------------------	---------------------	-------------------	----------------

PROJECT NAME: PROPOSED TWO STOREY
EXTENSION FOR NEW DWELLING
AND ONE STOREY EXTENSIONS FOR
STORAGE AND BUTCHERS SHOP

DRAWING TITLE: EXISTING PLANS

SCALE: 1:50	SHEET SIZE: A1	SHEET NO: 01
----------------	-------------------	-----------------

PROJECT NO: 2020/00	STATUS: FOR PLANNING ONLY
------------------------	------------------------------

DRAWING NO:	A1/01
-------------	-------