



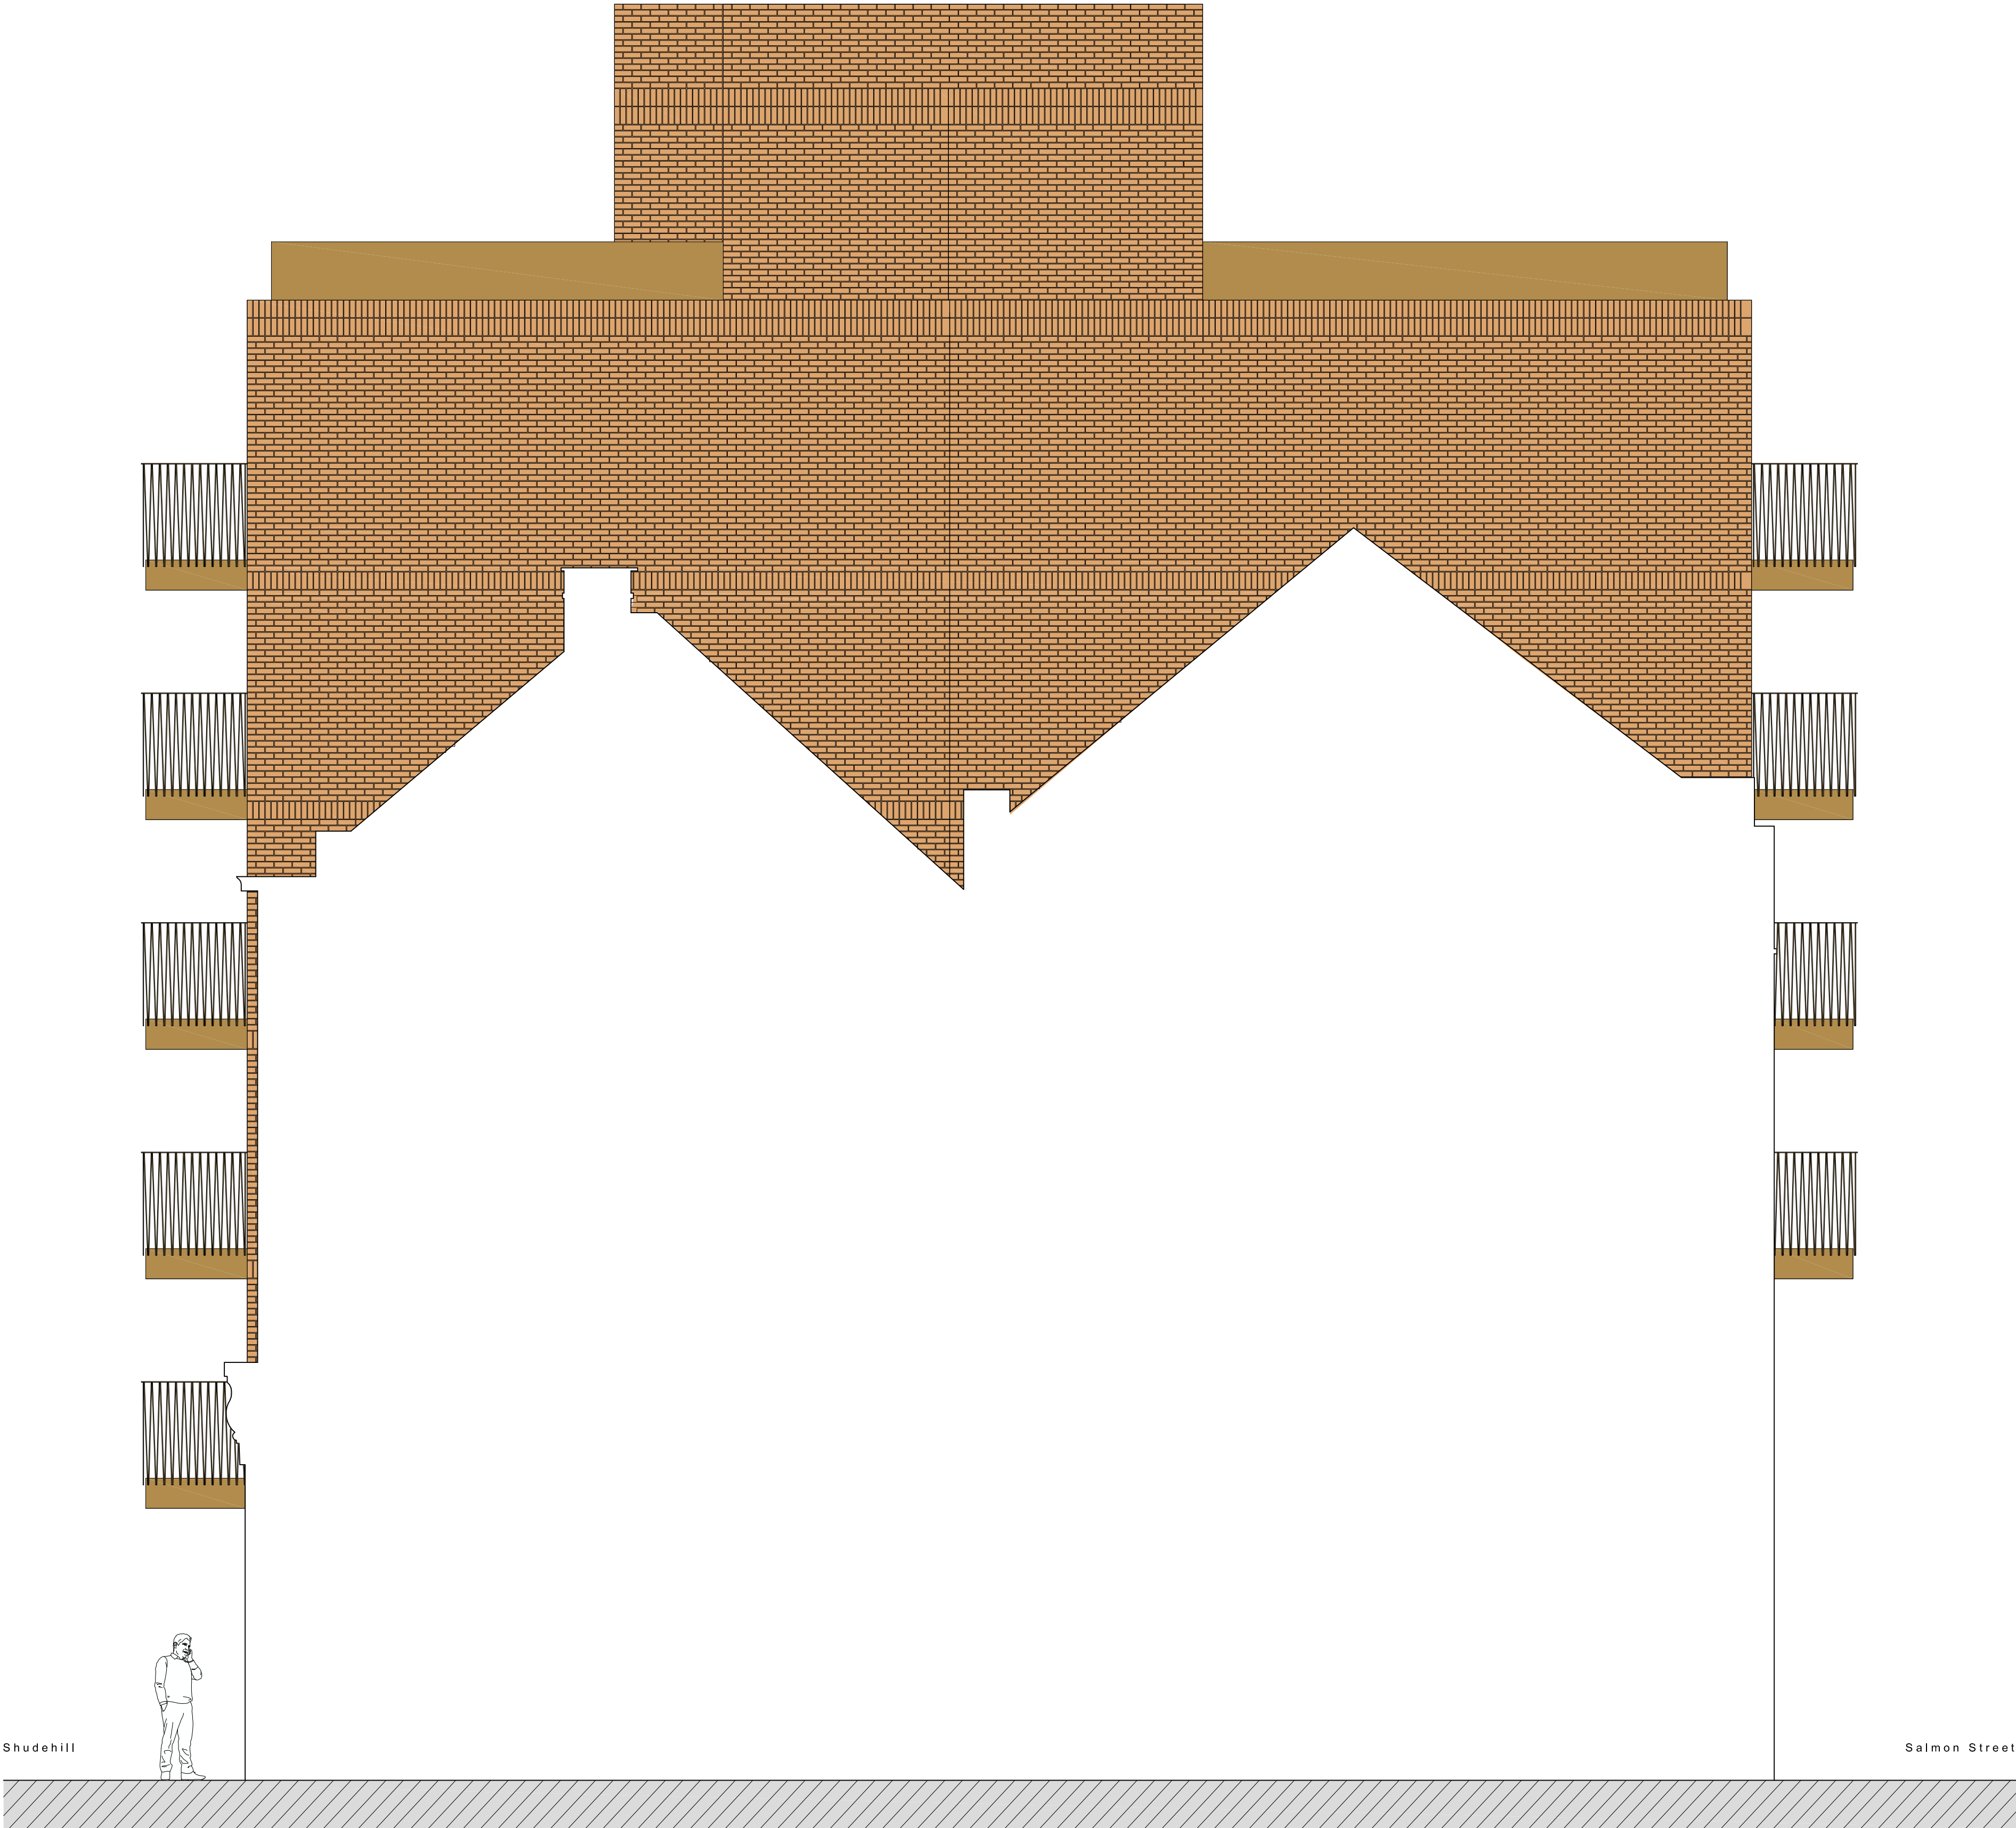

Proposed South West Elevation 1:50

Scale Bar 1:50

 

All dimensions are to be checked on site, any discrepancies are to be reported to the Architect before work commences. Do not scale from this drawing.

This drawing is to be read in conjunction with all relevant consultants and specialists drawings / documents, any discrepancies are to be reported to the Architect before the affected work commences.

All structural components shown are indicative only. Details / calculations of structural members are to be provided by the Structural Engineer.

This drawing is copyright.

A	First Issue	26/01/2021
B	S73 Application Submission	15/02/2021



Tel : 0161 877 9587
e-mail: barytang@tangassociates.co.uk

Entrance W1, 1/F, Westwood House,
Greenwood Business Centre,
Manchester, M5 4GH, UK.

Client:
Kleinsberg Builderton Capital Ltd

Project:
56 Shudehill, Manchester M4 4AA

Drawing Title:
Proposed South West Elevation

Scale:
1:50 @ A1

Date:
January 2021

Drawing No:
9598/125

Revision:
B