




side elevation

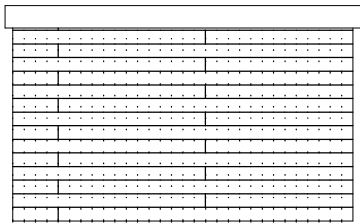


rear elevation

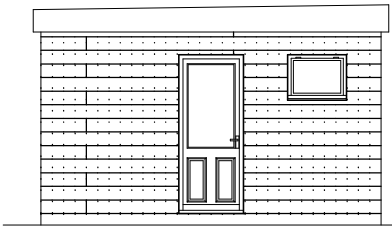

side elevation

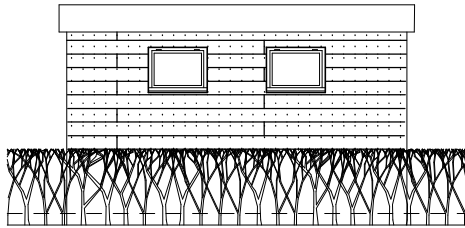

elevation to drive

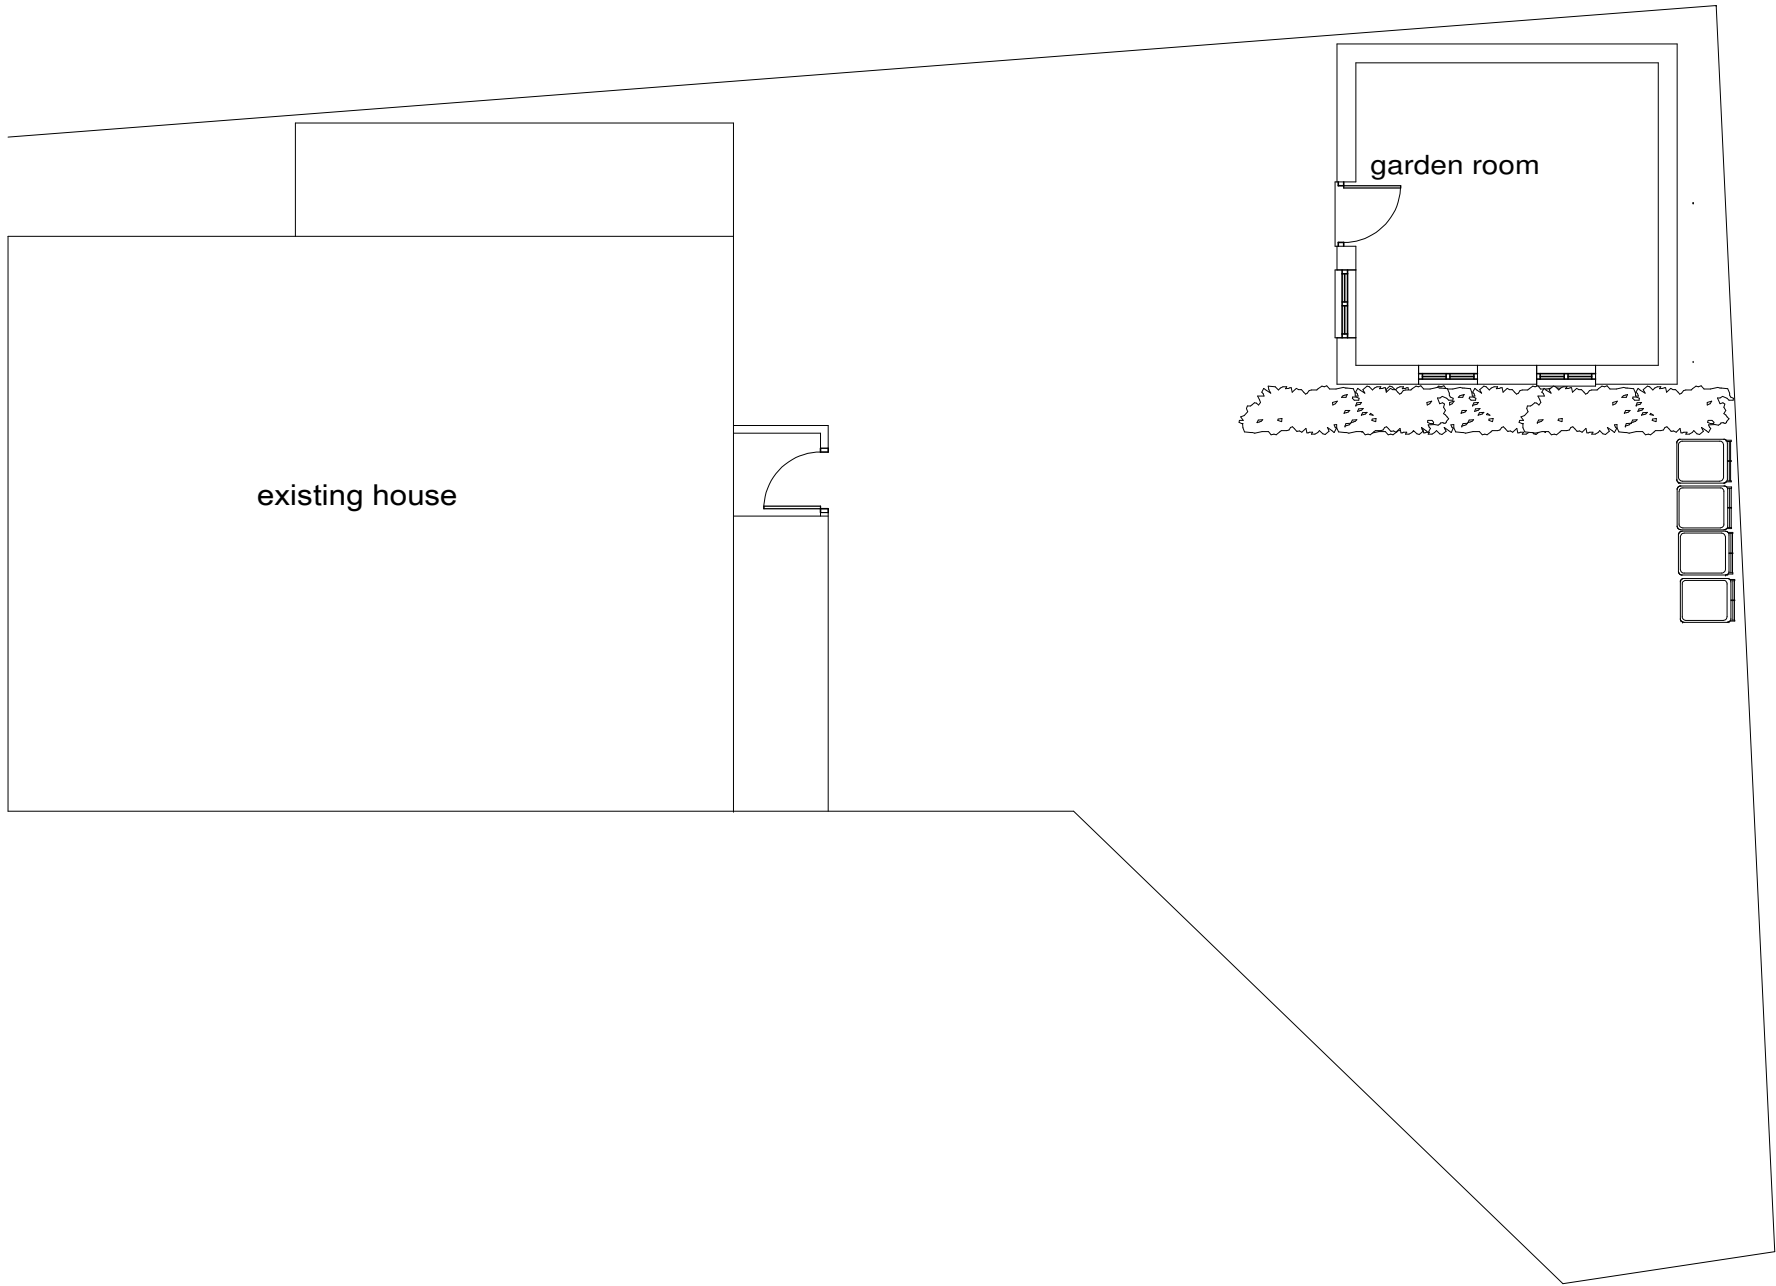

Plans prepared for
Local Authority approval
All dimensions to be
checked on site

A	-	-
	Date	Revisions

©copyright

Client
-

Job Title
-
Proposed Garden Room
at 19 Palatine Crescent
Manchester
M20 3LL

Drawing Title
-
Proposed Plan

Scale
-
1:100 @ A3

Date -	Drawn by -
-----------	---------------

Drg No. -	Rev. -
--------------	-----------