


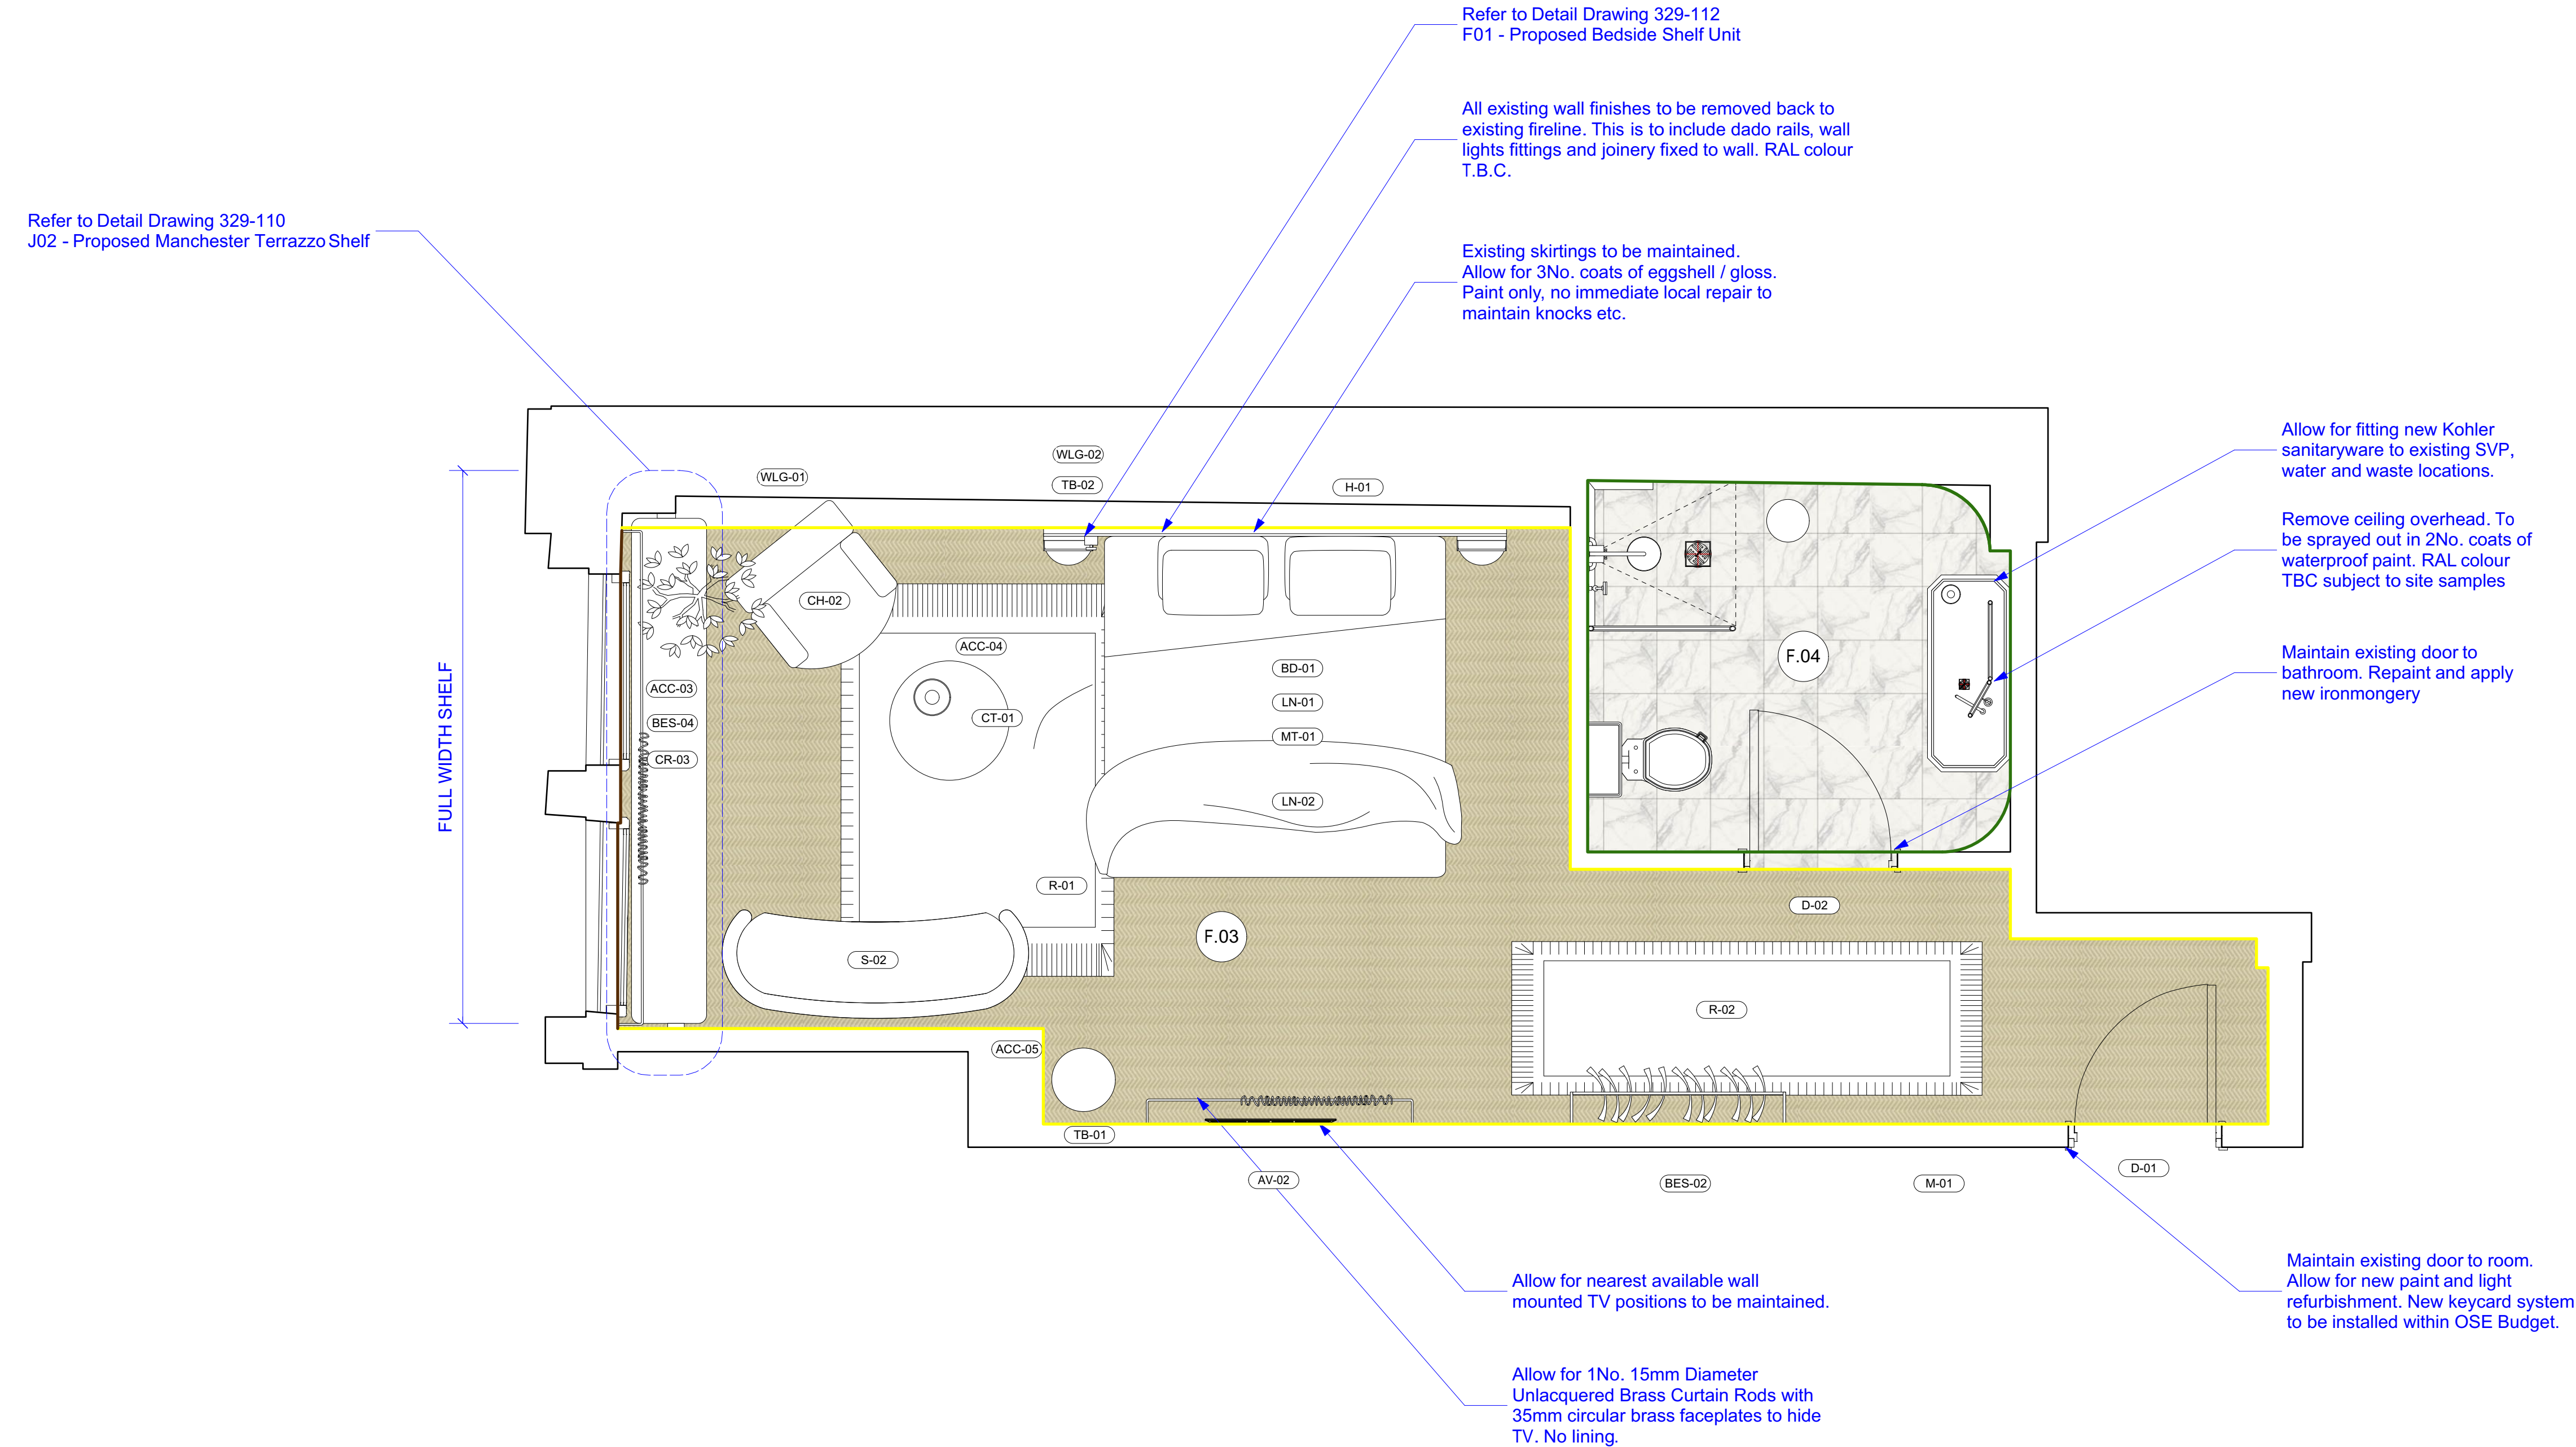

1 Proposed Type B Floor Plan
Scale: 1:25

Specifications

WALL FINISHES SCHEDULE

W.01
EXISTING BLOCKWORK / BRICK / PLASTERBOARD / STEEL FRAME WALLS TO BE EXPOSED AND STRIPPED BACK TO FIRELINE AND PAINTED WITH BAUWERK PRIMER AND 3NO. COATS OF CHALK WHITE PAINT. SAMPLE TO BE APPROVED.

W.03
EXTERNAL REDBRICK WALLS TO BE STRIPPED BACK TO STRUCTURE, BRUSHED AND WASHED CLEAN WITH A NEW CLEAR MATT SEALANT APPLIED OVER TO PREVENT DUST INGRESS POST OCCUPANCY. SAMPLES TBC ON SITE BY CLIENT AND ARCHITECT

W.04
WC WALL SPECIFICATION TBC
STRATA OPERA TERRA ZELLIGE - LIGHT GREY (09)
ALLOW FOR £35 PER SQ MT SUPPLY
<https://www.stratatile.co.uk/product/zellige-id353-opera-te-rra/>

FLOOR FINISHES SCHEDULE

F.02
ALTERNATIVE FLOORING COMPANY, COMMERCIALY SUITABLE CARPET WITH NEW UNDERLAY. EXACT SPECIFICATION TO BE CONFIRMED.

F.04
MANDARIN STONE - CALACATTA VIOLA
POLISHED MARBLE WITH MAPEI ULTRACOLOUR GROUT TBC.
<https://www.mandarinstone.com/product/calacatta-viola-polished-marble/>
610X305MM CUT DOWN TO 305X305MM AND LAID CROSS GRAIN

Drawings Notes

Revisions

T1	A	08/02/21	Issued for Tender
----	---	----------	-------------------

Project
Storeys

Drawing Title
Proposed Type B Floor Plan

Scale
1:25 @ A1

Revision
T1

Client
Amar Chima


Drawn
co

Deer
co

4.07 The Tea Building
56 Shoreditch High Street
London E1 6JJ

hello@reddeer.co.uk
www.reddeer.co.uk
+44 (0) 203 6373 581

red deer

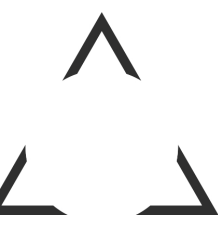

329-120

Do not scale from drawing.
All dimensions to be checked on site.
Report omissions and issues to the Architect.
© 2016 Red Deer Limited