



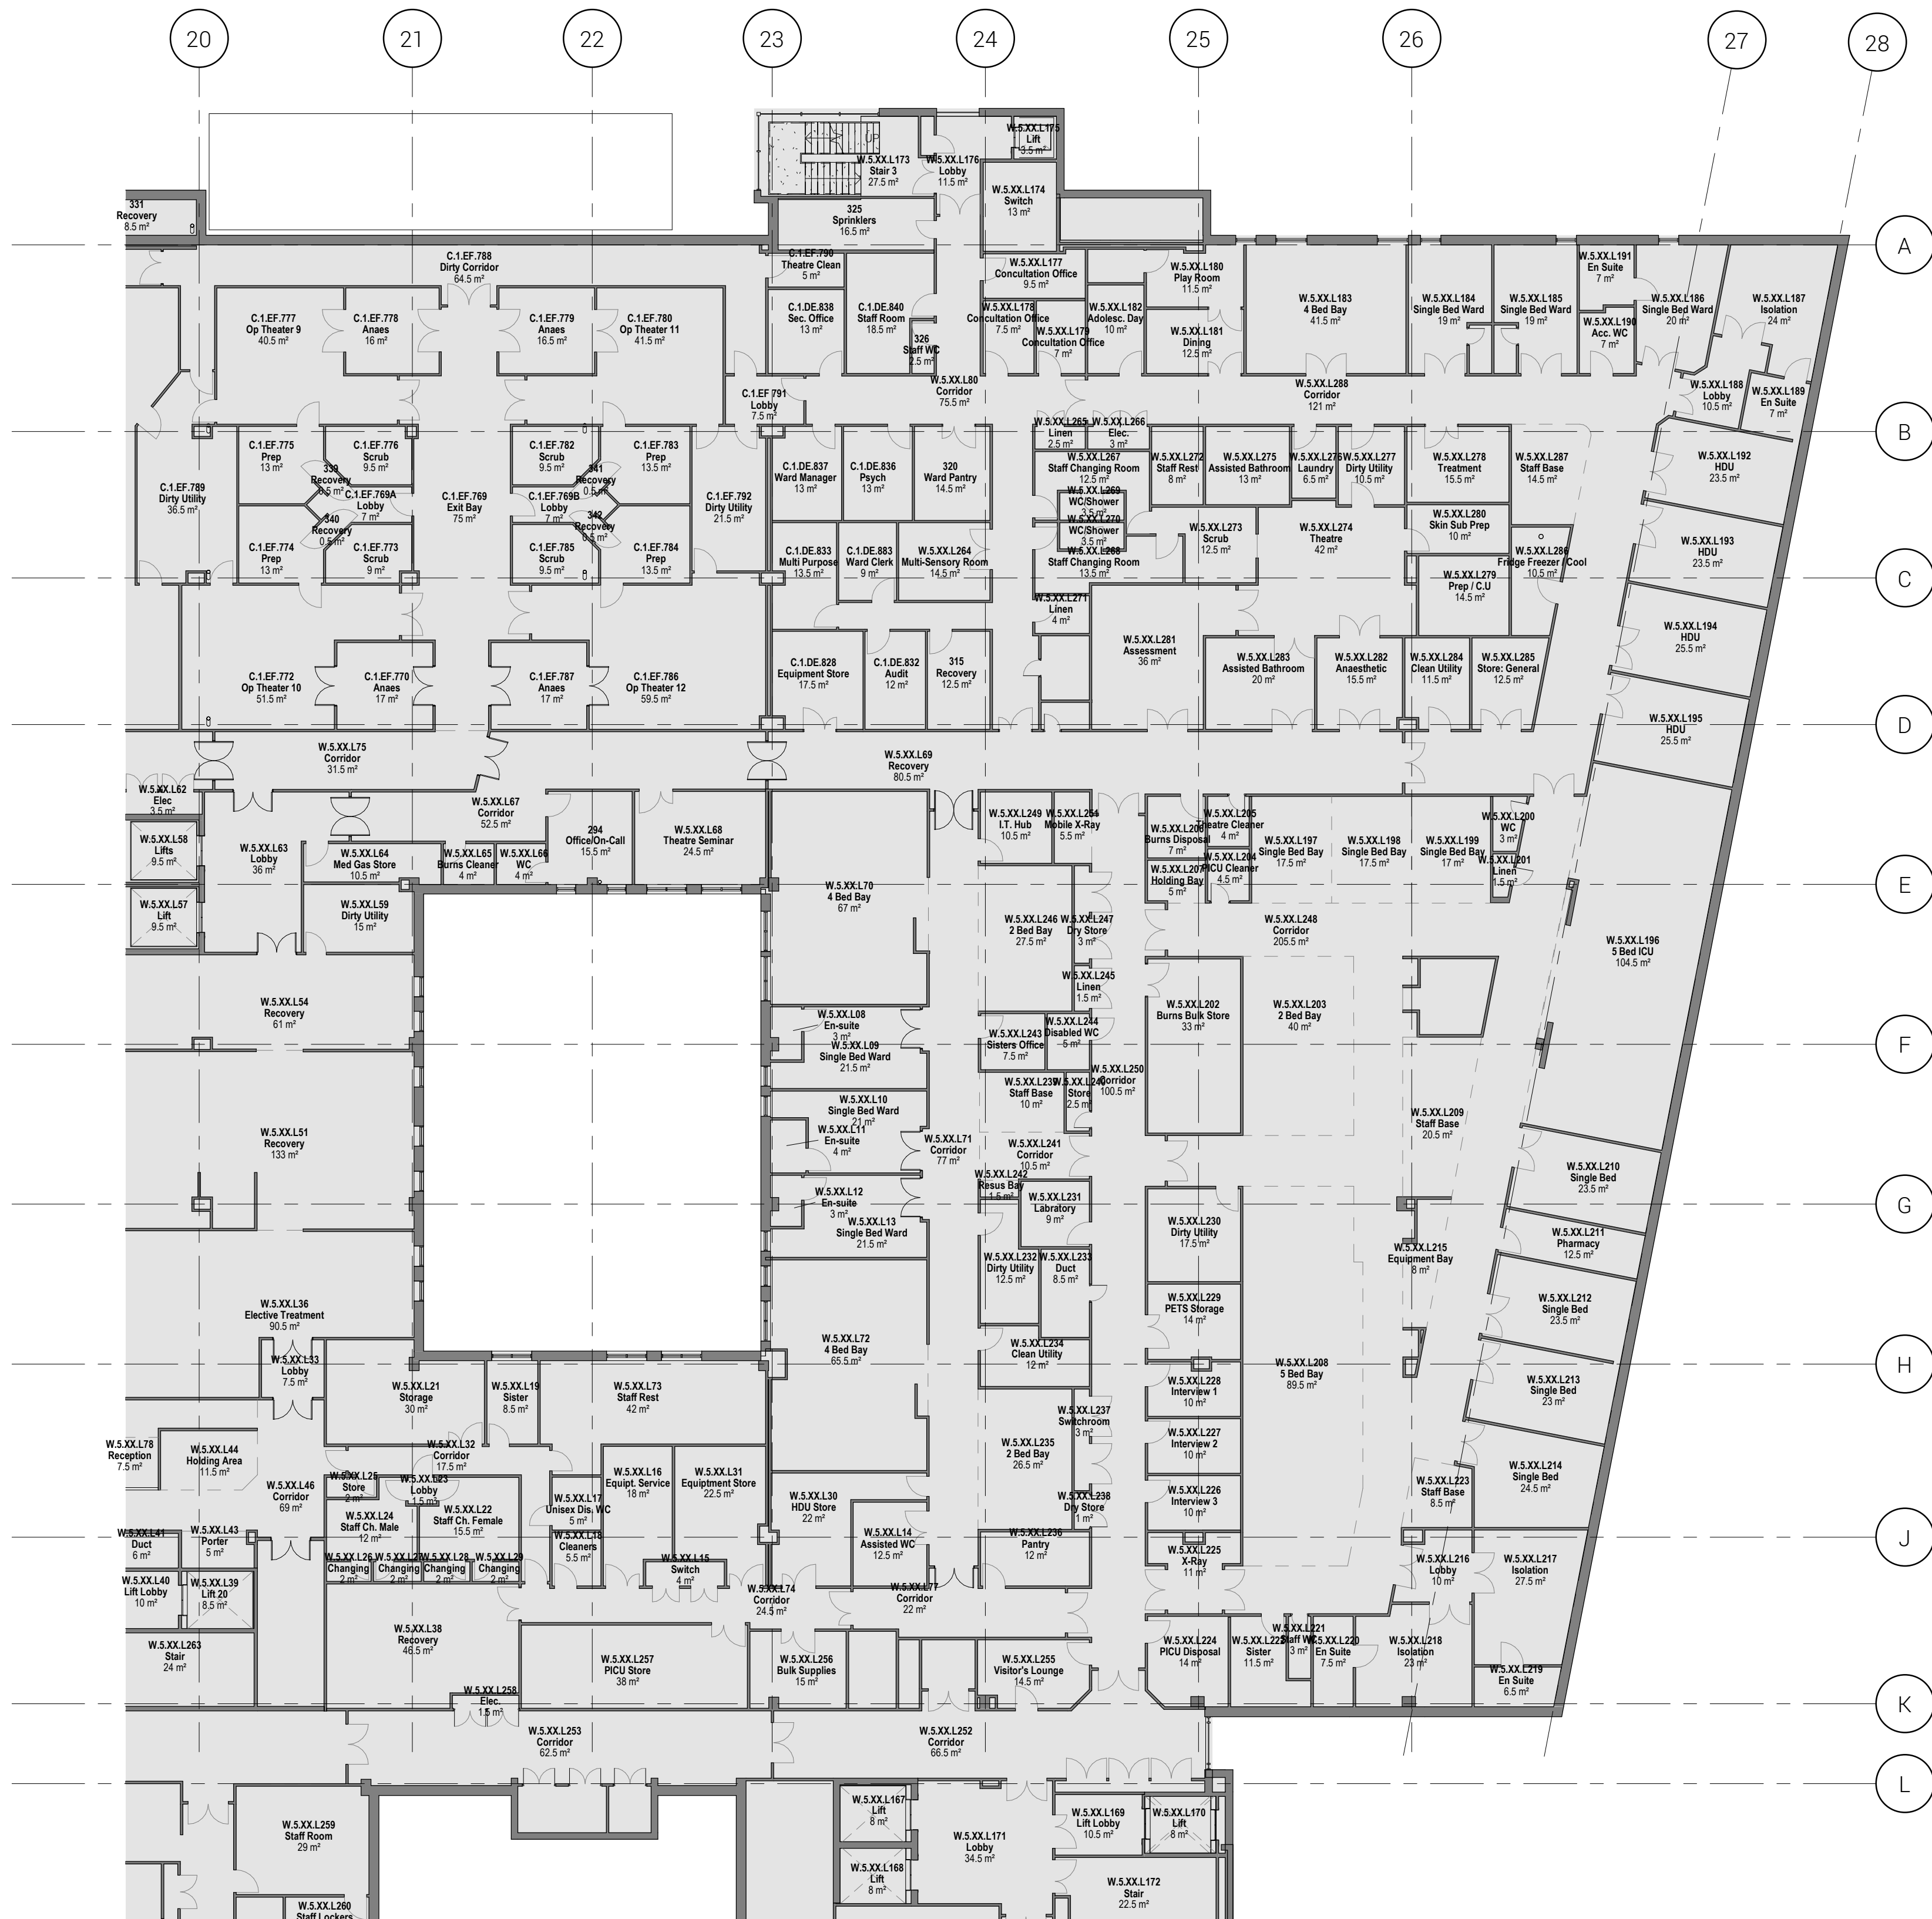

Level 01 - Existing GA Plan
1 : 200

KEY PLAN

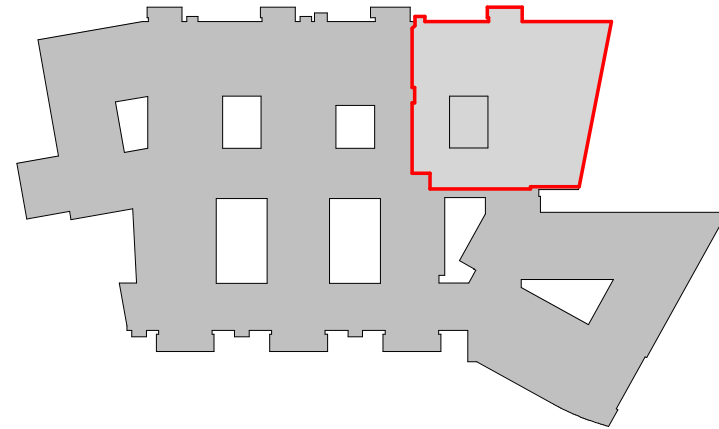

GENERAL NOTES:

DAY Architectural Ltd accepts no responsibility for any costs, losses or claims whatsoever arising from these drawings, specifications and related documents unless there is full compliance with the Client or any unauthorised user of the following:

1. All boundaries, dimensions and levels are to be checked on site before construction and any discrepancies reported to the Architect / Designer.
2. Partial Service: Any discrepancies with site or other information is to be advised to the Architect / Designer and direction and / or approval is to be sought before the implementation of the detail.
3. Block and site plans are reproduced under license from the Ordnance Survey.
4. Do not scale this drawing.
5. For the purpose of coordination, all relevant parties must check this information prior to implementation and report any discrepancies to the Architect / Designer.

P2 Issued For Planning.
P1 Issued for Stage 3

12.11.20
11.03.20

KA
JC

CLIENT
NHS
Manchester University
NHS Foundation Trust

PROJECT
Project PED & IMRI, MFT

DRAWING
Existing First Floor Plan

SCALE
As indicated @ A1

FIRST ISSUED
13.09.19

PROJECT 88019	CLIENT REF MFT	DRAWN BY JC	CHECKED BY LI
------------------	-------------------	----------------	------------------

ORIGIN DAY	VOLUME XX	LEVEL 01	TYPE DR	ROLE A	NUMBER / REVISION 05-0102 P2
---------------	--------------	-------------	------------	-----------	---------------------------------

DRAWING STATUS
INFORMATION

Information contained on this drawing is the sole copyright of DAY Architectural Ltd. and is not to be reproduced without their permission

DAY Architectural Ltd.
Studio 1, Lancaster Buildings
77 Deansgate, Manchester, M3
2BW

T: 0161 834 9703
W: www.day-architectural.com