


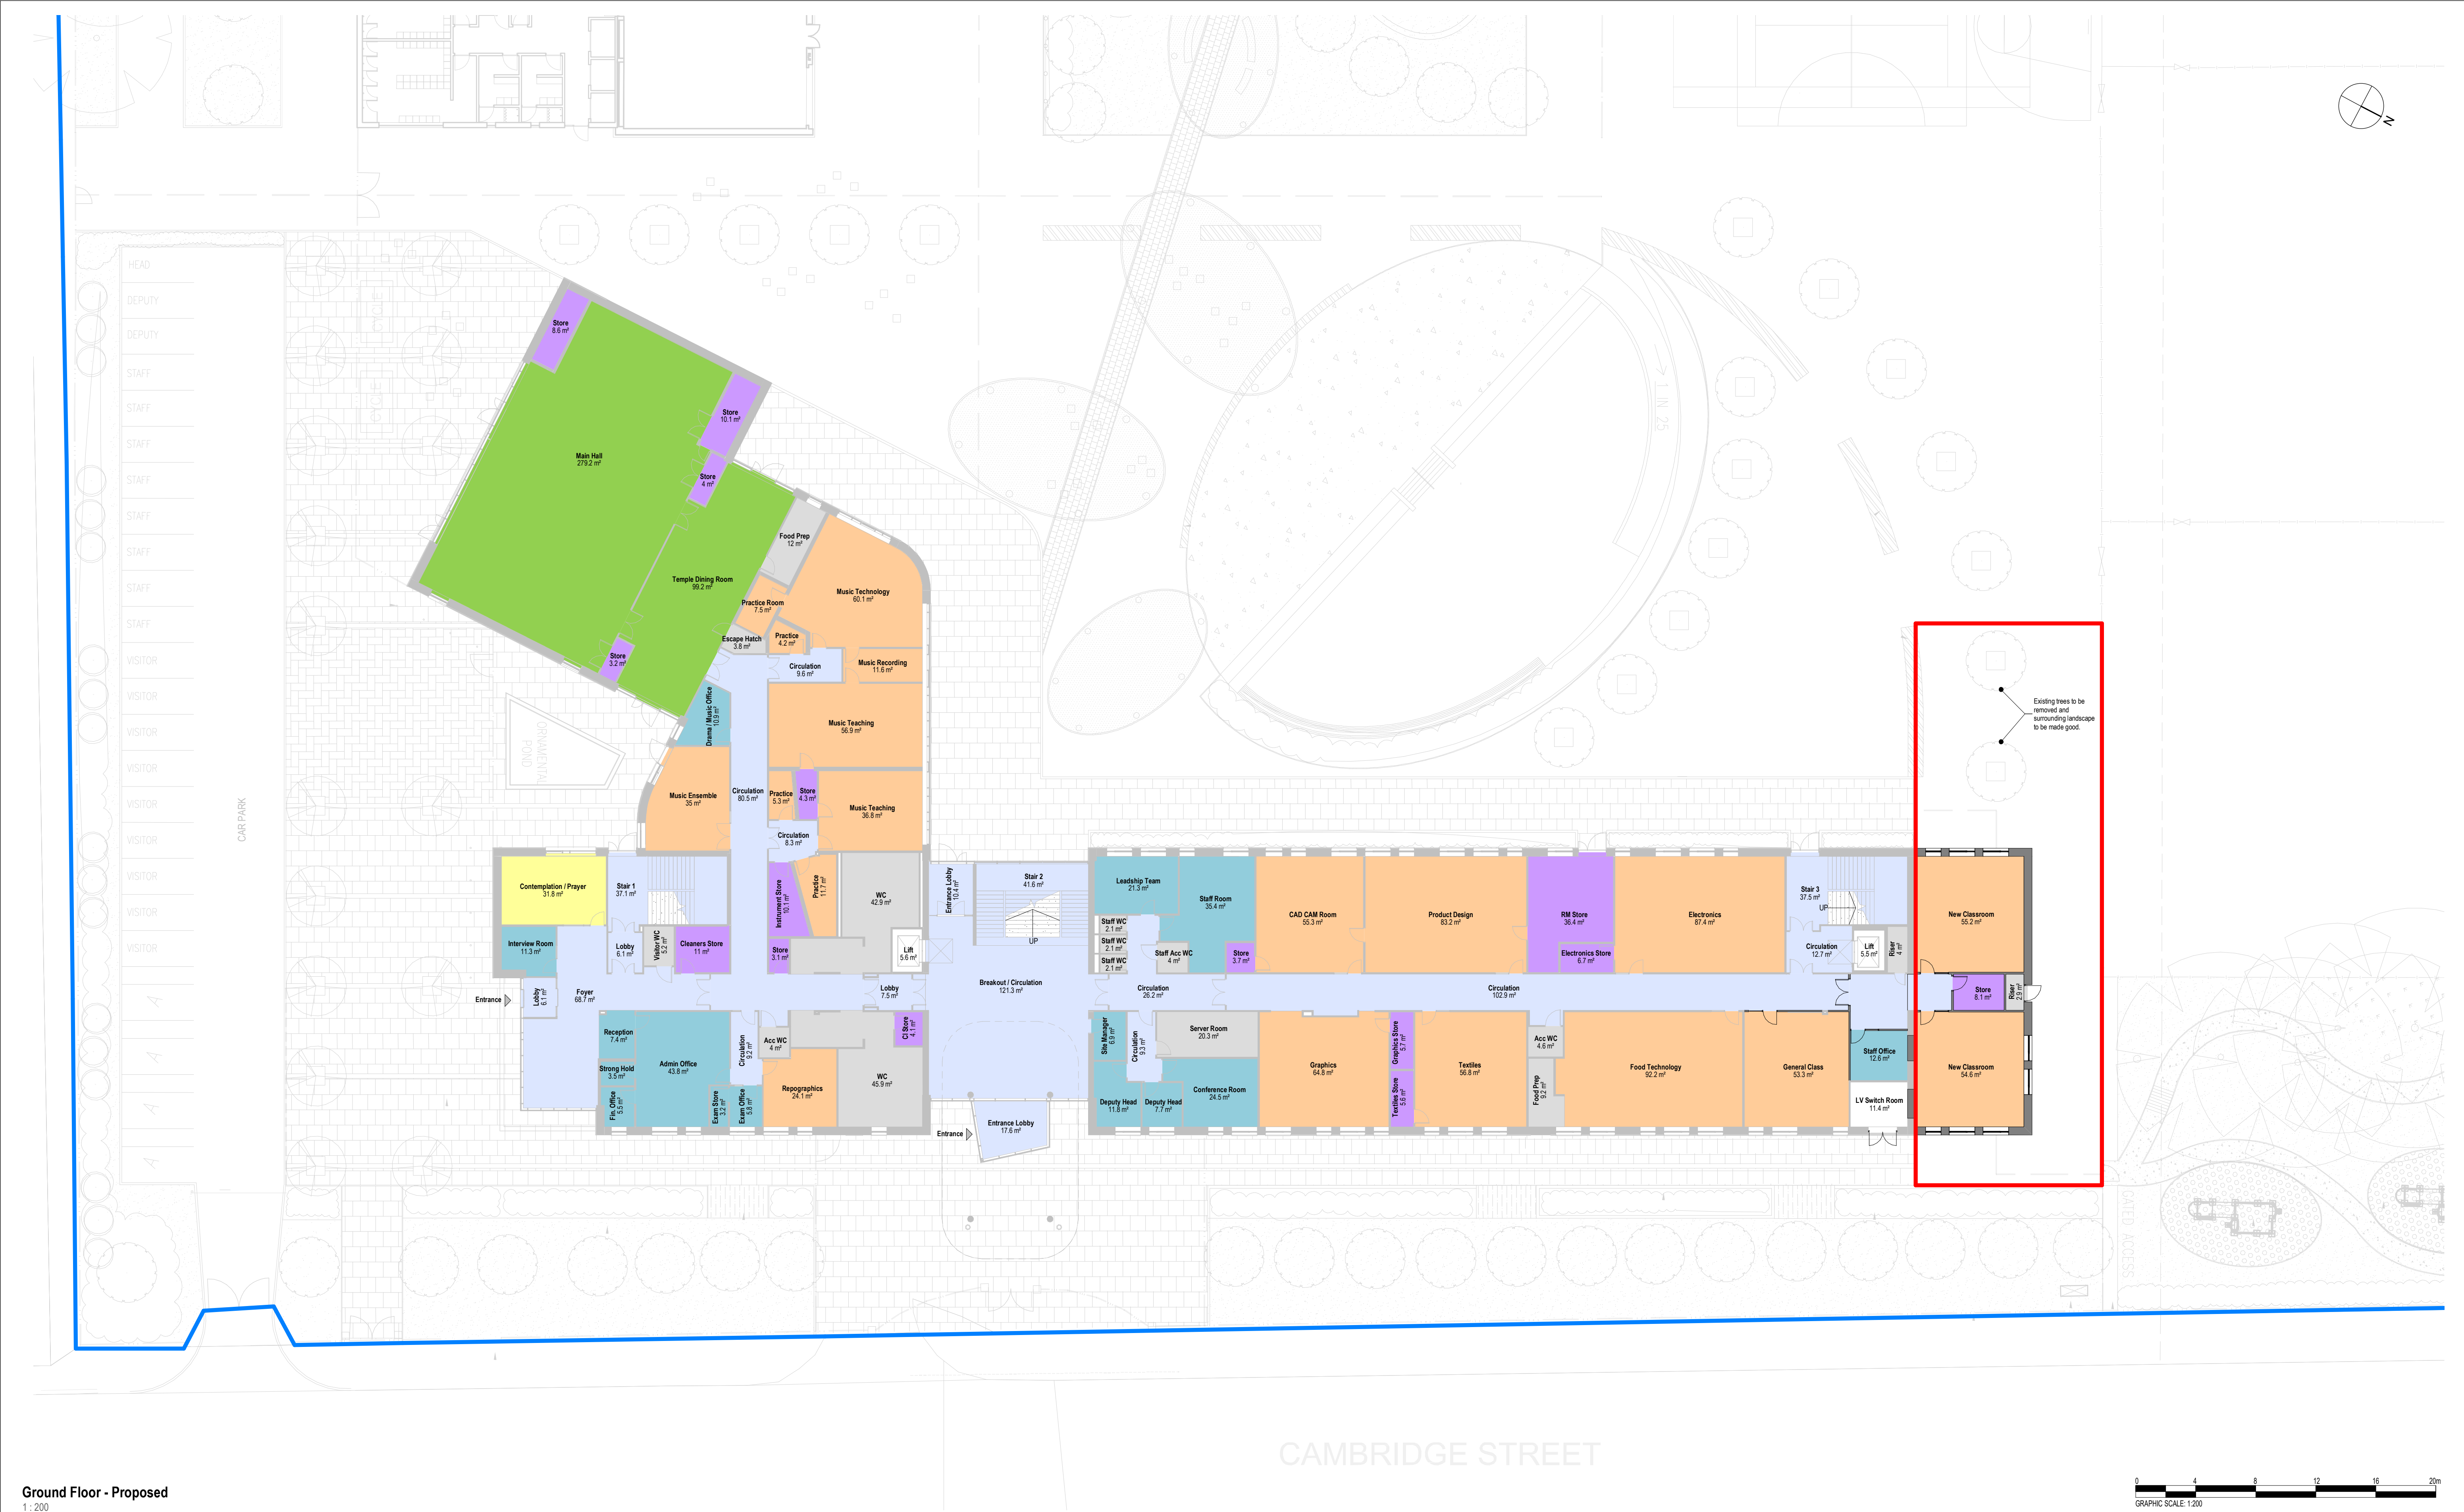

Ground Floor - Proposed
1 : 200



GENERAL NOTES:

DAY Architectural Ltd accepts no responsibility for any costs, losses or claims whatsoever arising from these drawings, specifications and related documents unless there is full compliance with the Client or any unauthorised user of the following:

1 All boundaries, dimensions and levels are to be checked on site before construction and any discrepancies reported to the Architect / Designer.

2 Partial Service: Any discrepancies with site or other information is to be advised to the Architect / Designer and direction and / or approval is to be sought before the implementation of the detail.

3 Block and site plans are reproduced under license from the Ordnance Survey.

4 Do not scale this drawing.

5 For the purpose of coordination, all relevant parties must check this information prior to implementation and report any discrepancies to the Architect / Designer.

Layout Key

Existing School

Proposed Works

Proposed Site Boundary Line

School Ownership Boundary Line

Proposed Site Boundary Extents: 465m²

Proposed Building Gross External Area: 445.5m²

Ground: 148.5m²

First: 148.5m²

Second: 148.5m²

Proposed Building Gross Internal Floor Area: 390.9m²

Ground: 130.3m²

First: 130.3m²

Second: 130.3m²

CLIENT

Trinity Church of England High School

PROJECT

Trinity High School Extension

SCALE

1 : 200 @ A1

FIRST ISSUED

20/08/20

PROJECT

1039-20

DRAWN BY

RJH

CHECKED BY

NE

ORIGIN

DAY

VOLUME

XX

LEVEL

00

TYPE

DR

ROLE

A

NUMBER

04-0001

REVISION

A

DRAWING STATUS

PLANNING

REV

DESCRIPTION

DATE

REV BY

CHKD BY

A

Issued for Planning.

20.08.20

RJH

NE

Information contained on this drawing is the sole copyright of DAY Architectural Ltd. and is not to be reproduced without their permission.

DAY

DAY Architectural Ltd.

Studio 1, Lancaster Buildings

77 Deansgate, Manchester, M3

2BW

T: 0161 834 9703

W: www.day-architectural.com

Information contained on this drawing is the sole copyright of DAY Architectural Ltd. and is not to be reproduced without their permission.