

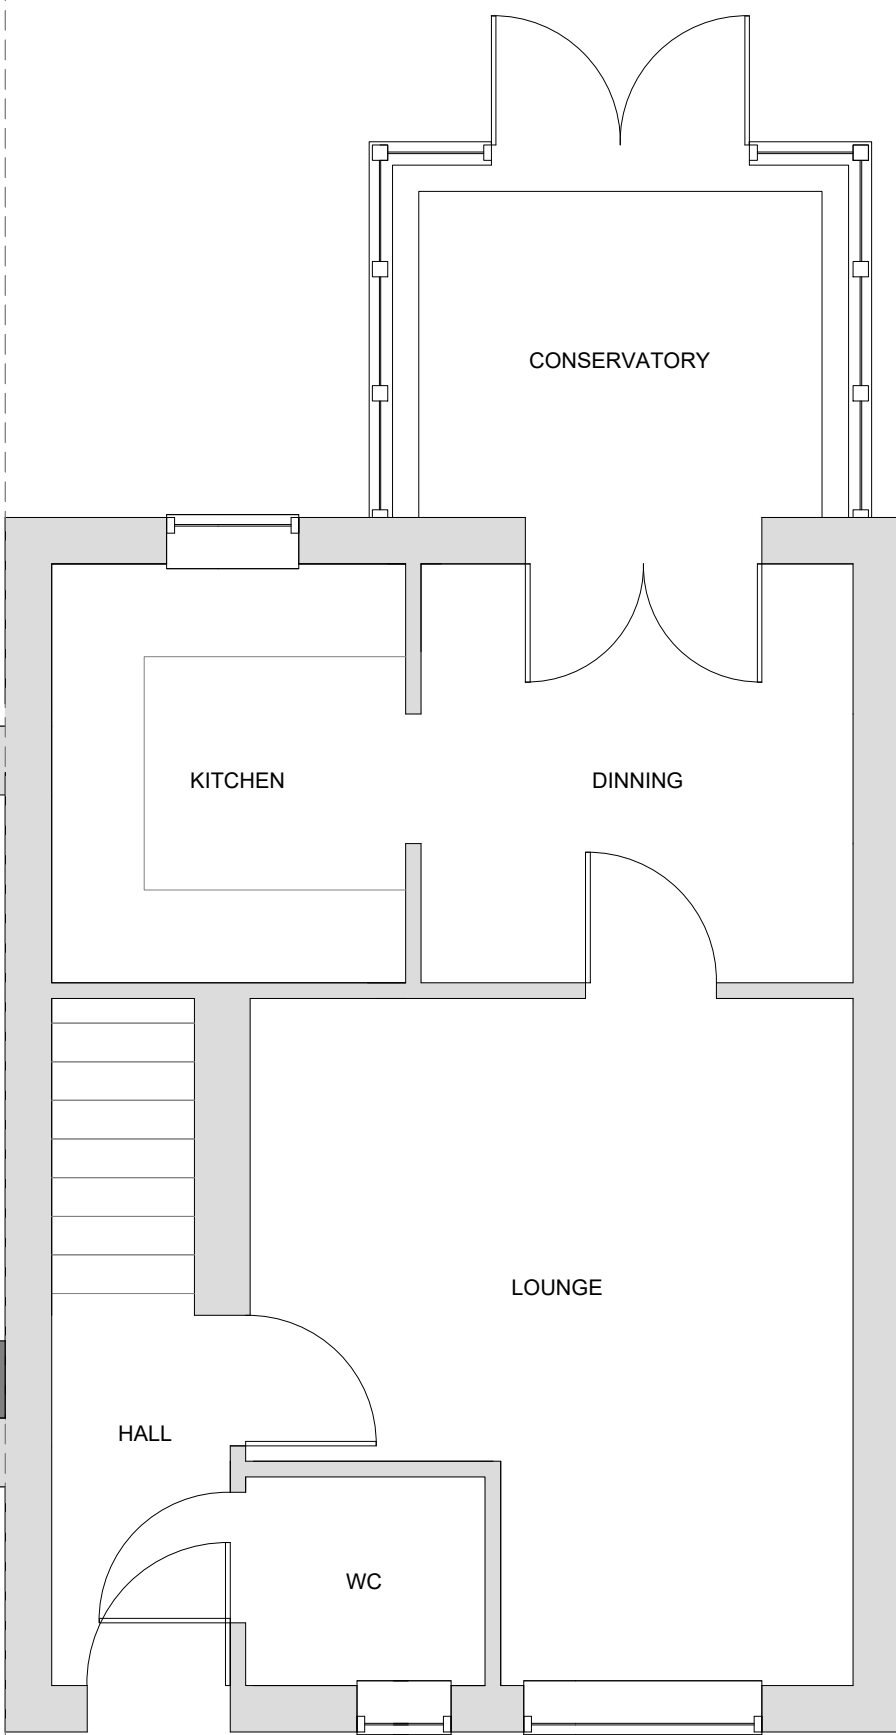


Drawing Status

- ☐ PRELIMINARY FOR APPROVAL
- ☐ AGREED LAYOUT - SIGNED OFF
- ☒ PLANNING DRAWING
- ☐ BUILDING CONTROL DRAWING
- ☐ TENDER DRAWING
- ☐ CONTRACT DRAWING
- ☐ CONSTRUCTION DRAWING
- ☐ AS-BUILT DRAWING

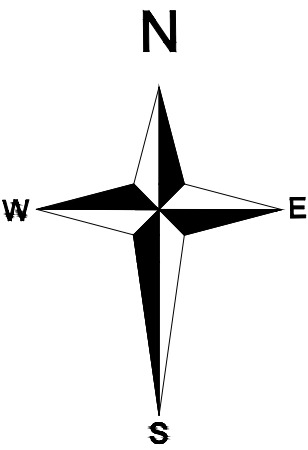


EXISTING GROUND FLOOR PLAN
SCALE: 1/50 @ A1

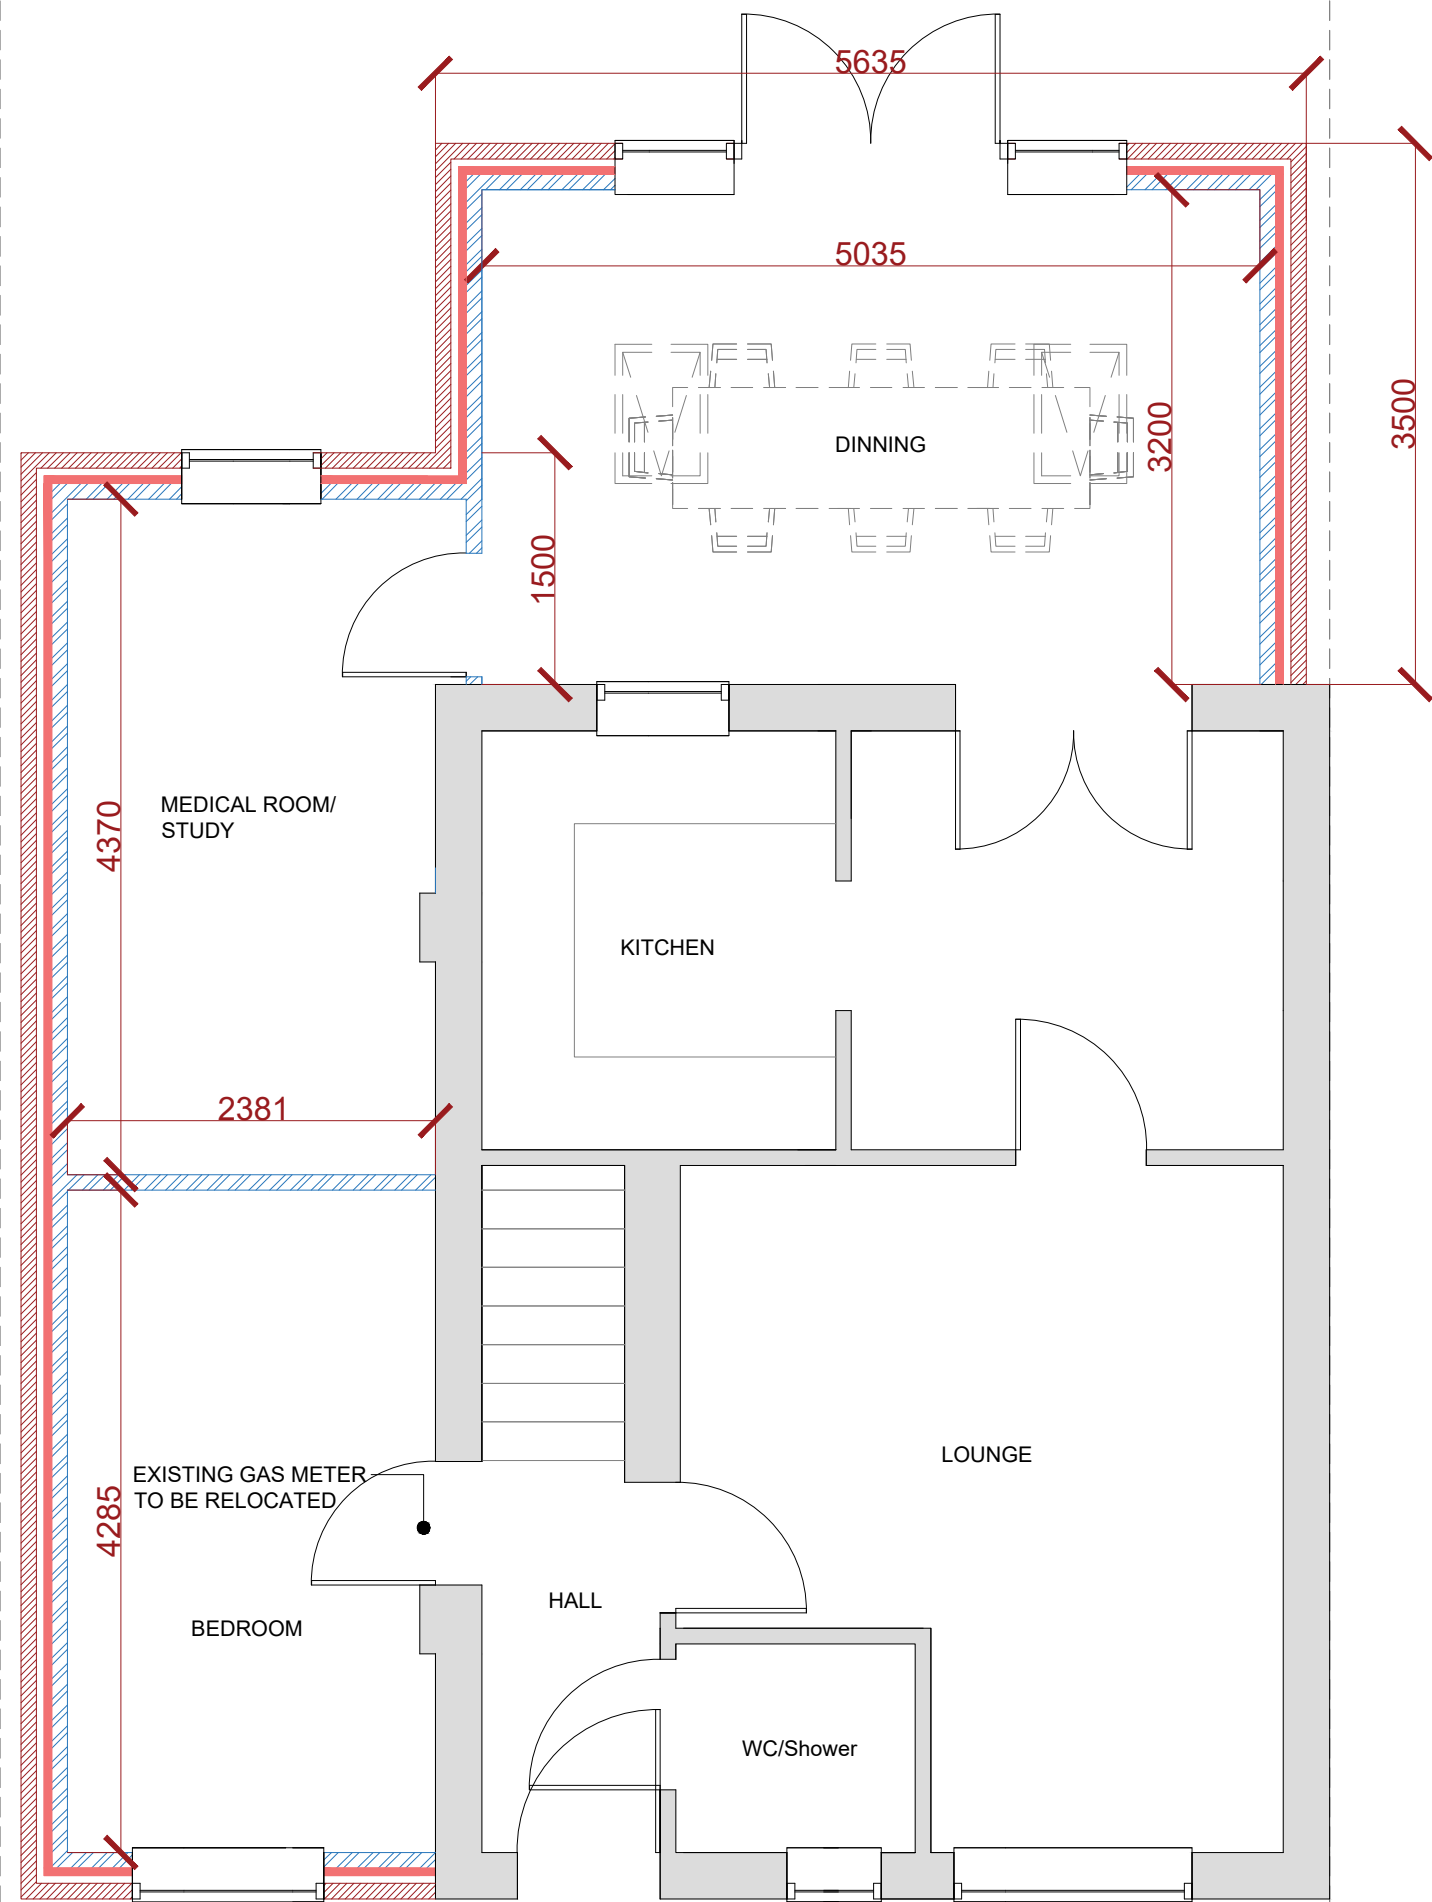


PROPOSED GROUND FLOOR PLAN
SCALE: 1/50 @ A1




EXISTING SITE PLAN
SCALE: 1/500 @ A1

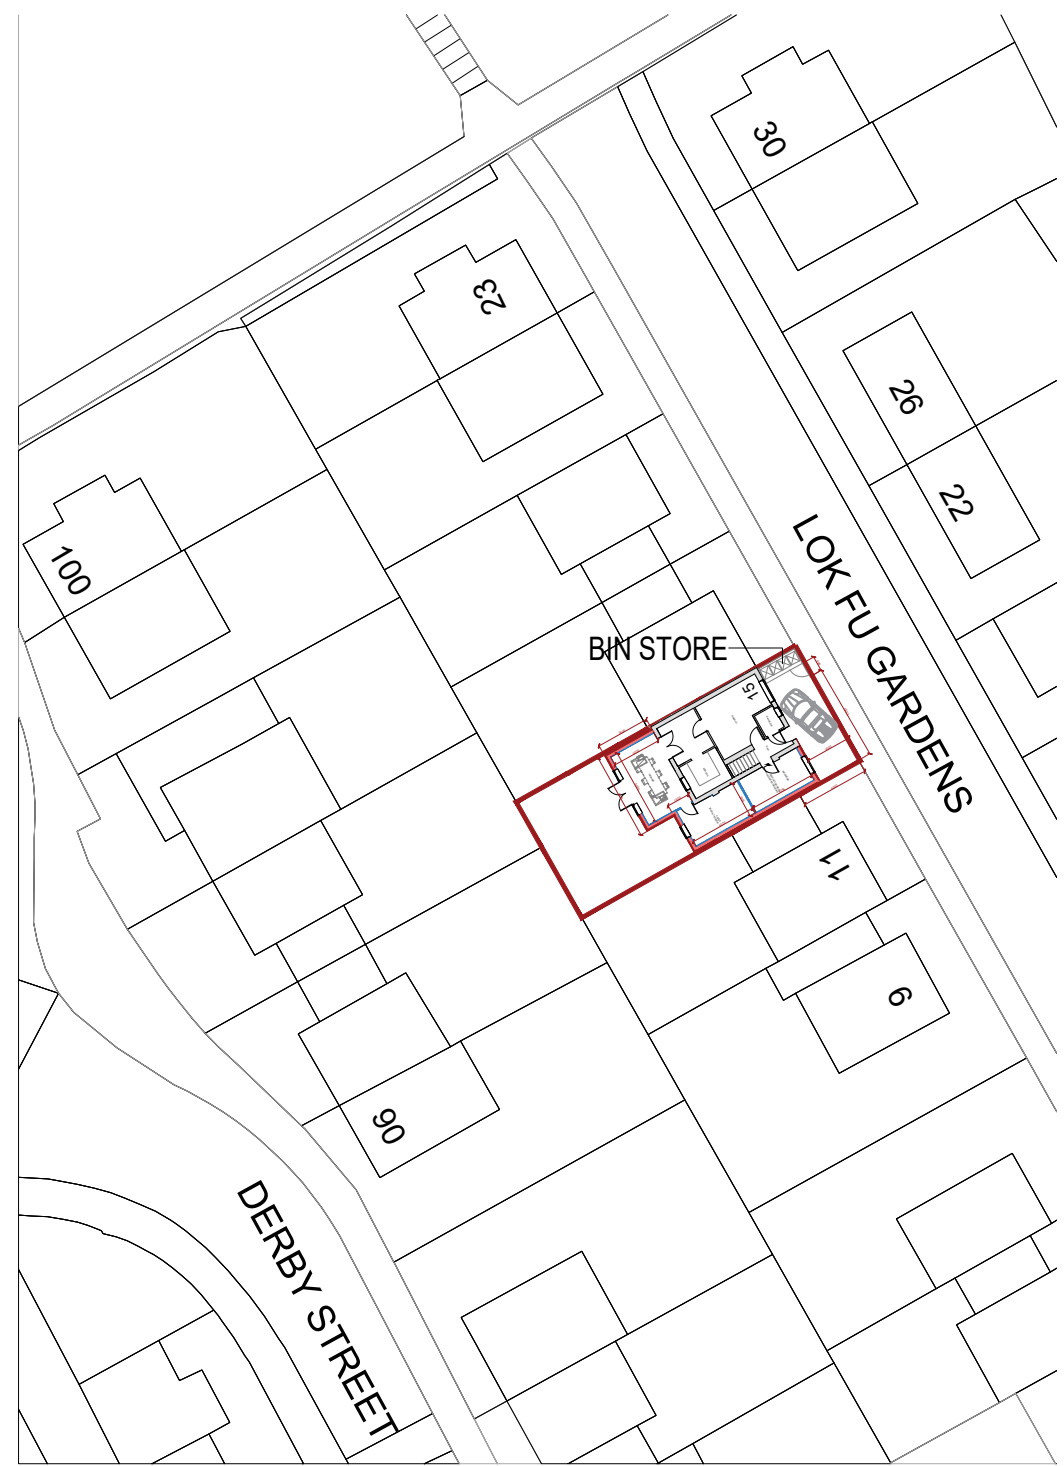


PROPOSED SITE PLAN
SCALE: 1/500 @ A1

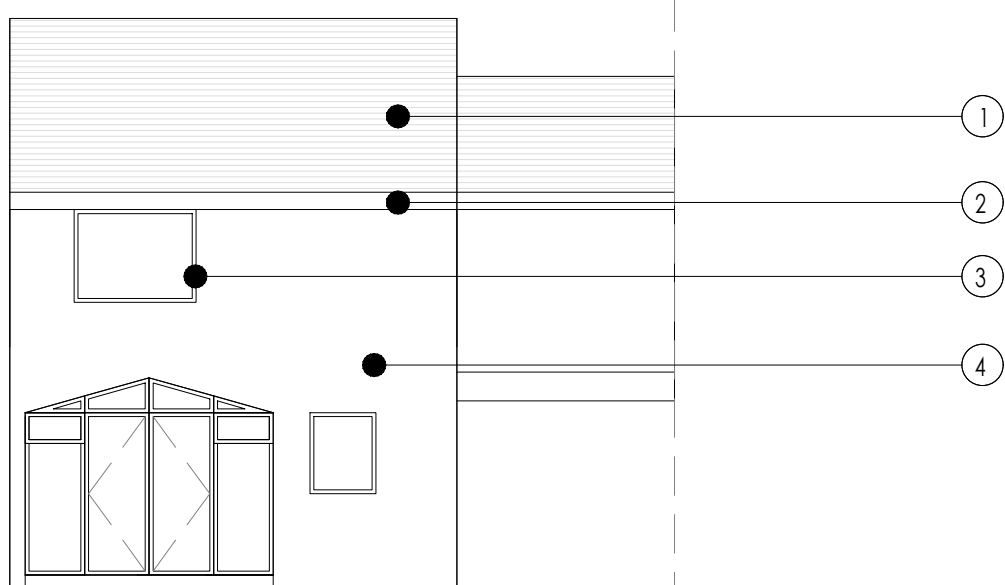


EXISTING REAR ELEVATION
SCALE: 1/100 @ A1

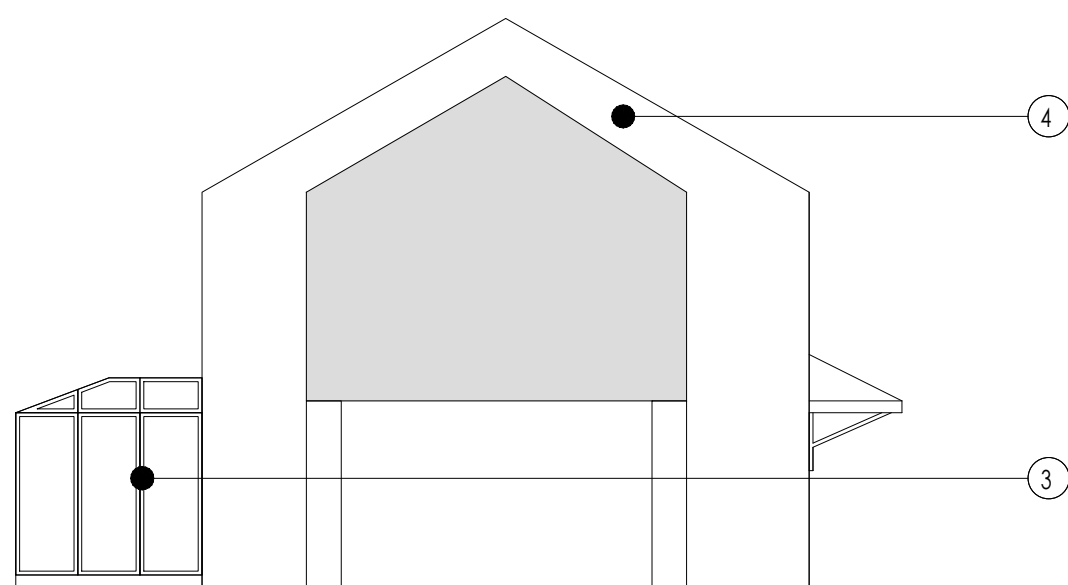

EXISTING SIDE ELEVATION
SCALE: 1/100 @ A1

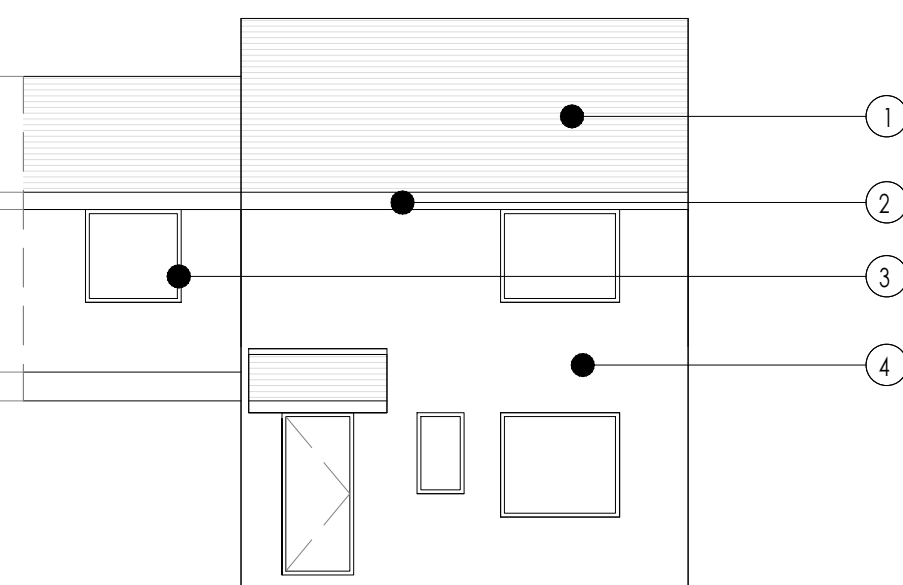


EXISTING FRONT ELEVATION
SCALE: 1/100 @ A1

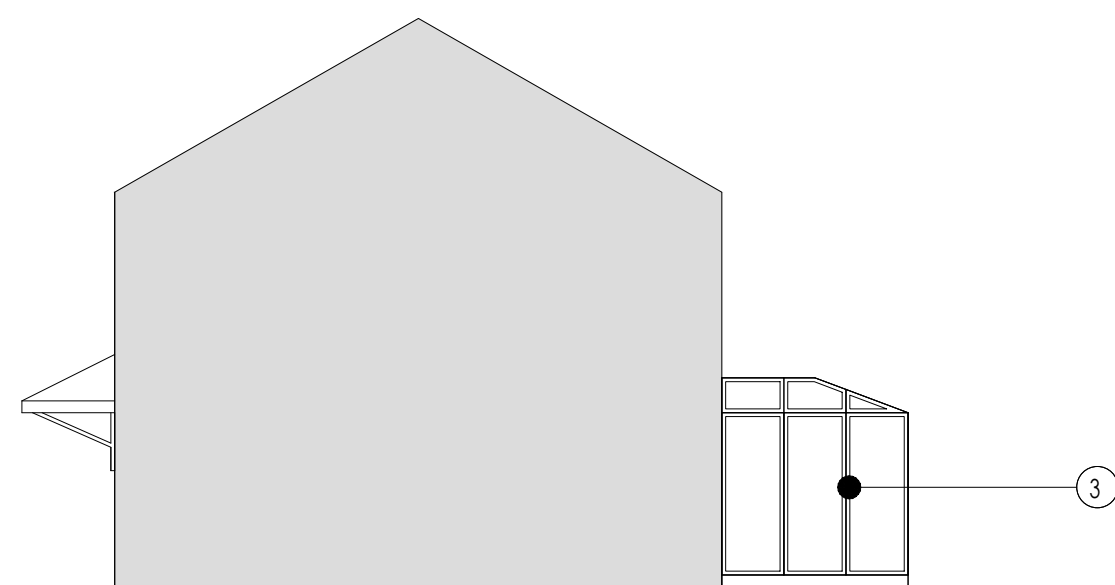


EXISTING SIDE ELEVATION
SCALE: 1/100 @ A1




LOCATION PLAN
SCALE: 1/1250 @ A1

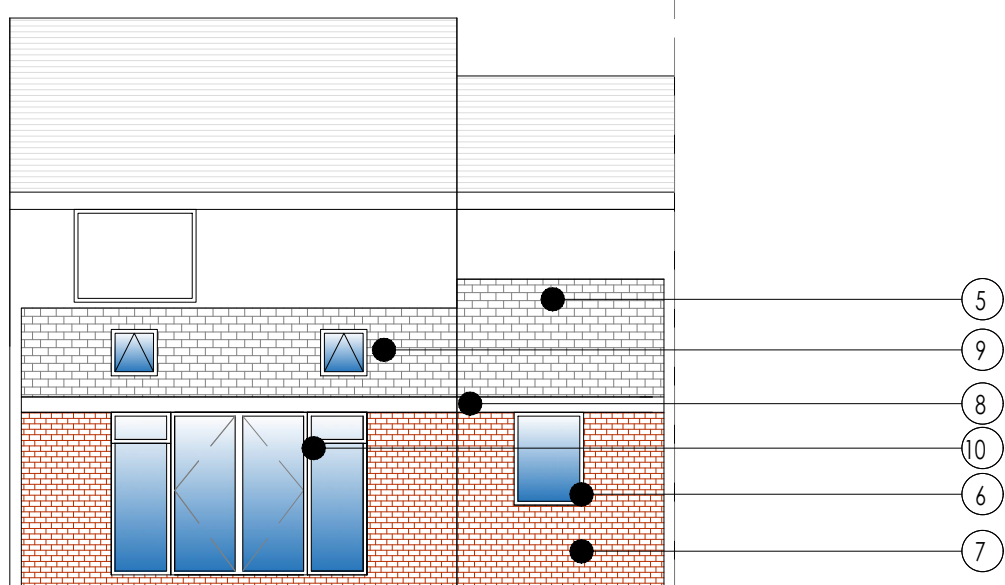


PROPOSED REAR ELEVATION
SCALE: 1/100 @ A1

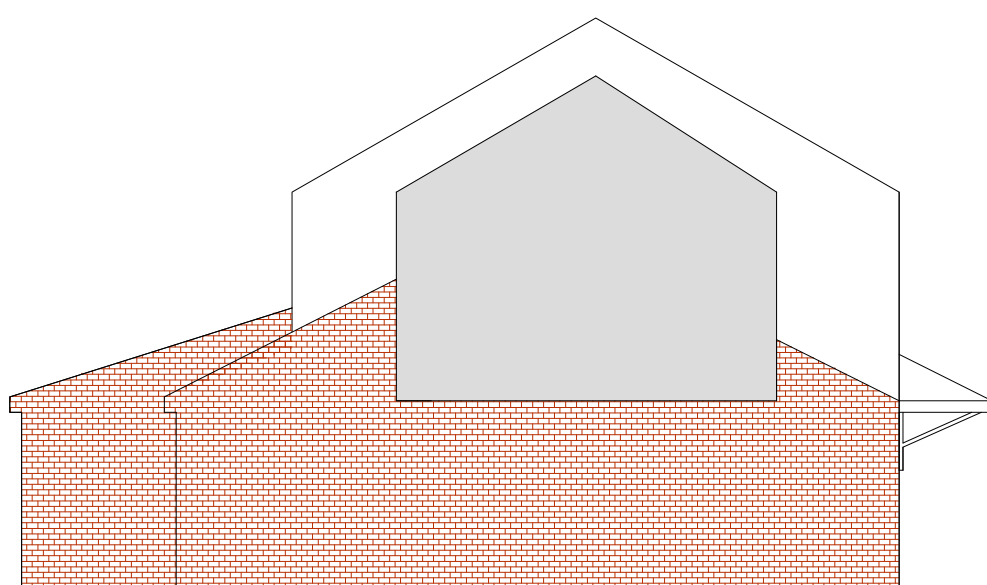

PROPOSED SIDE ELEVATION
SCALE: 1/100 @ A1

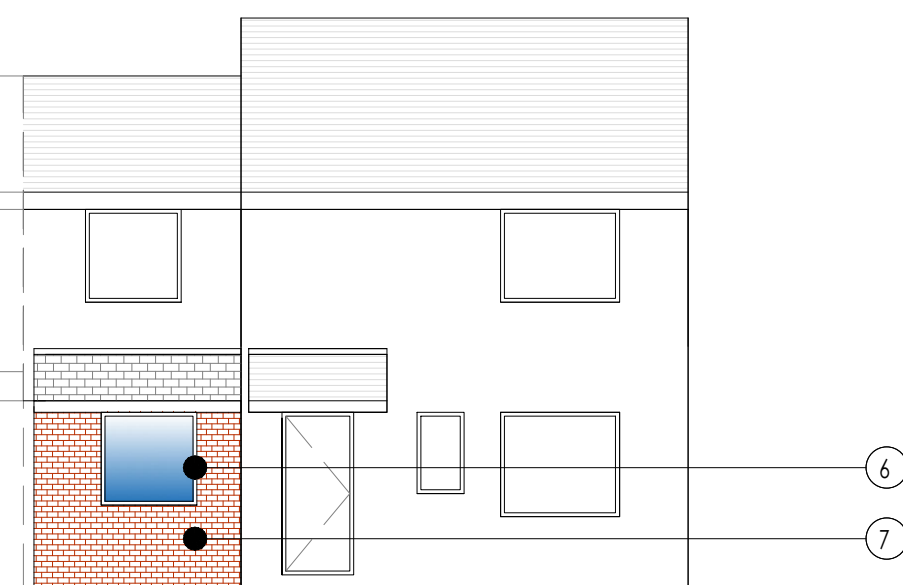

PROPOSED FRONT ELEVATION
SCALE: 1/100 @ A1

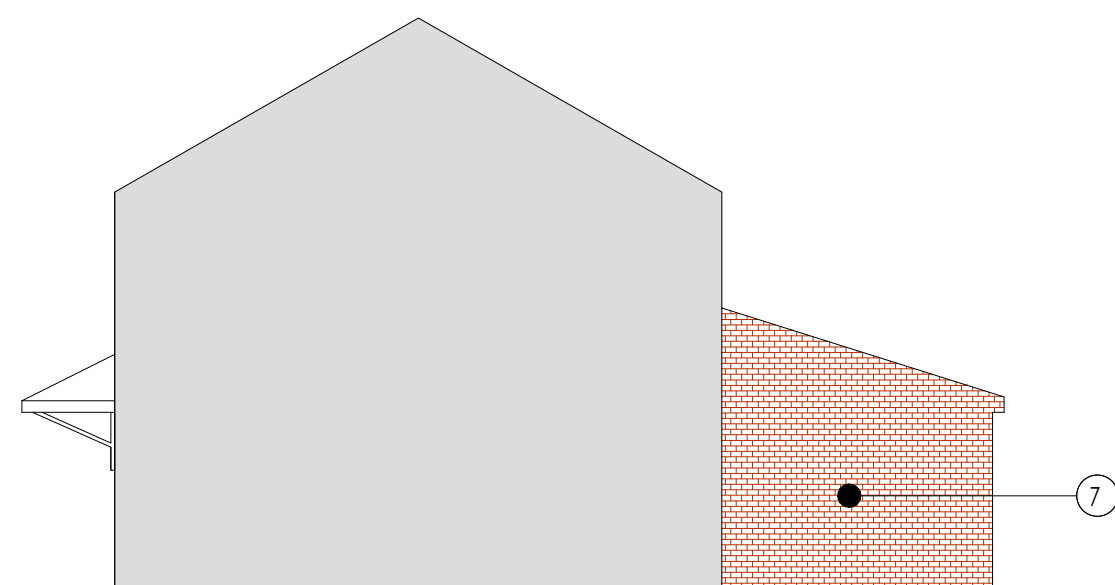

PROPOSED SIDE ELEVATION
SCALE: 1/100 @ A1

- ① Existing Grey Roof Finish
- ② Existing White UPVC Fascia's & Soffitt's
- ③ Existing White UPVC Components
- ④ Existing Masonry
- ⑤ Proposed Roof Finish to Match Existing
- ⑥ Proposed Components to Match Existing
- ⑦ Proposed Masonry to Match Existing
- ⑧ Proposed White UPVC Fascia's, Soffitt's & Barge Boards to Match Existing
- ⑨ Proposed 2no. Skylights
- ⑩ Utilize Existing Double door Component & Full Height Window Sections from Existing Conservatory

Date:	Revision:	Dr:
Client:		
Drawing Issue:		
PLANNING		
Project:		
15_LOKFU_GARDENS,CHEETHAM,HILL MANCHESTER,M8_8JX		
Drawing Title:		
PROPOSED_REAR_&_SIDE EXTENSION		
Scale:	Drawing No:	
Author:	CSA11_PL_001	
Revision:	Drawn:	Authorised by:
01	DR	RUB
	Date:	JAN 2021