



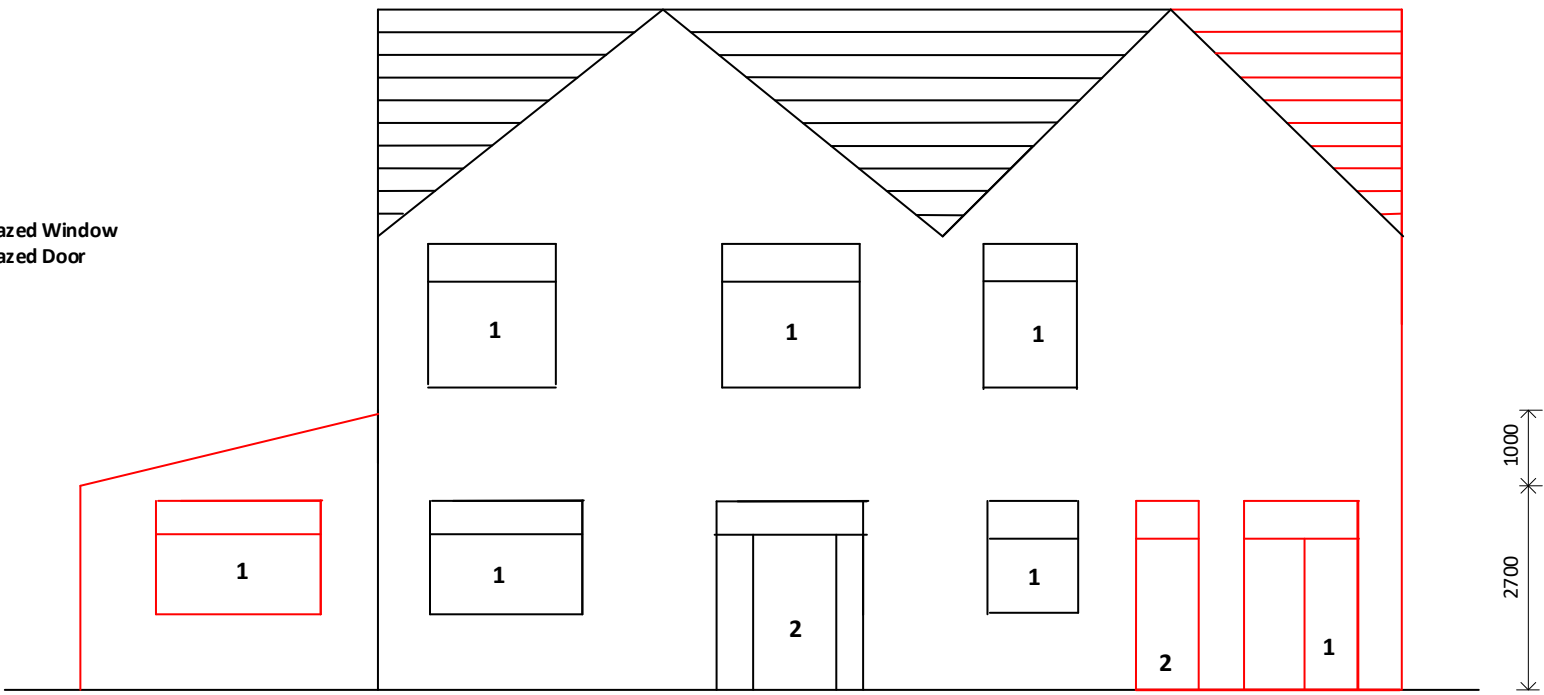


PROPOSED FRONT ELEVATION




PROPOSED REAR ELEVATION

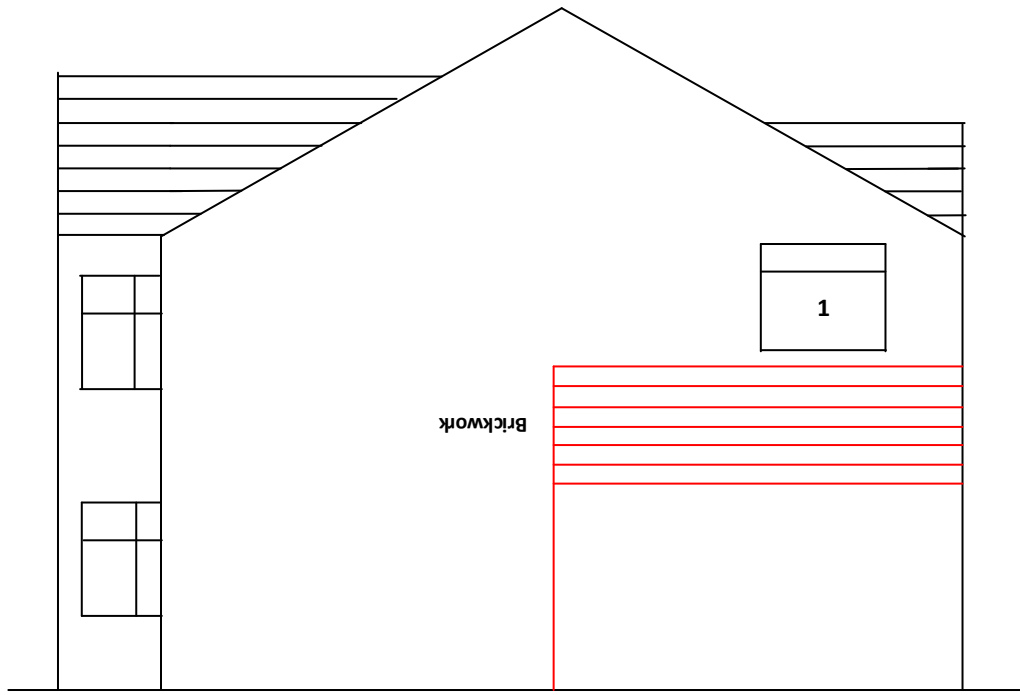


PROPOSED SIDE ELEVATION
(H. No.67)

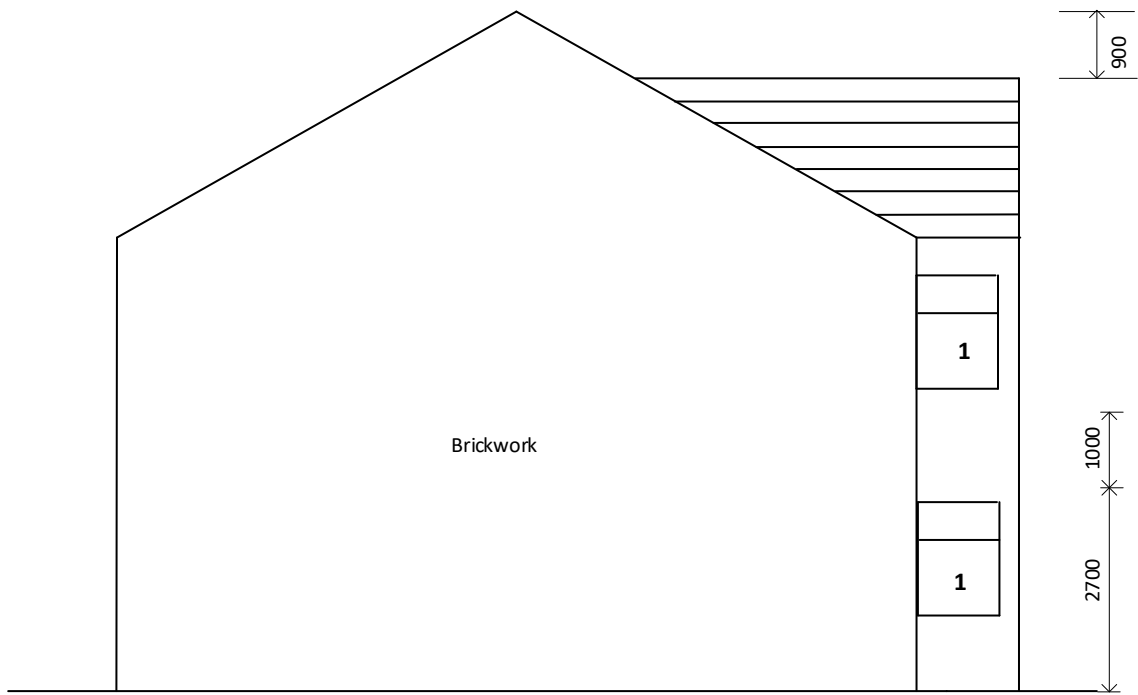

PROPOSED SIDE ELEVATION
(H. No. 63)

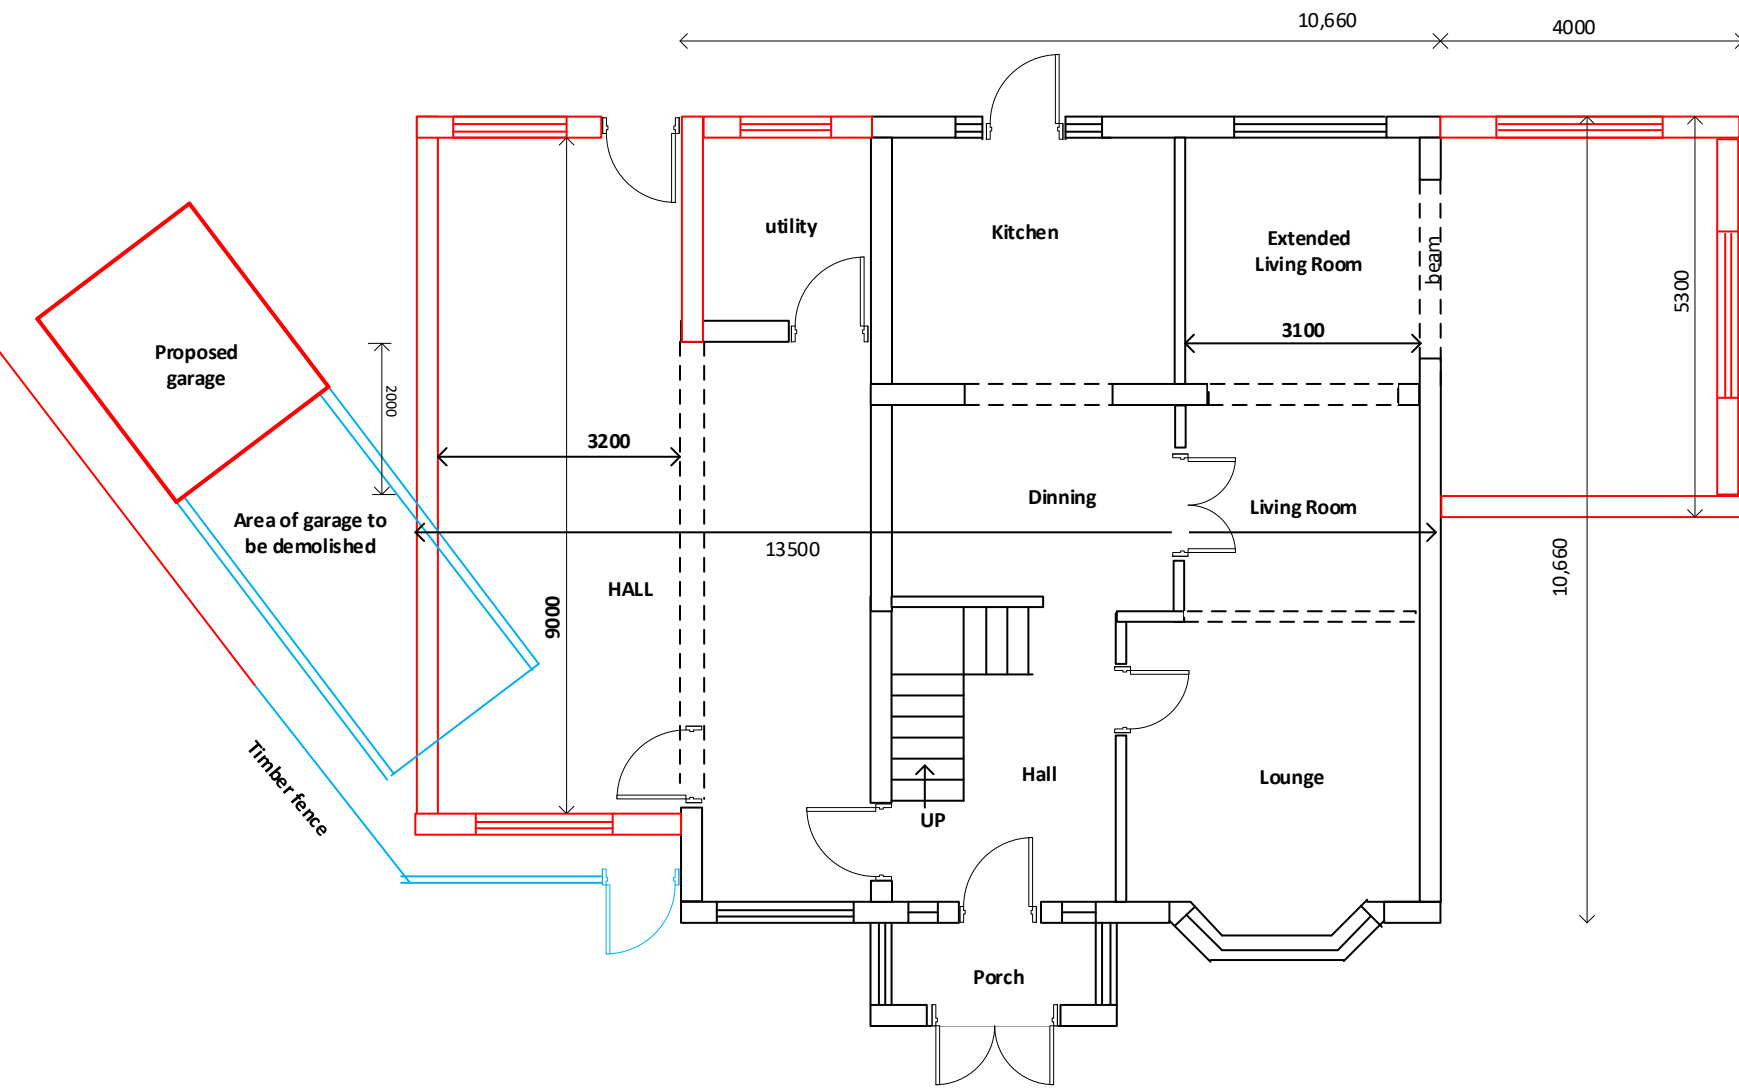

PROPOSED GROUND FLOOR

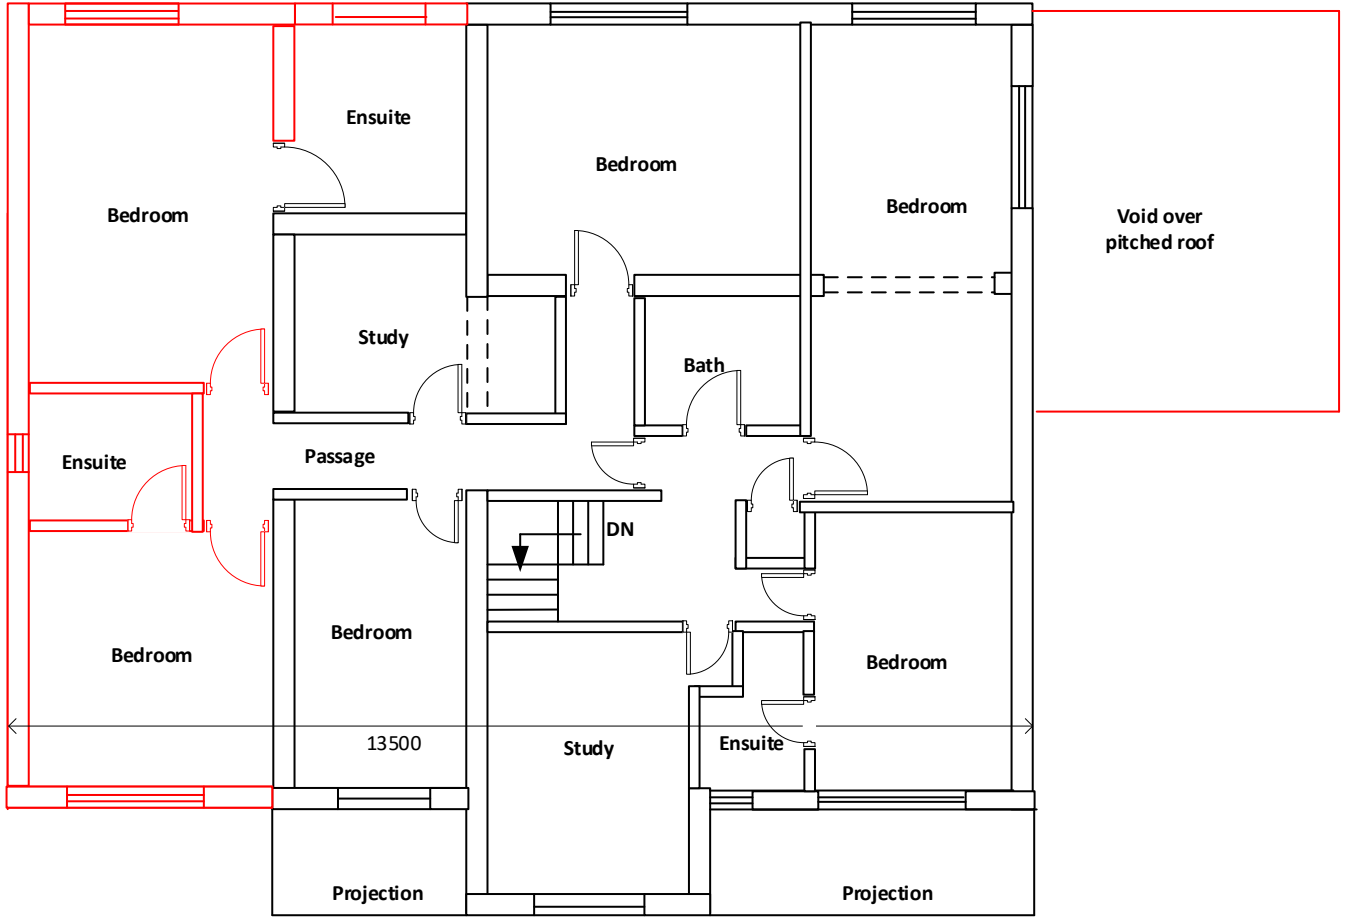

PROPOSED FIRST FLOOR

Client	Mr. Qadeer Hayat 65 Mountcliffe Crescent Walley Range M16 8GR		
Title	Single storey Side Extension		
Scale	1 = 100@A3	Drawing No.	QH-PP-02 27/02/2021

Client	Mr. Qadeer Hayat 65 Mountcliffe Crescent Walley Range M16 8GR		
Title	Single storey Side Extension		
Scale	1 = 100@A3	Drawing No.	QH-PP-03 27/02/2021