


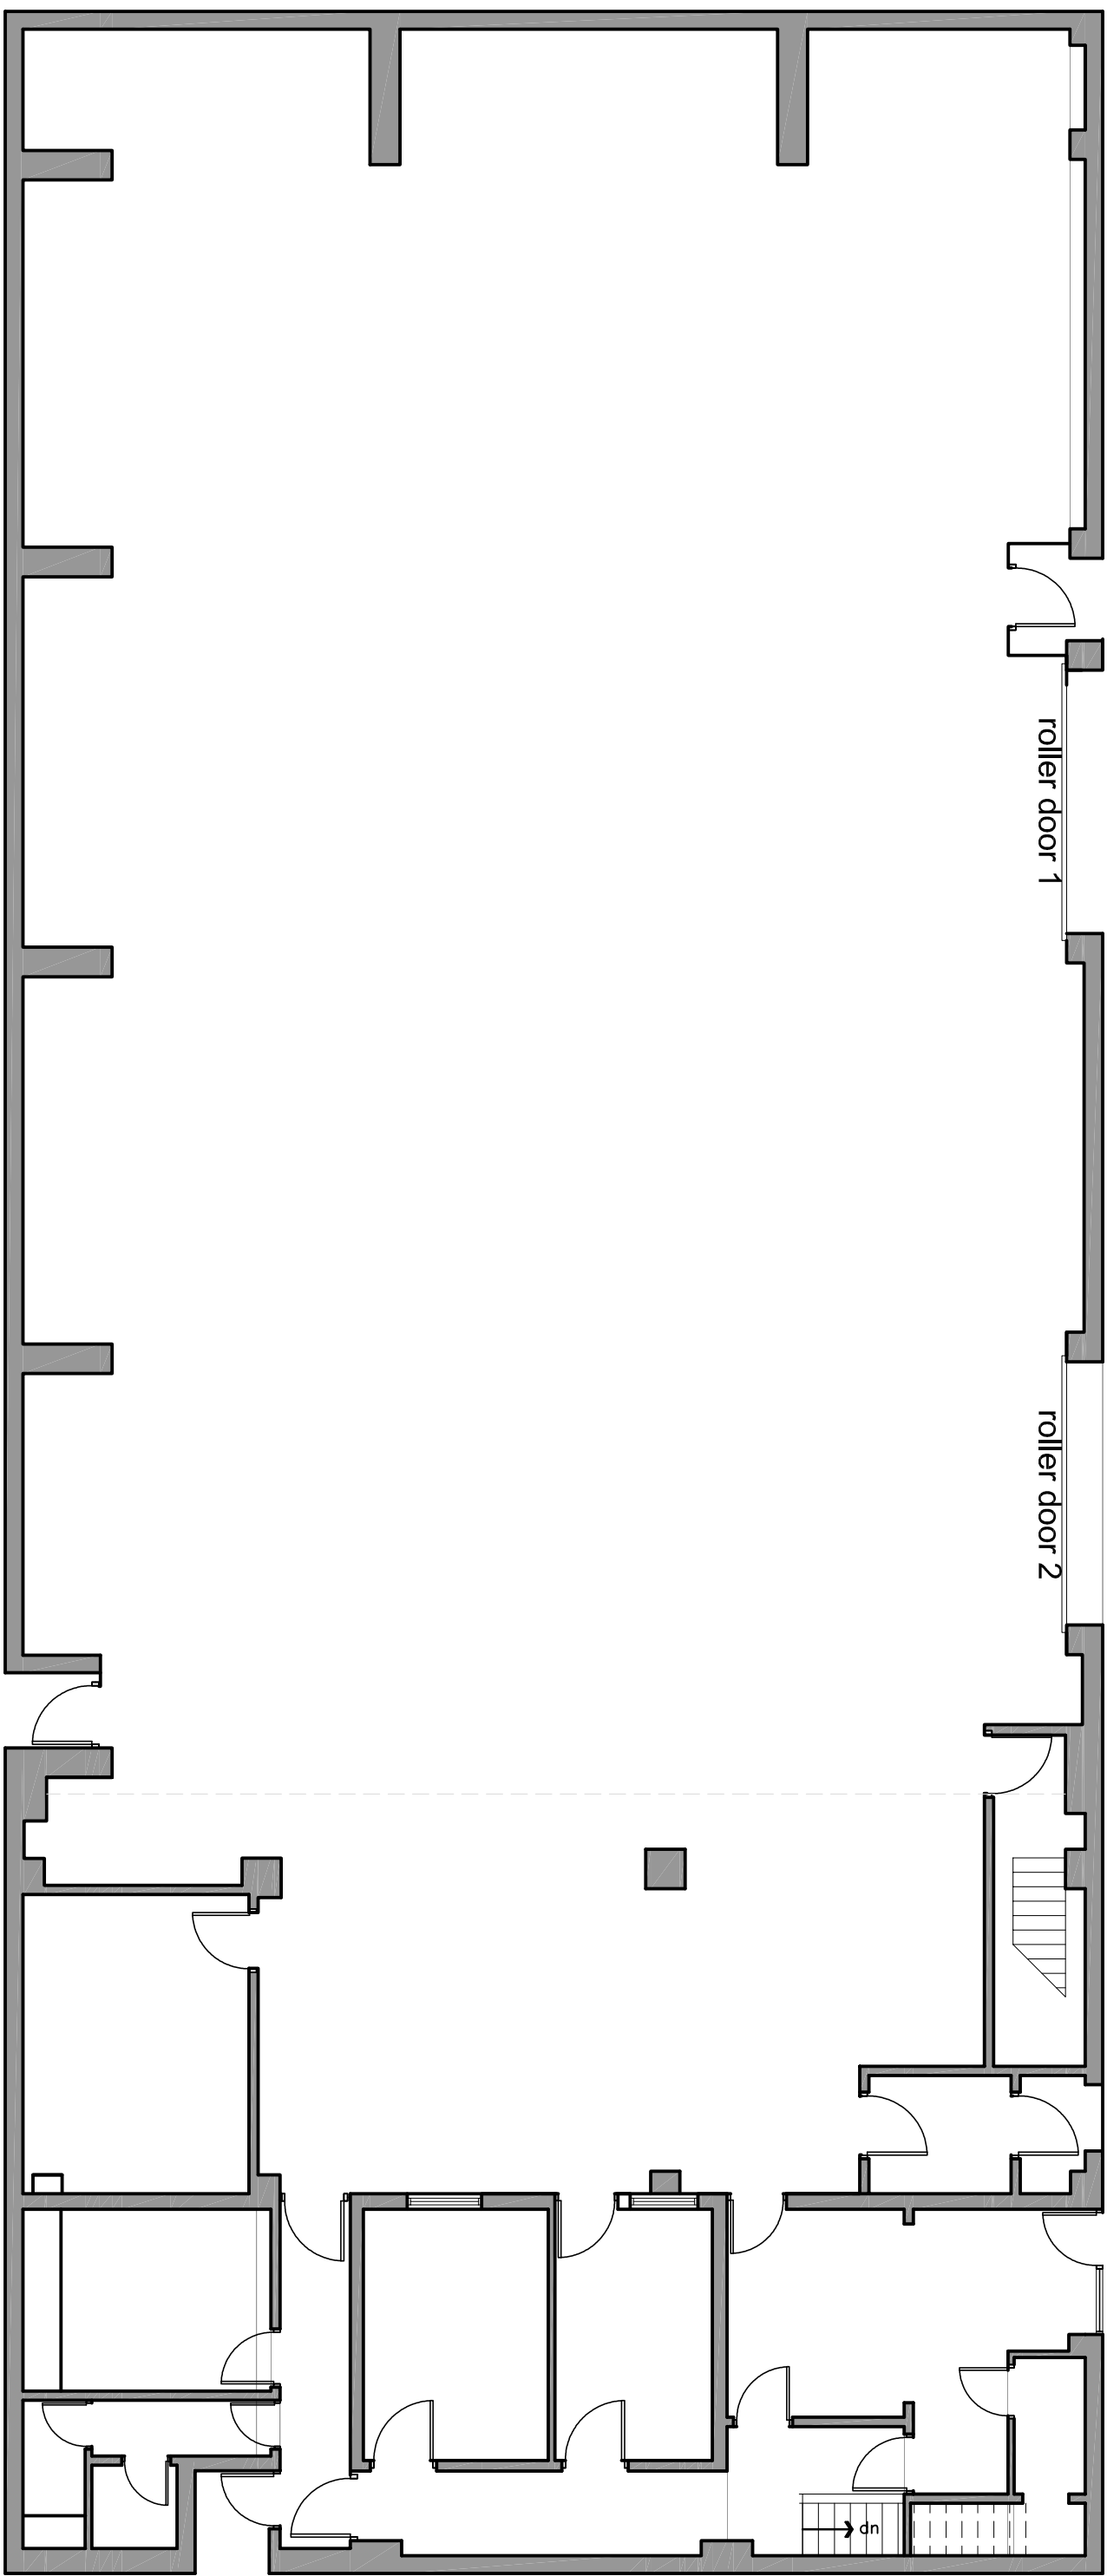


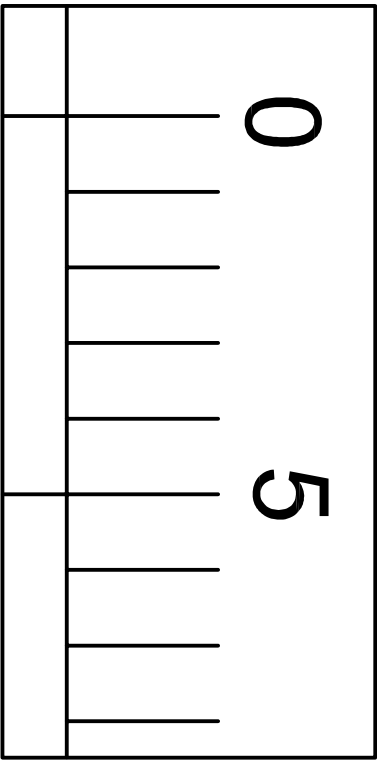


GROUND FLOOR PLAN as existing

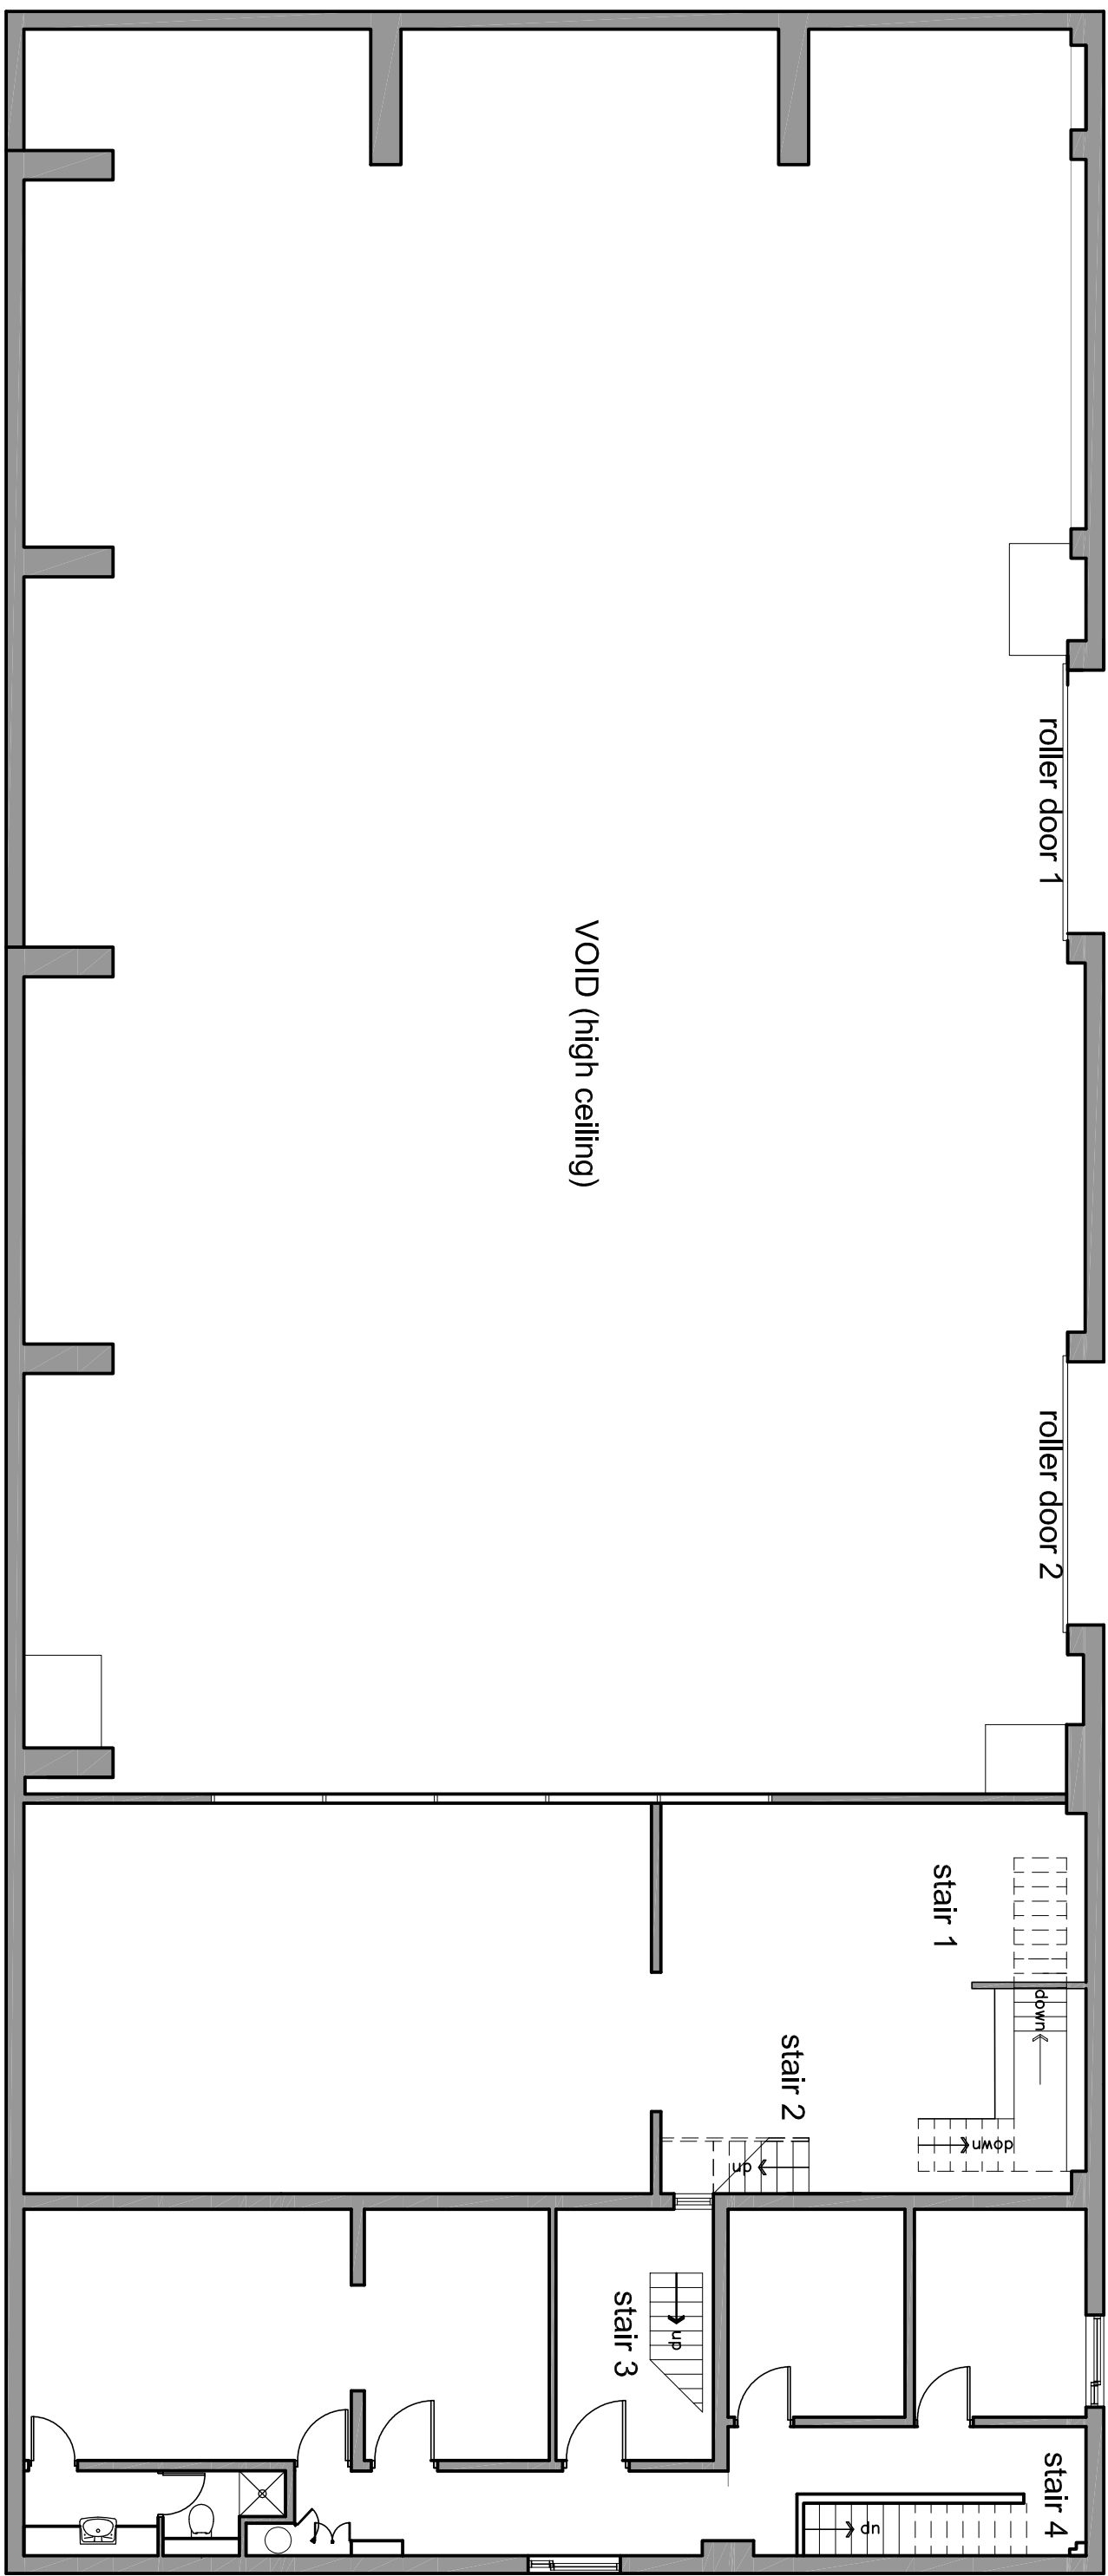

FIRST FLOOR PLAN as existing

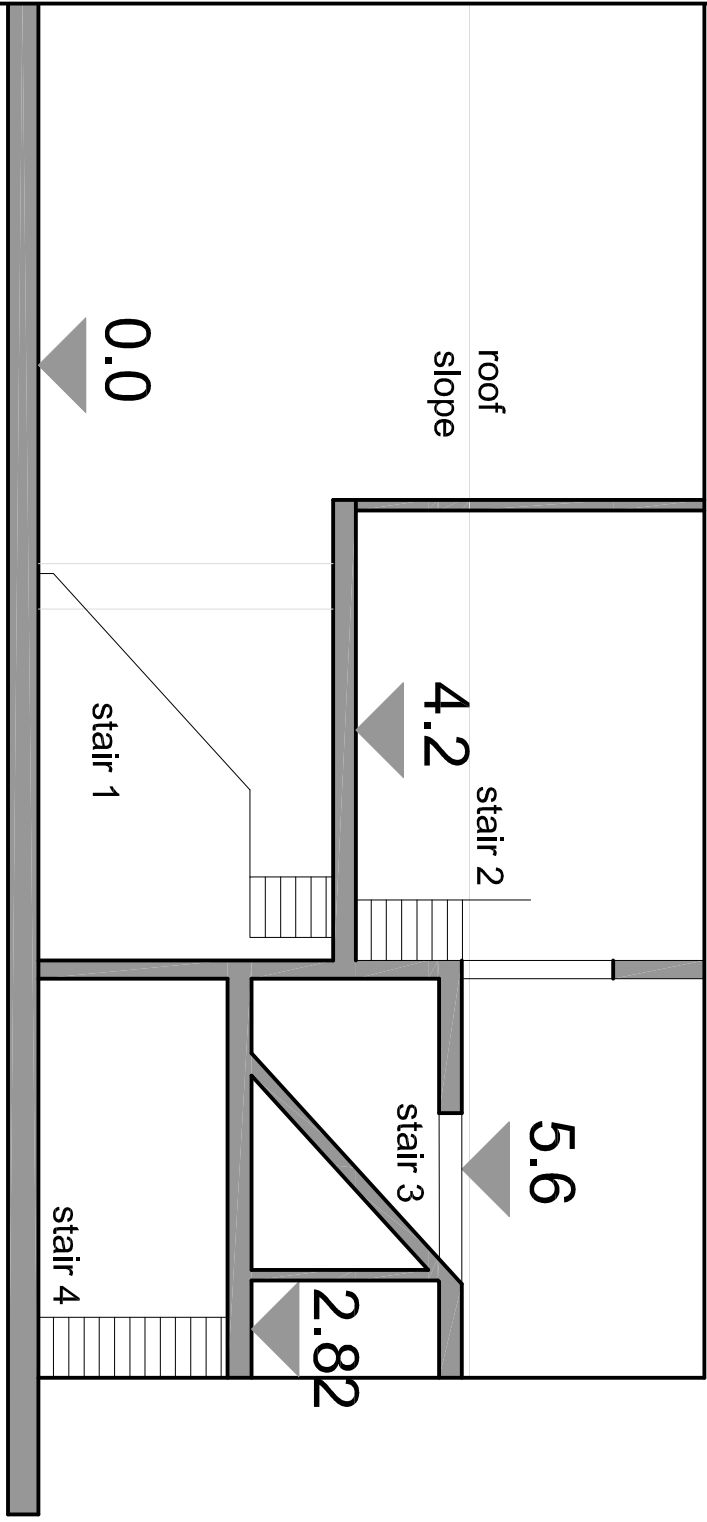

DIAGRAMMATIC SECTION
to show stair locations

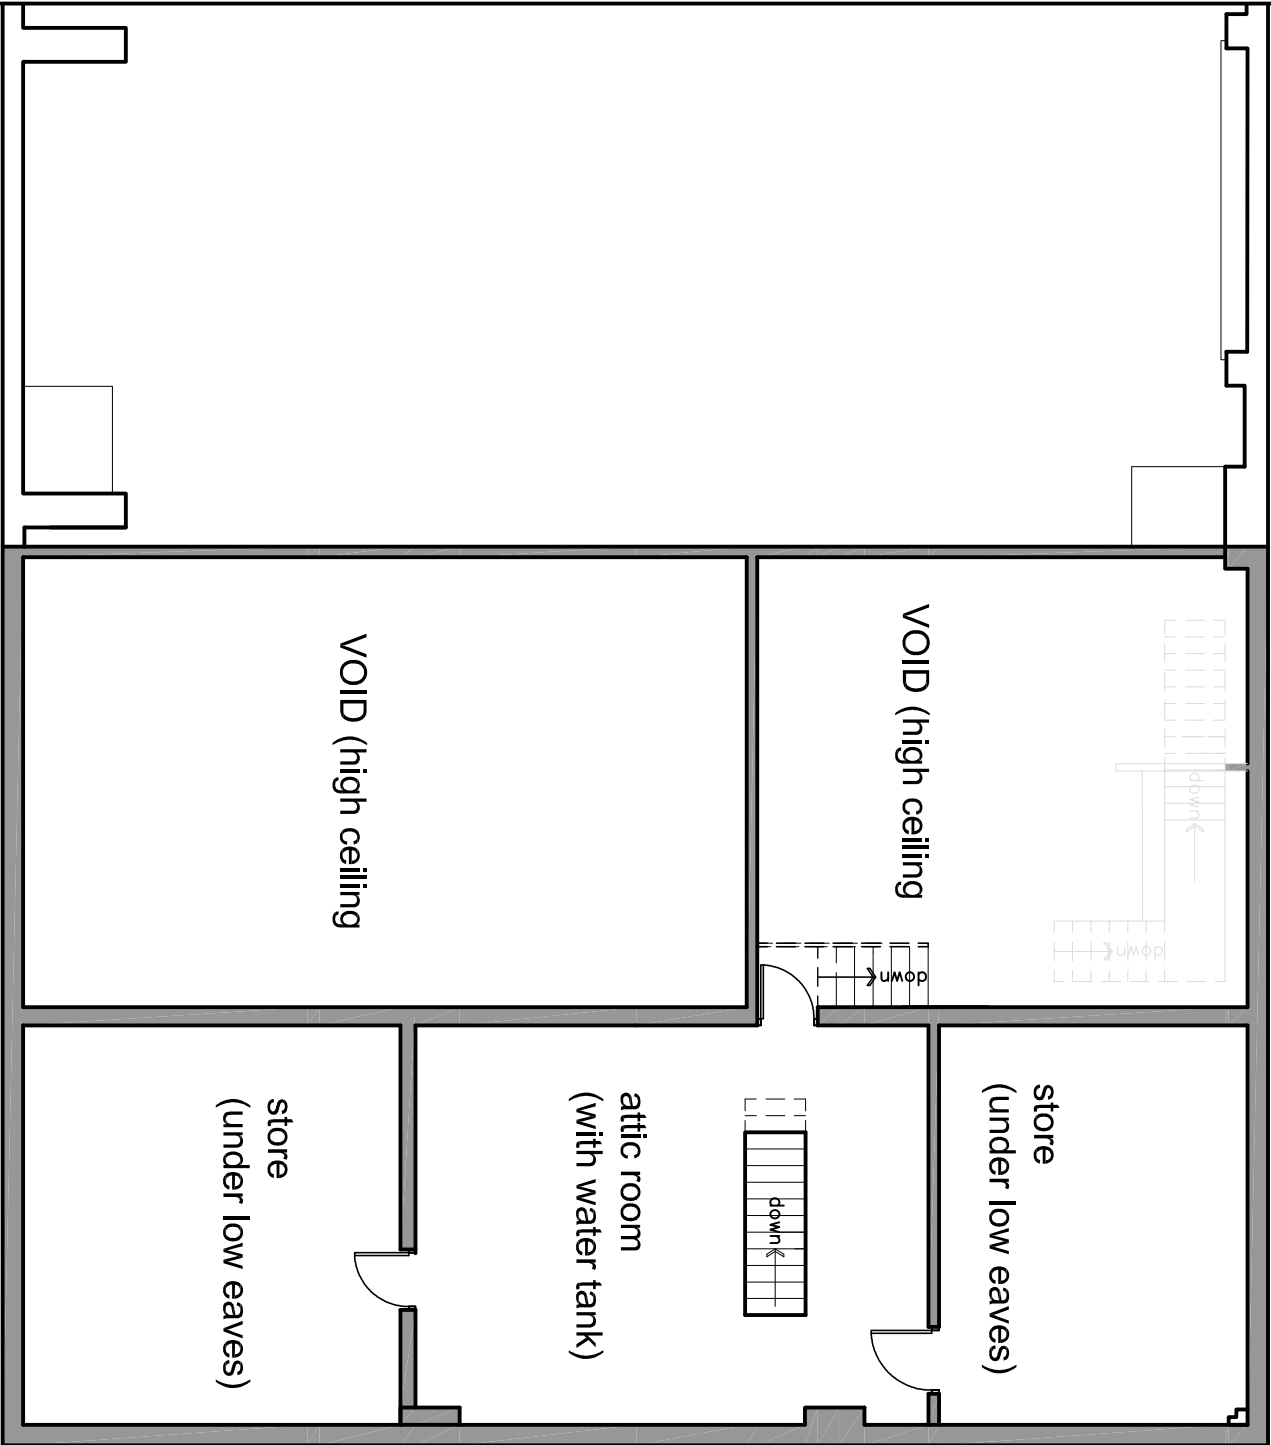

SECOND FLOOR PLAN - ATTIC
as existing

client

ASSOCIATED SECURITY SOLUTIONS

dwg no.	rev.	date	
5561/ 02		Mar 21	
scales	drawn	checked	
1/ 100			
subject			
EXISTING PLAN GROUND, FIRST & ATTIC FLOOR			

rev	date	by	description
-----	------	----	-------------

INTERNAL REMODELLING
MASON STREET
MANCHESTER