




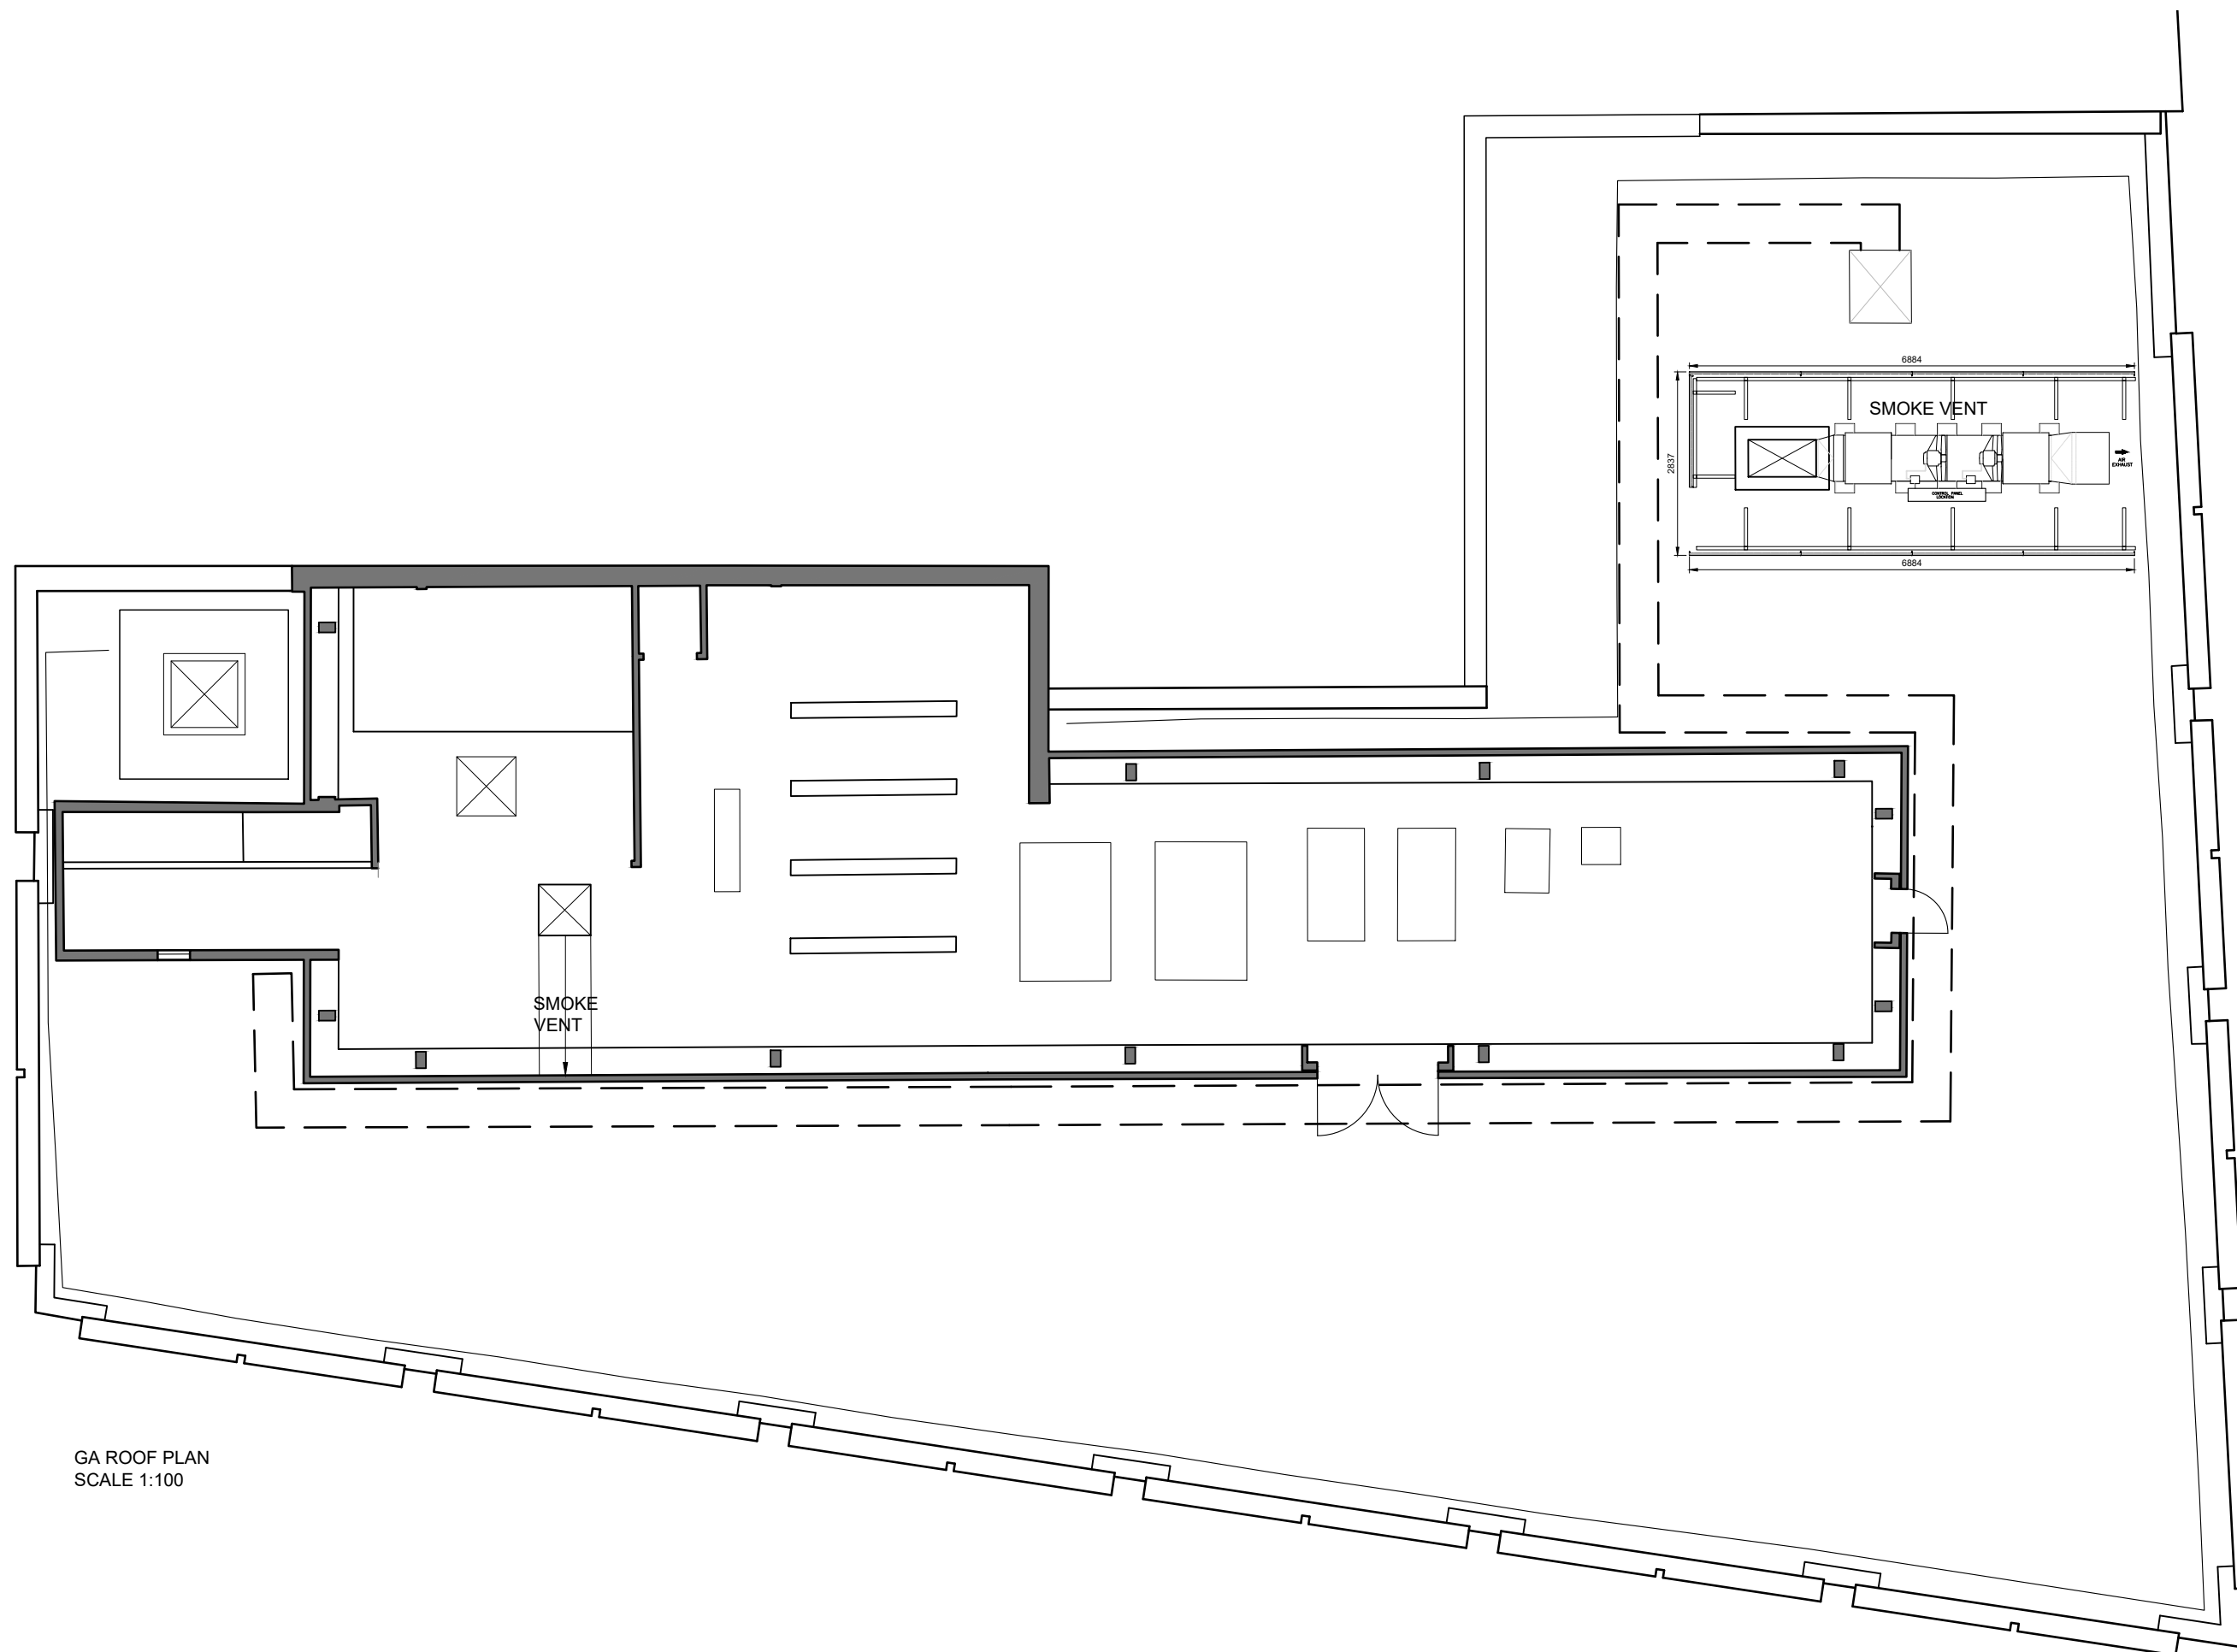

GA ROOF PLAN
SCALE 1:100

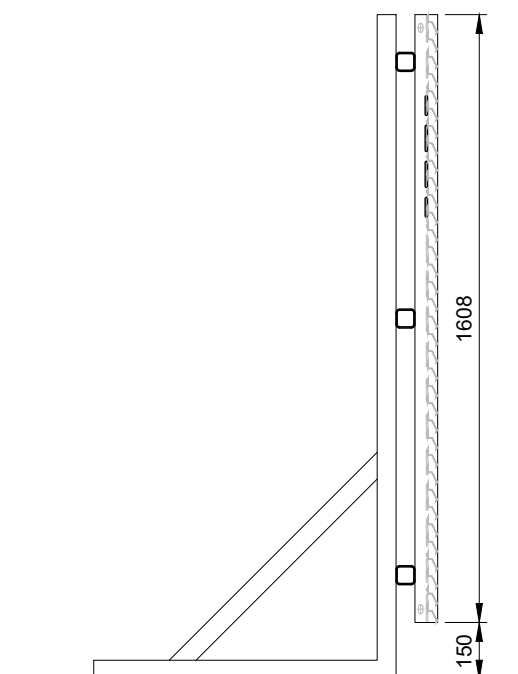

SMOKE EXTRACT SECTION
SCALE 1:20

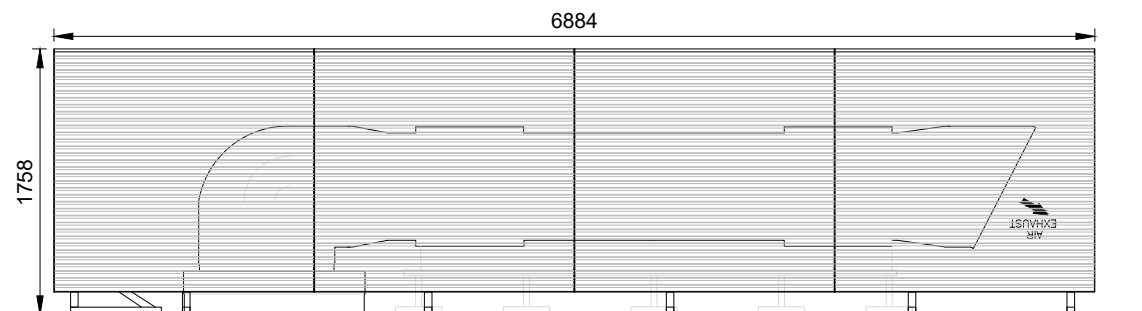


SMOKE EXTRACT ELEVATIONS
SCALE 1:50

LOUVRED SCREENS TO BE POWDER COATED TO BE A
GREY COLOUR - REF: RAL 7004

DESIGN BASED ON LANG+FULTON ITALIA 100 ROOF TOP
SCREENING (1721X1608 PANELS)

EXACT SUPPORT AND STRUCTURE TO
MANUFACTURERS/SPECIALIST DESIGN AND SUBJECT
TO WIND LOADING CALCULATION.

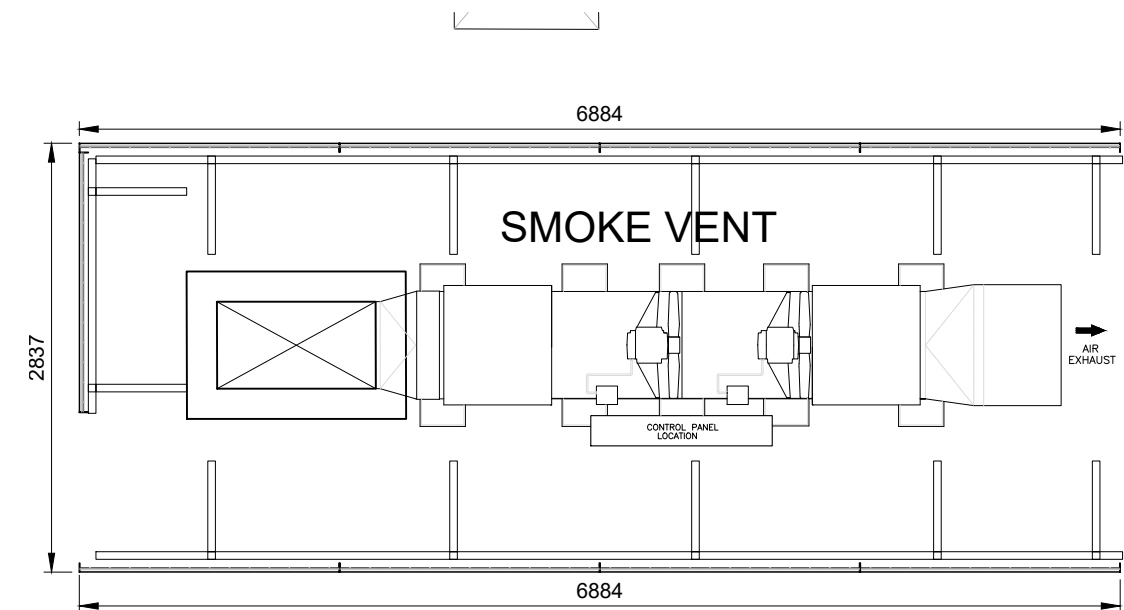

REV: B | DATE: 02/02/21 | DRAWN: LC | CHECKED: AC
SCREEN RAL COLOUR DESCRIPTION UPDATED
TO SUIT PLANNERS FEEDBACK
REV: A | DATE: 22/01/21 | DRAWN: LC | CHECKED: AC
SMOKE VENT SIZE ALTERED TO INCLUDE
ADDITIONAL ACOUSTIC REQUIREMENTS
REQUESTED BY ACOUSTICIAN AND LOUVRE
SCREEN DETAILS INDICATED.
REVISIONS

This design is copyright ©

RESIDENTIAL
CONVERSION
11 ST. JAMES SQUARE

PROPOSED ROOF PLAN & SMOKE EXTRACT

Drawn: LC Scale: VAR @ A2
Date: JAN 20 Checked: AC

brewsterbye architects
5 NORTH HILL ROAD
HEADINGLEY
LEEDS
LS6 2EN
telephone
0113 2754000
facsimile
0113 2844250
e-mail
info@brewsterbye.co.uk

Dwg No: 432/38(02)021 B