



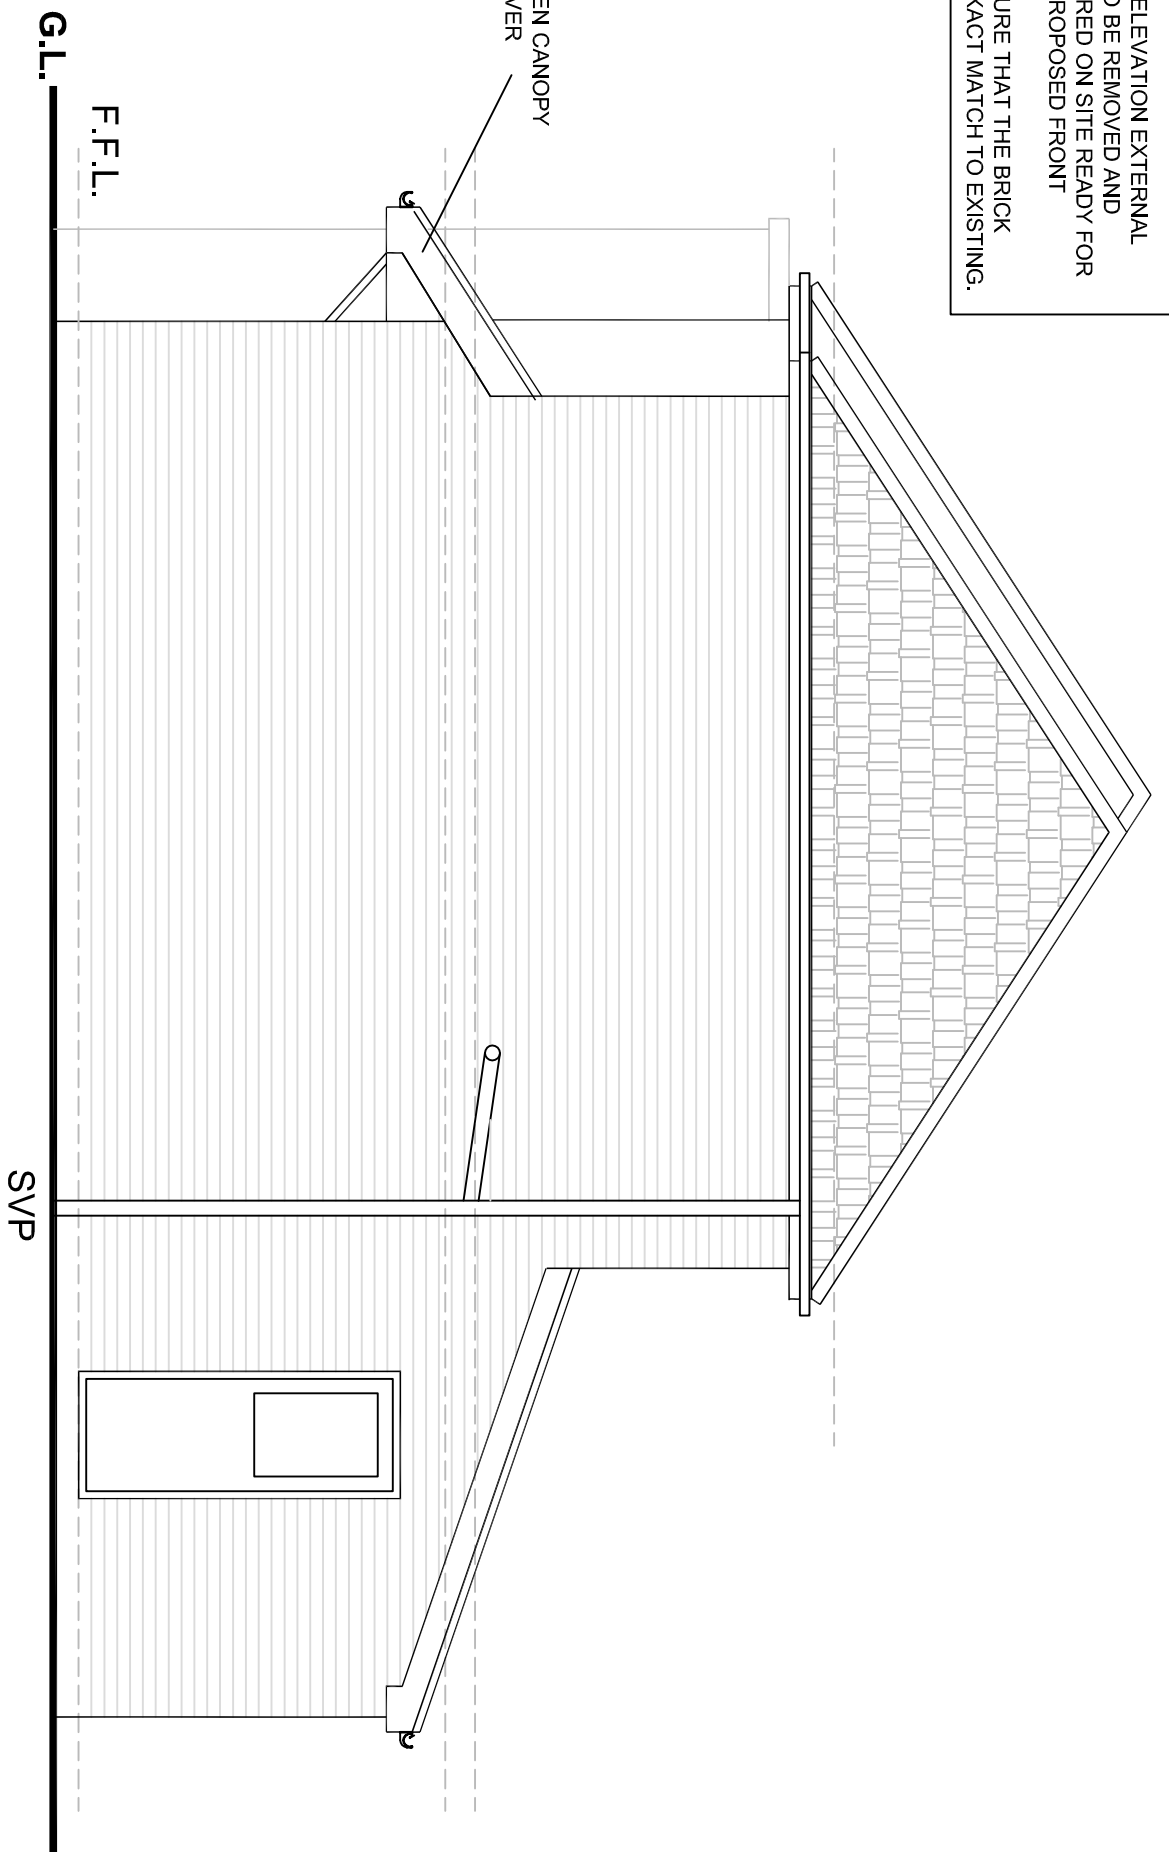


PROPOSED Front Elevation
Scale 1:50




PROPOSED Side Elevation
Scale 1:50

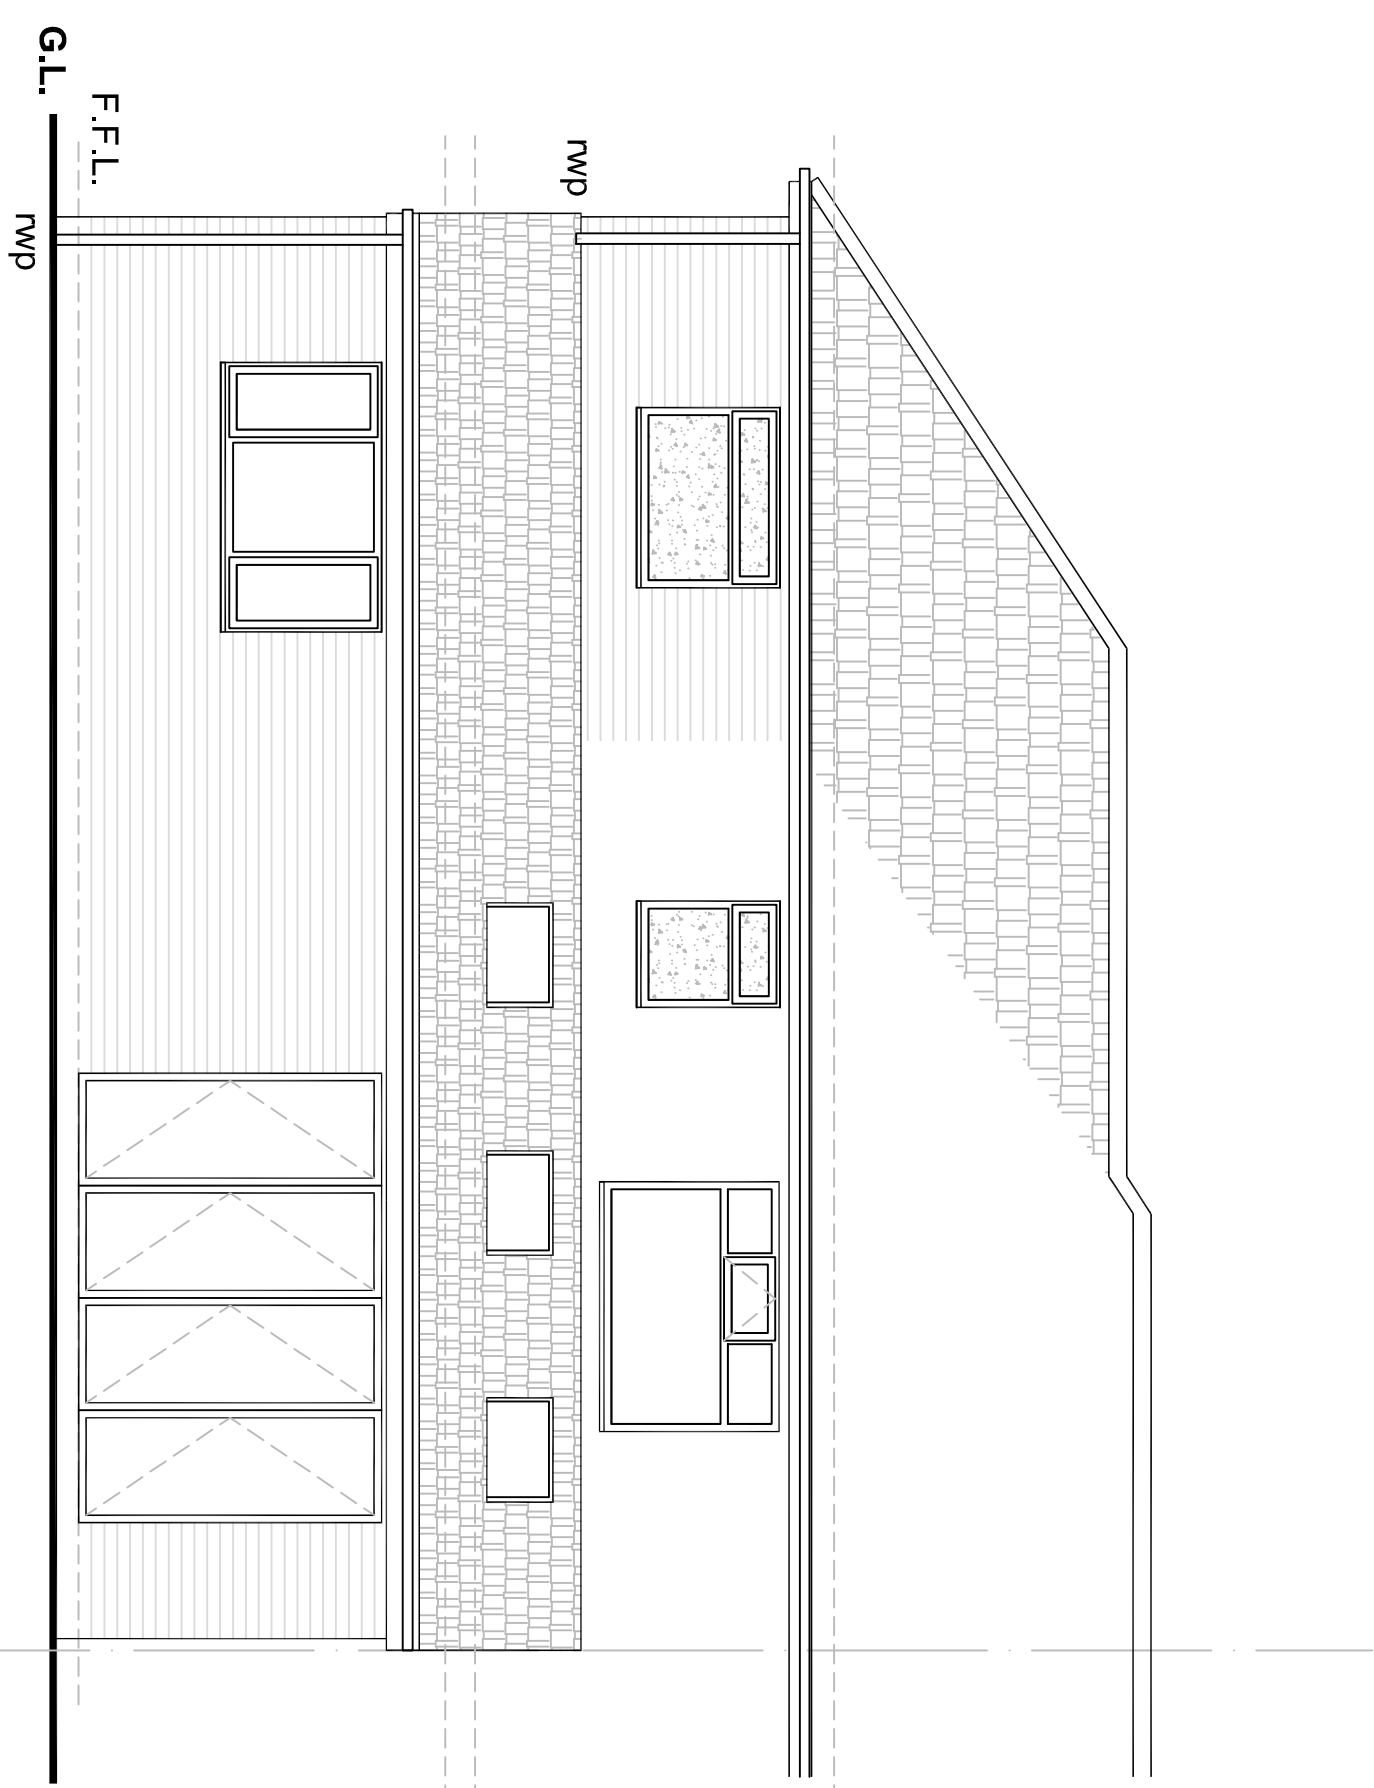


PROPOSED Rear Elevation
Scale 1:50

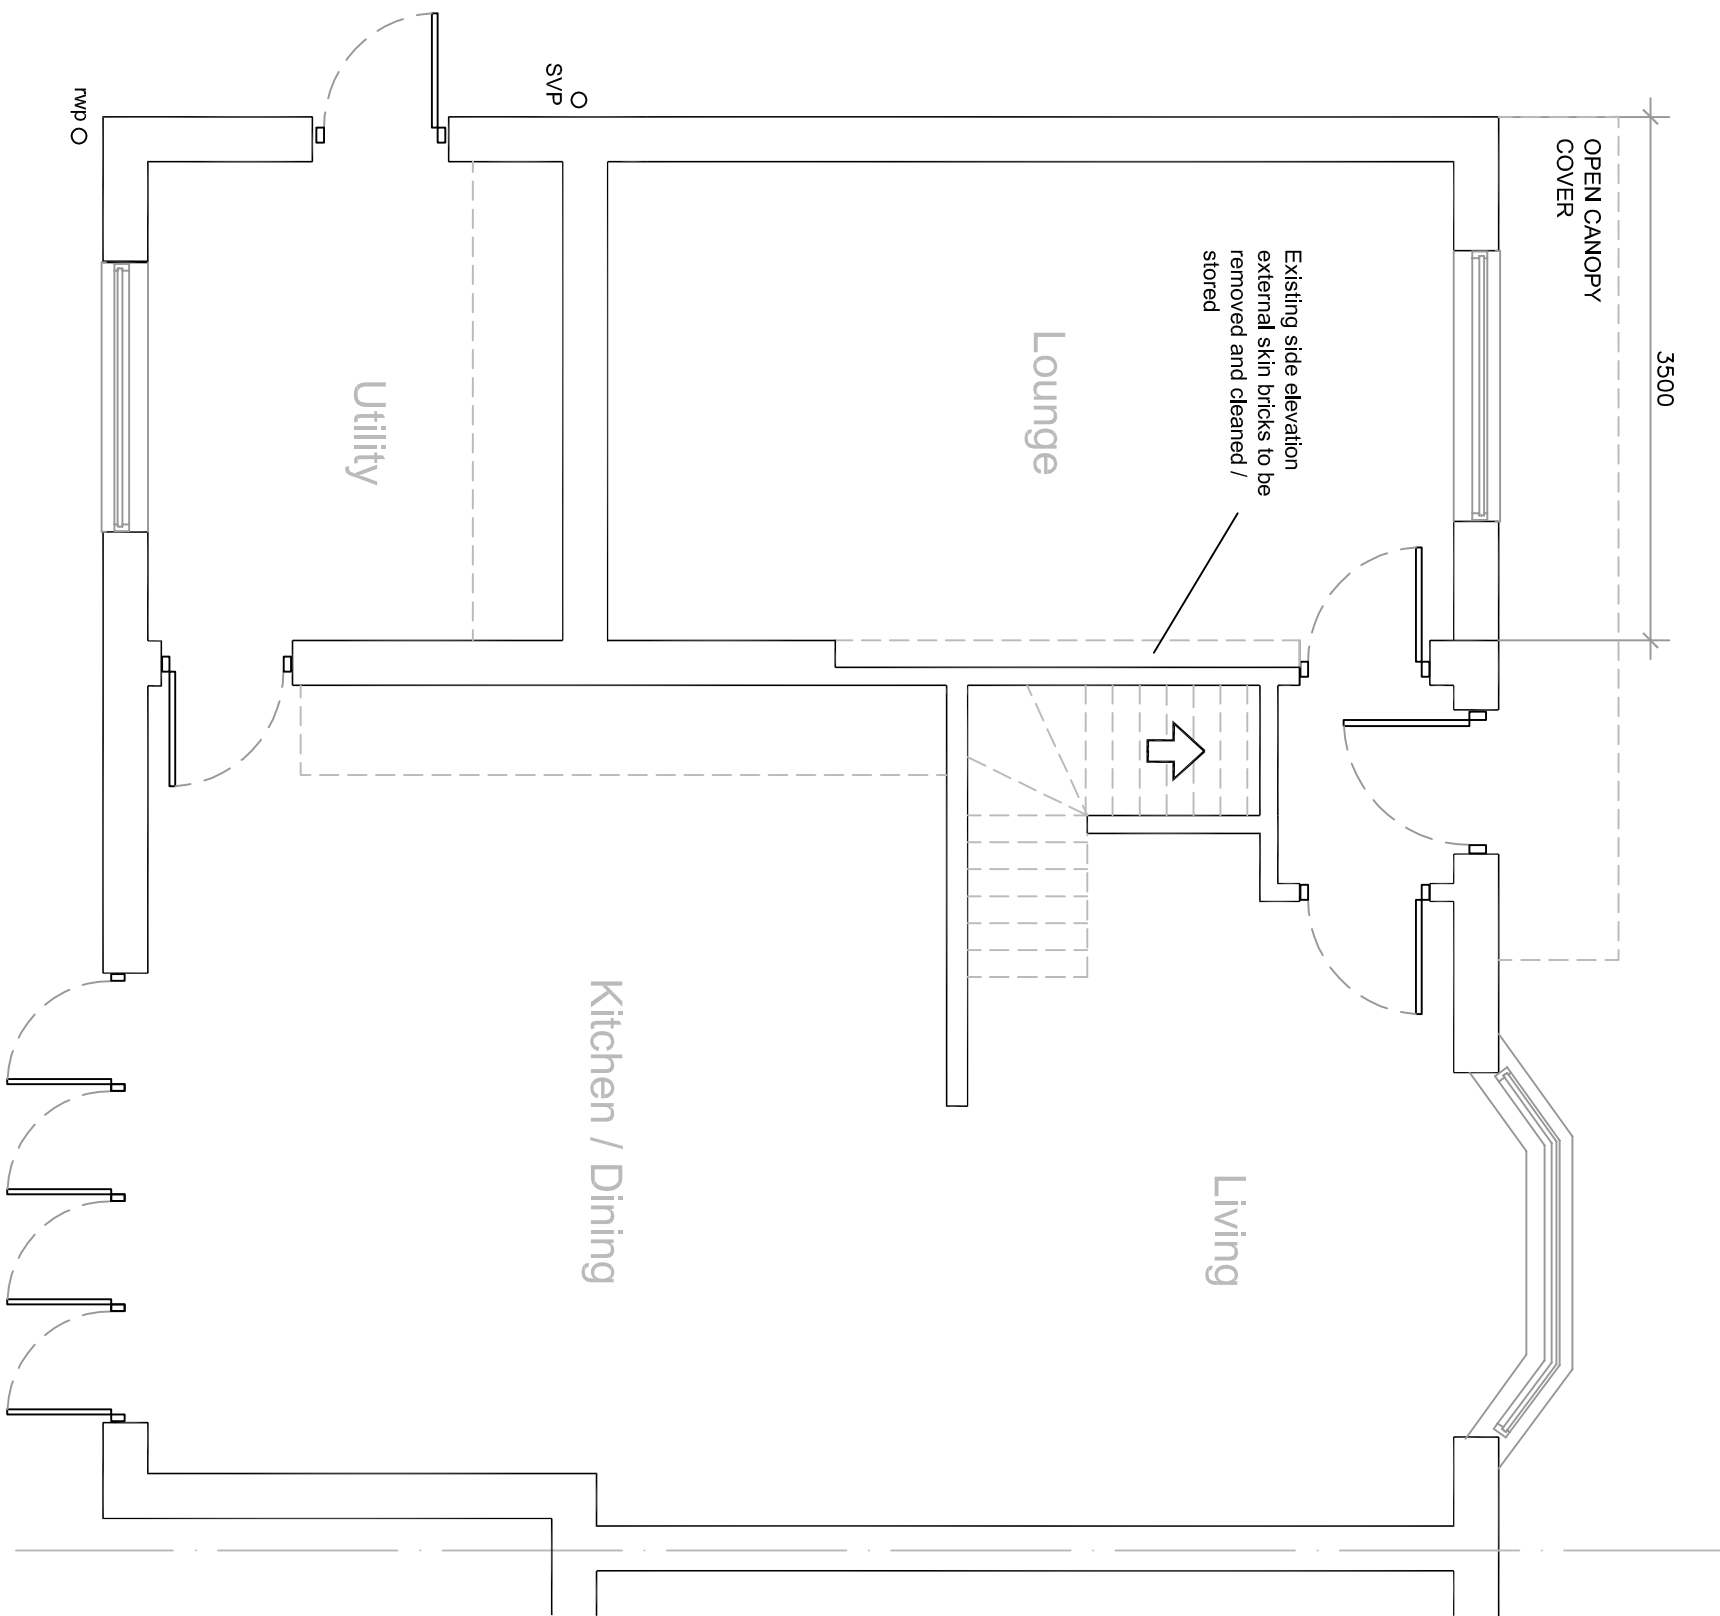


PROPOSED Ground Floor
Scale 1:50

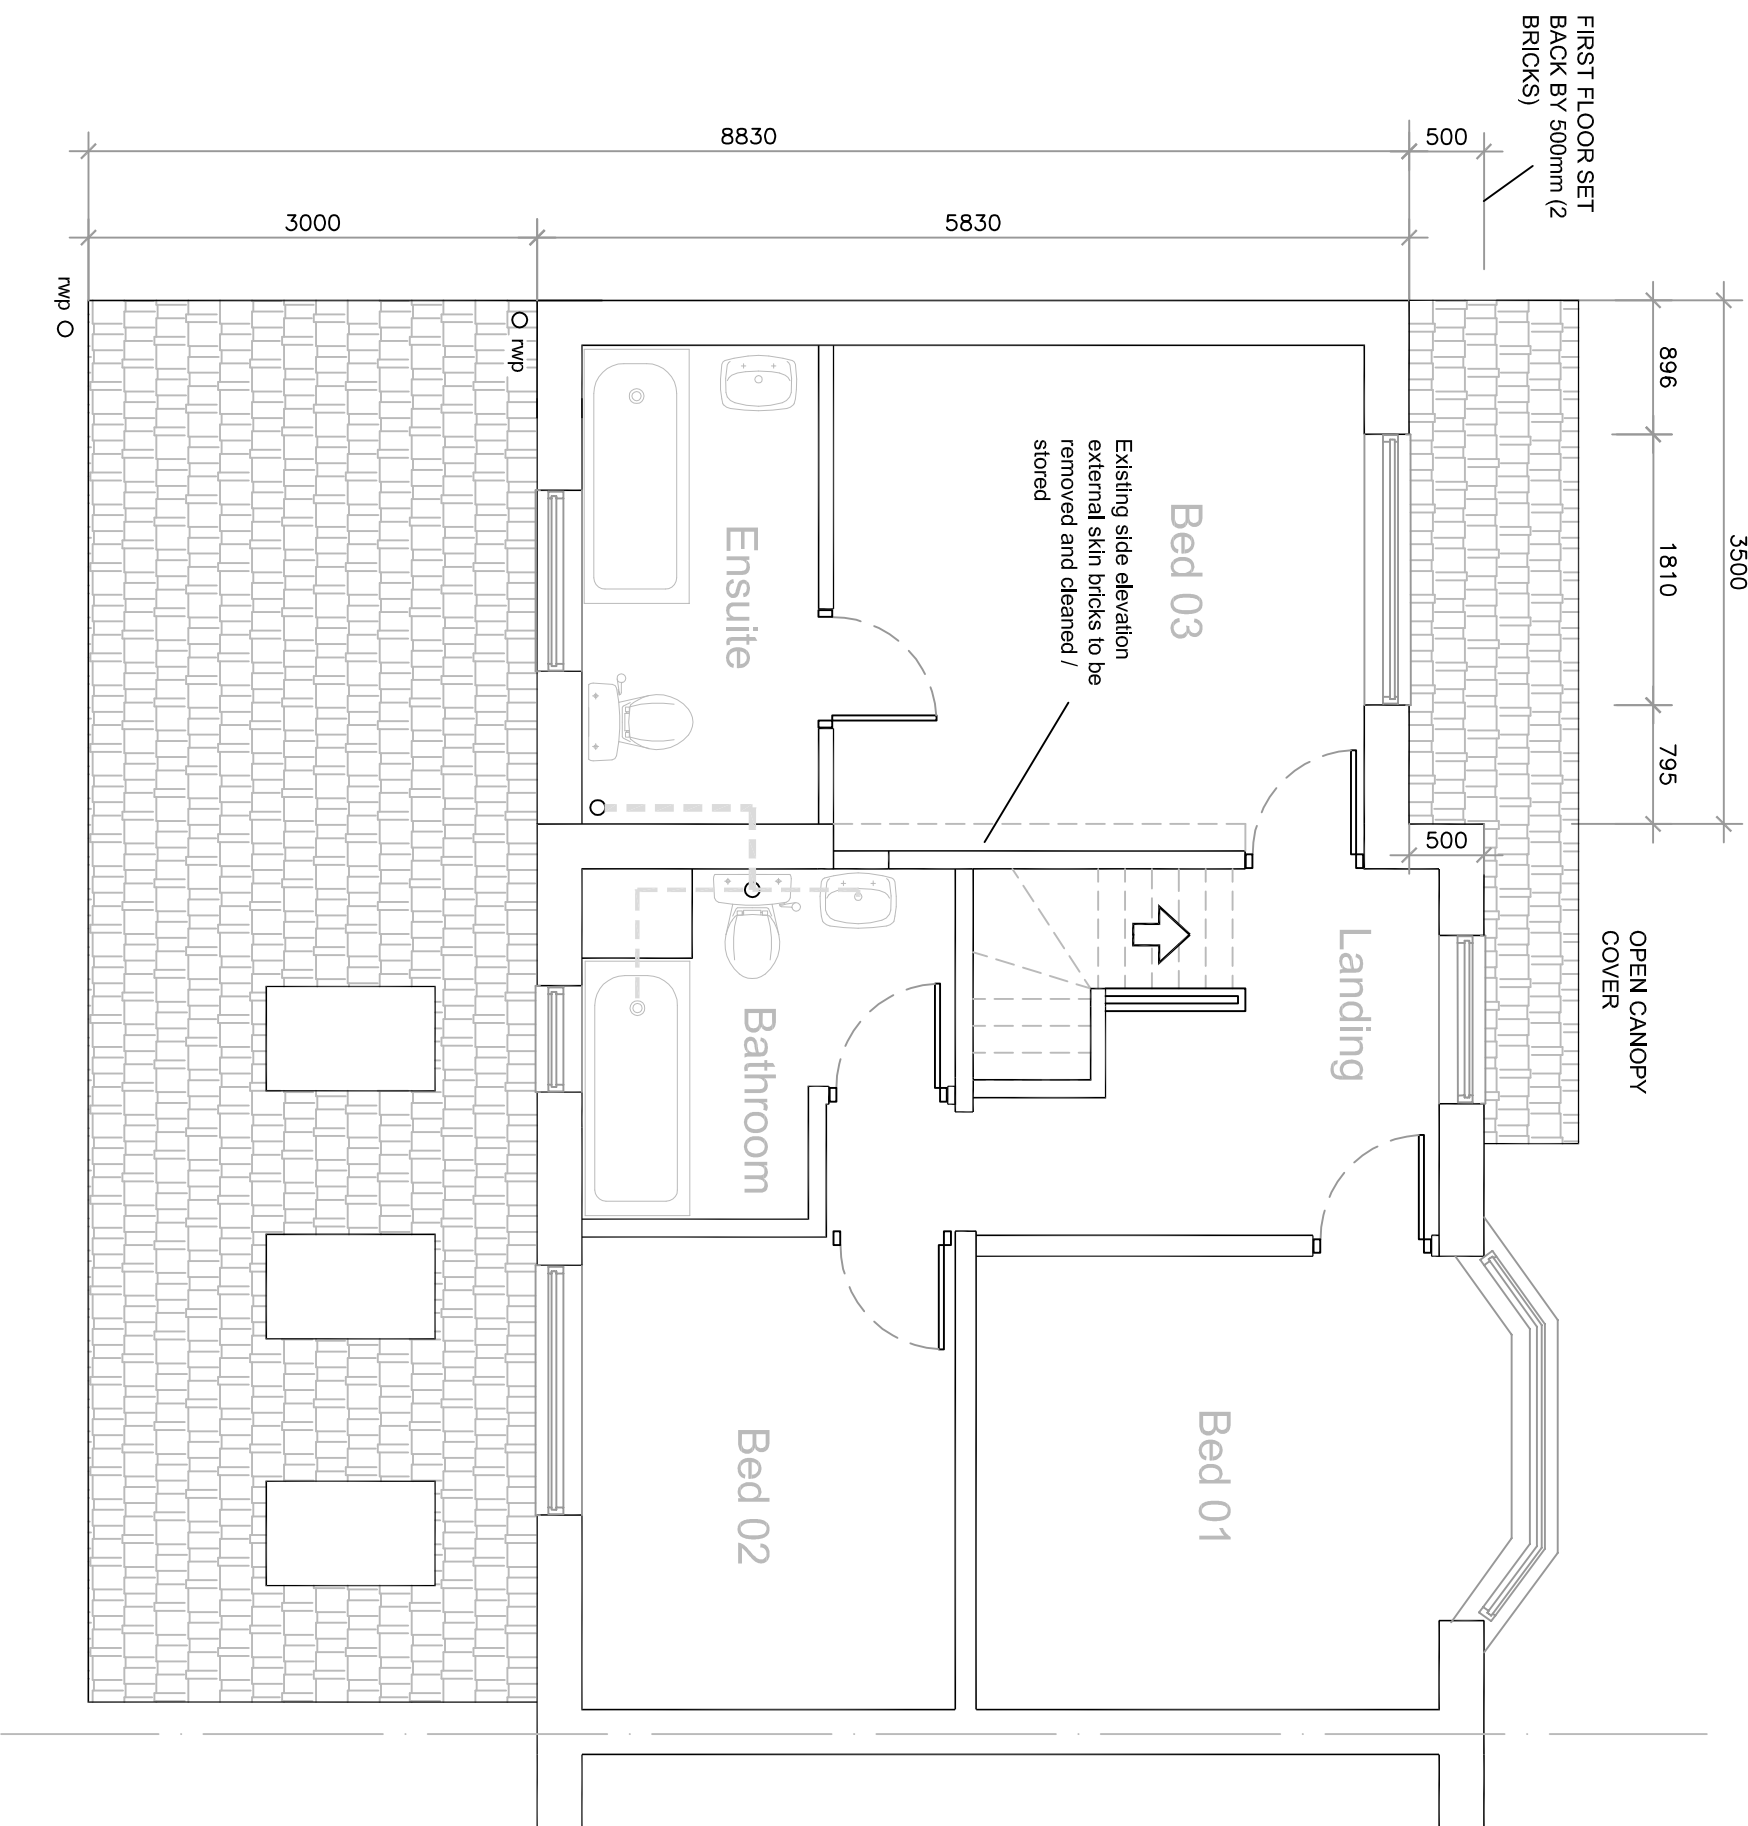

PROPOSED First Floor
Scale 1:50

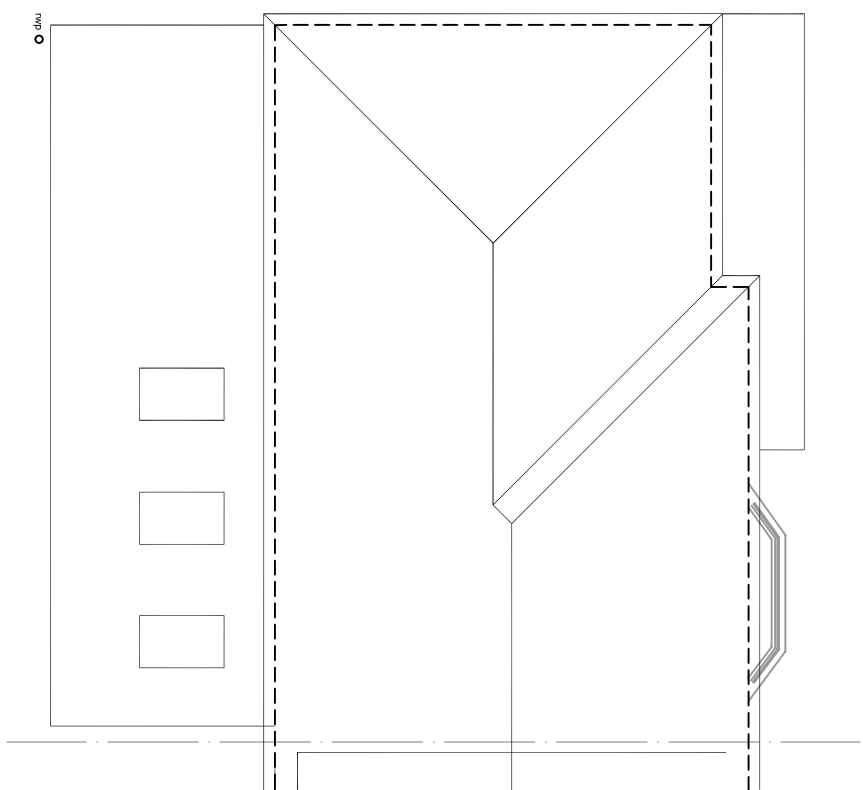

PROPOSED Roof Plan
Scale 1:100

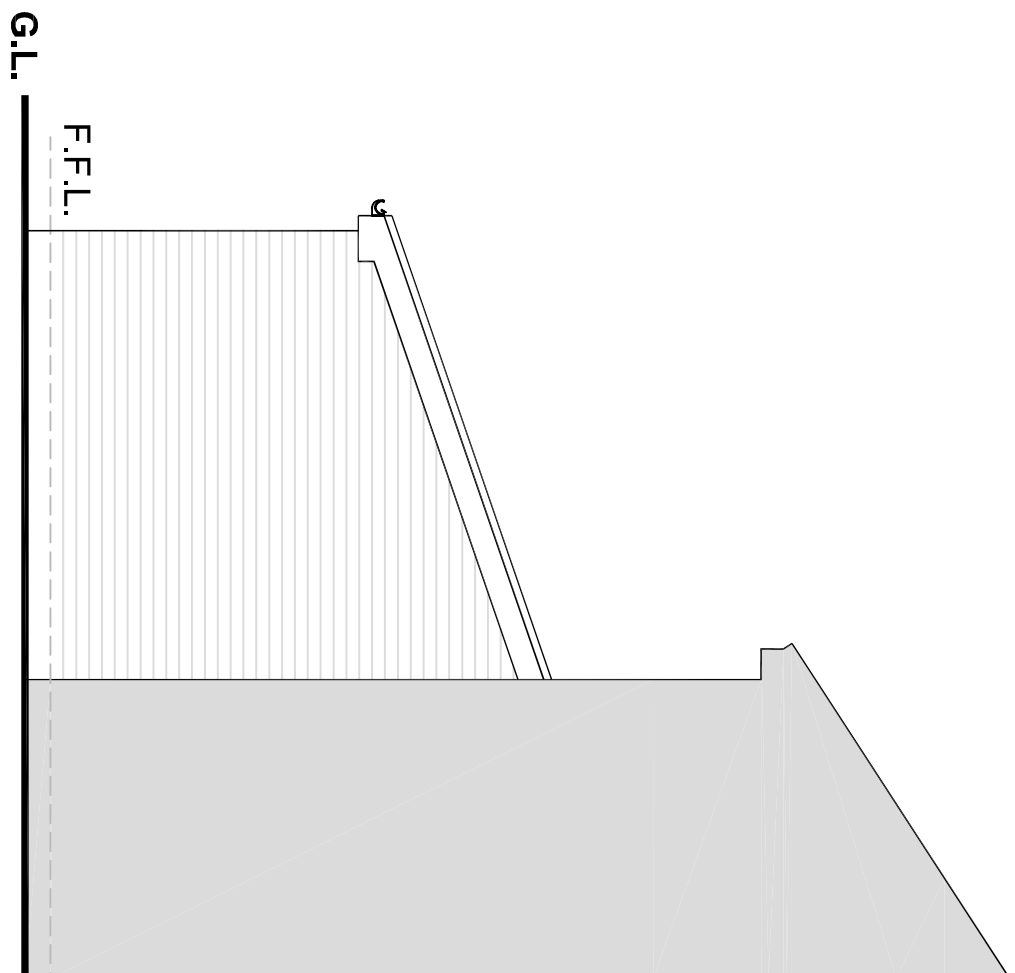

PROPOSED Joining Elevation
Scale 1:50

PROPOSED PLANS AND ELEVATIONS

PROPOSED PLANNING APPROVAL ONLY

location	2 REYNOLD DRIVE GORTON MANCHESTER	M18 8NJ
title	TWO STOREY SIDE EXTENSION WITH SINGLE STOREY REAR.	
scale	see dwg @A1	ref C.SHERRY
drawing no.	2021-RESI-002	A1R1

REV	DESCRIPTION	DATE
REV 01	Amendments made following planning comments	

S&A DESIGNS LTD
07 GRANVILLE ROAD
CHEADLE HILL
SK10 5DL

