
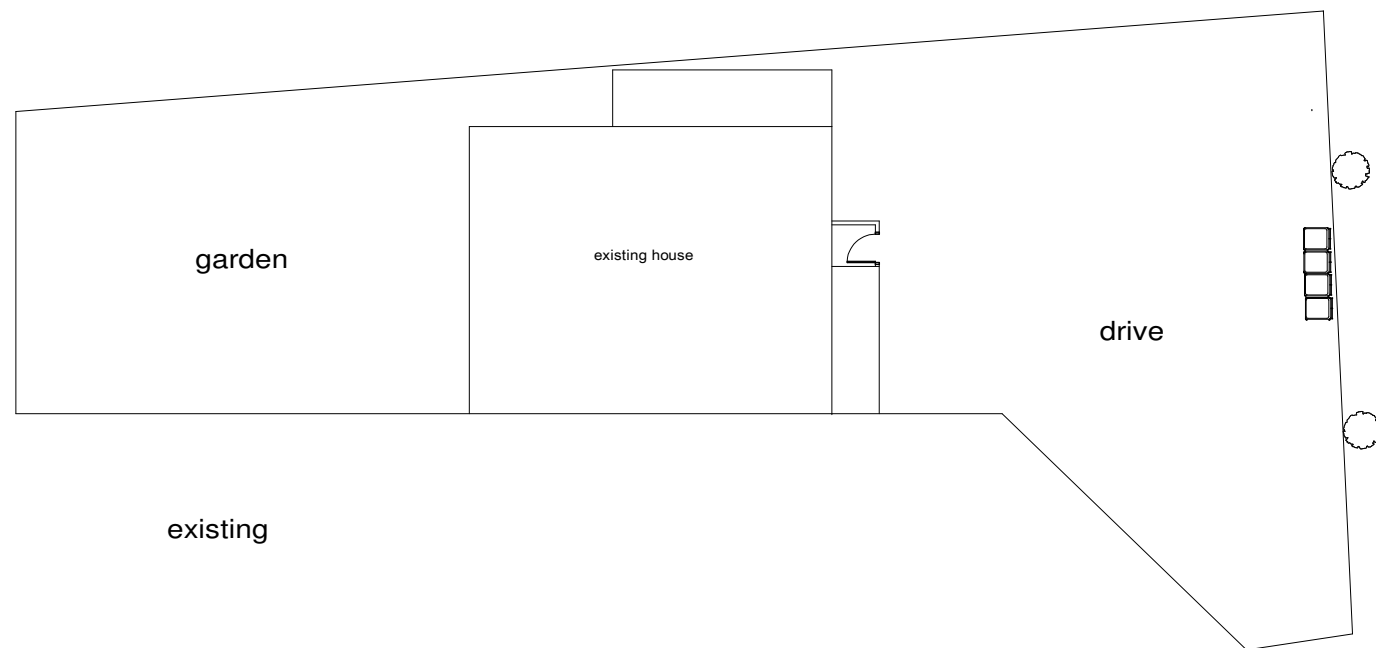


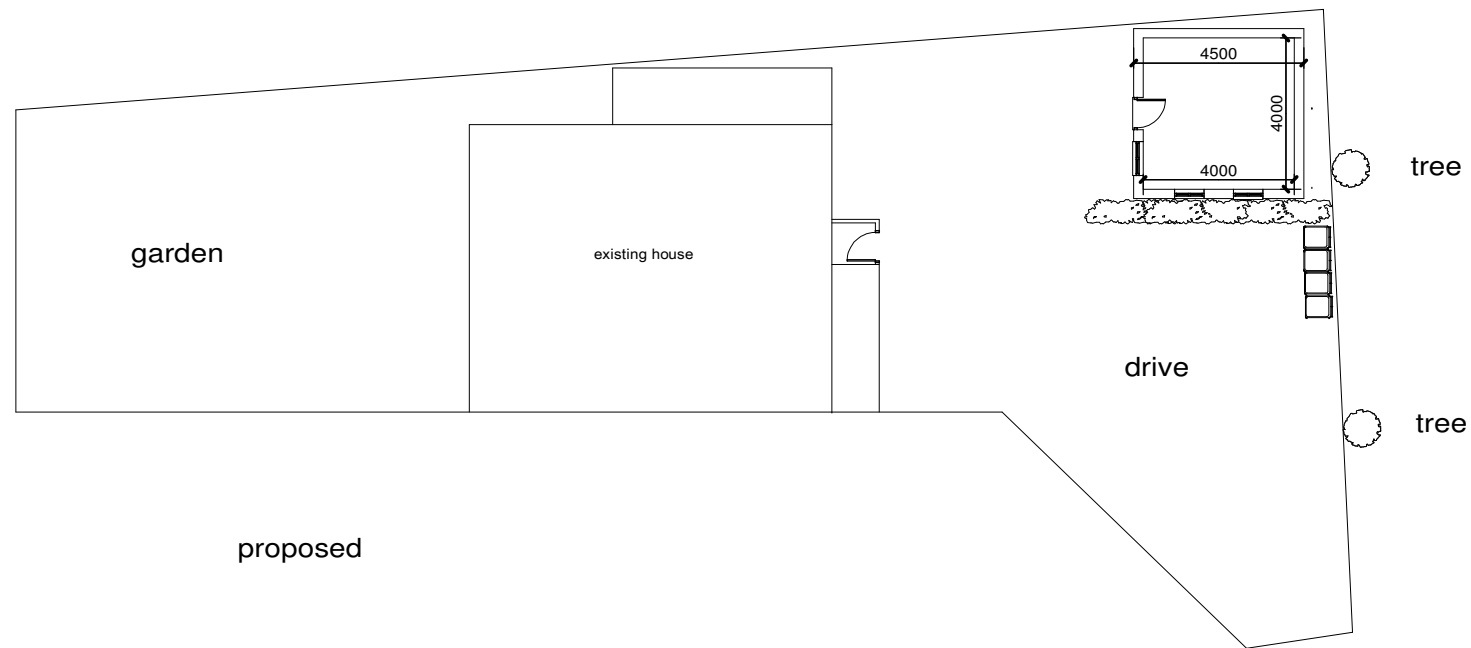

Plans prepared for
Local Authority approval
All dimensions to be
checked on site

A	-	-
Date		Revisions

©copyright

Client
-

Job Title
-
Proposed Garden Room
at 19 palatine Crescent
Manchester
M20 3LL

Drawing Title
-
Site Plans

Scale
-
1:200 @ A3

Date
-
Drawn by
-

Drg No.	Rev.
-	-