




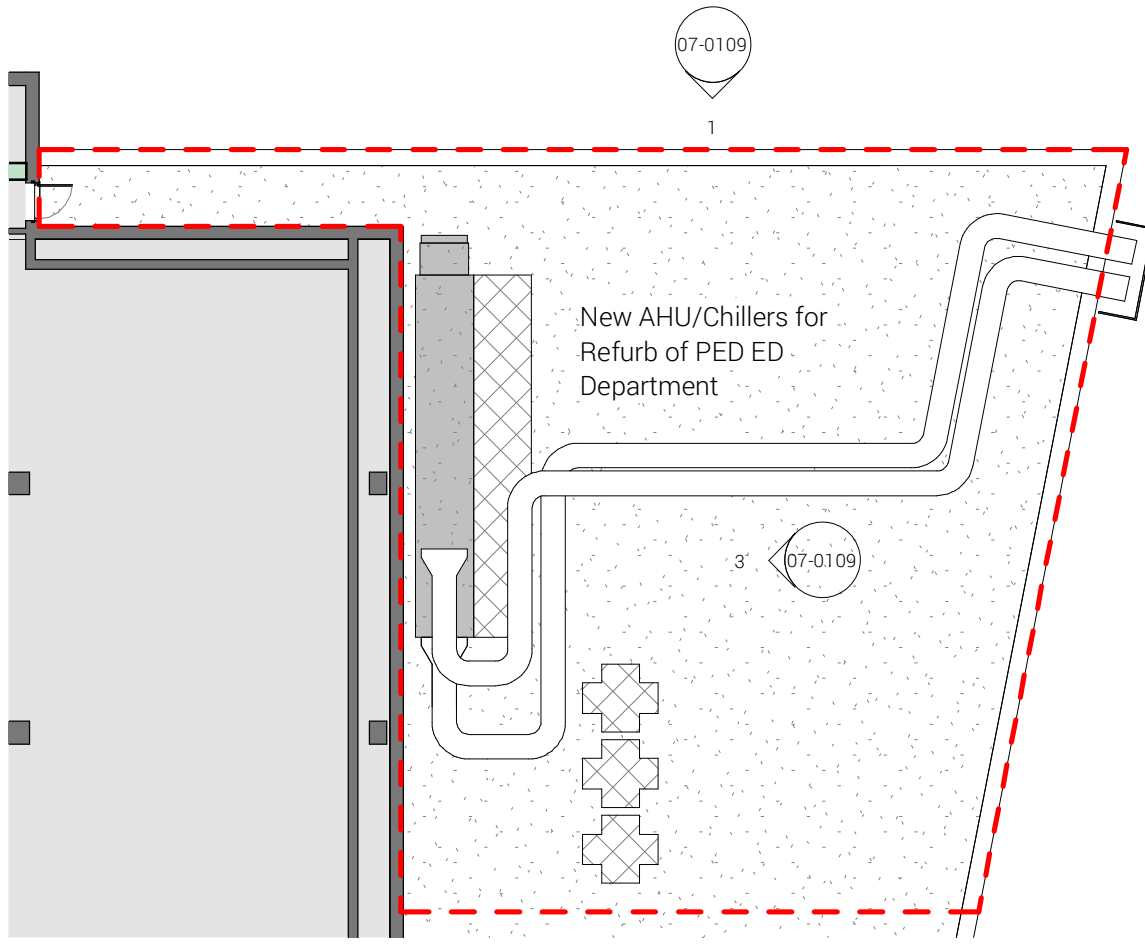

Level 03 - Proposed GA Plan
1 : 200

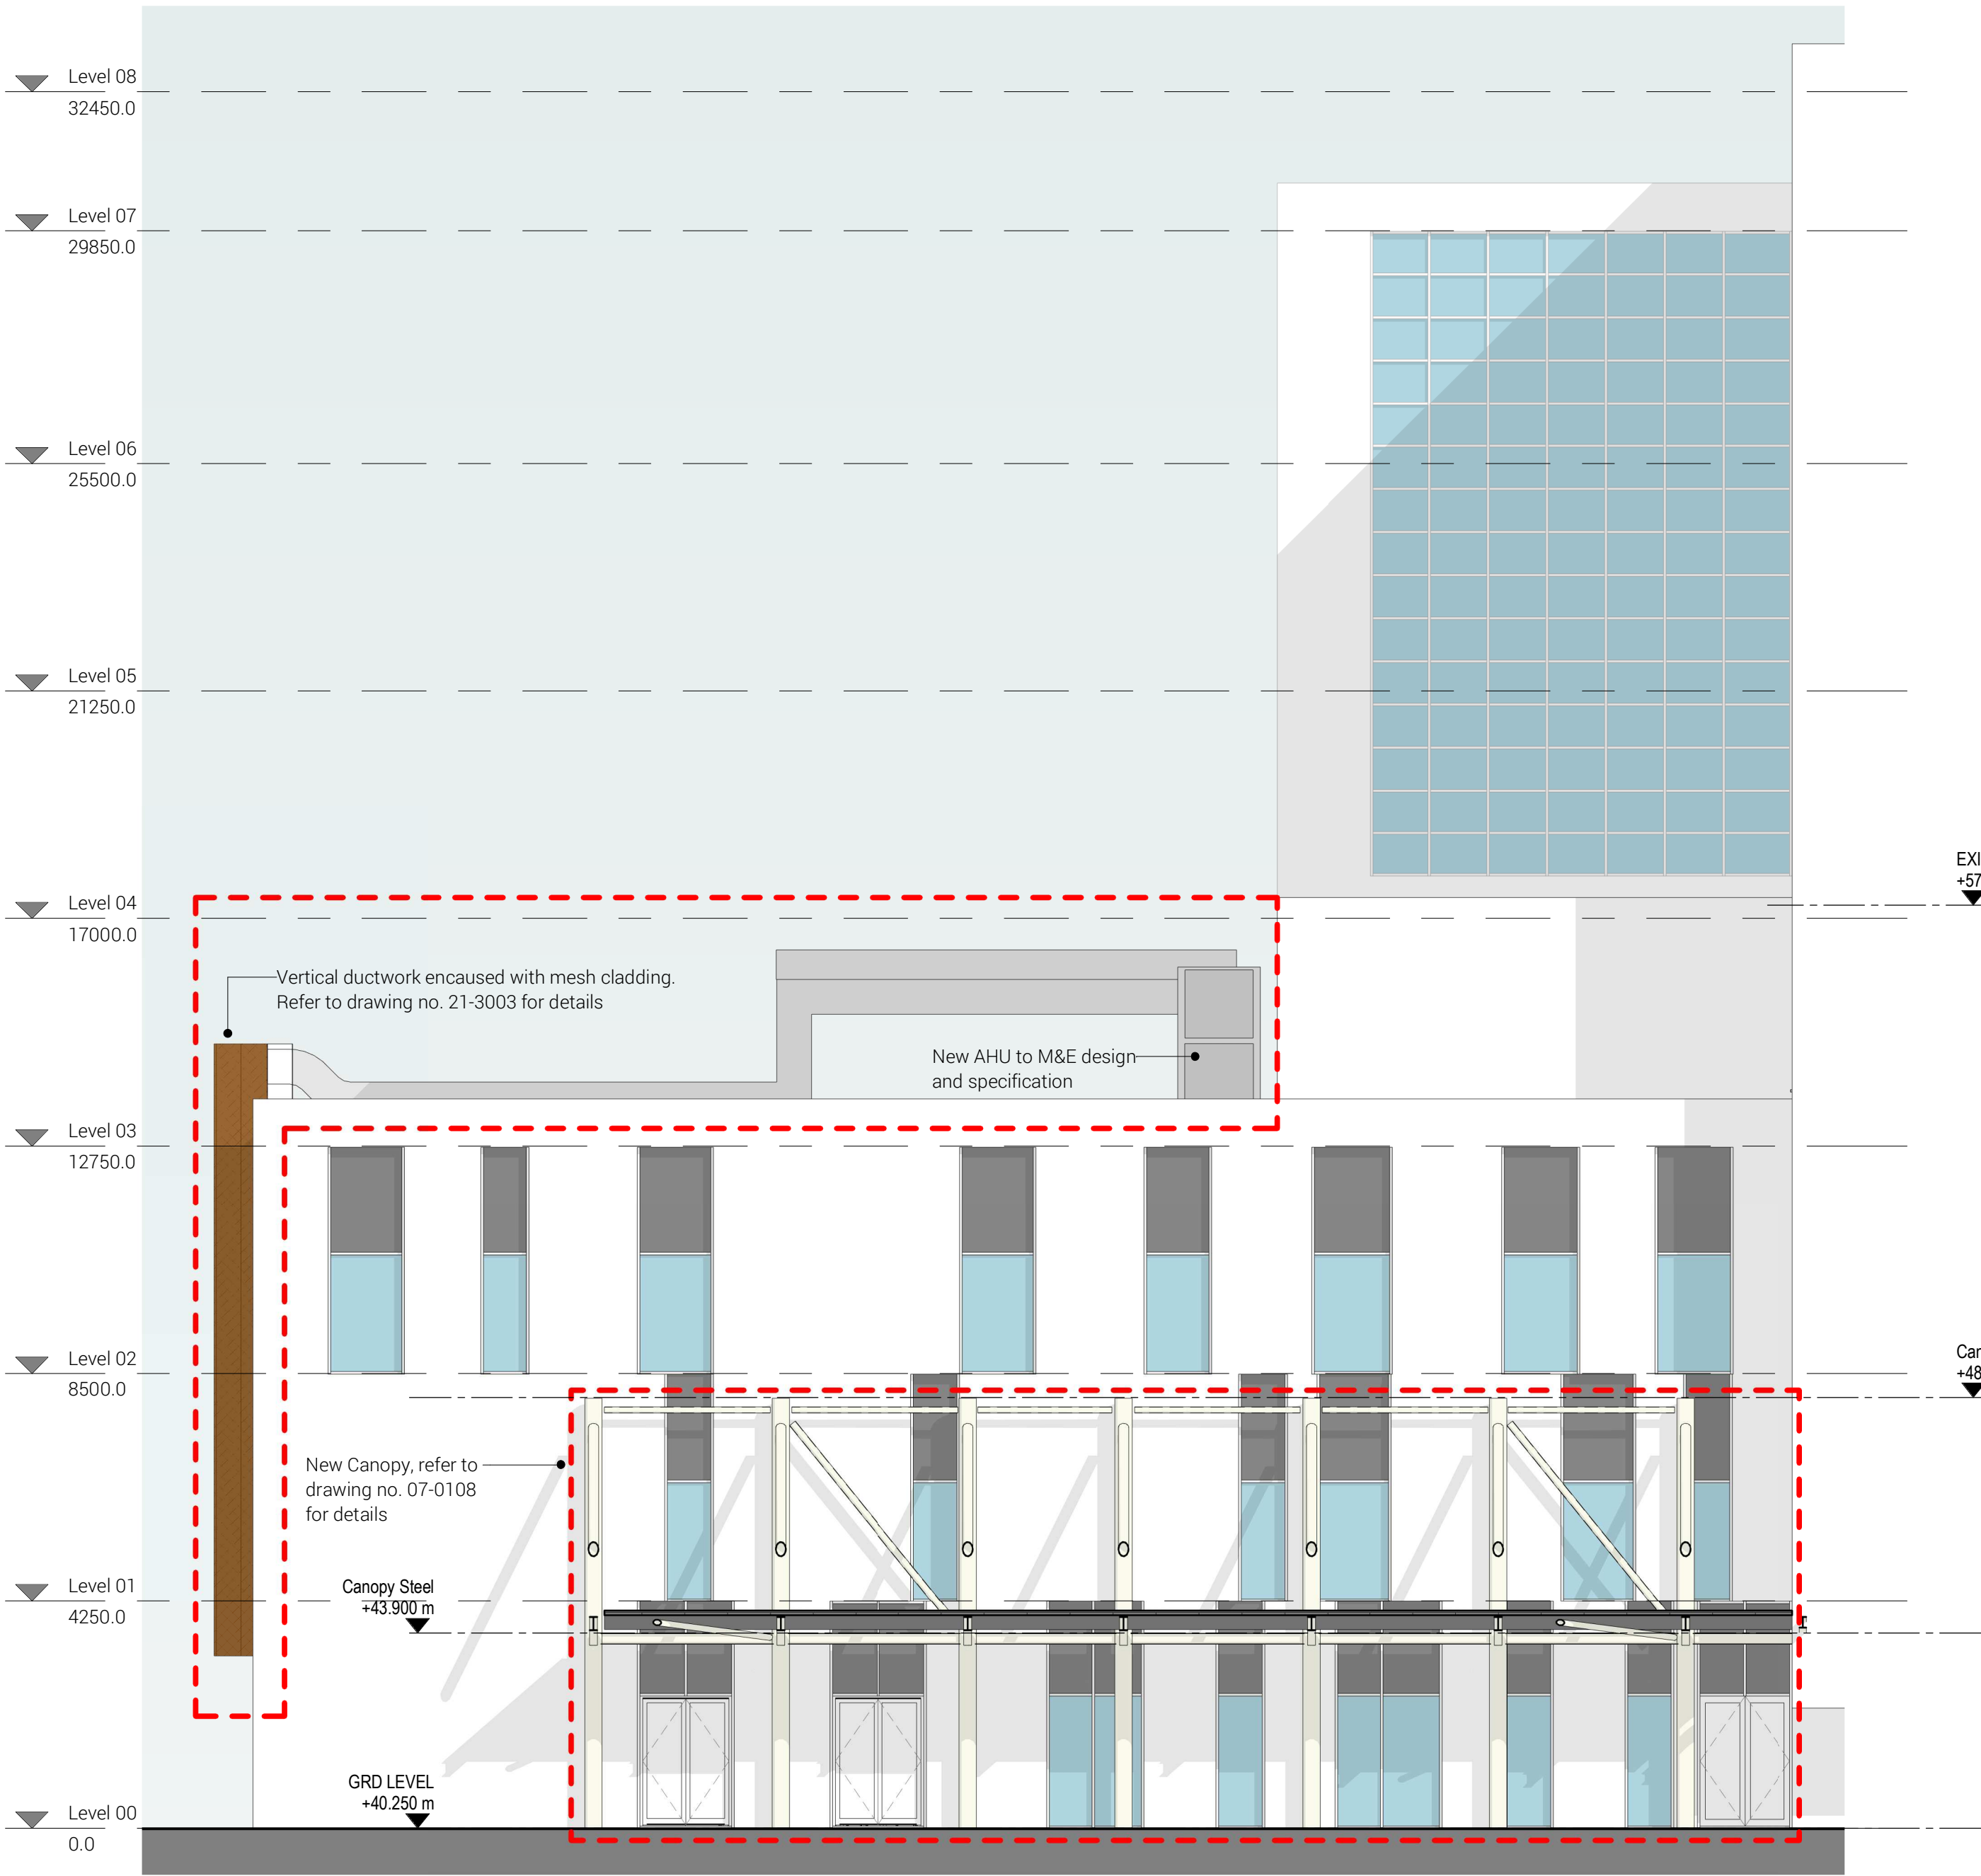

Front Elevation - Canopy and ductwork
1 : 100

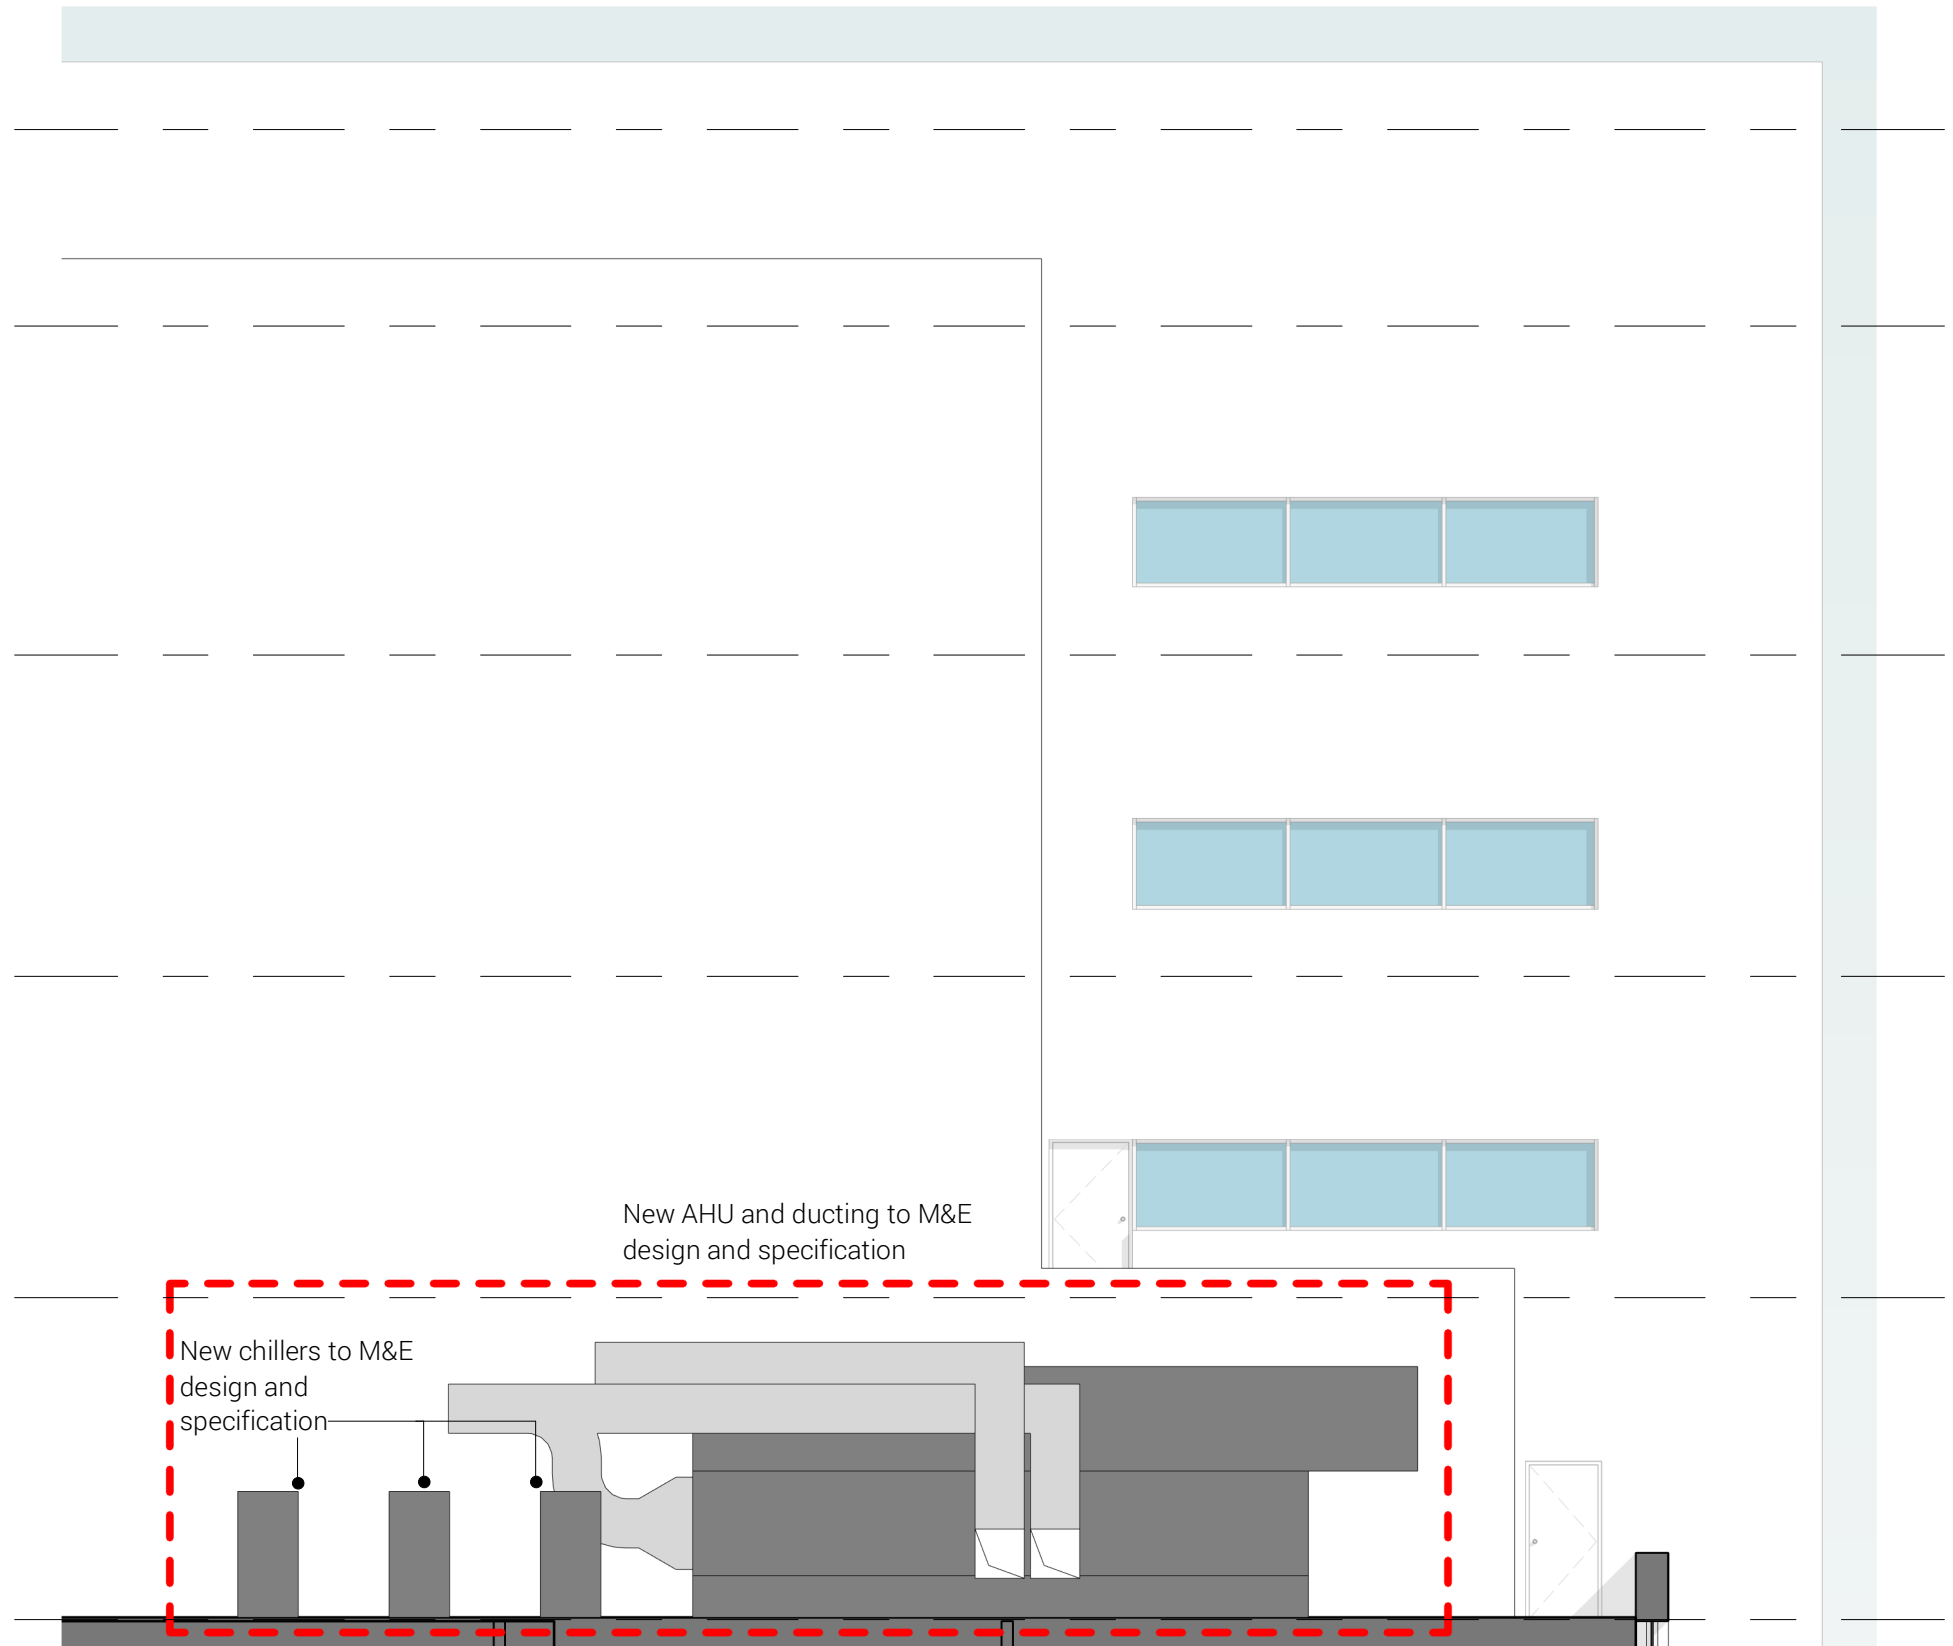

PED Phase 1 AHU Elevation
1 : 100

GENERAL NOTES:
DAY Architectural Ltd accepts no responsibility for any costs, losses or claims whatsoever arising from these drawings, specifications and related documents unless there is full compliance with the Client or any unauthorised user of the following:
1 All boundaries, dimensions and levels are to be checked on site before construction and any discrepancies reported to the Architect / Designer.
2 Partial Service: Any discrepancies with site or other information is to be advised to the Architect / Designer and direction and / or approval is to be sought before the implementation of the detail.
3 Block and site plans are reproduced under license from the Ordnance Survey.
4 Do not scale this drawing.
5 For the purpose of coordination, all relevant parties must check this information prior to implementation and report any discrepancies to the Architect / Designer.

P1	Issued For Planning.	17.12.20	KA
REV	DESCRIPTION	DATE	REV BY

CLIENT


Manchester University
NHS Foundation Trust

PROJECT
Project PED & IMRI, MFT

DRAWING
Phase 1 Roof AHU Location and Elevations

SCALE
As indicated @ A1

FIRST ISSUED
14.12.20

PROJECT		CLIENT REF		DRAWN BY		CHECKED BY	
88019		MFT		DC		CB	
ORIGIN	VOLUME	LEVEL	TYPE	ROLE	NUMBER	REVISION	
DAY	XX	ZZ	DR	A	07-0109	P1	

DRAWING STATUS
PLANNING

DAY

DAY Architectural Ltd.
Studio 1, Lancaster Buildings
77 Deansgate, Manchester, M3
2BW

T: 0161 834 9703
W: www.day-architectural.com

Information contained on this drawing is the sole copyright of DAY Architectural Ltd. and is not to be reproduced without their permission.