



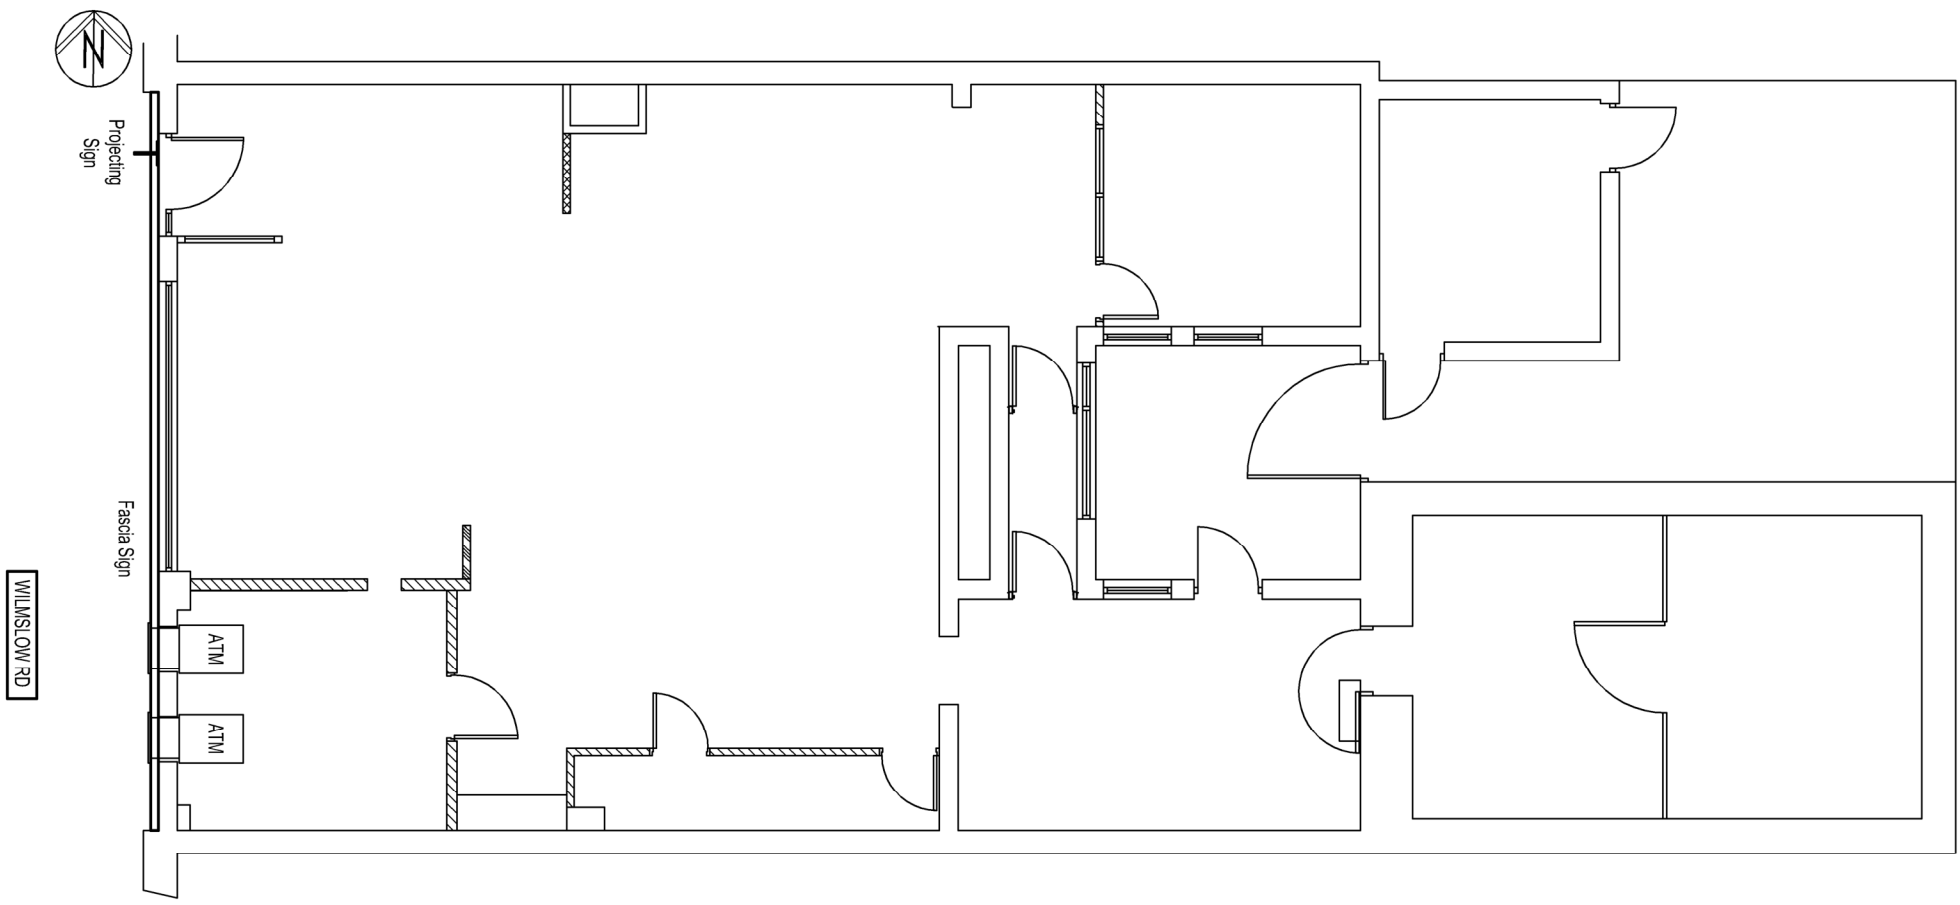


Existing Ground Floor Plan  
Scale 1:100

Scale Bar  
0M 1M 2M 3M 4M 5M  
1:100

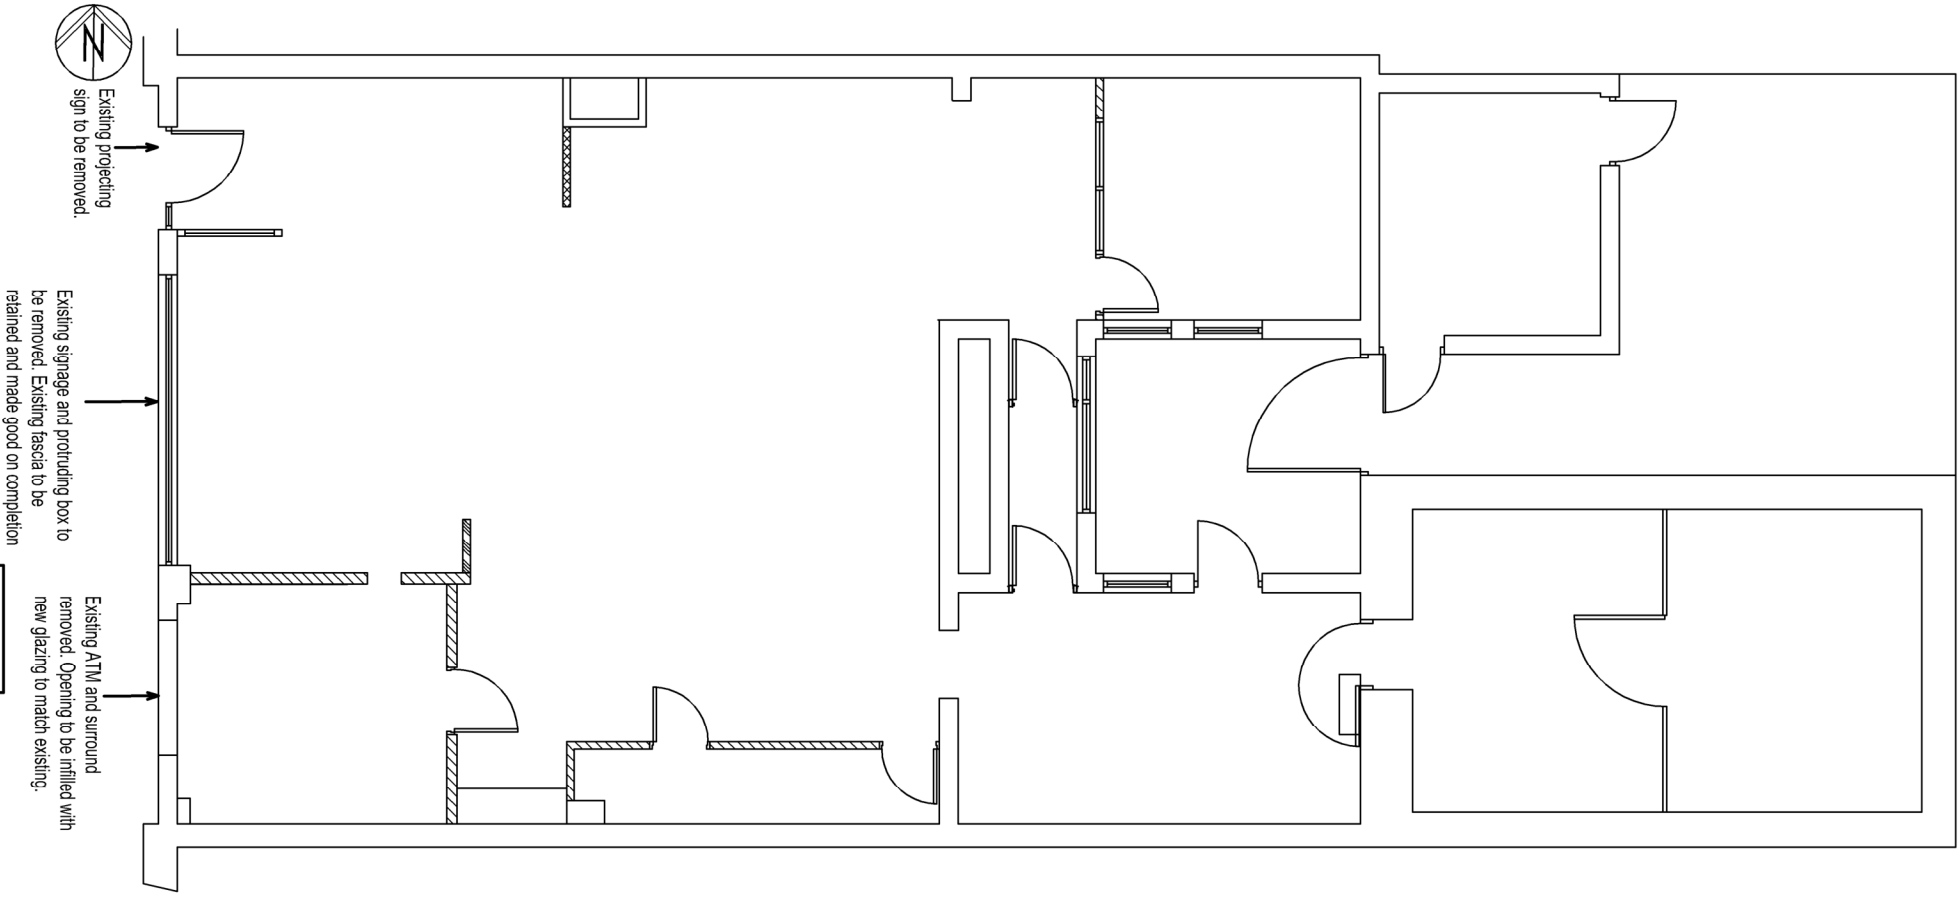


Proposed Ground Floor Plan  
Scale 1:100

Scale Bar  
0M 1M 2M 3M 4M 5M  
1:100

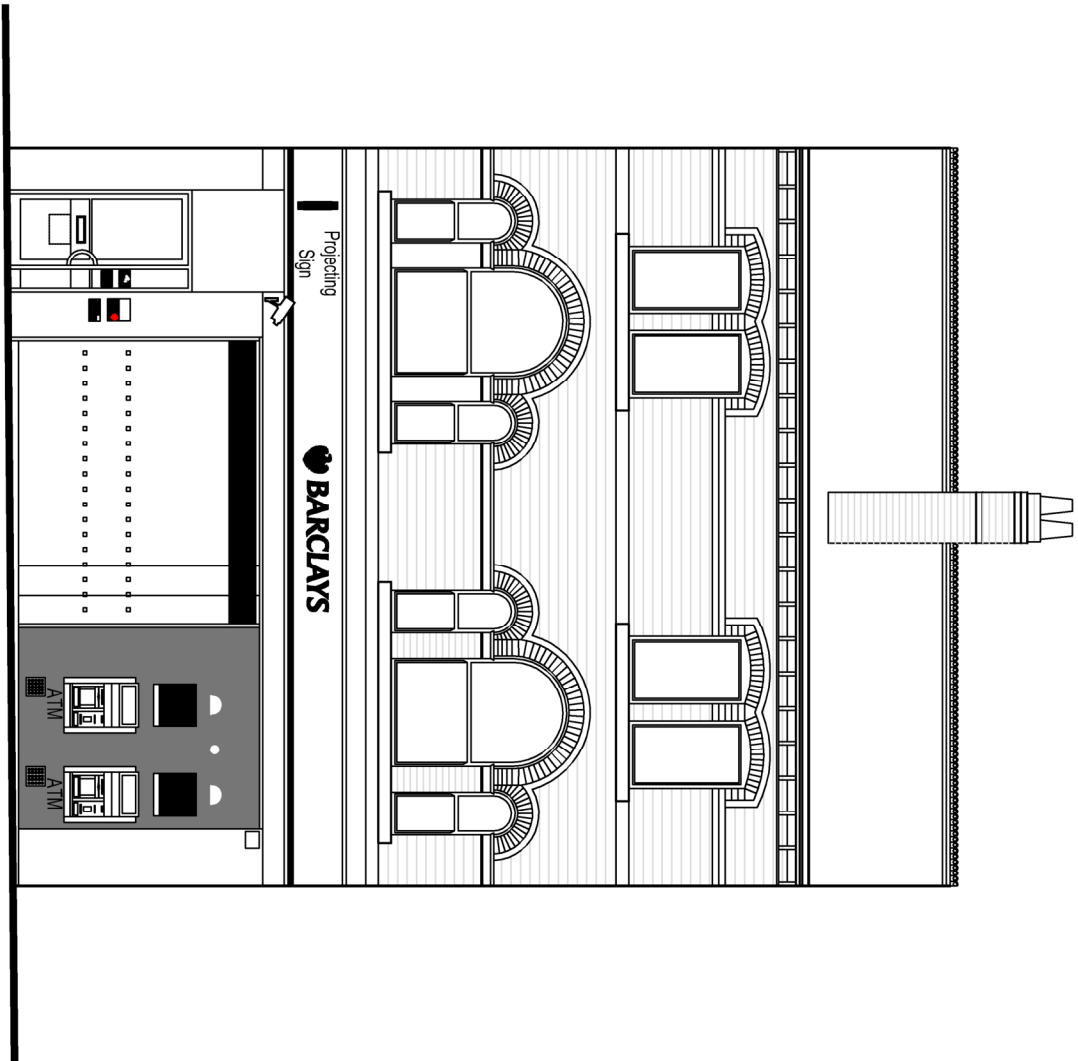

Existing Wimslow Road  
Scale 1:100

Scale Bar  
0M 1M 2M 3M 4M 5M  
1:100

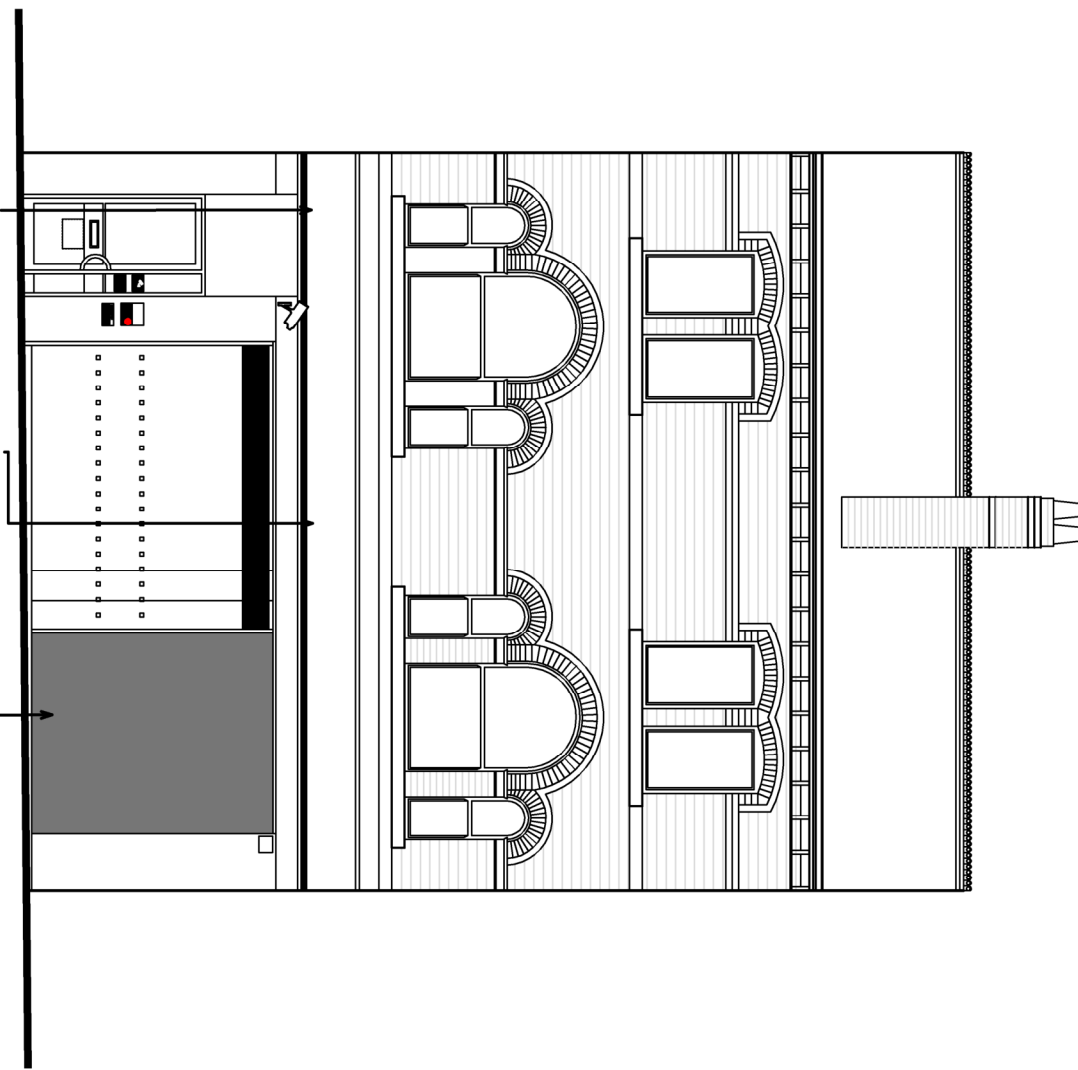

Proposed Wimslow Road  
Scale 1:100

Scale Bar  
0M 1M 2M 3M 4M 5M  
1:100

Construction staff and operatives must ensure the principal contractor has provided  
drawings and accurate information on all health and safety aspects relating to the  
design, construction, installation, commissioning, operation, maintenance and  
decommissioning of the proposed system. This includes the following:  
• Designers/contractors risk assessments  
• Method statements  
• Permit to work  
• Pre construction information  
• Health and safety file  
• Design and construction details and safety risks relating to this drawing  
have not been identified during the design process.

ref

residual risk

revision

date

by

chk

scale @ A1

drawn by

checked by

date

Varies

GM

DH

Jan 21

Varies

Barclay's Bank,  
753, 755 Wimslow Rd, Didsbury,  
Manchester  
M20 6RN

morris &  
spottiswood

Wilmington House, Oldry St Station, N. Yorkshire BD23 1EL  
Leeds | London | Skipton  
01756 7845611 | www.bowmanriley.com

ARCHITECTS

BOWMANRILEY

Existing & Proposed  
Plans and Elevations

project number


drawing number

revision

8477 27

P1000/001

-

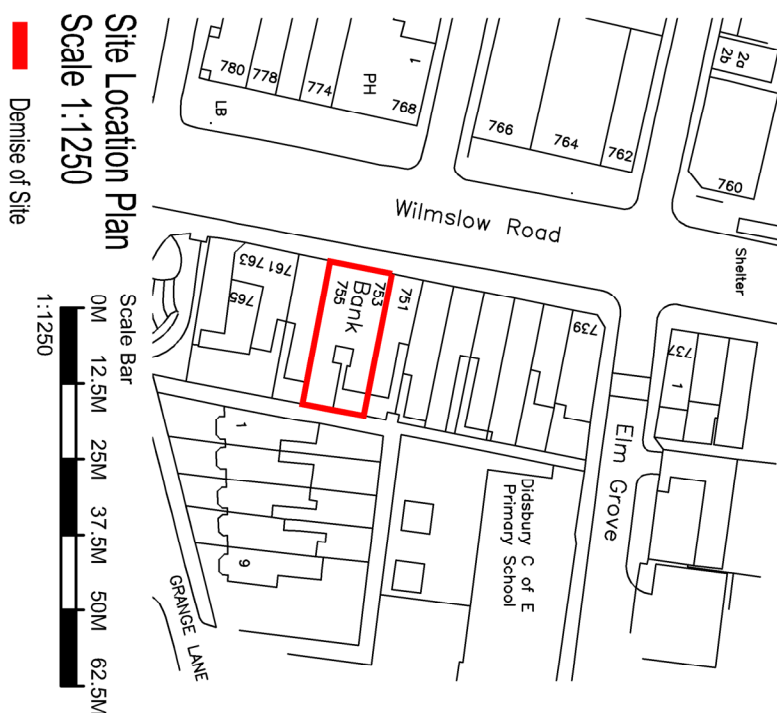

Site Location Plan  
Scale 1:1250

Scale Bar  
0M 12.5M 25M 37.5M 50M 62.5M  
1:1250

Denise of Site