


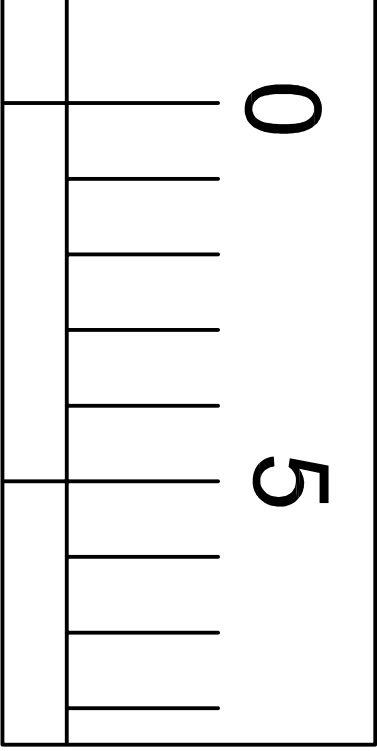


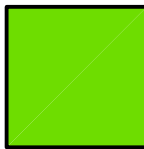


-  Storage with public access by appointment
-  Administration and staff welfare

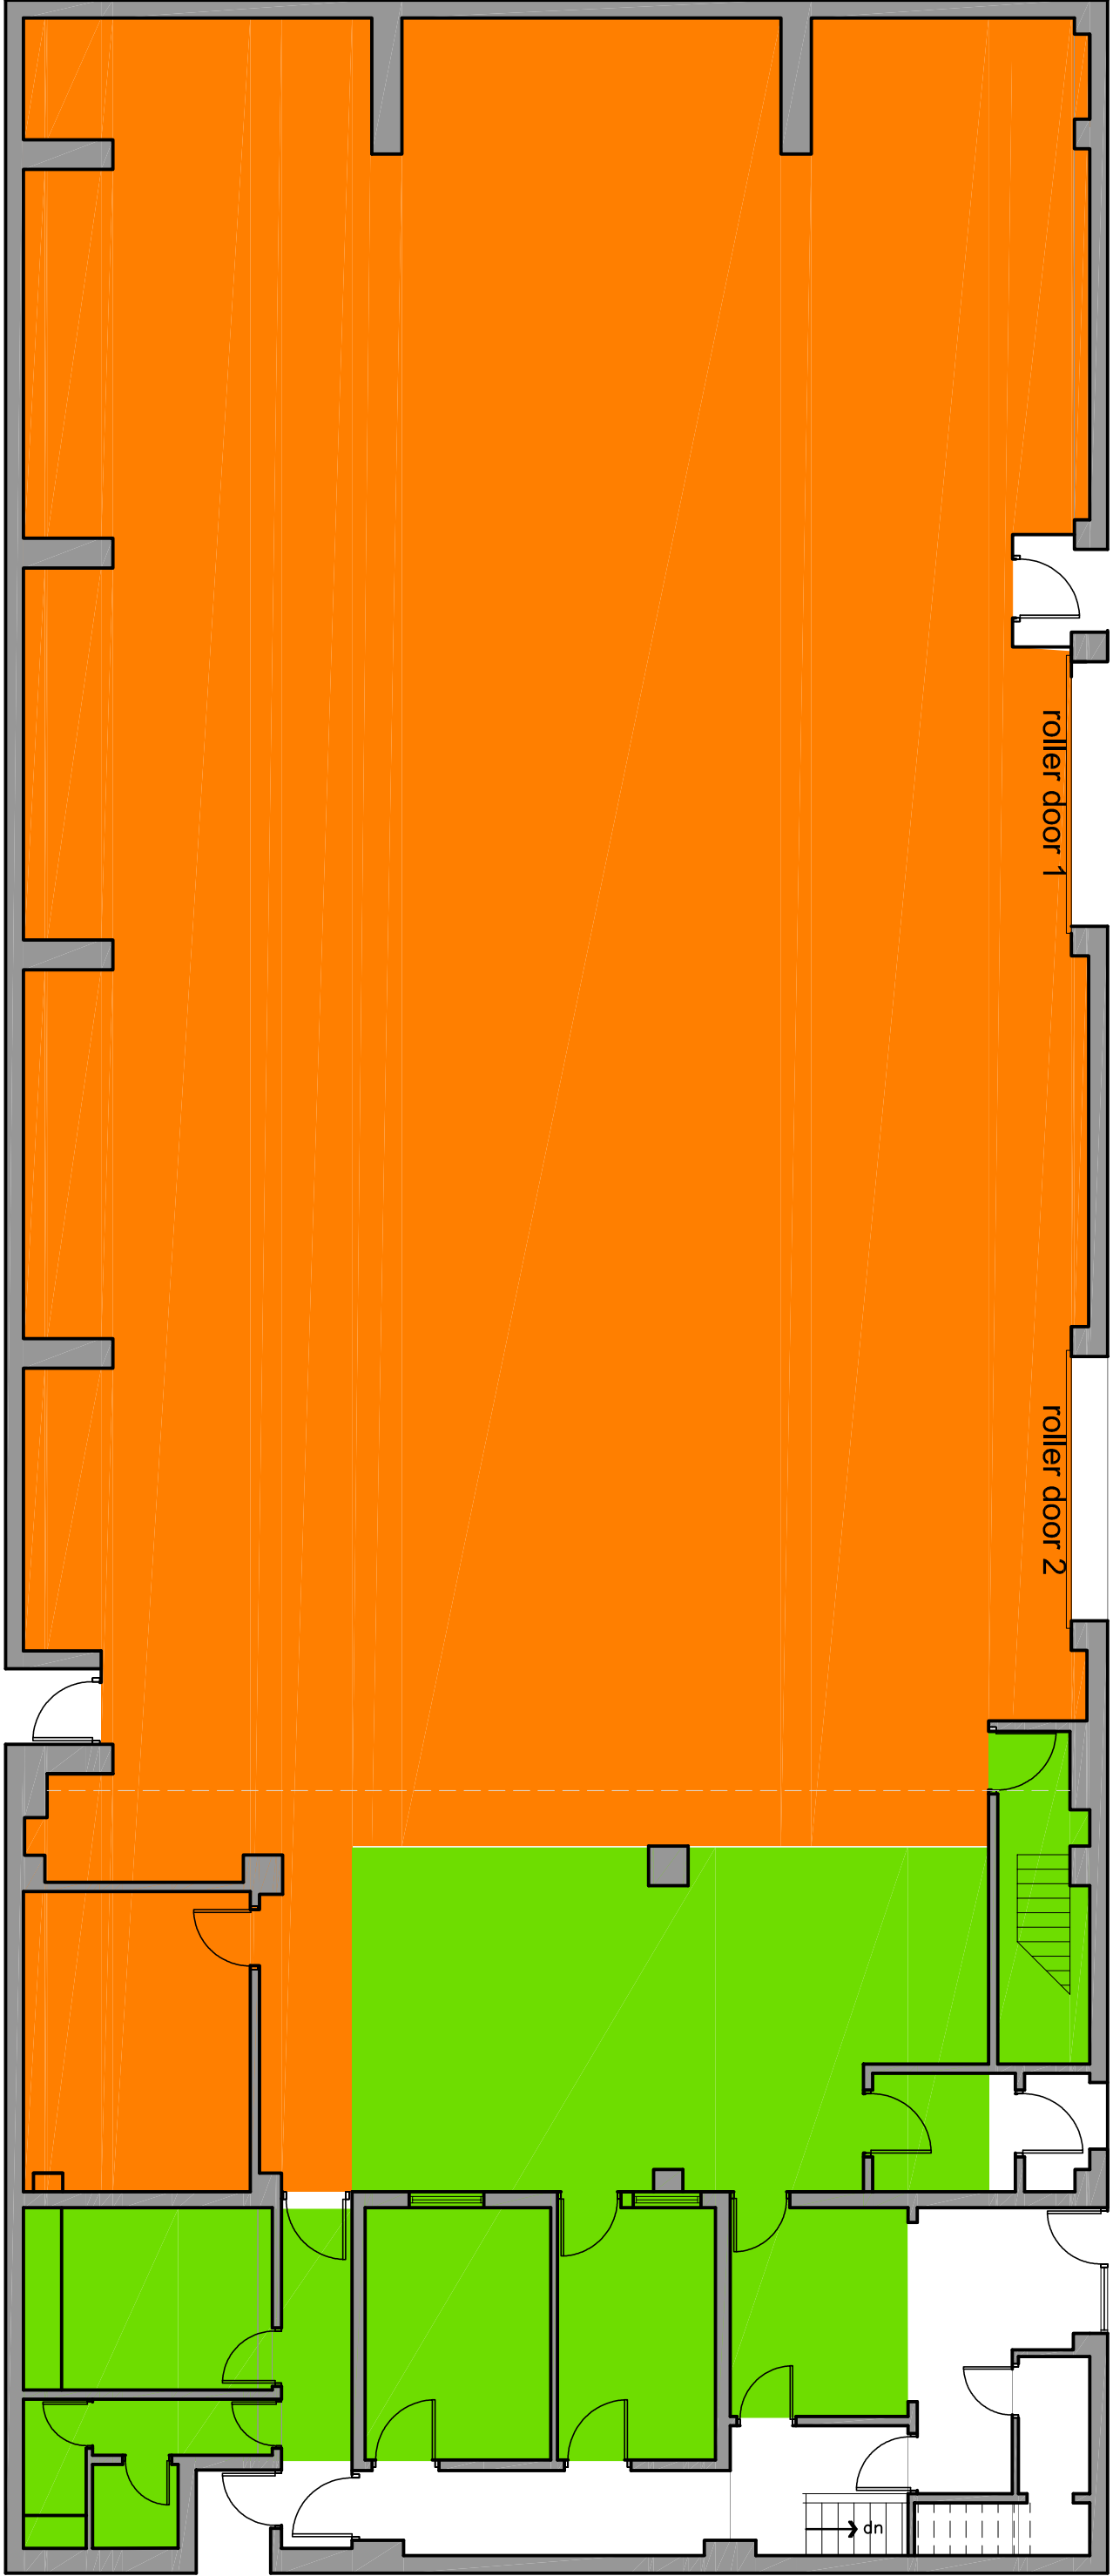

GROUND FLOOR PLAN as proposed

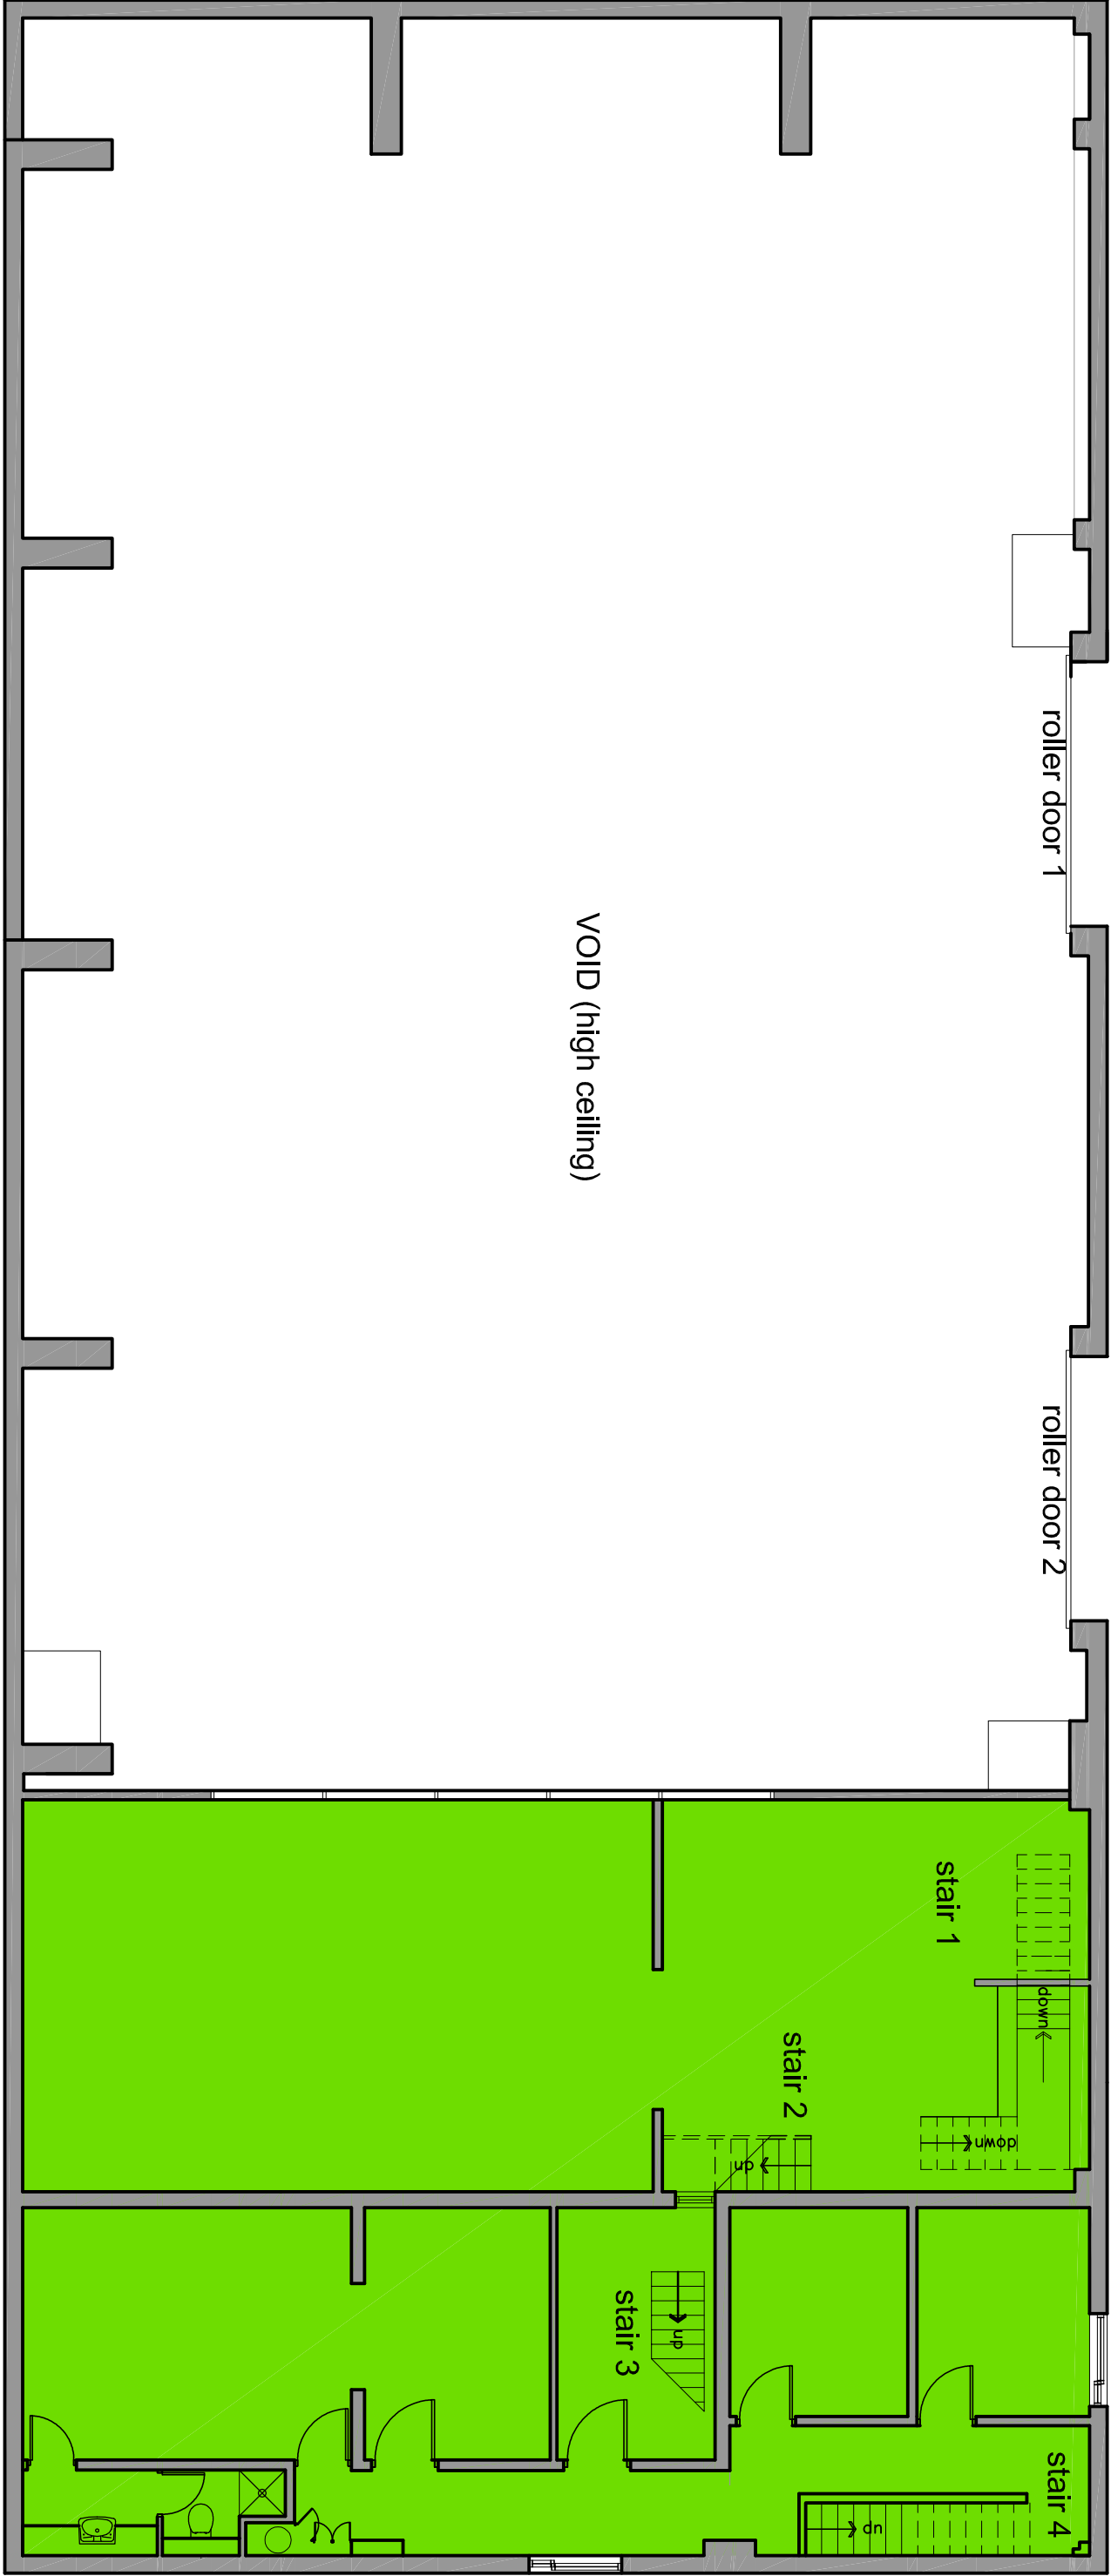

FIRST FLOOR PLAN as proposed (no change)

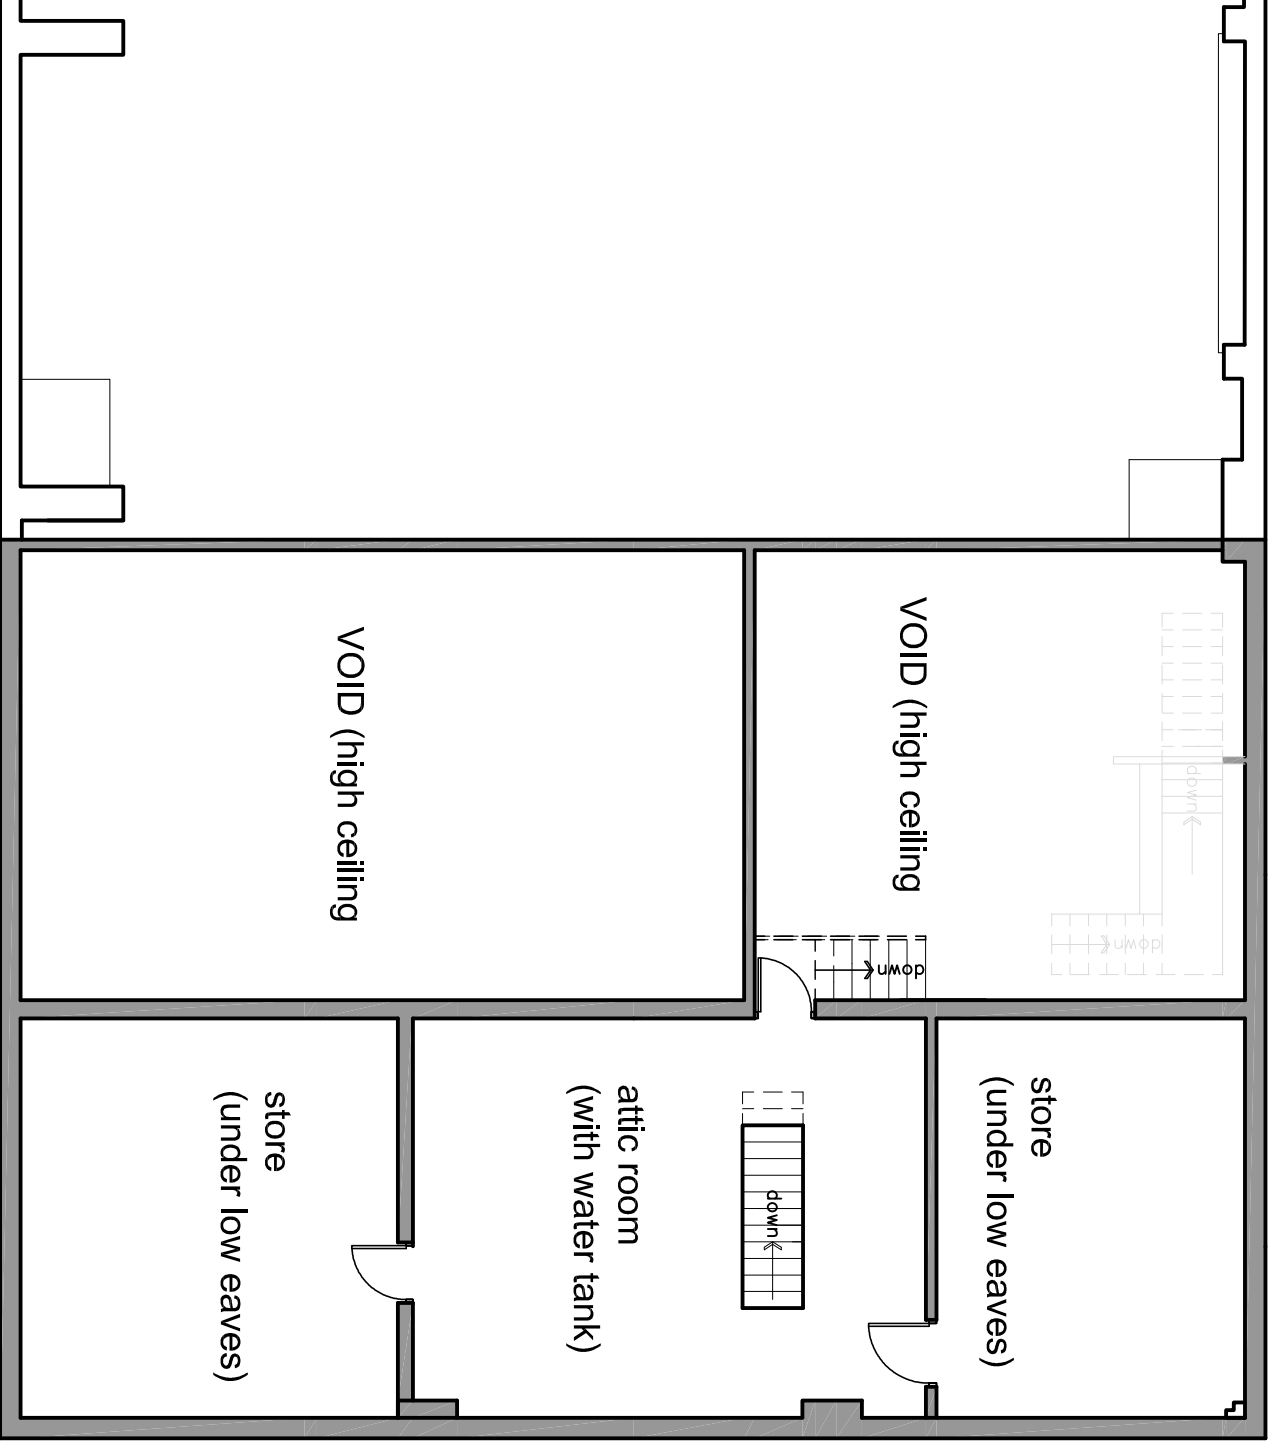

SECOND FLOOR PLAN - ATTIC as proposed (no change)

client			
ASSOCIATED SECURITY SOLUTIONS			
dwg no.	rev.	date	
5561/ 05		Mar 21	
scales	1/ 100	drawn	checked

subject

PROPOSED USE CLASS PLAN
GROUND, FIRST & ATTIC FLOOR

contract

INTERNAL REMODELLING
MASON STREET
MANCHESTER