
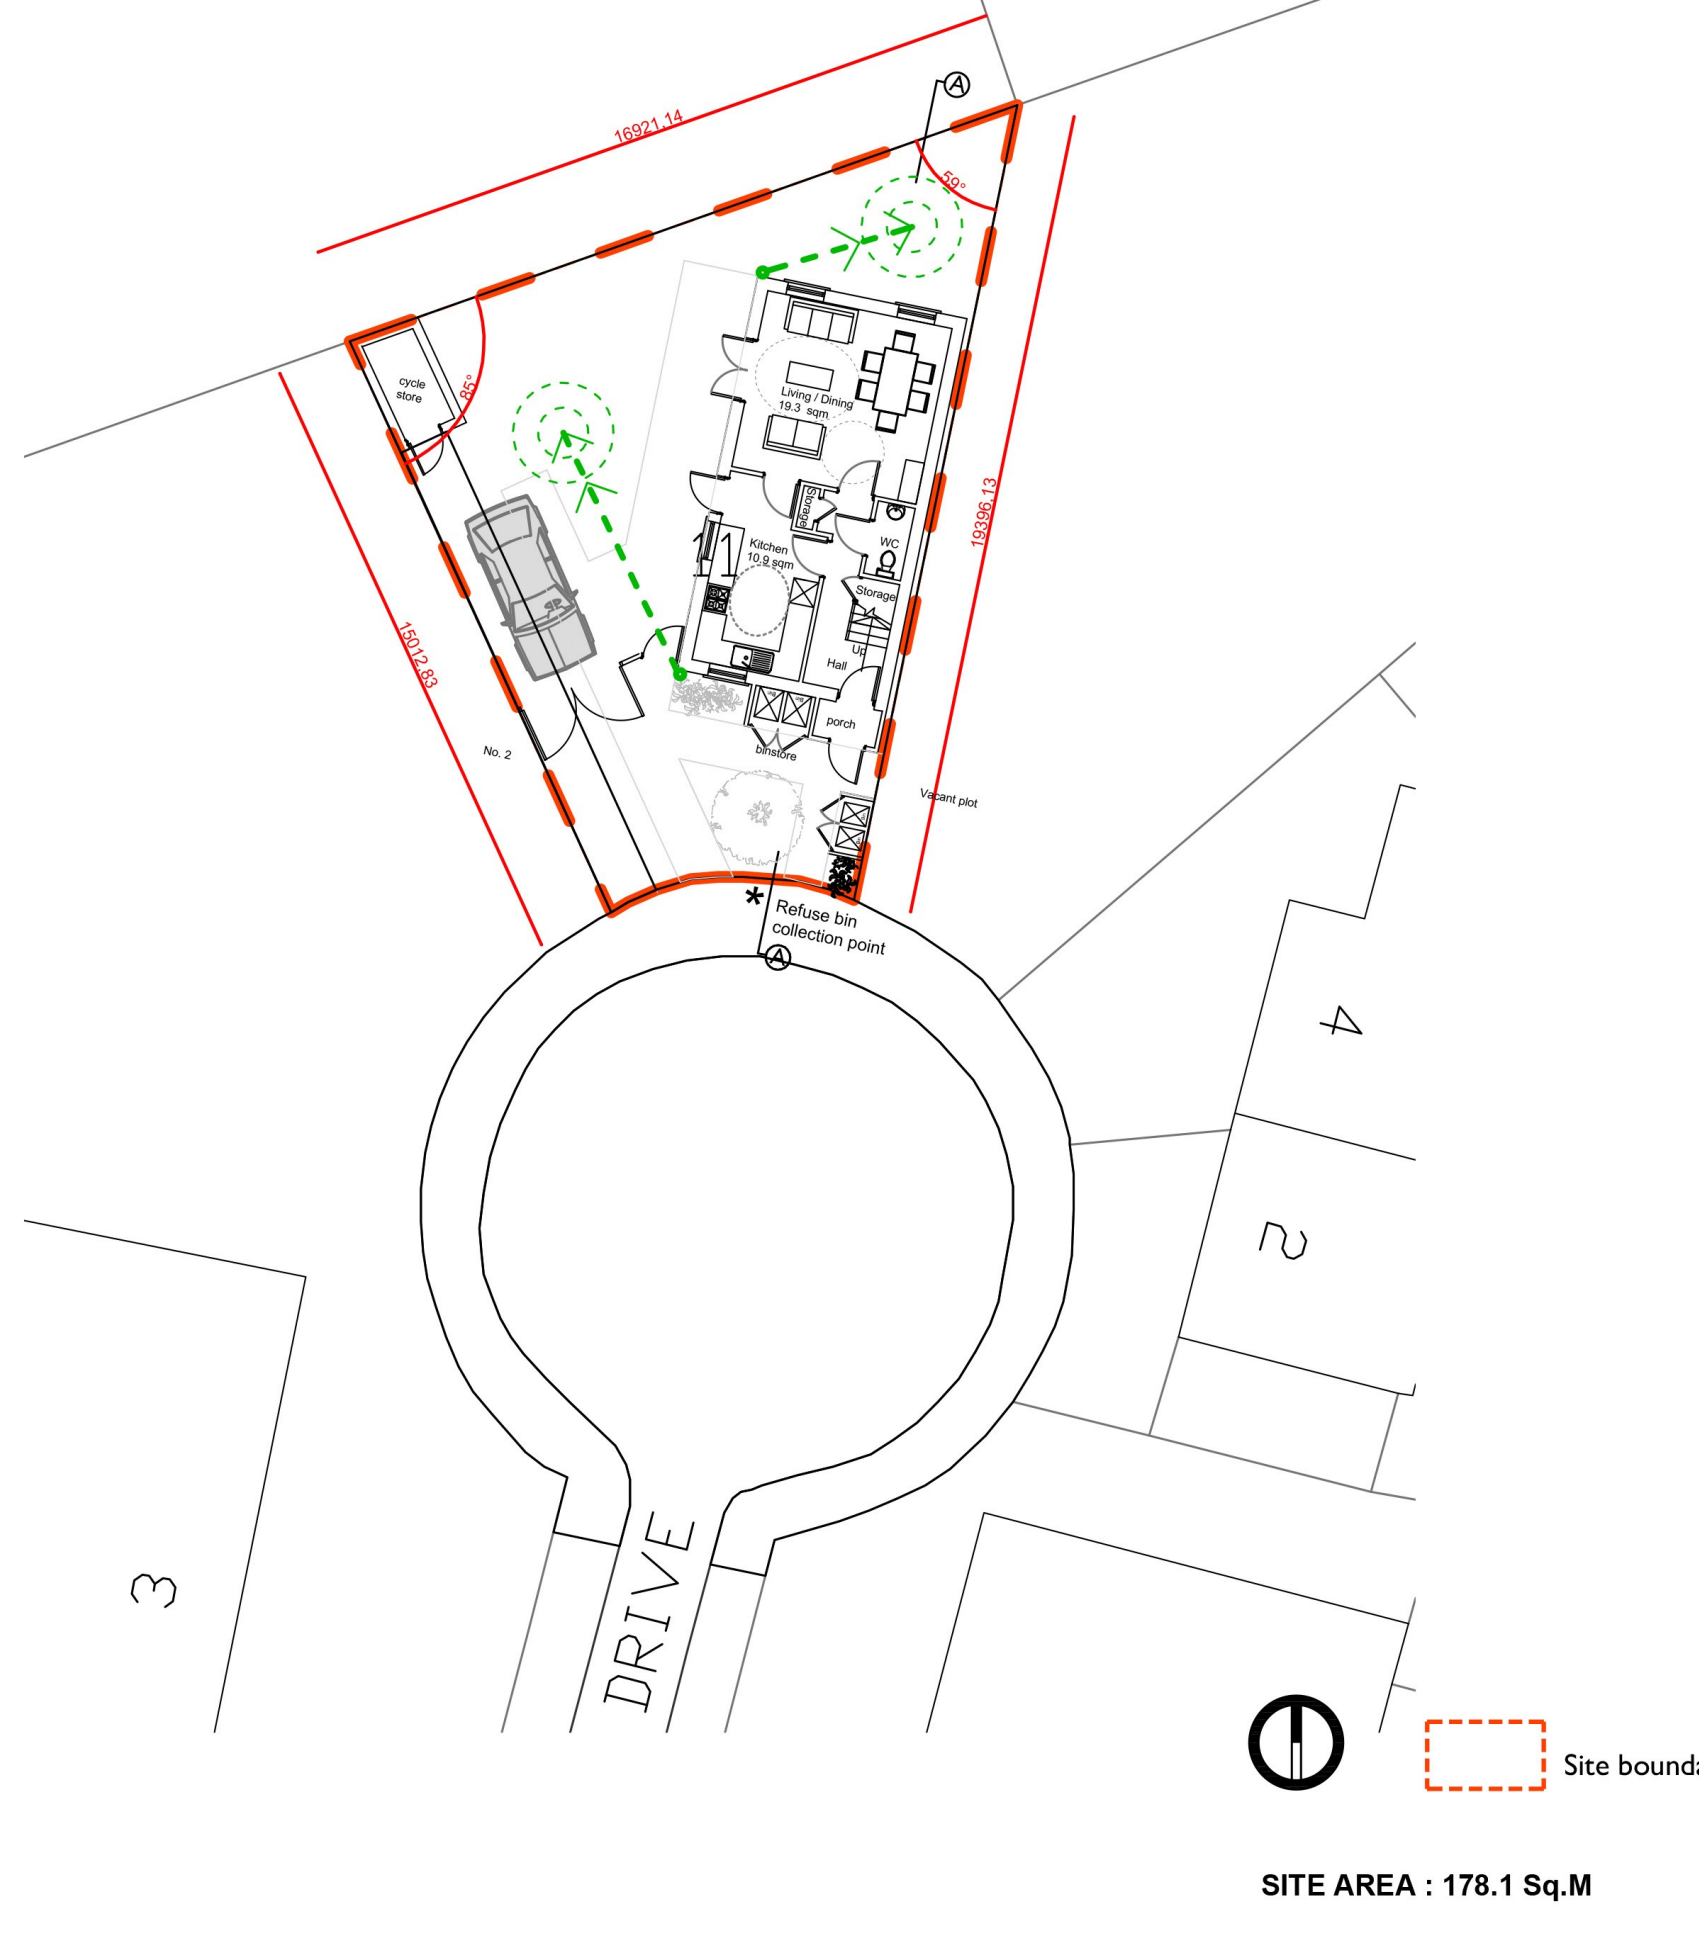


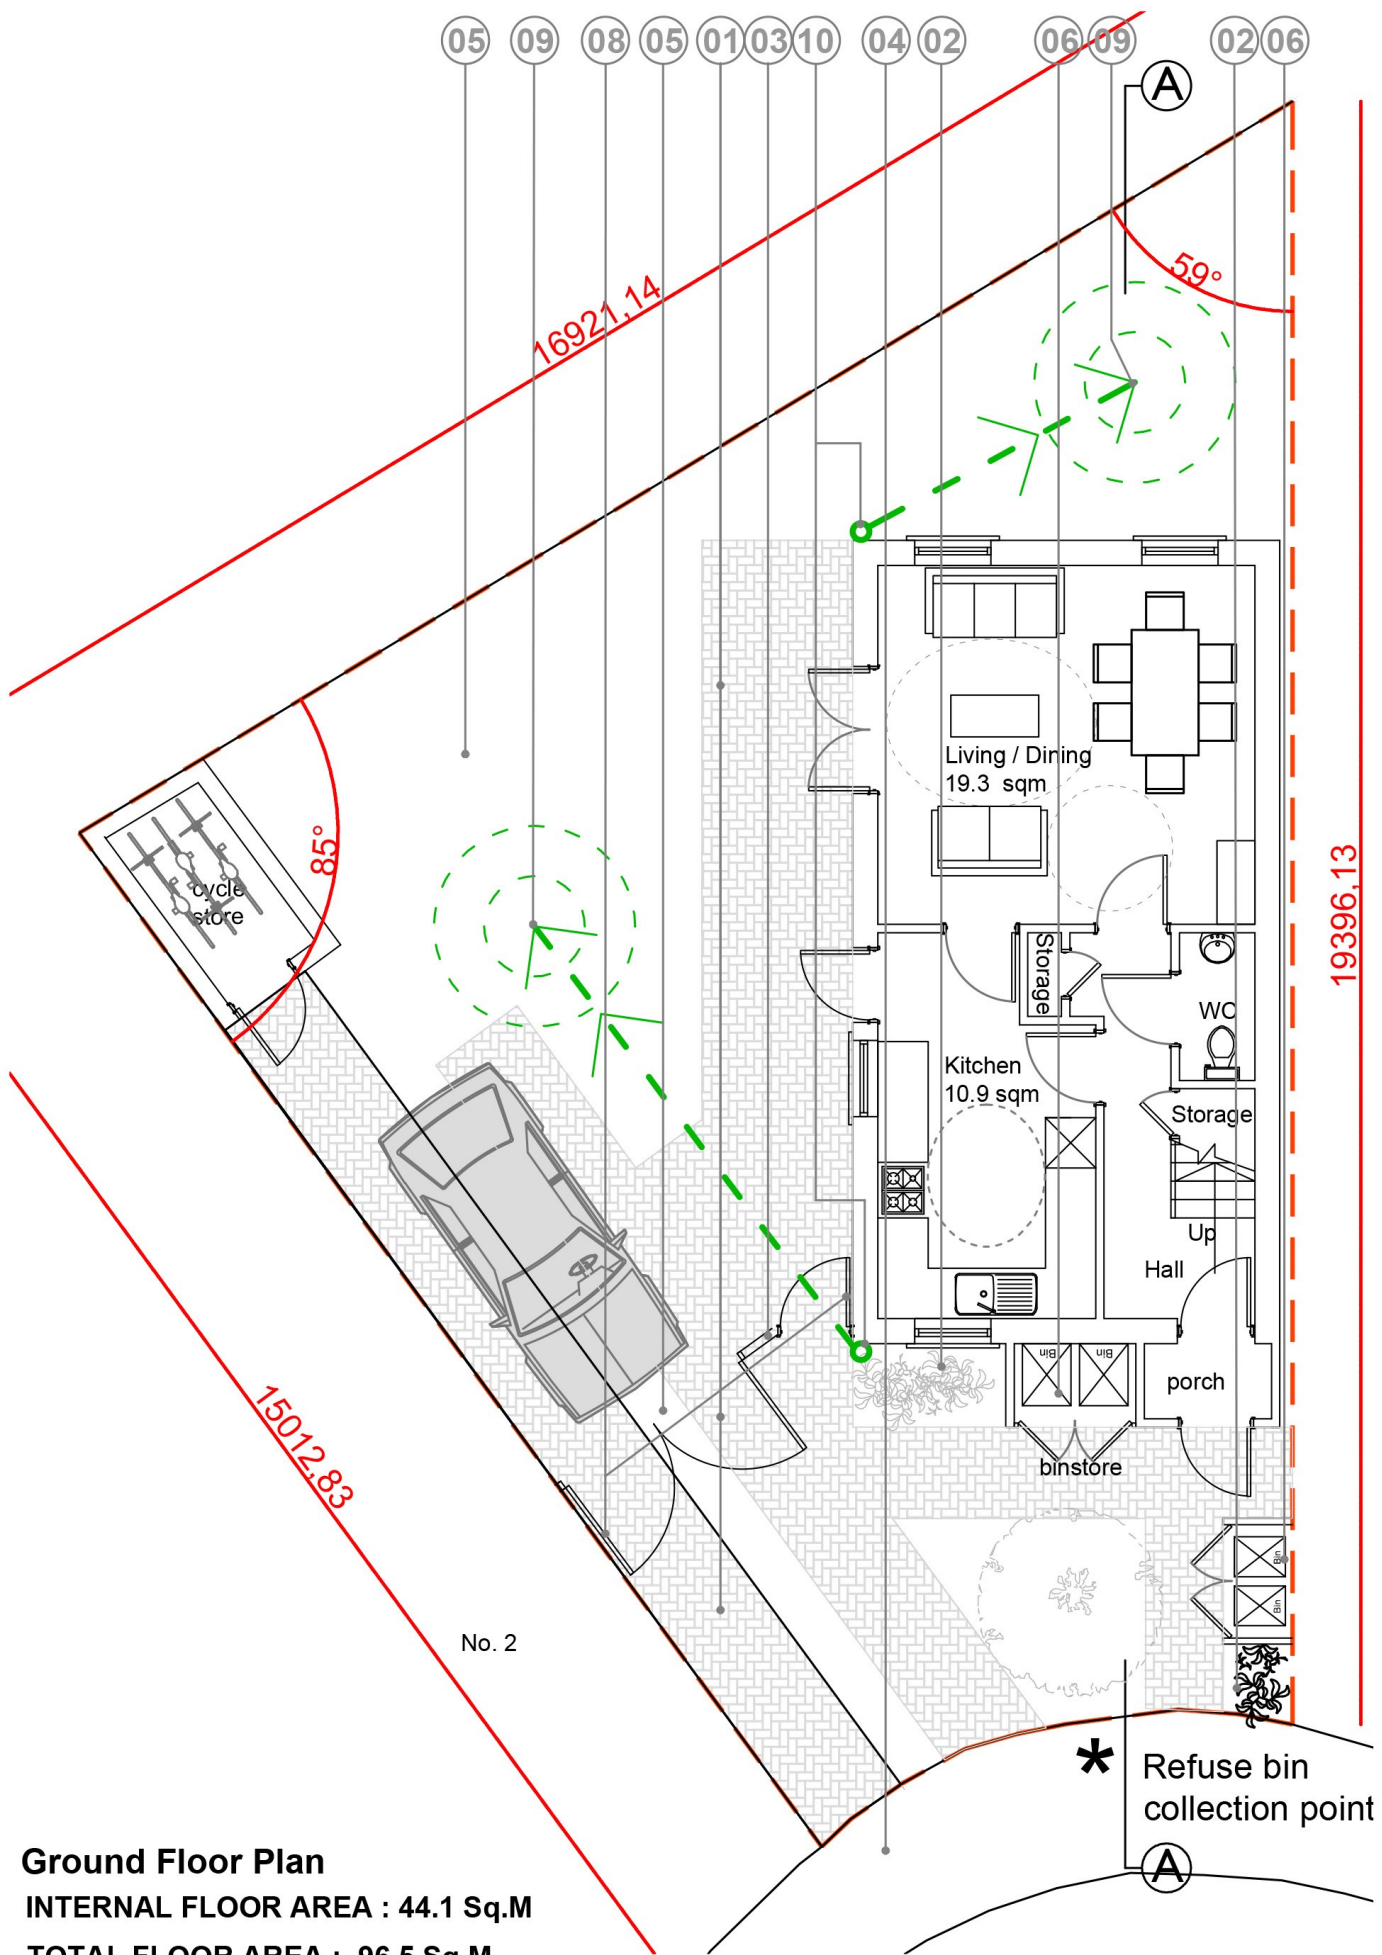

Project Land at 11 Slaithwaite Drive M11 4BA	Drawing Name Site location plan overlaid on site plan of ground floor	Suburban Studios www.suburbanstudios.co.uk COOMBE FARM, CR0 5HL 020-8654-2310 info@suburbanstudios.co.uk	Job No 090908	Date 12-05-2016
			Drawing Number 090908/03	Rev E
			Scale	PLANNING
			Drawn:	Checked: DV
			DO NOT SCALE FROM THIS DRAWING: Any drawing errors or divergences should be brought to the attention of SubUrban Studios at the address shown.	