


**Notes**  
This drawing is the property of Mike Macpherson Architects and copyright is reserved by them. This drawing is not to be copied or disclosed by or to any unauthorised persons without the prior written consent of Mike Macpherson Architects.

Do not scale from this drawing. All dimensions are to be checked on site prior to construction, manufacture of any components and ordering of materials and equipment. Any discrepancies are to be reported to the architect for clarification.


All materials and workmanship to be in accordance with the current British Standards and codes of practice.




**FRONT ELEVATION TO HAMPTON ROAD**  
Existing

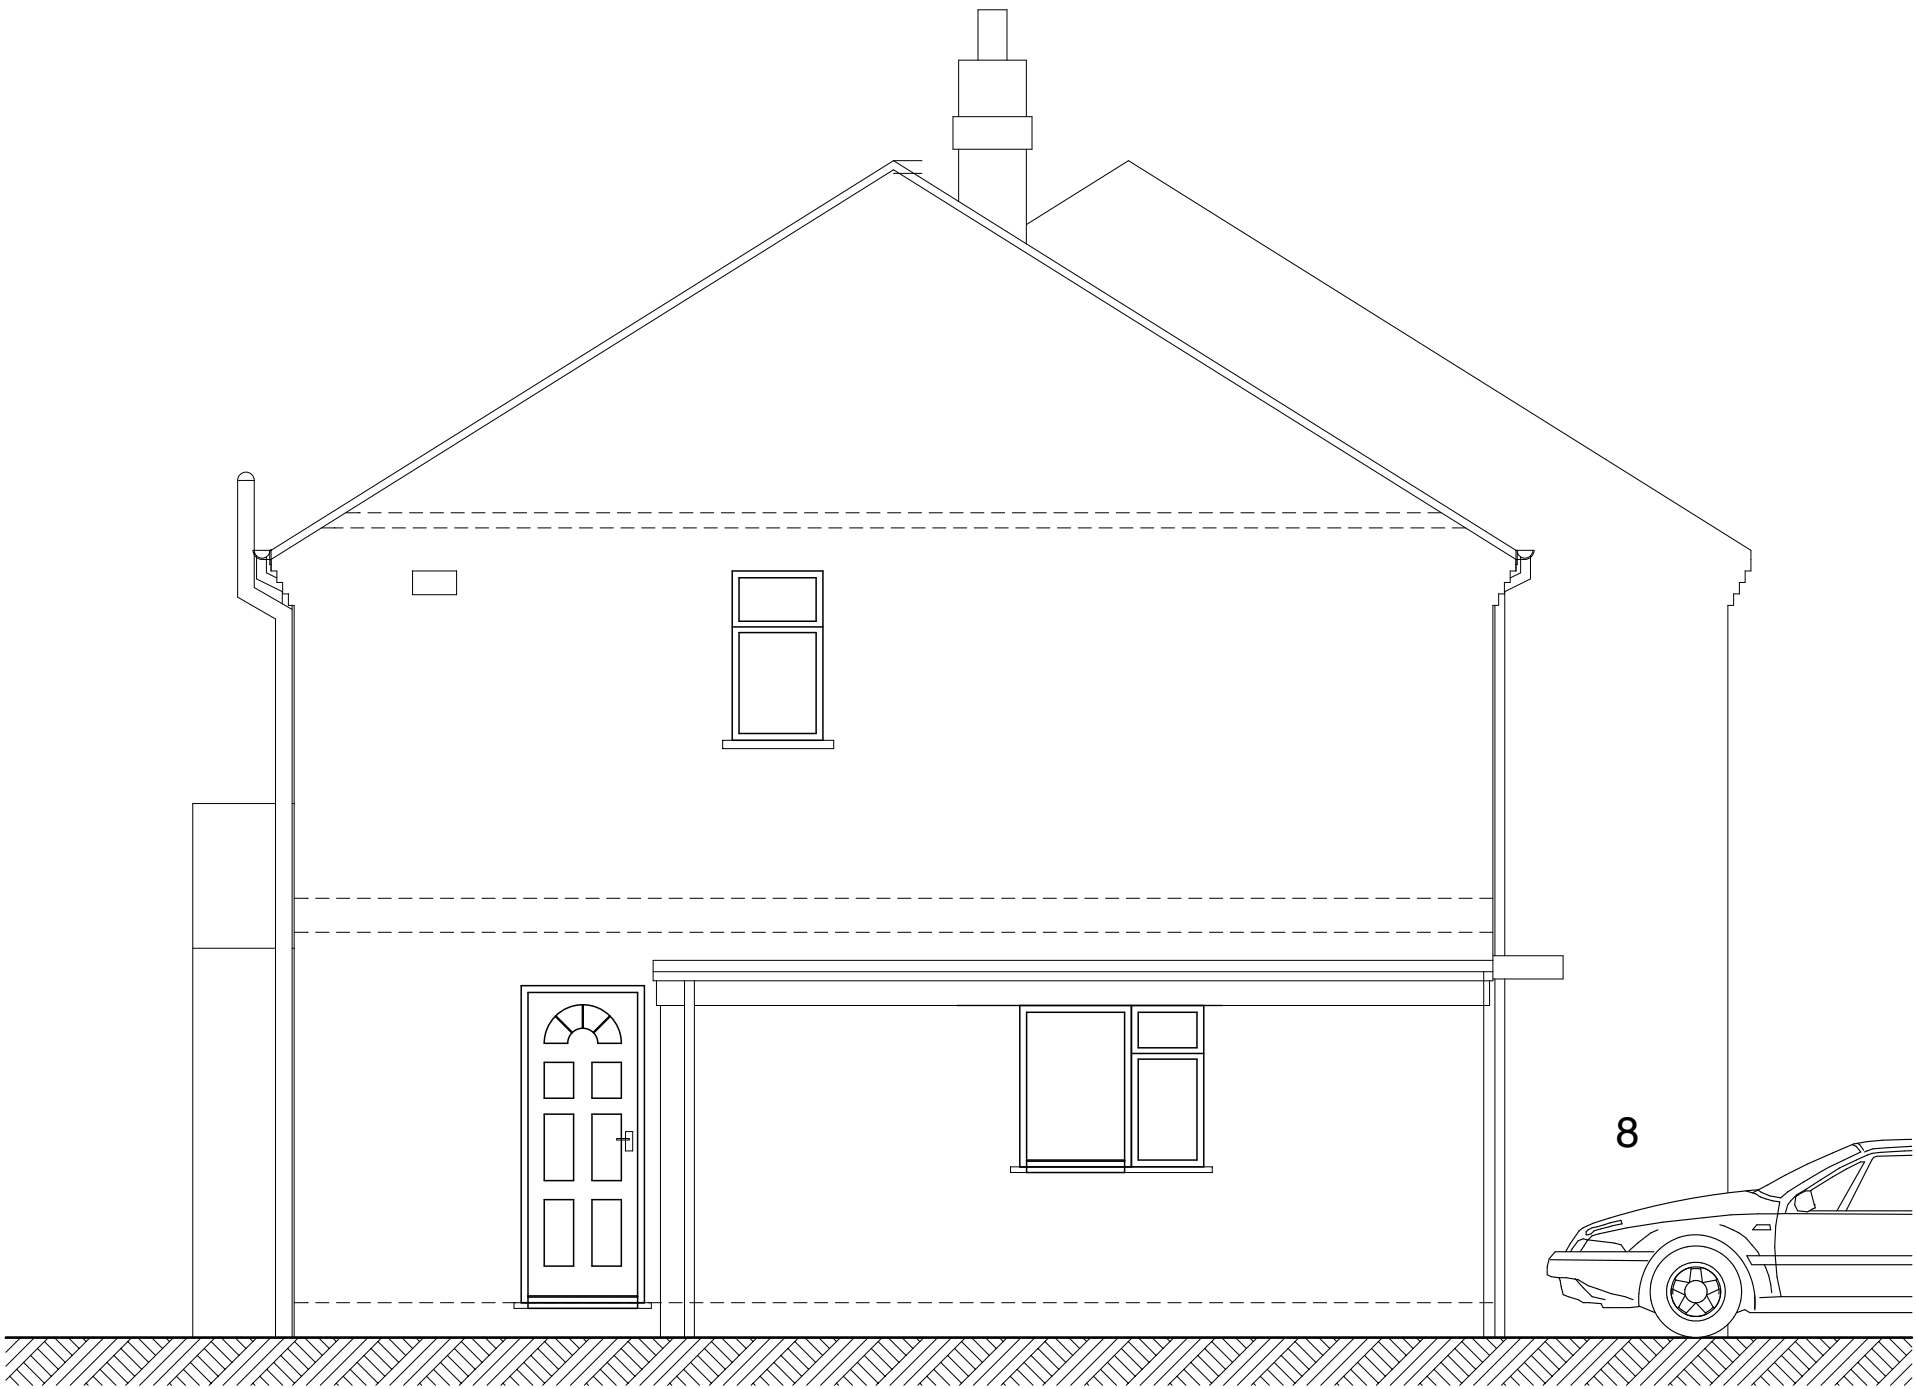


**SIDE ELEVATION**  
Existing

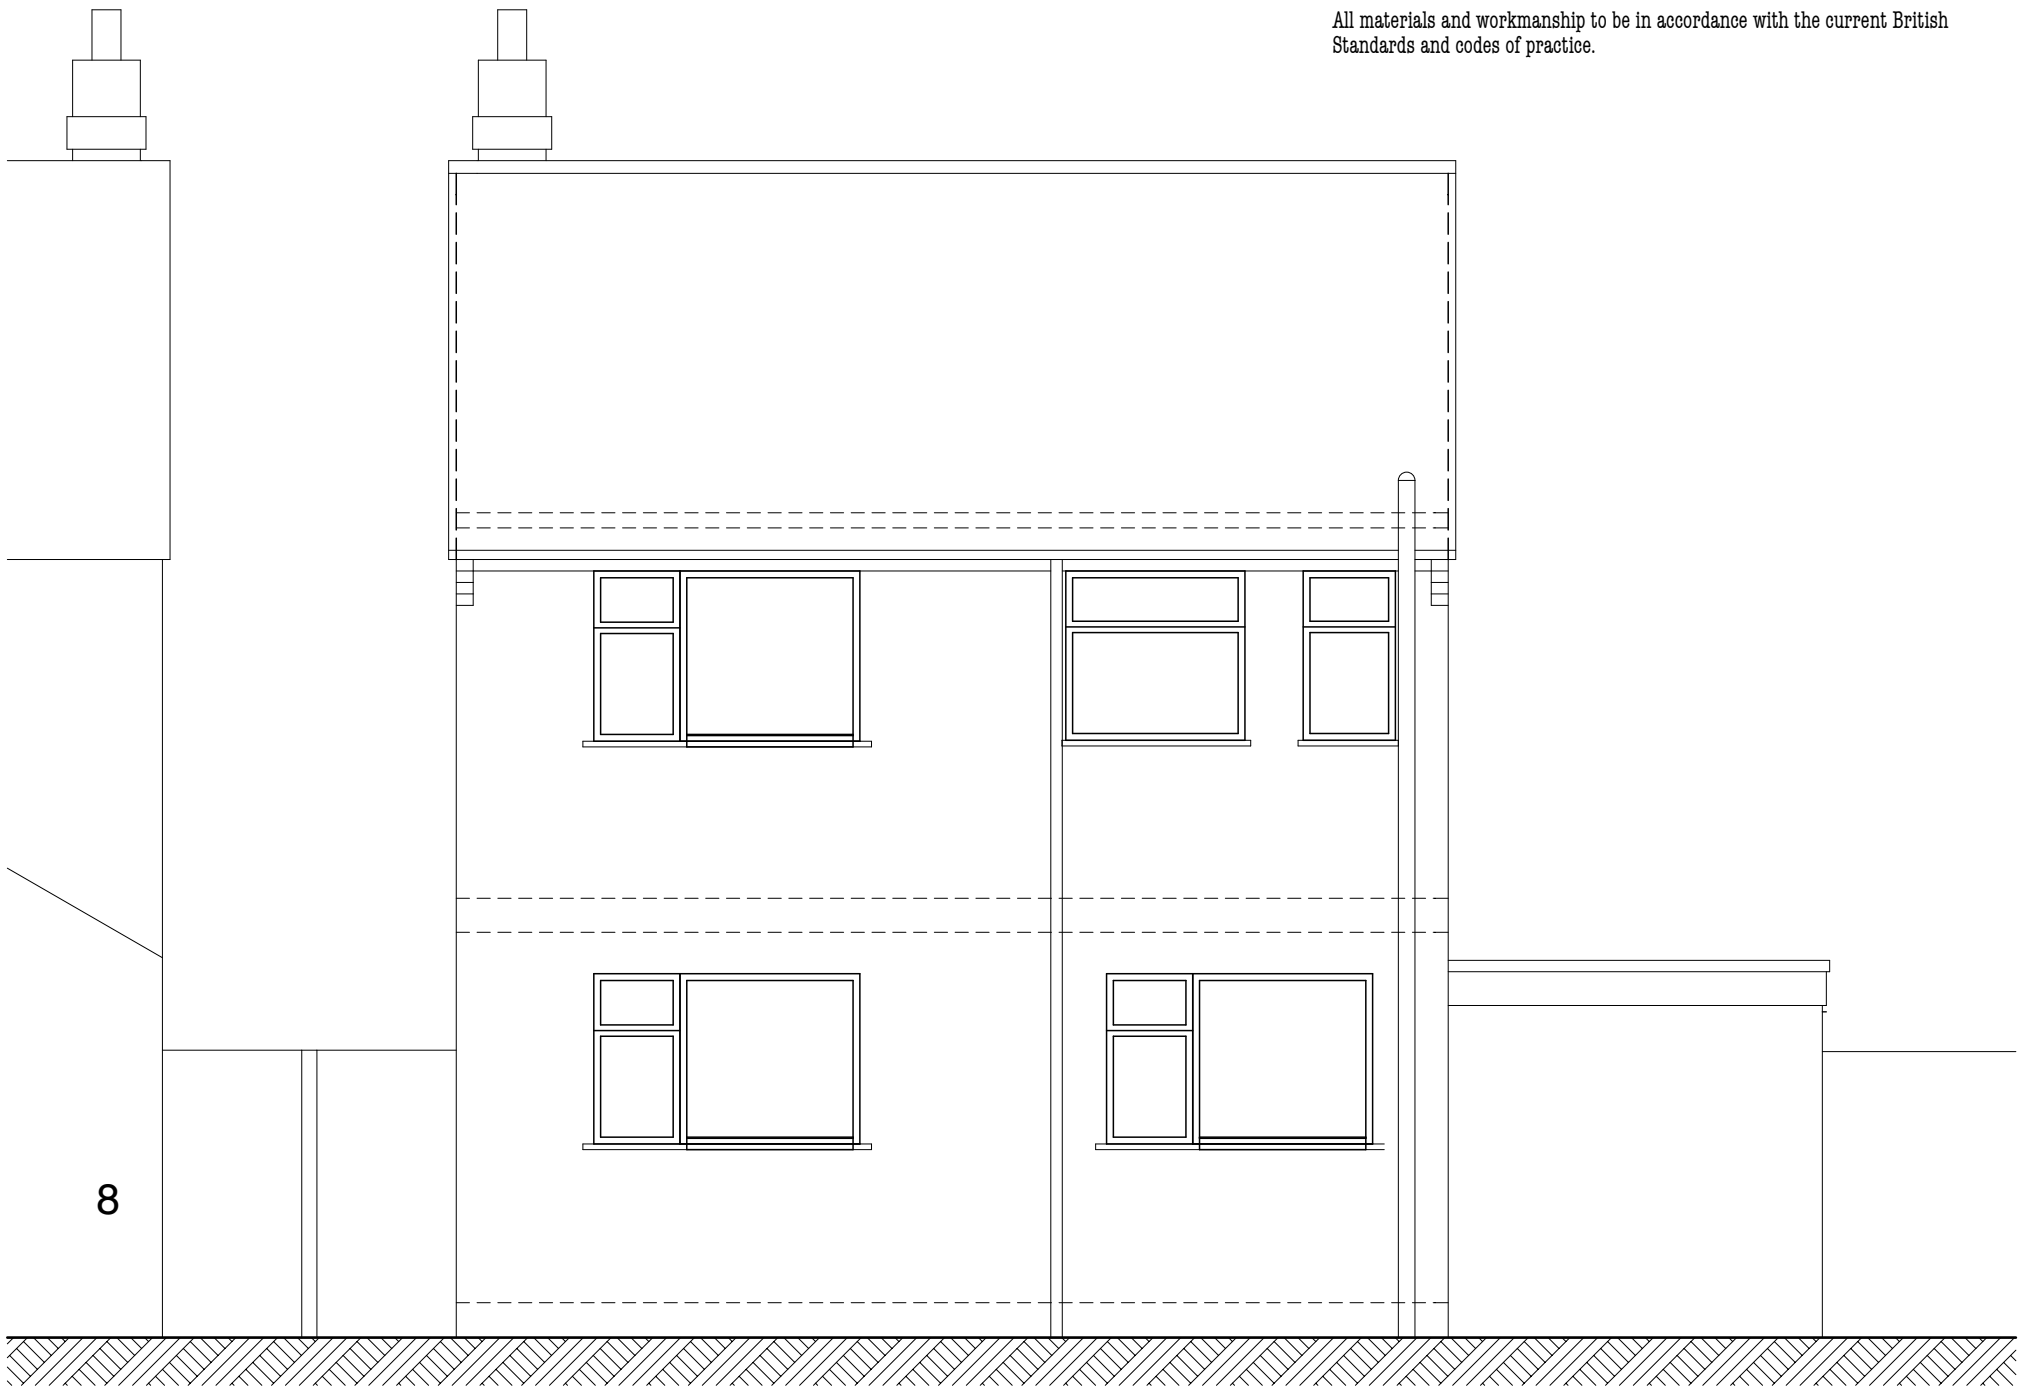


**REAR ELEVATION TO GARDEN**  
Existing

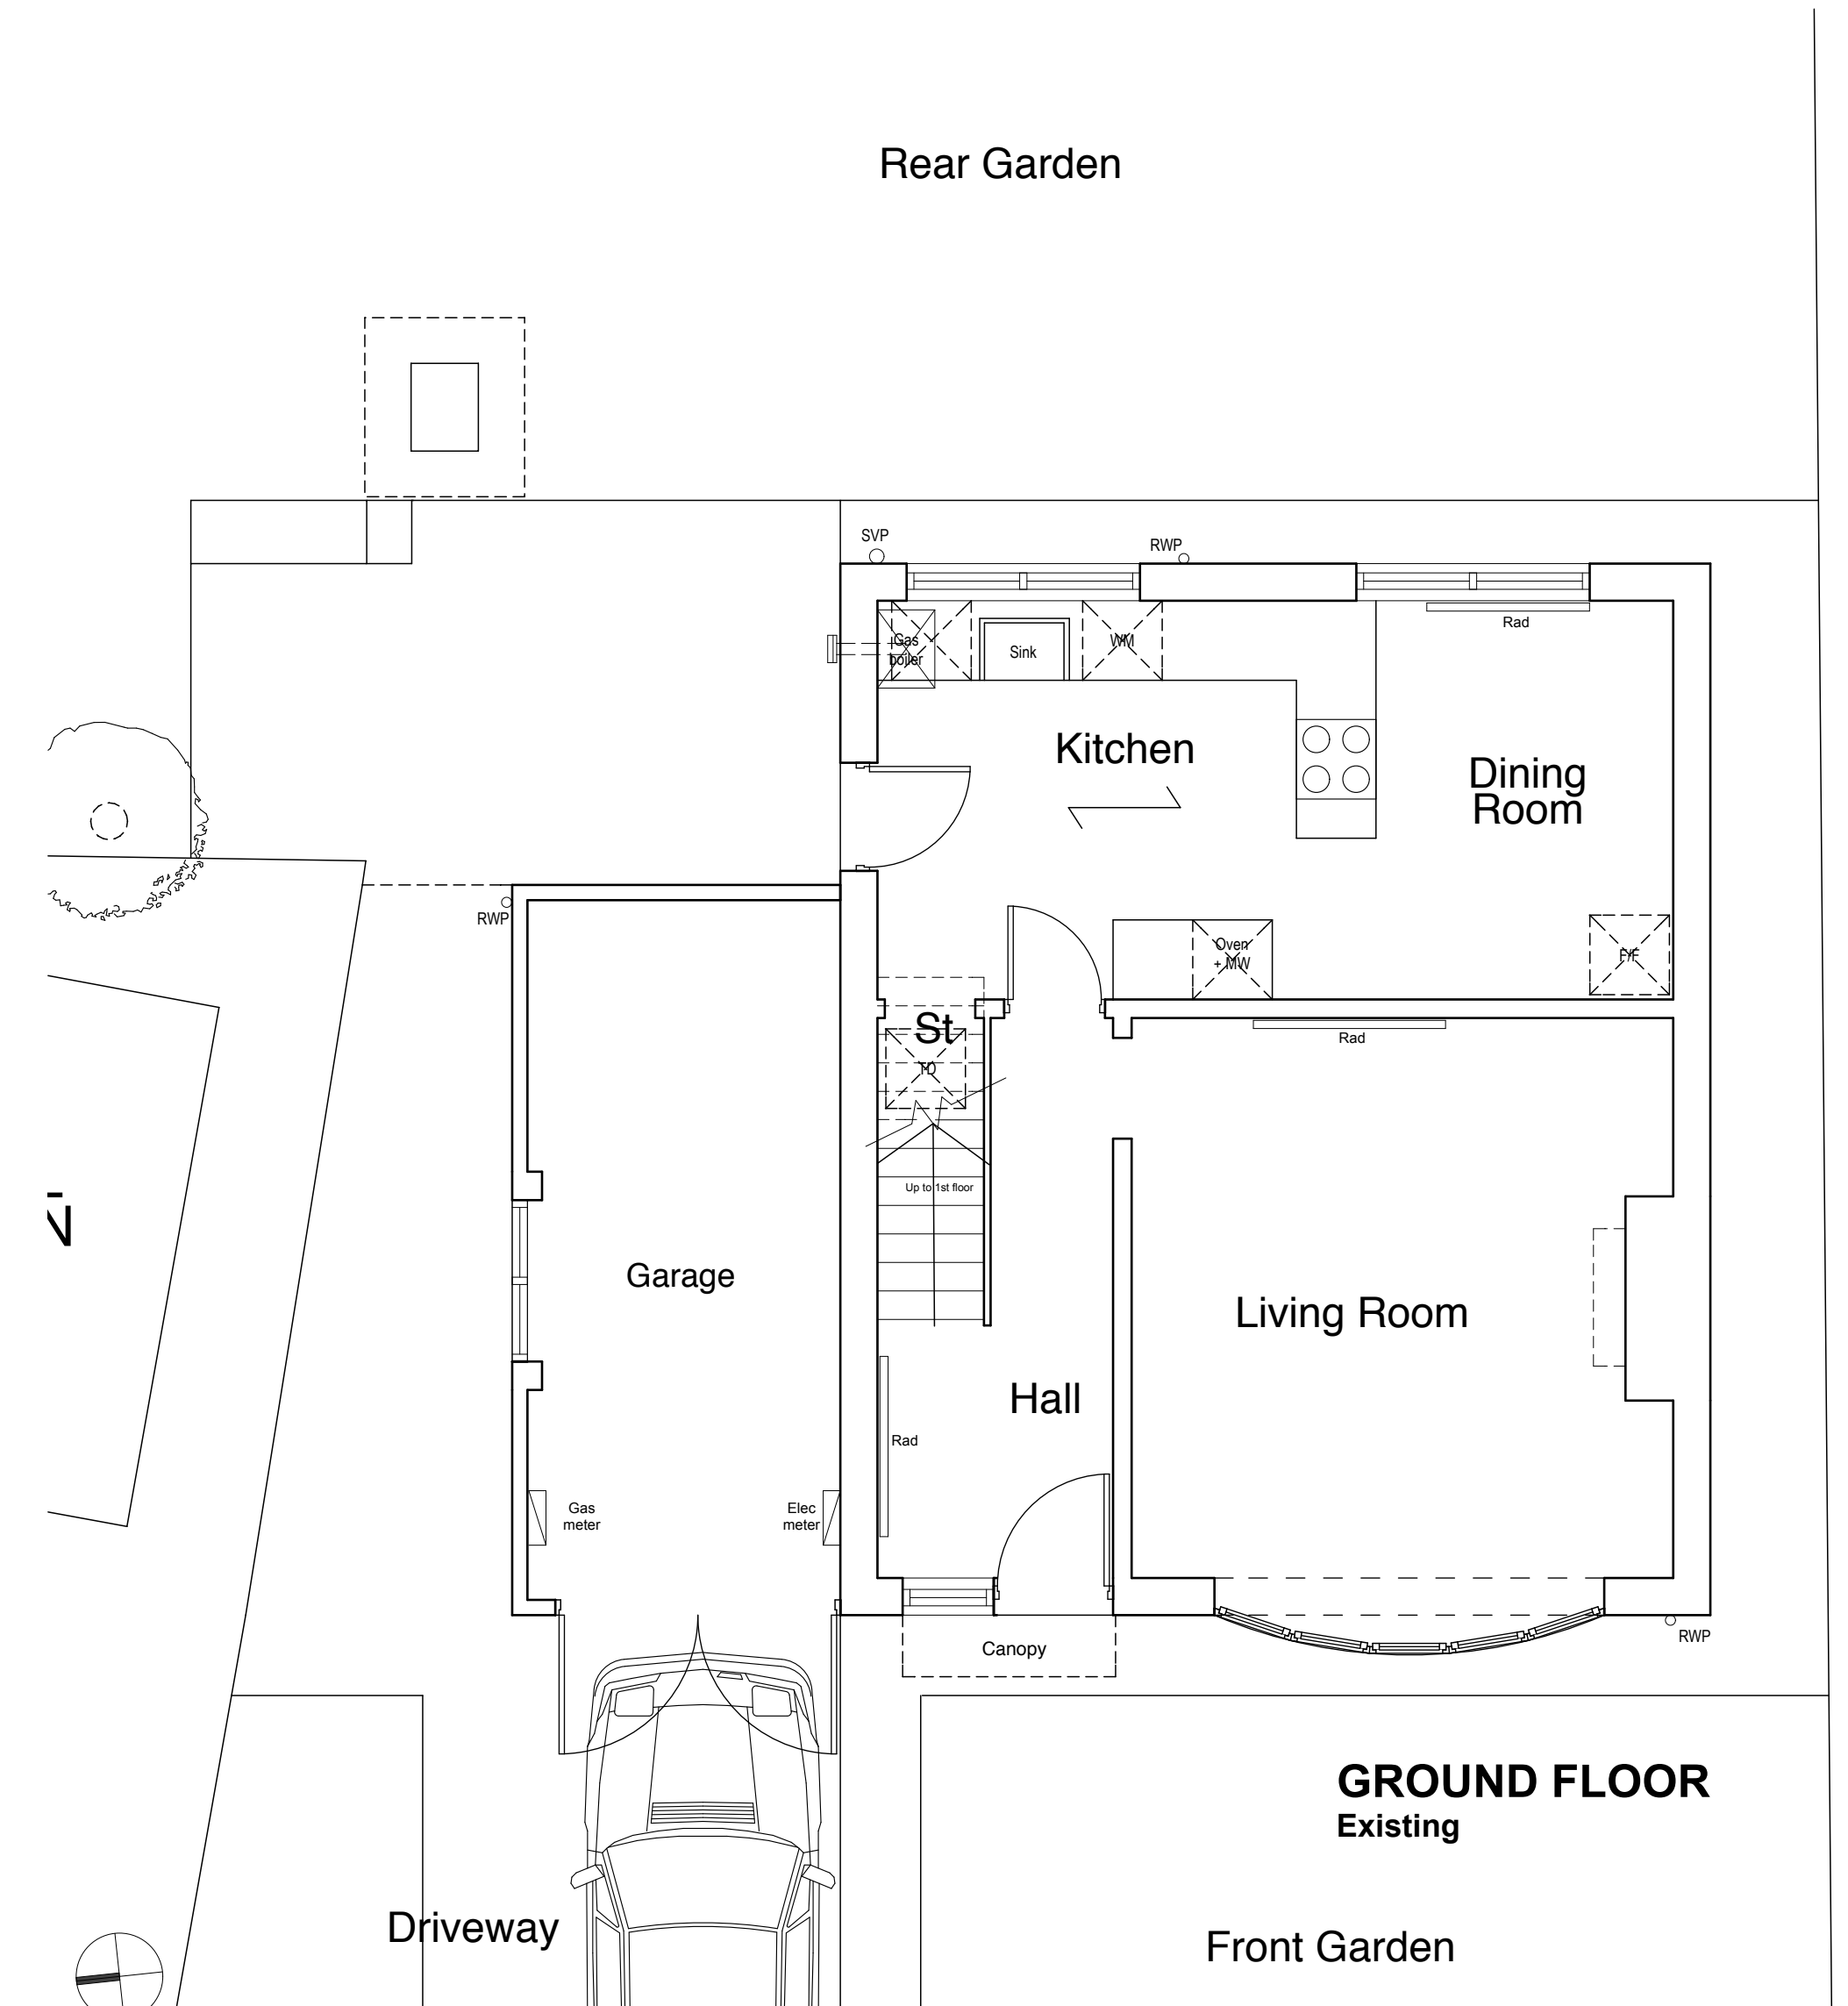

**EXISTING PLANS & ELEVATIONS 1:50 @ A1 (1:100 @ A3)**

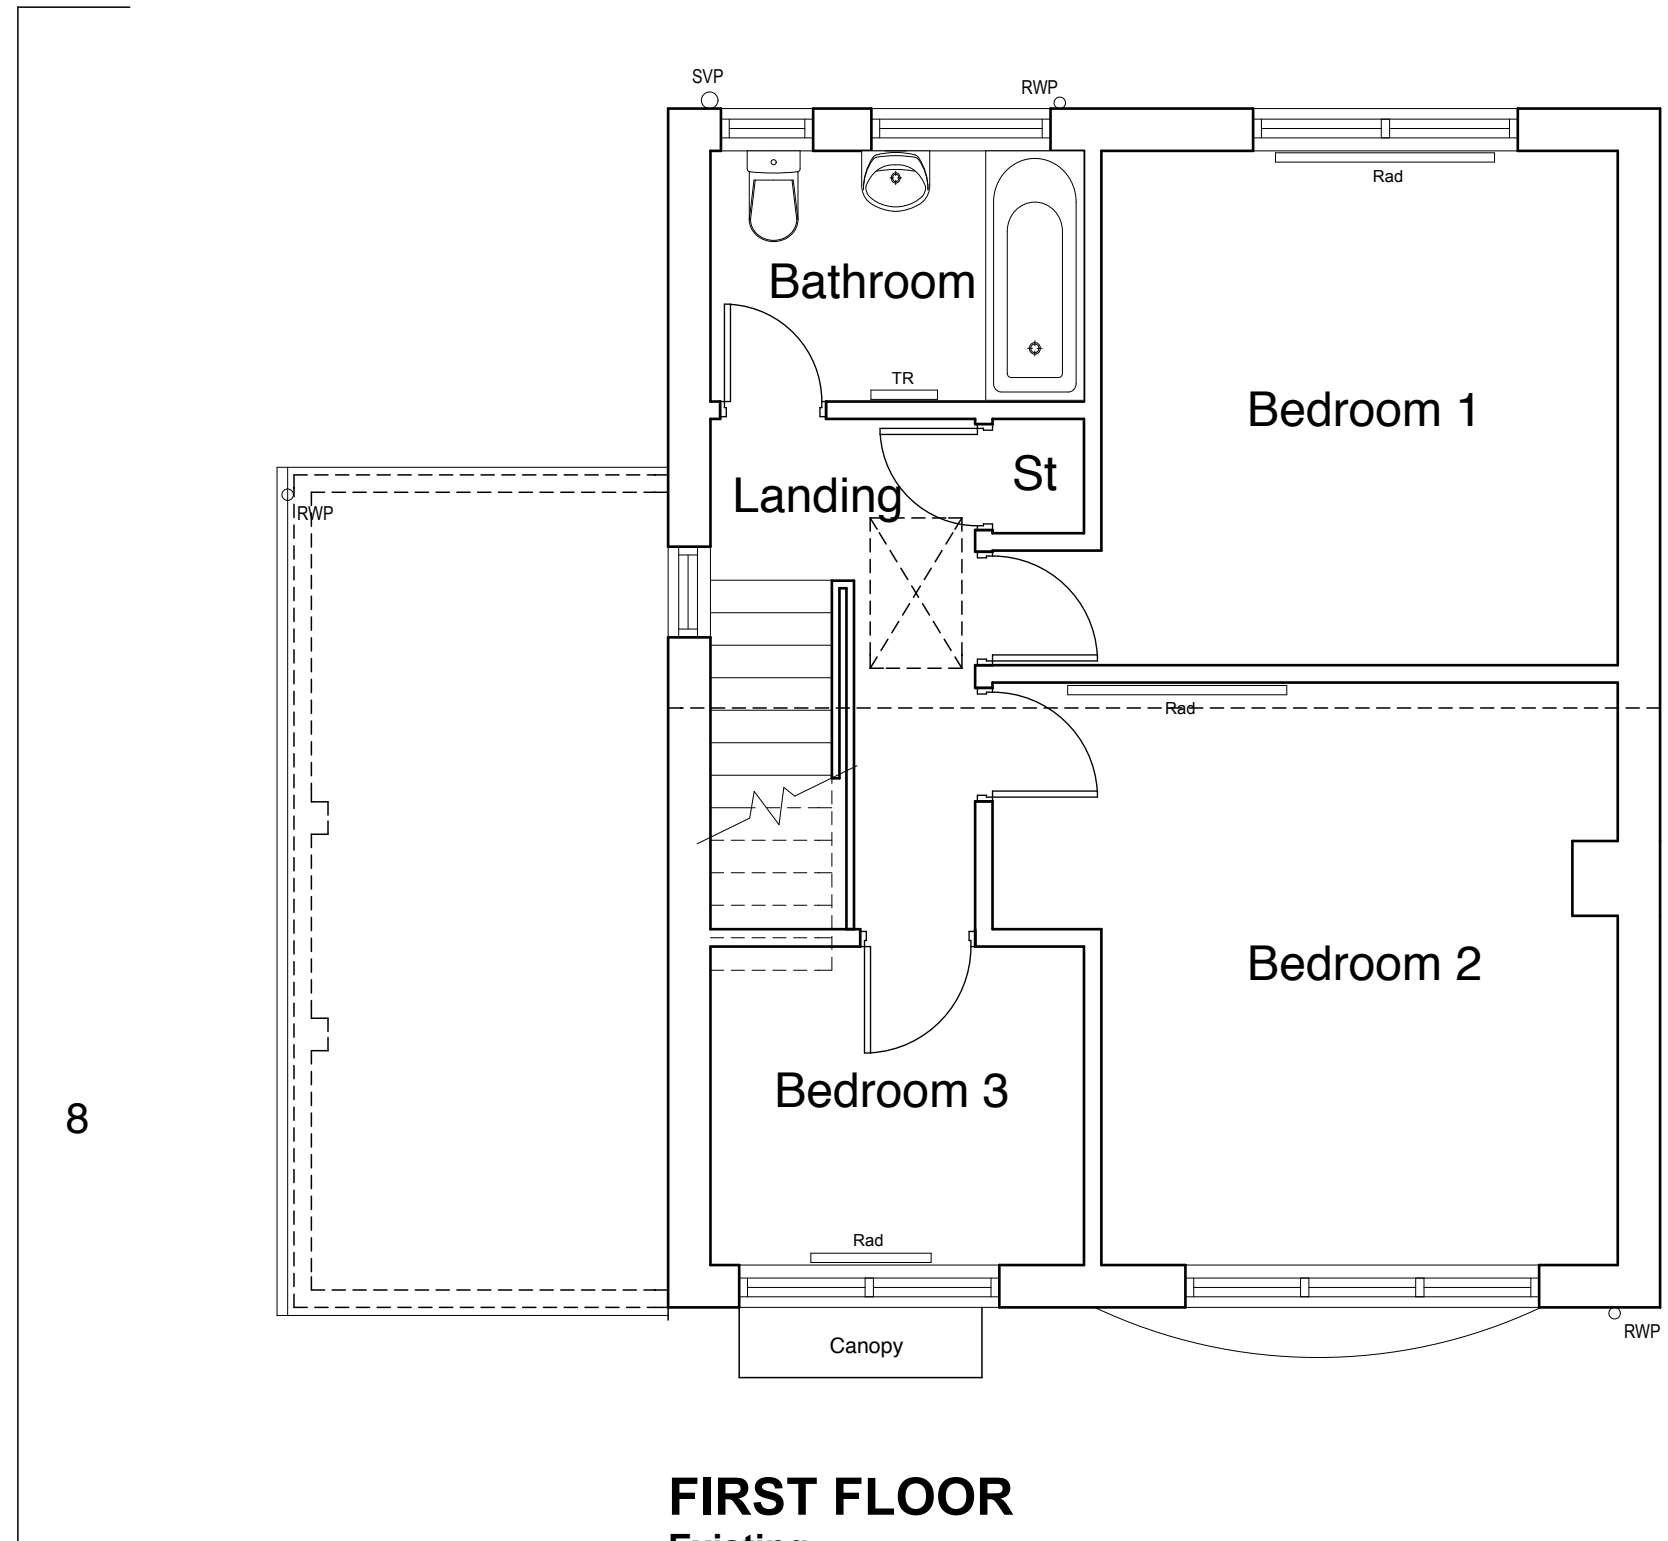

**FIRST FLOOR**  
Existing

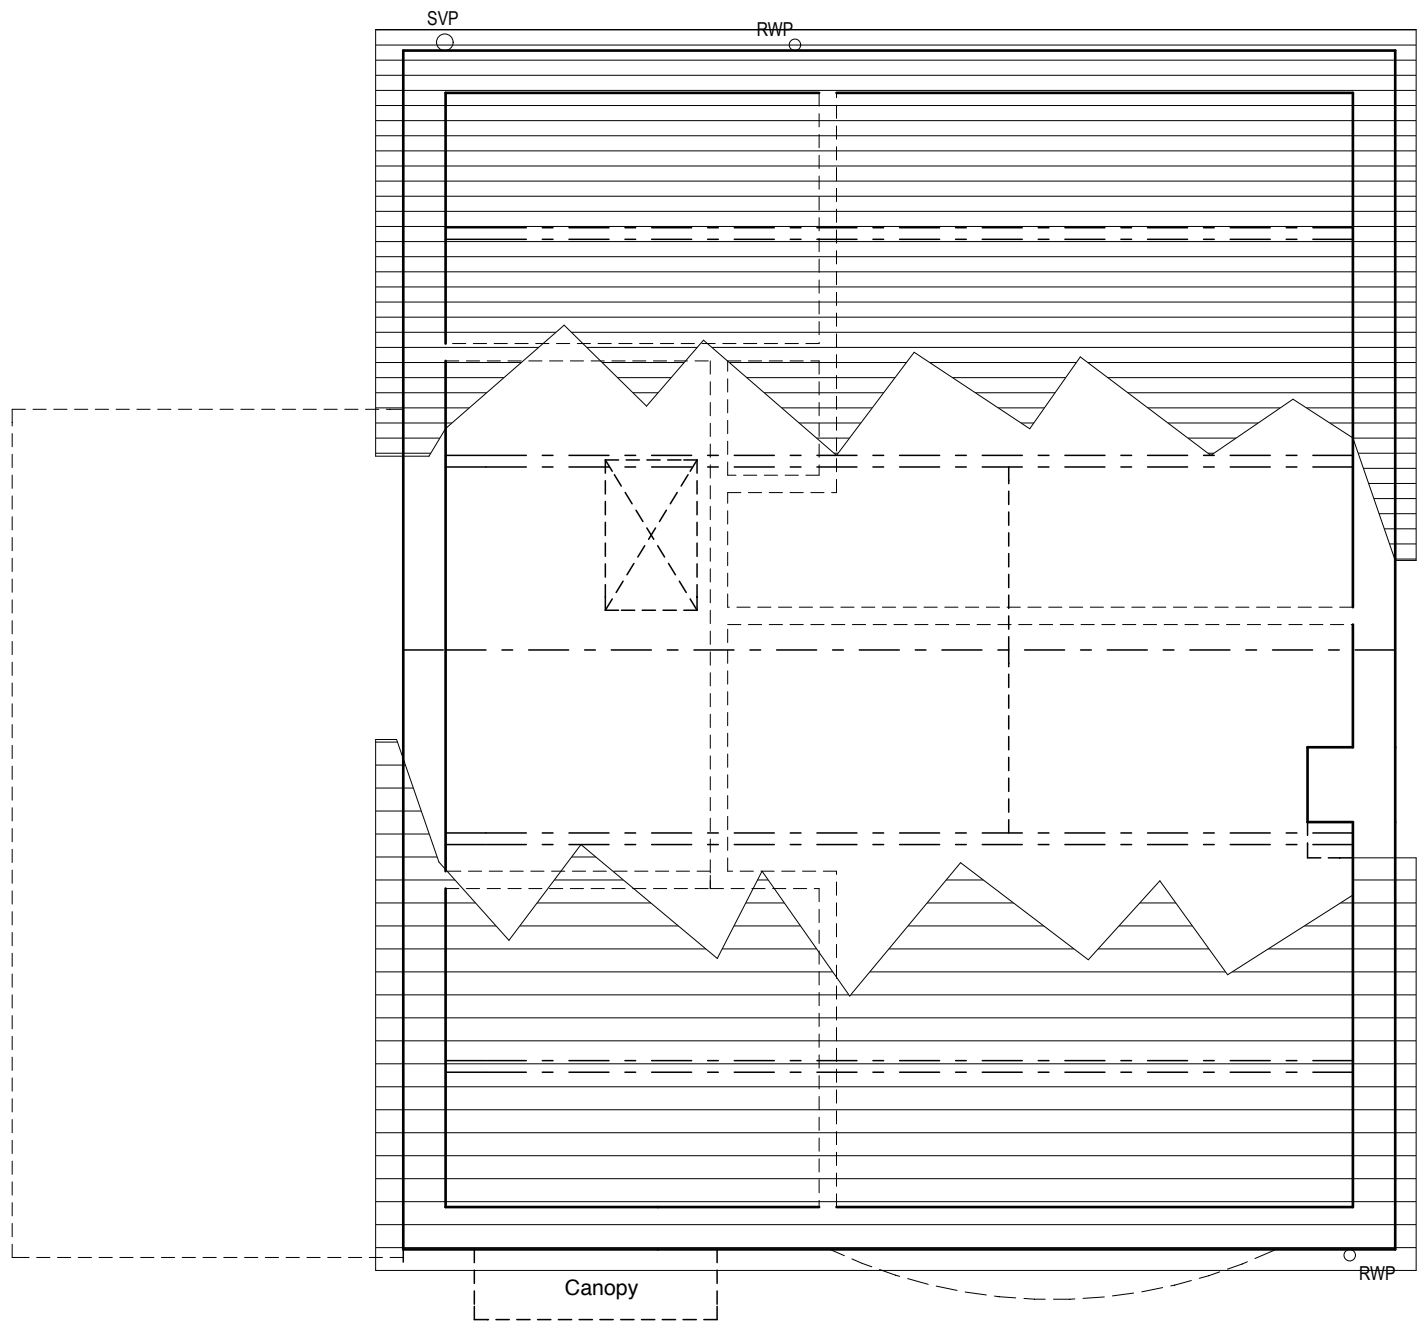

**ROOF**  
Existing

## PLANNING ISSUE

REVISIONS  
Scheme  
Extension & Alteration Works  
10 Hampton Road  
Chorlton  
Manchester M21 9LA  
Client  
Mr & Mrs Cookson  
Title  
Existing Plans & Elevations

|                |                 |             |
|----------------|-----------------|-------------|
| Scale<br>1:50  | Date<br>22.3.21 | Drawn<br>MM |
| Job No<br>P329 | Dwg No<br>03    | Rev         |

Mike Macpherson **Architects**  
38 Reynard Road, Chorlton, Manchester M21 8DD

T: 0161 870 6129  
E: mail@mikemacpherson-architects.co.uk  
www.mikemacpherson-architects.co.uk