


All dimensions are to be checked on site prior to construction and are subject to change without notice. All dimensions are approximate and may be adjusted by during construction. Any discrepancies are to be reported to the architect for resolution.

All materials and workmanship to be in accordance with the Building Regulations and the relevant standards and specifications.


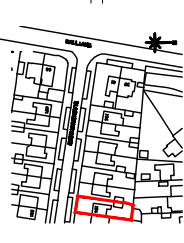


BLOCK PLAN 1:1250

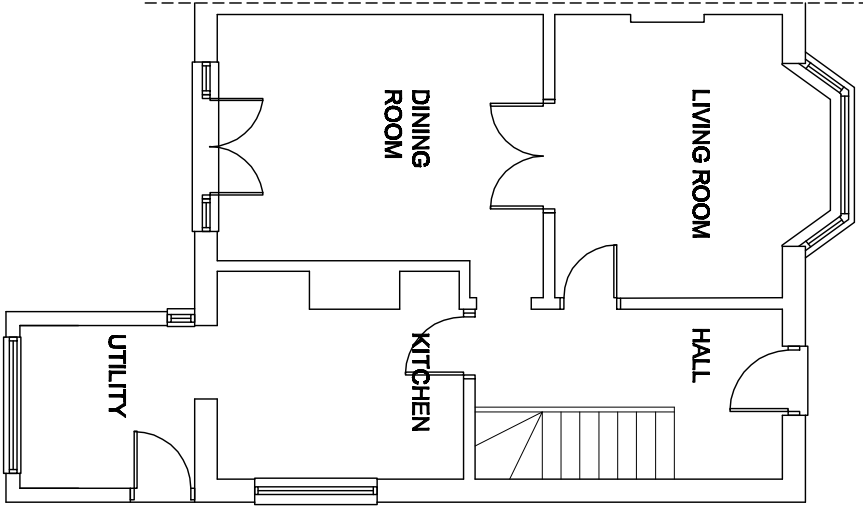


EXISTING GROUND FLOOR

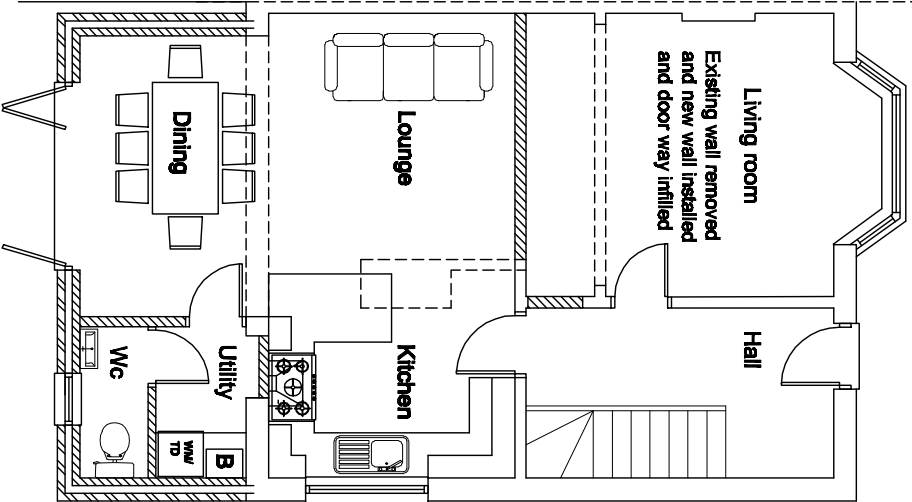


PROPOSED GROUND FLOOR

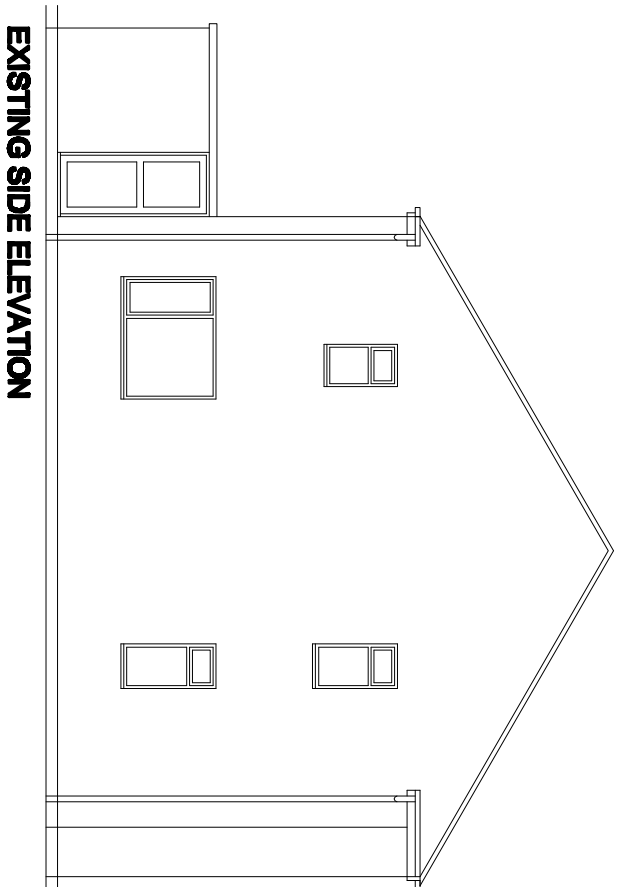


EXISTING SIDE ELEVATION

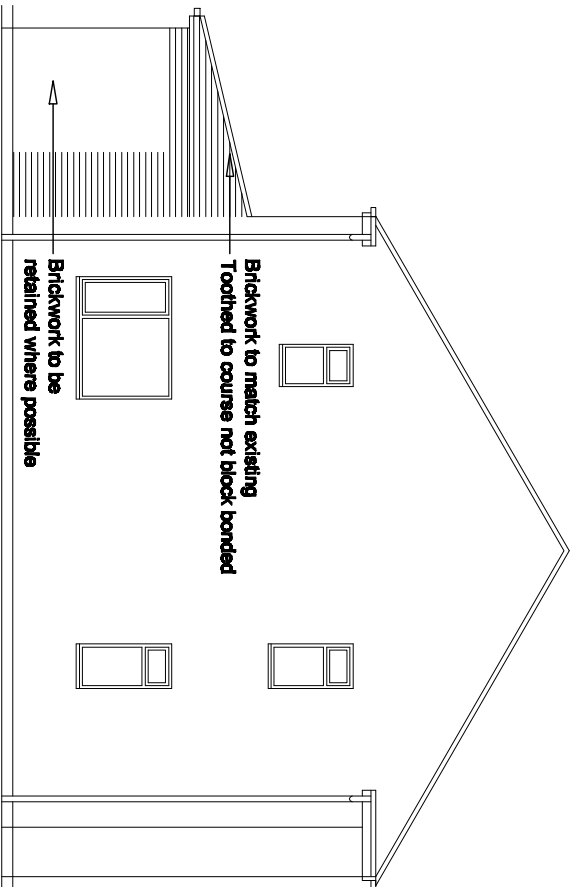


PROPOSED SIDE ELEVATION

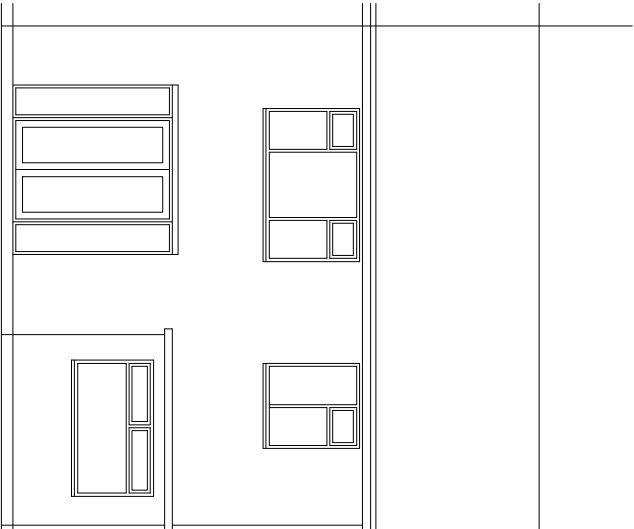

EXISTING REAR ELEVATION

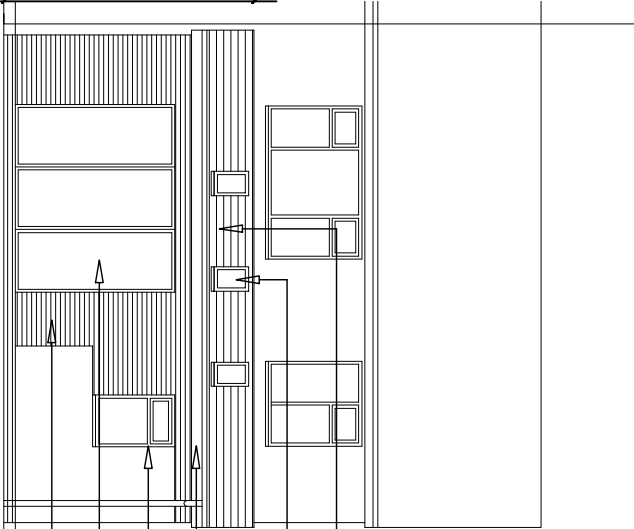

PROPOSED REAR ELEVATION

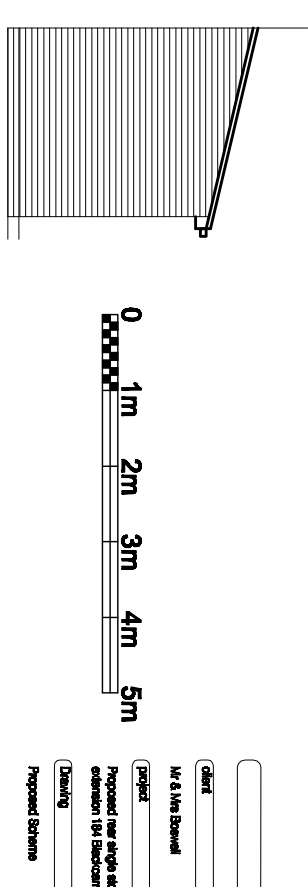

PROPOSED SIDE ELEVATION FROM ADJOINING SIDE

Client: Mr & Mrs Brown
Project: Proposed new single storey extension 100 Blackpool Road, Wytham, Leicestershire, LE25 1PA.
Drawing: Proposed Scheme
Quantity number: 2020-001-001
Scale: 1:50 and 1:1250 as A3
Date: -
Drawn By: -

PLANZ
1, Lifford
30, Lifford Street
Barnstaple, Devon
EX11 6AX
Tel: 01457 796723
Mob: 07712 408024