


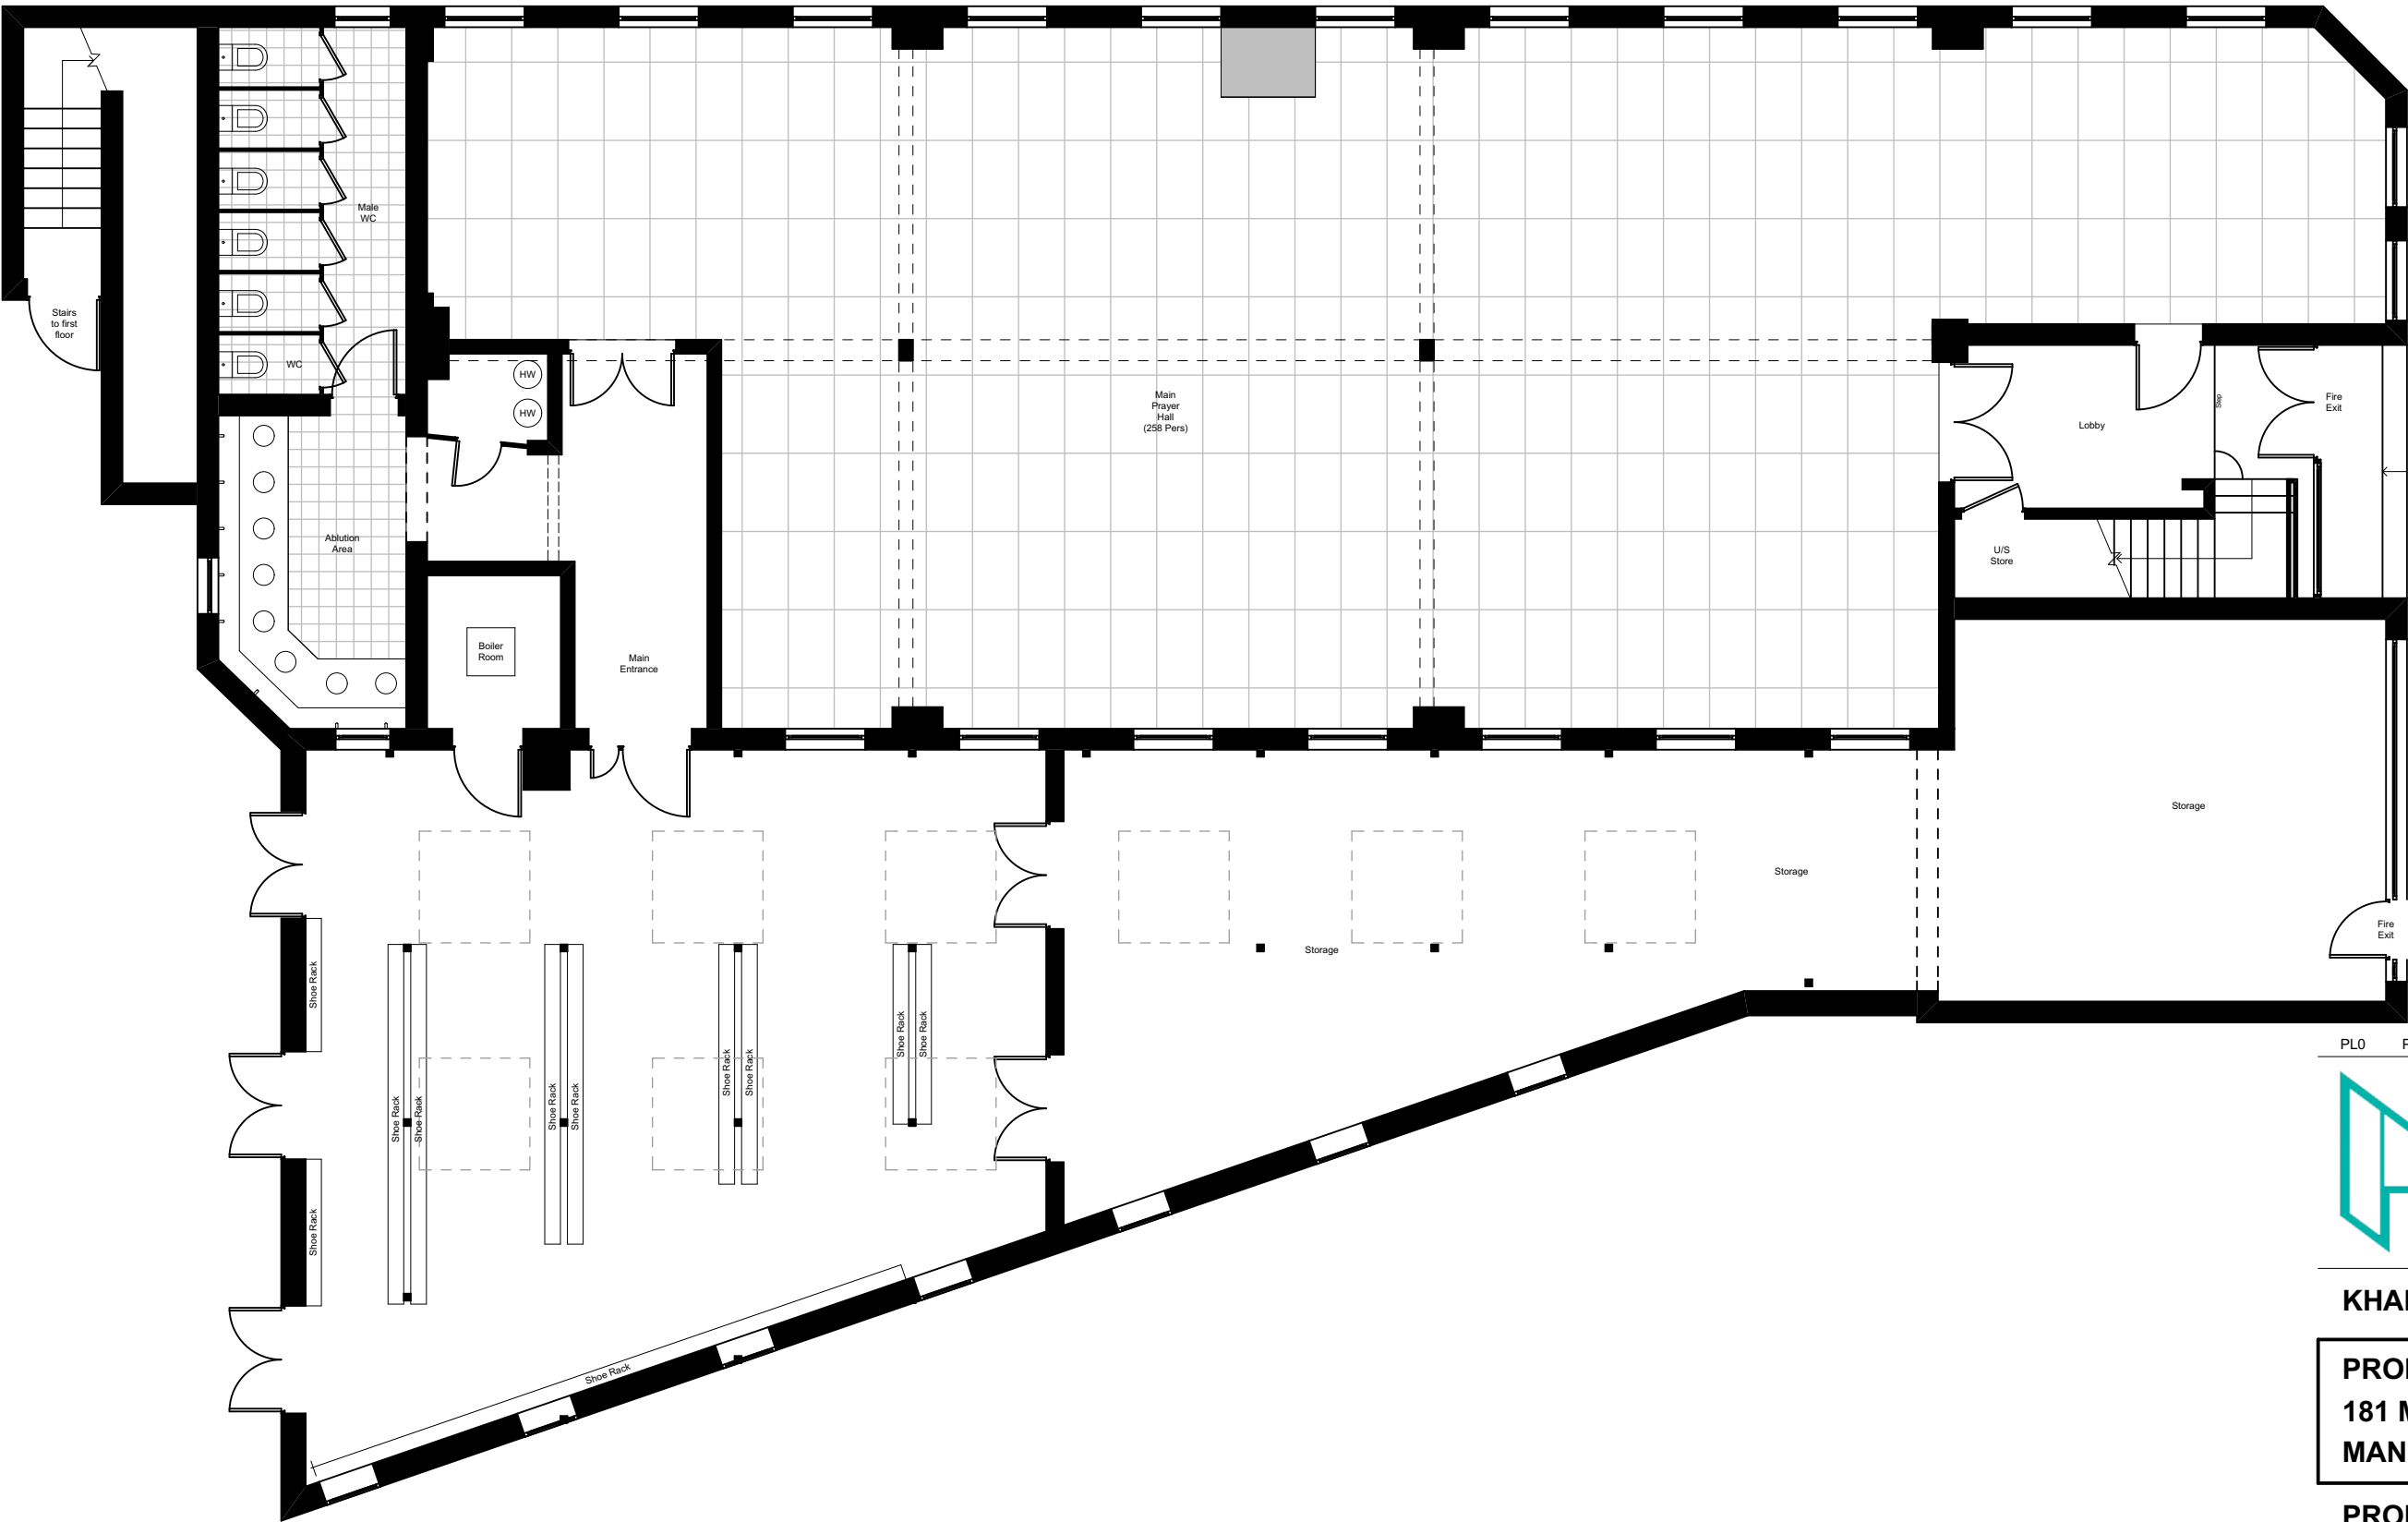

notes

PL0

Planning Issue

28.01.21



revisions

NADA Architects Ltd

169 Kingsway

Burnage

Manchester

M19 2ND

Mob: 07974 735527

E: ahmed@nadaarchitects.com

W: www.nadaarchitects.com

KHANQAH CENTRE

PROPOSED EXTENSION

181 MAULDETH ROAD,

MANCHESTER, M19 1BA

PROPOSED GA GROUND

FLOOR PLAN

scale	date	drawn	checked
1:100 @ A3	28.01.21		

job no	(category) dwg no	revision
12-074	(07)001	PL0

Drawing measurements shall not be obtained by scaling. Verify all dims prior to construction. Immediately report any discrepancies on this drawing to the Architect. This drawing shall be read in conjunction with associated specifications and related consultant's documents.

notes

This drawing is subject to a detailed building and site survey, therefore no guarantee of its accuracy can be given. This drawing has been draughted in accordance with the clients design requirements. All dimensions are approximate and are subject to a detailed building and site survey and further design development. All dimensions should be checked prior to commencement of construction on site. Measurements should not be taken off the drawing.