


NOTE: DO NOT SCALE FROM THIS DRAWING			
REV DESCRIPTION		DATE DRAWN	
A	Issue for planning	12-01-18	MP
B	Revised unit numbers	18-03-19	MP
C	Amendments to missing	16-04-19	EM
D	Amendments to missing	28-08-19	EM
E	AOV moved, corridor doors repositioned, layouts adjusted to include kitchen cupboards	14-01-21	SJC
F	Overall height reduced, apartment layout repositioned to include kitchen cupboards	04-02-21	SJC
G	Apt 9, 10 & 11 sized equally, Apt 12 re-designed & increased a 48sq Apt	12 18-02-21	SJC
H	Layout updated in line with client meeting from 23.02.21	24-02-21	SJC

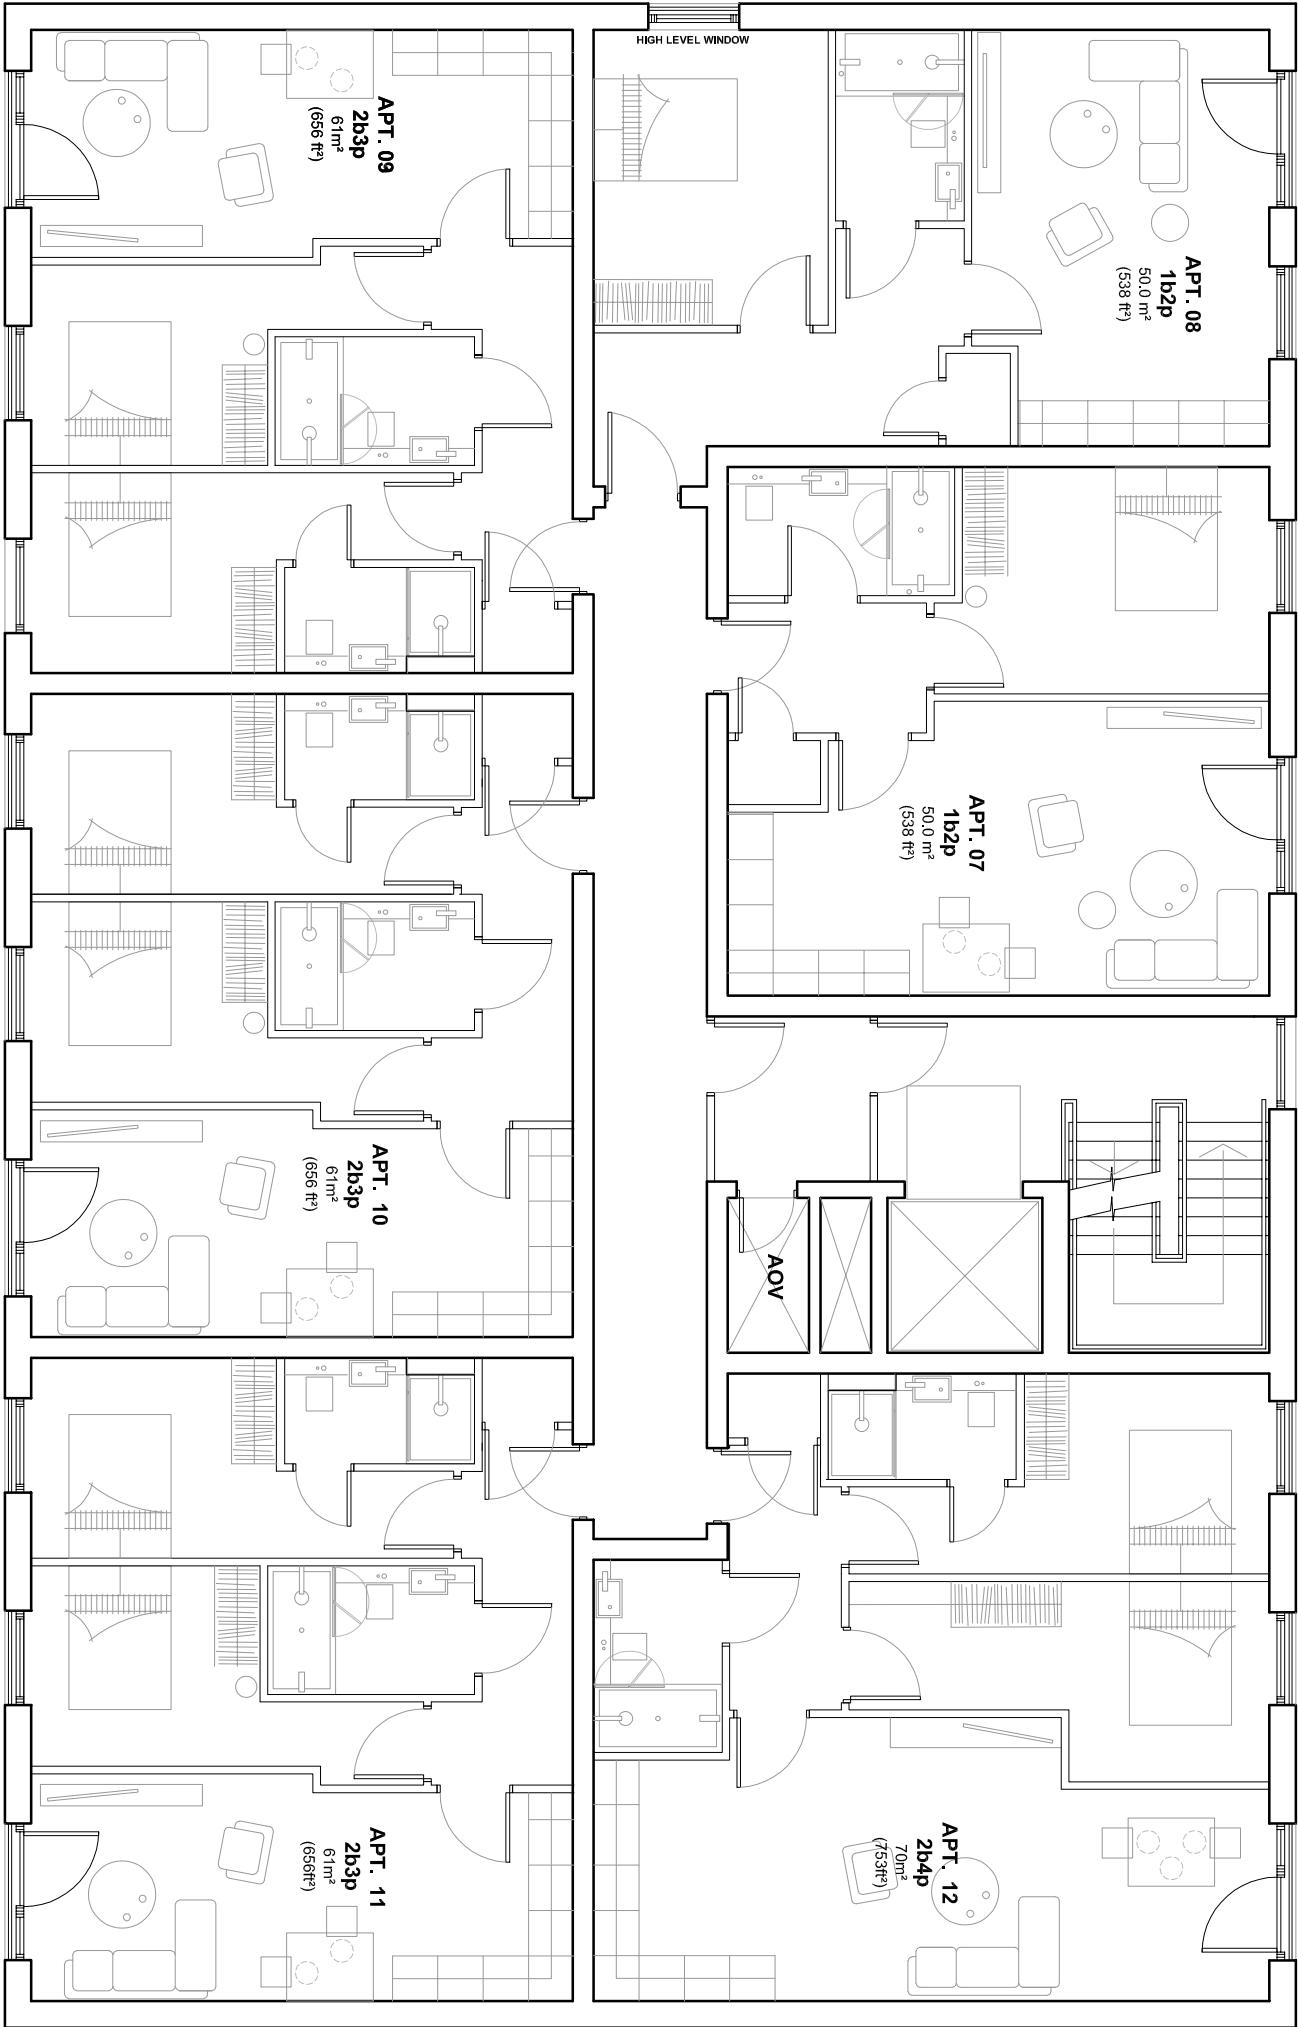

CESHIRE

Market Court
20-24 Church St
Atrincham
WA1 4ADW
0161 929 7622

SURREY

100 High St
Esher
Surrey
KT10 9QJ
01372 203 335

PALATINE ROAD, NORTHEENDEN

GUSTAV BONNIER

PROPOSED SECOND FLOOR PLAN
DWG: 18158 (PJ) 122 H
DATE: 01.10.18
SCALE: 1:100 @ A3 DRAWN: MP