




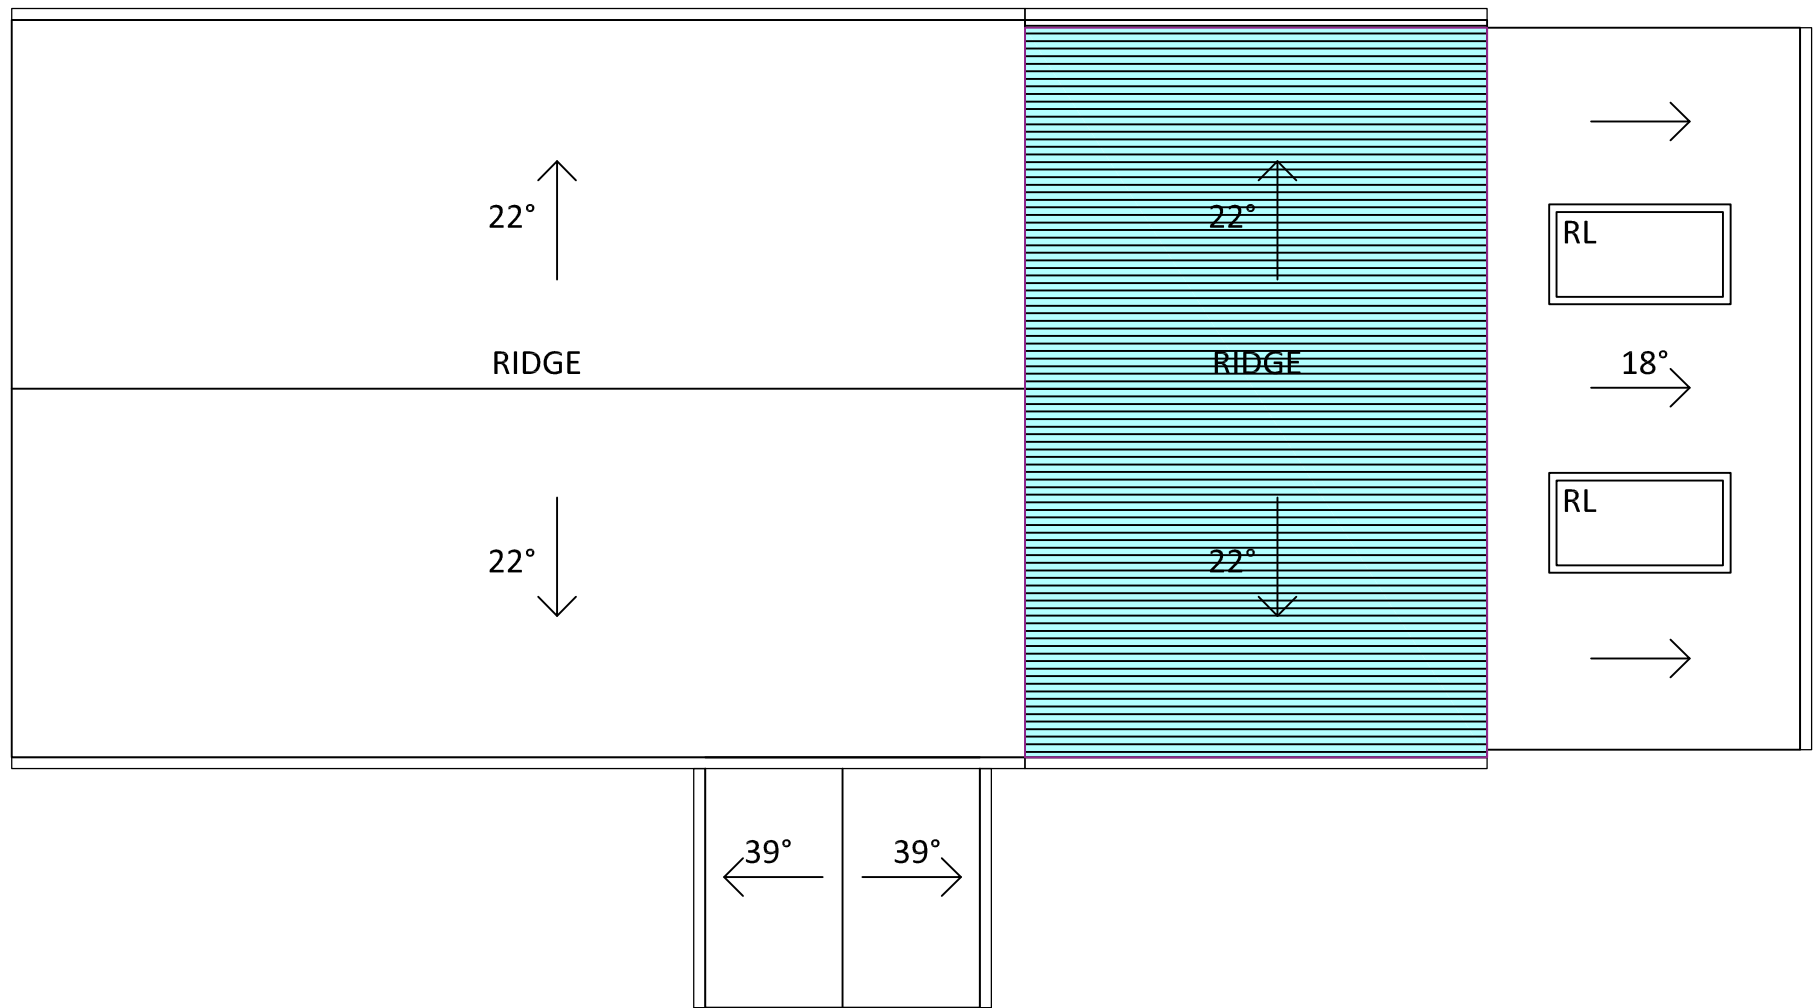

COTTAGE - ROOF PLAN AS PROPOSED
Scale @ 1 : 50

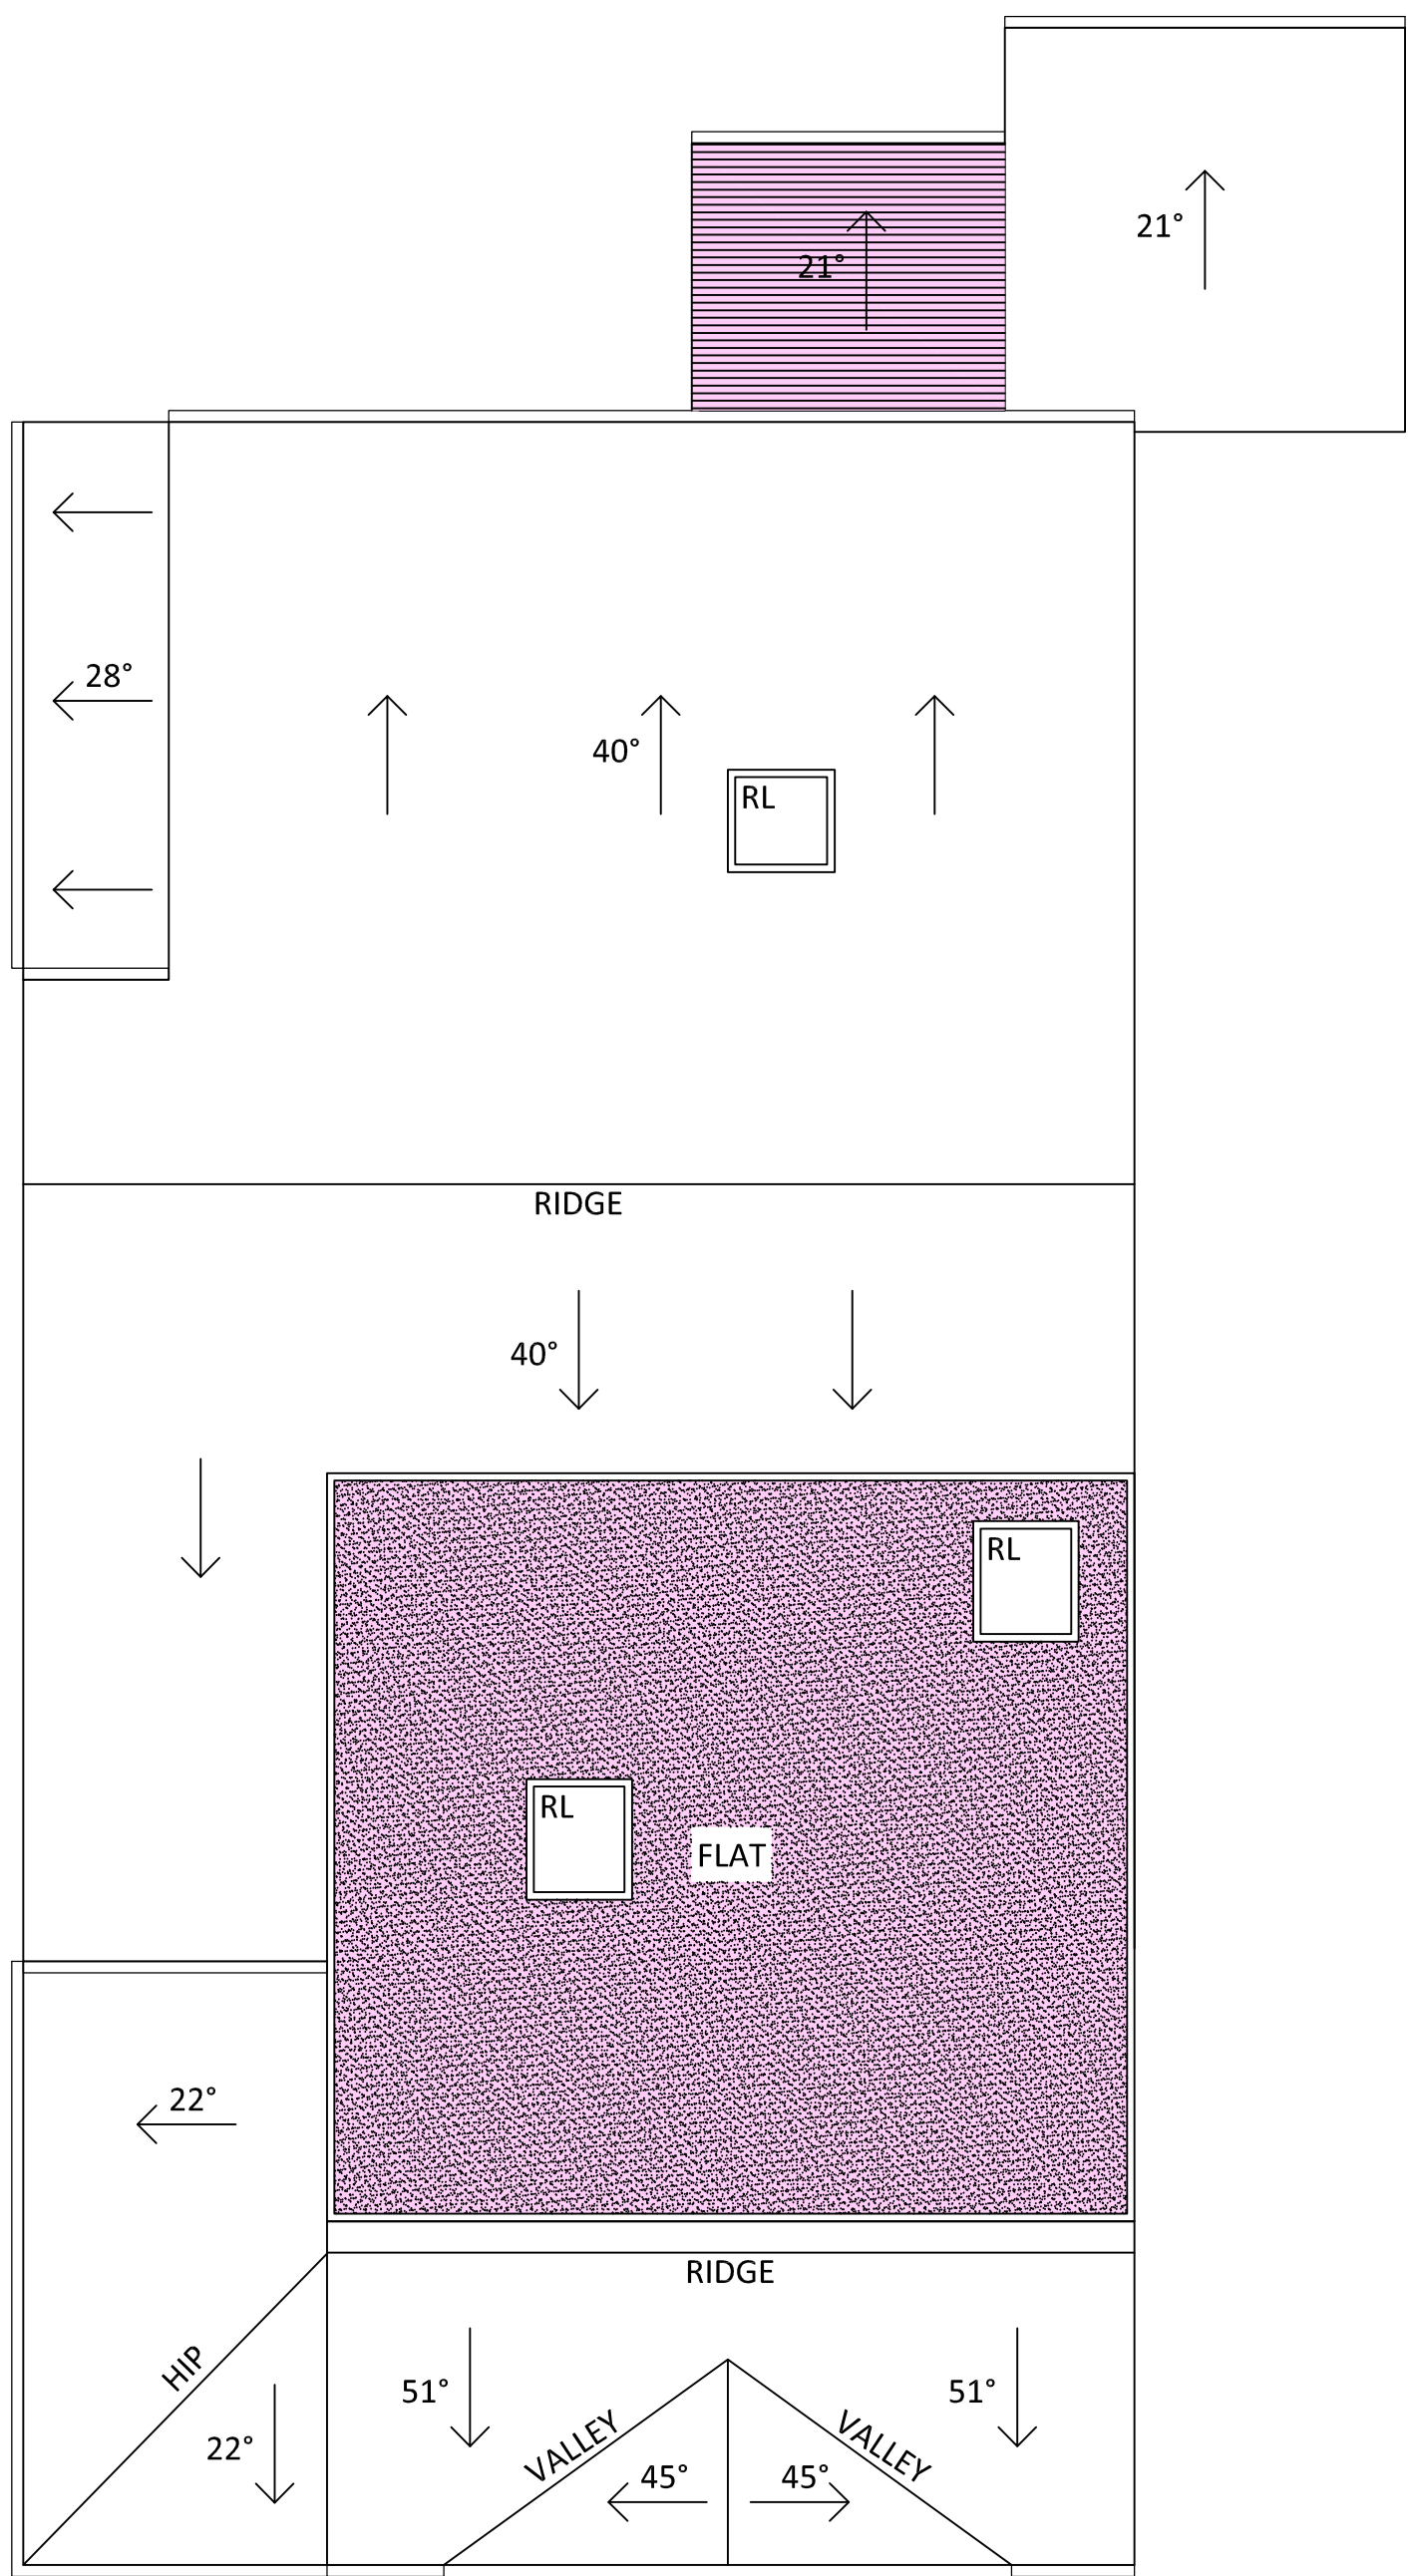

ROOF PLAN AS PROPOSED
Scale @ 1 : 50

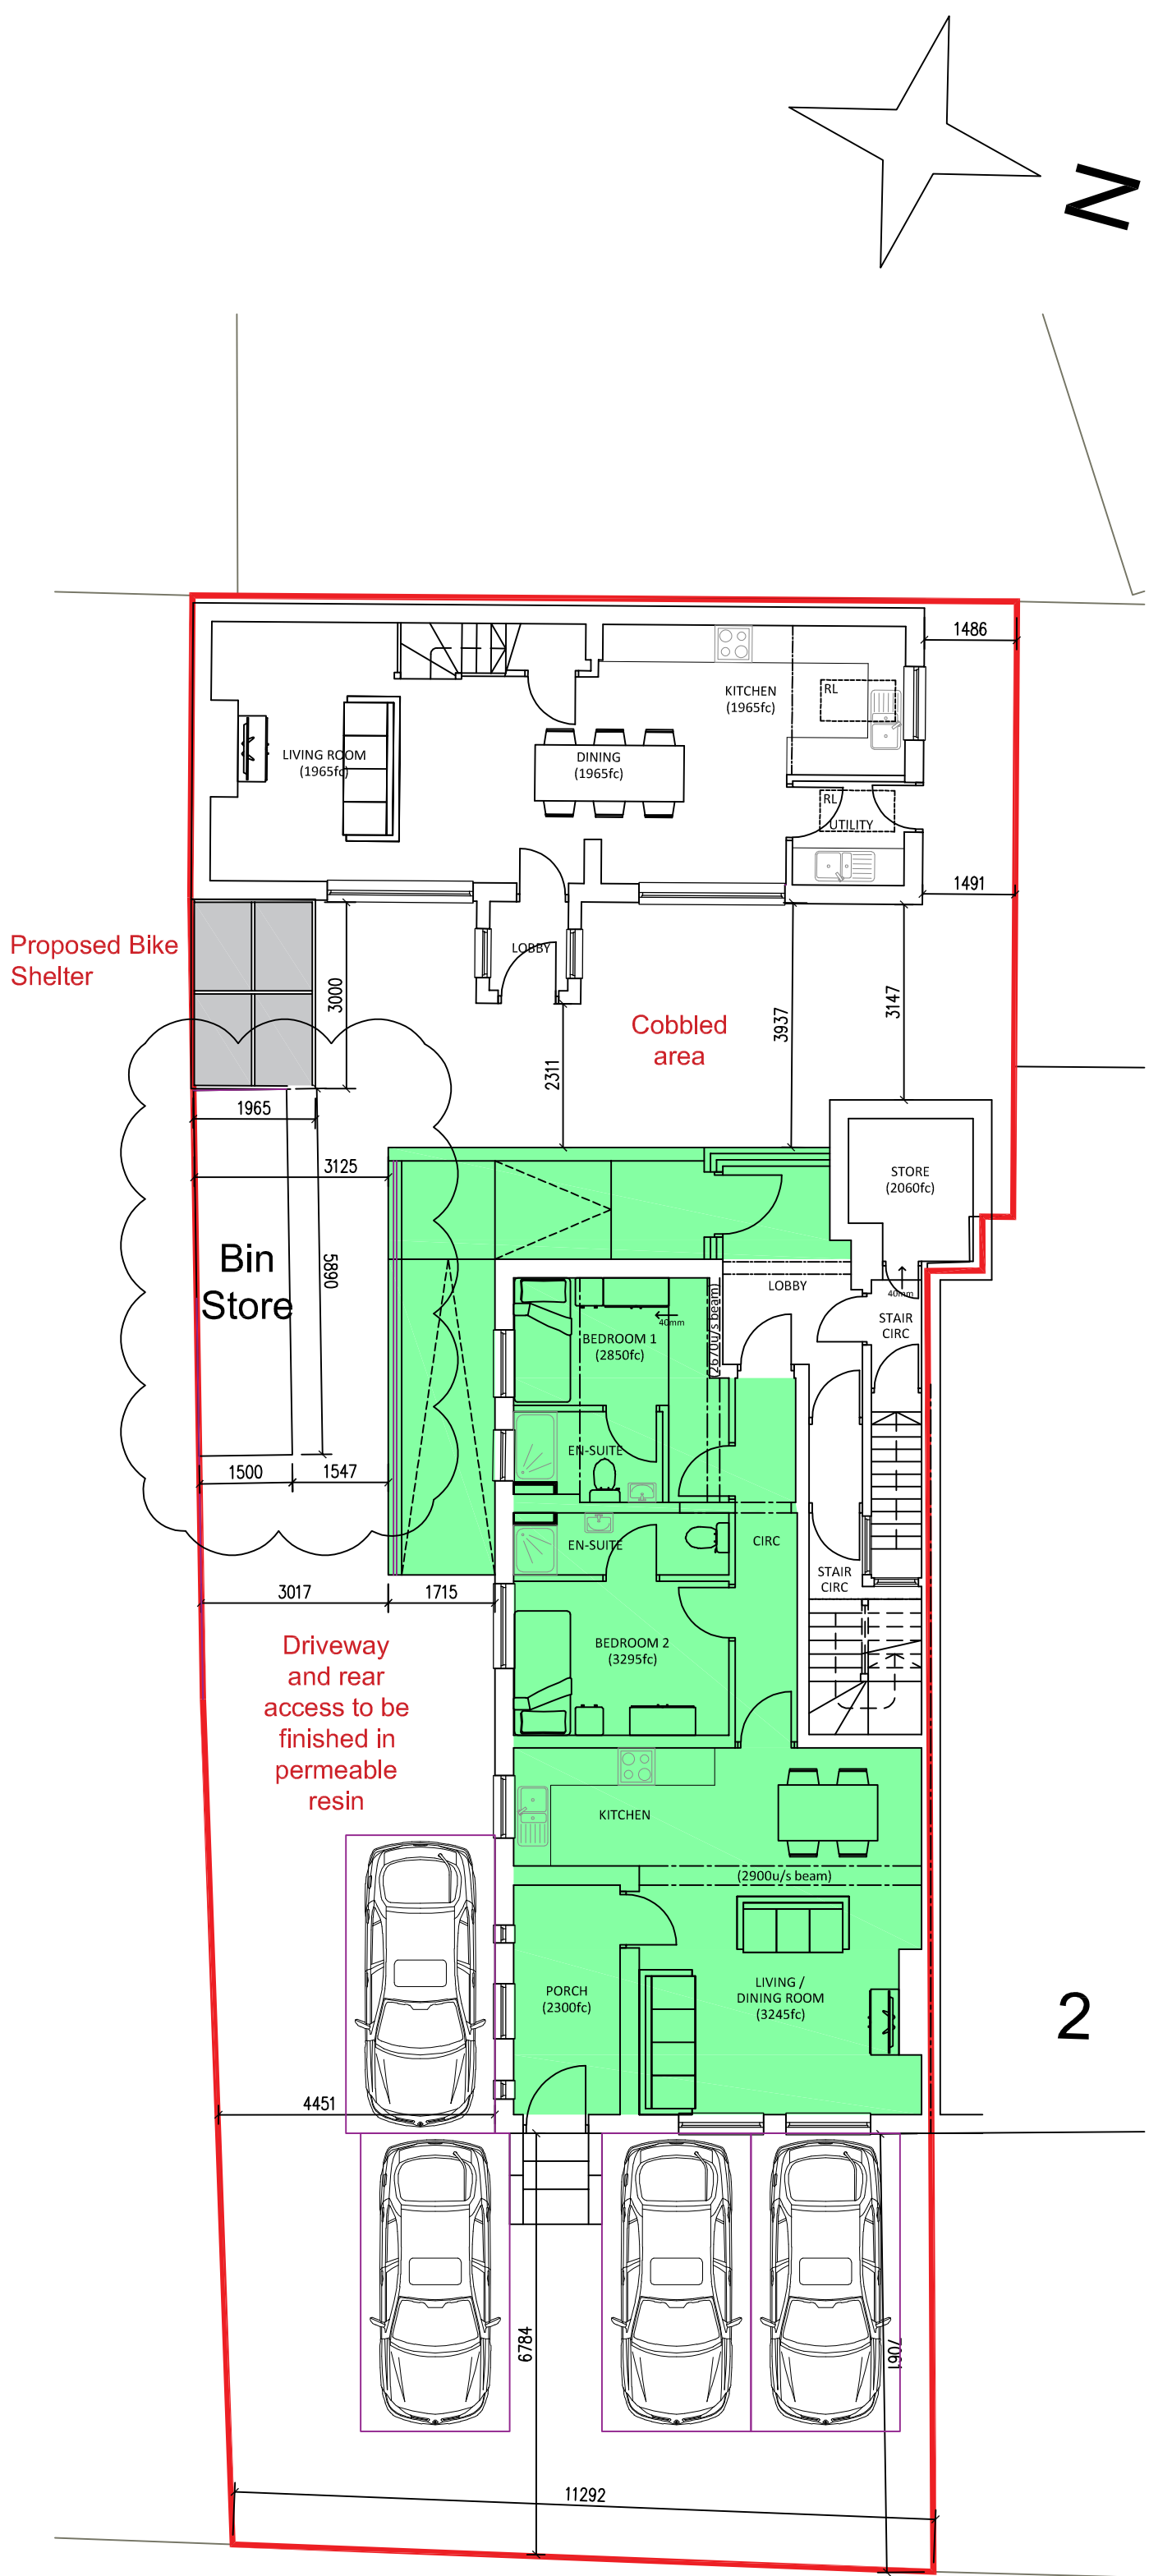

LEVENSHULME ROAD

SITE PLAN AS PROPOSED
Scale @ 1 : 100

Note:
Studio OL3 Ltd shall have no responsibility for any use made of this document other than for that which it was prepared and issued.
All dimensions and levels to be checked on site.
Any discrepancies should be reported to Studio OL3 Ltd.
This drawing should not be reproduced without written permission from Studio OL3 Ltd.

PLANNING

Rev.	Date	Description	SN Issued by
------	------	-------------	--------------

MR CARROLL

4, 4A LEVENSHULME ROAD,
GORTON,
PROPOSED APARTMENT
SCHEME AND COTTAGE
EXTENSION

ROOF PLAN & SITE PLAN AS
PROPOSED

Drawing Number	Project number	840
P-05	Date	04.03.21
Current Revision	Drawn by	SN
A	Checked by	OL3
	Scale @ A1	As indicated

STUDIO OL3
ARCHITECTURAL DESIGN

Unit 23 Broadway Business Park Chadderton OL9 9XA
Email - design@studio-ol3.co.uk - Web - www.studio-ol3.co.uk