




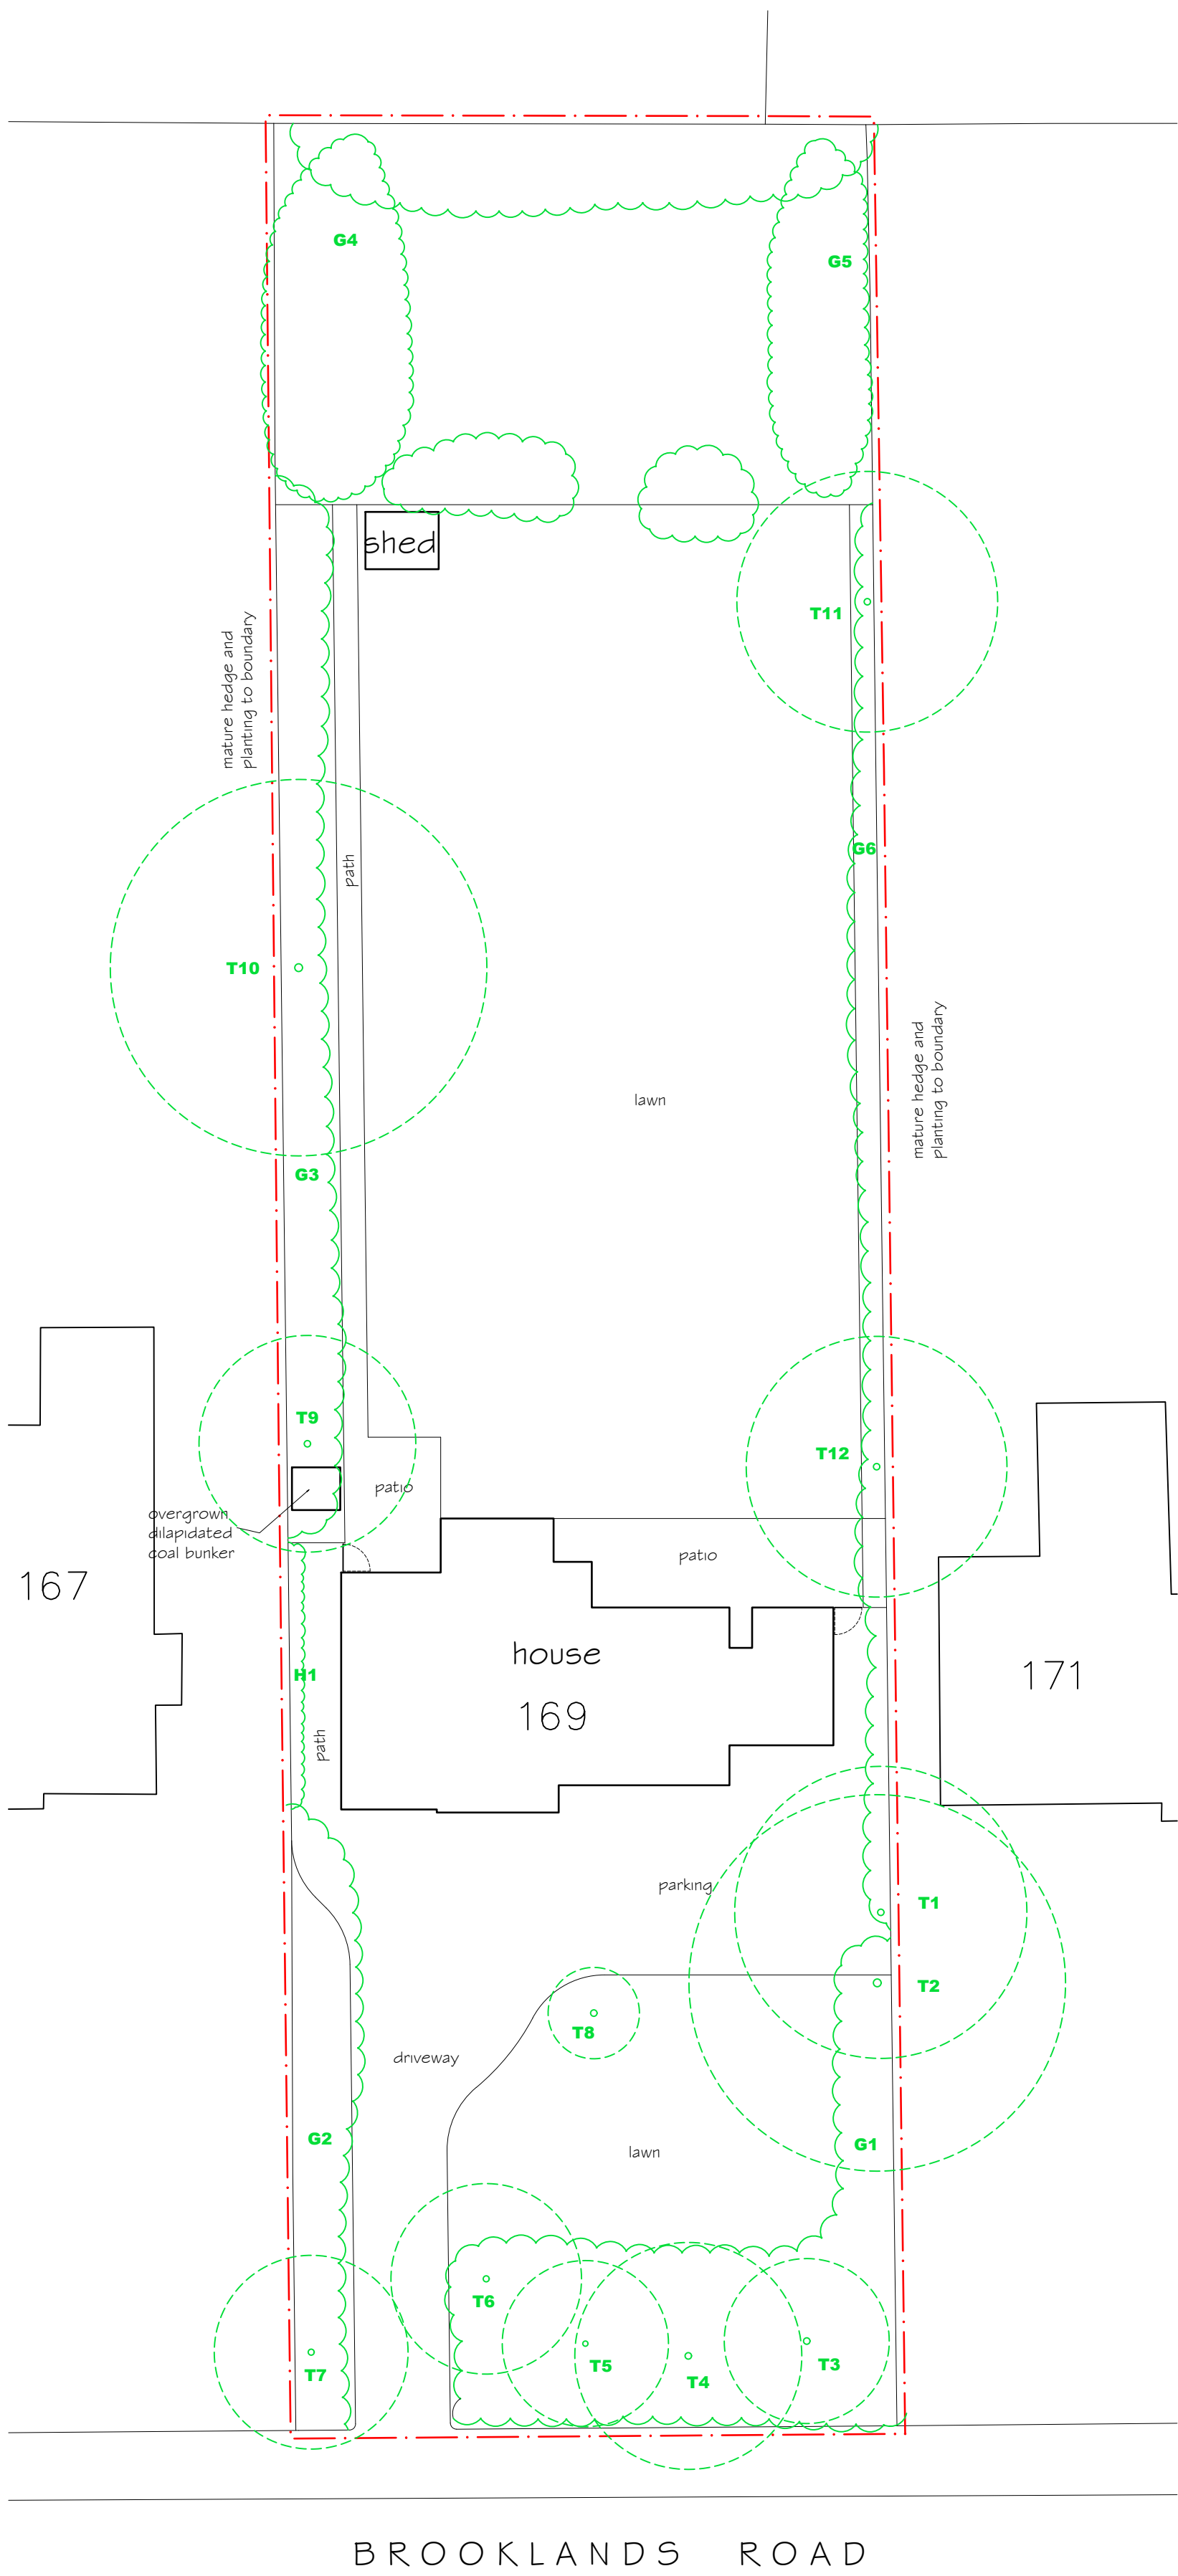

EXISTING BLOCK SITE PLAN

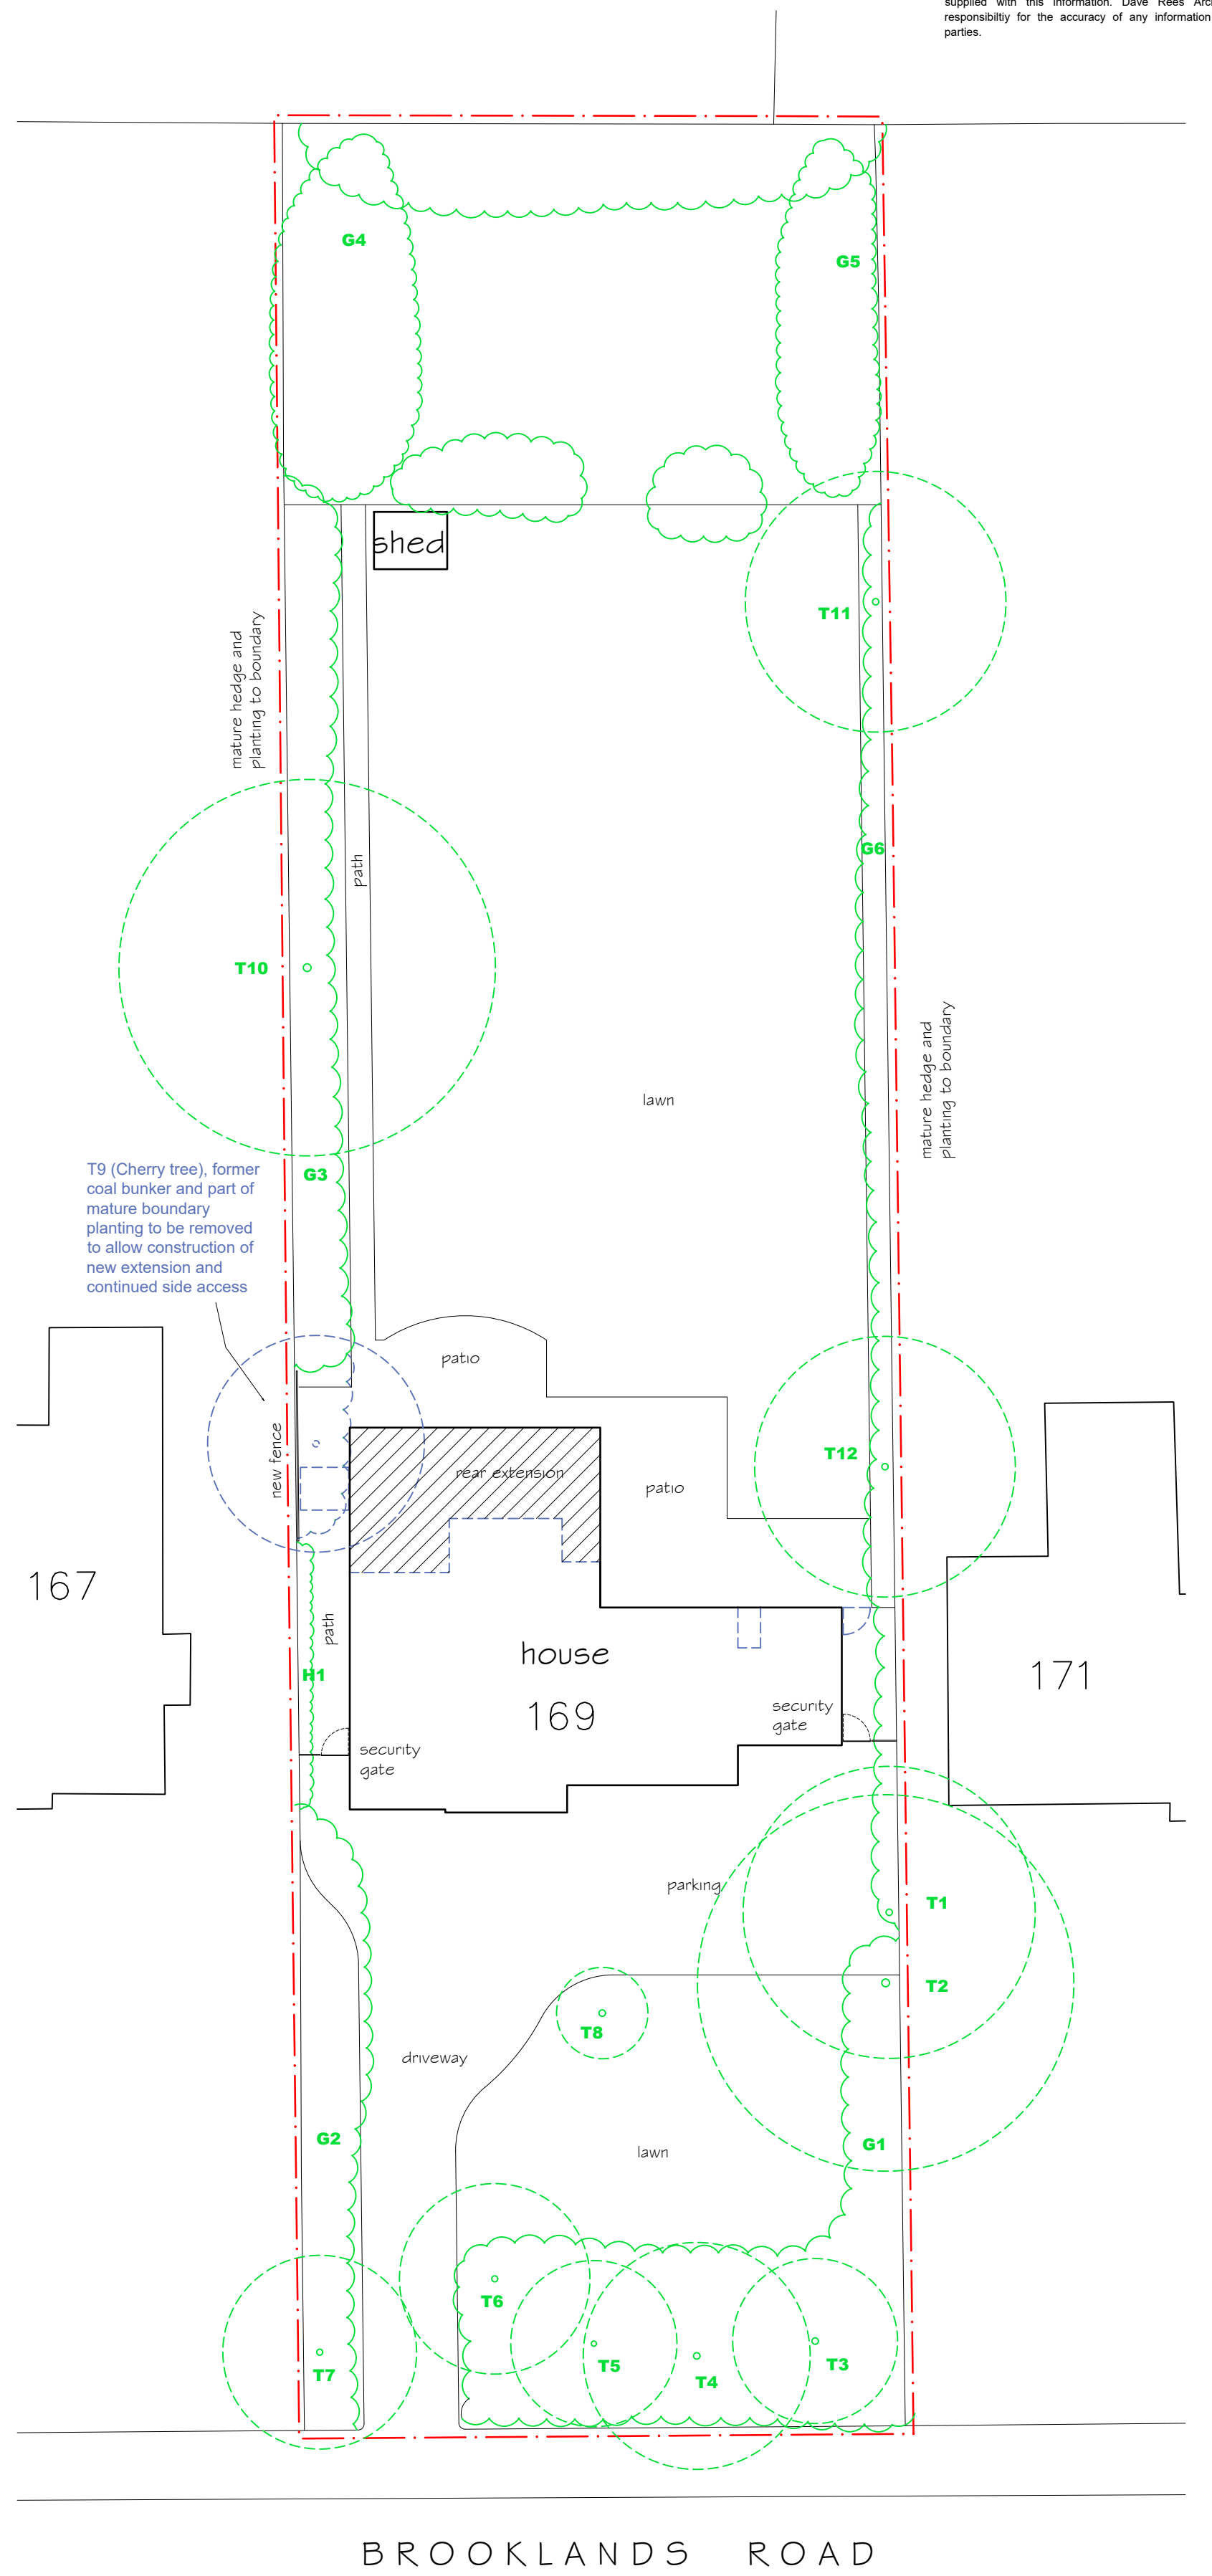

PROPOSED BLOCK SITE PLAN

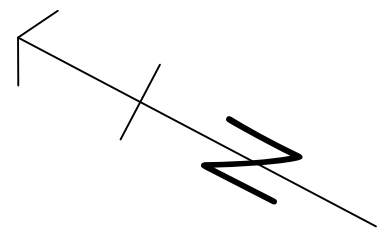

0 5m 10m  
scale 1:200 @ A1

For existing tree, hedge and planting condition refer to:  
ARBORICULTURAL REPORT - CHESHIRE WOODLANDS  
ref. CW / 10127-R 24 August 2020

Trees on site protected by the City of Manchester (Greenoak  
Drive, Brooklands) Tree Preservation Order (TPO) 1976.  
The site is in the Brooklands Conservation Area.

| Revision Description                                                                                            |            |
|---|------------|
| Drawing No.   | Revision   |
| 335/PL/04   |            |
| Drawn by   | Issue Date |
| DMR   | 05.03.21.  |
| Scale   | Sheet Size |
| 1:200   | A1         |
| Client   |            |
| I. ALI & A. AHMED                                                                                               |            |
| Brief   |            |
| EXTENSION & ALTERATIONS<br>- PLANNING                                                                           |            |
| Location   |            |
| INGLEWOOD<br>169 BROOKLANDS ROAD<br>SALE, M33 3PD                                                               |            |
| Drawing Title                                                                                                   |            |
| BLOCK SITE PLANS<br>- AS EXISTING AND PROPOSED                                                                  |            |
| No dimensions to be scaled from this drawing unless otherwise stated.<br>All dimensions to be checked on site.  |            |
| REESARC   |            |
| DAVE REES<br>architect                                                                                          |            |
| tel 07825 004410 email:dave@reesarc.co.uk<br>16 Lowland Way, Knutsford, Cheshire, WA16 9AG<br>www.reesarc.co.uk |            |