


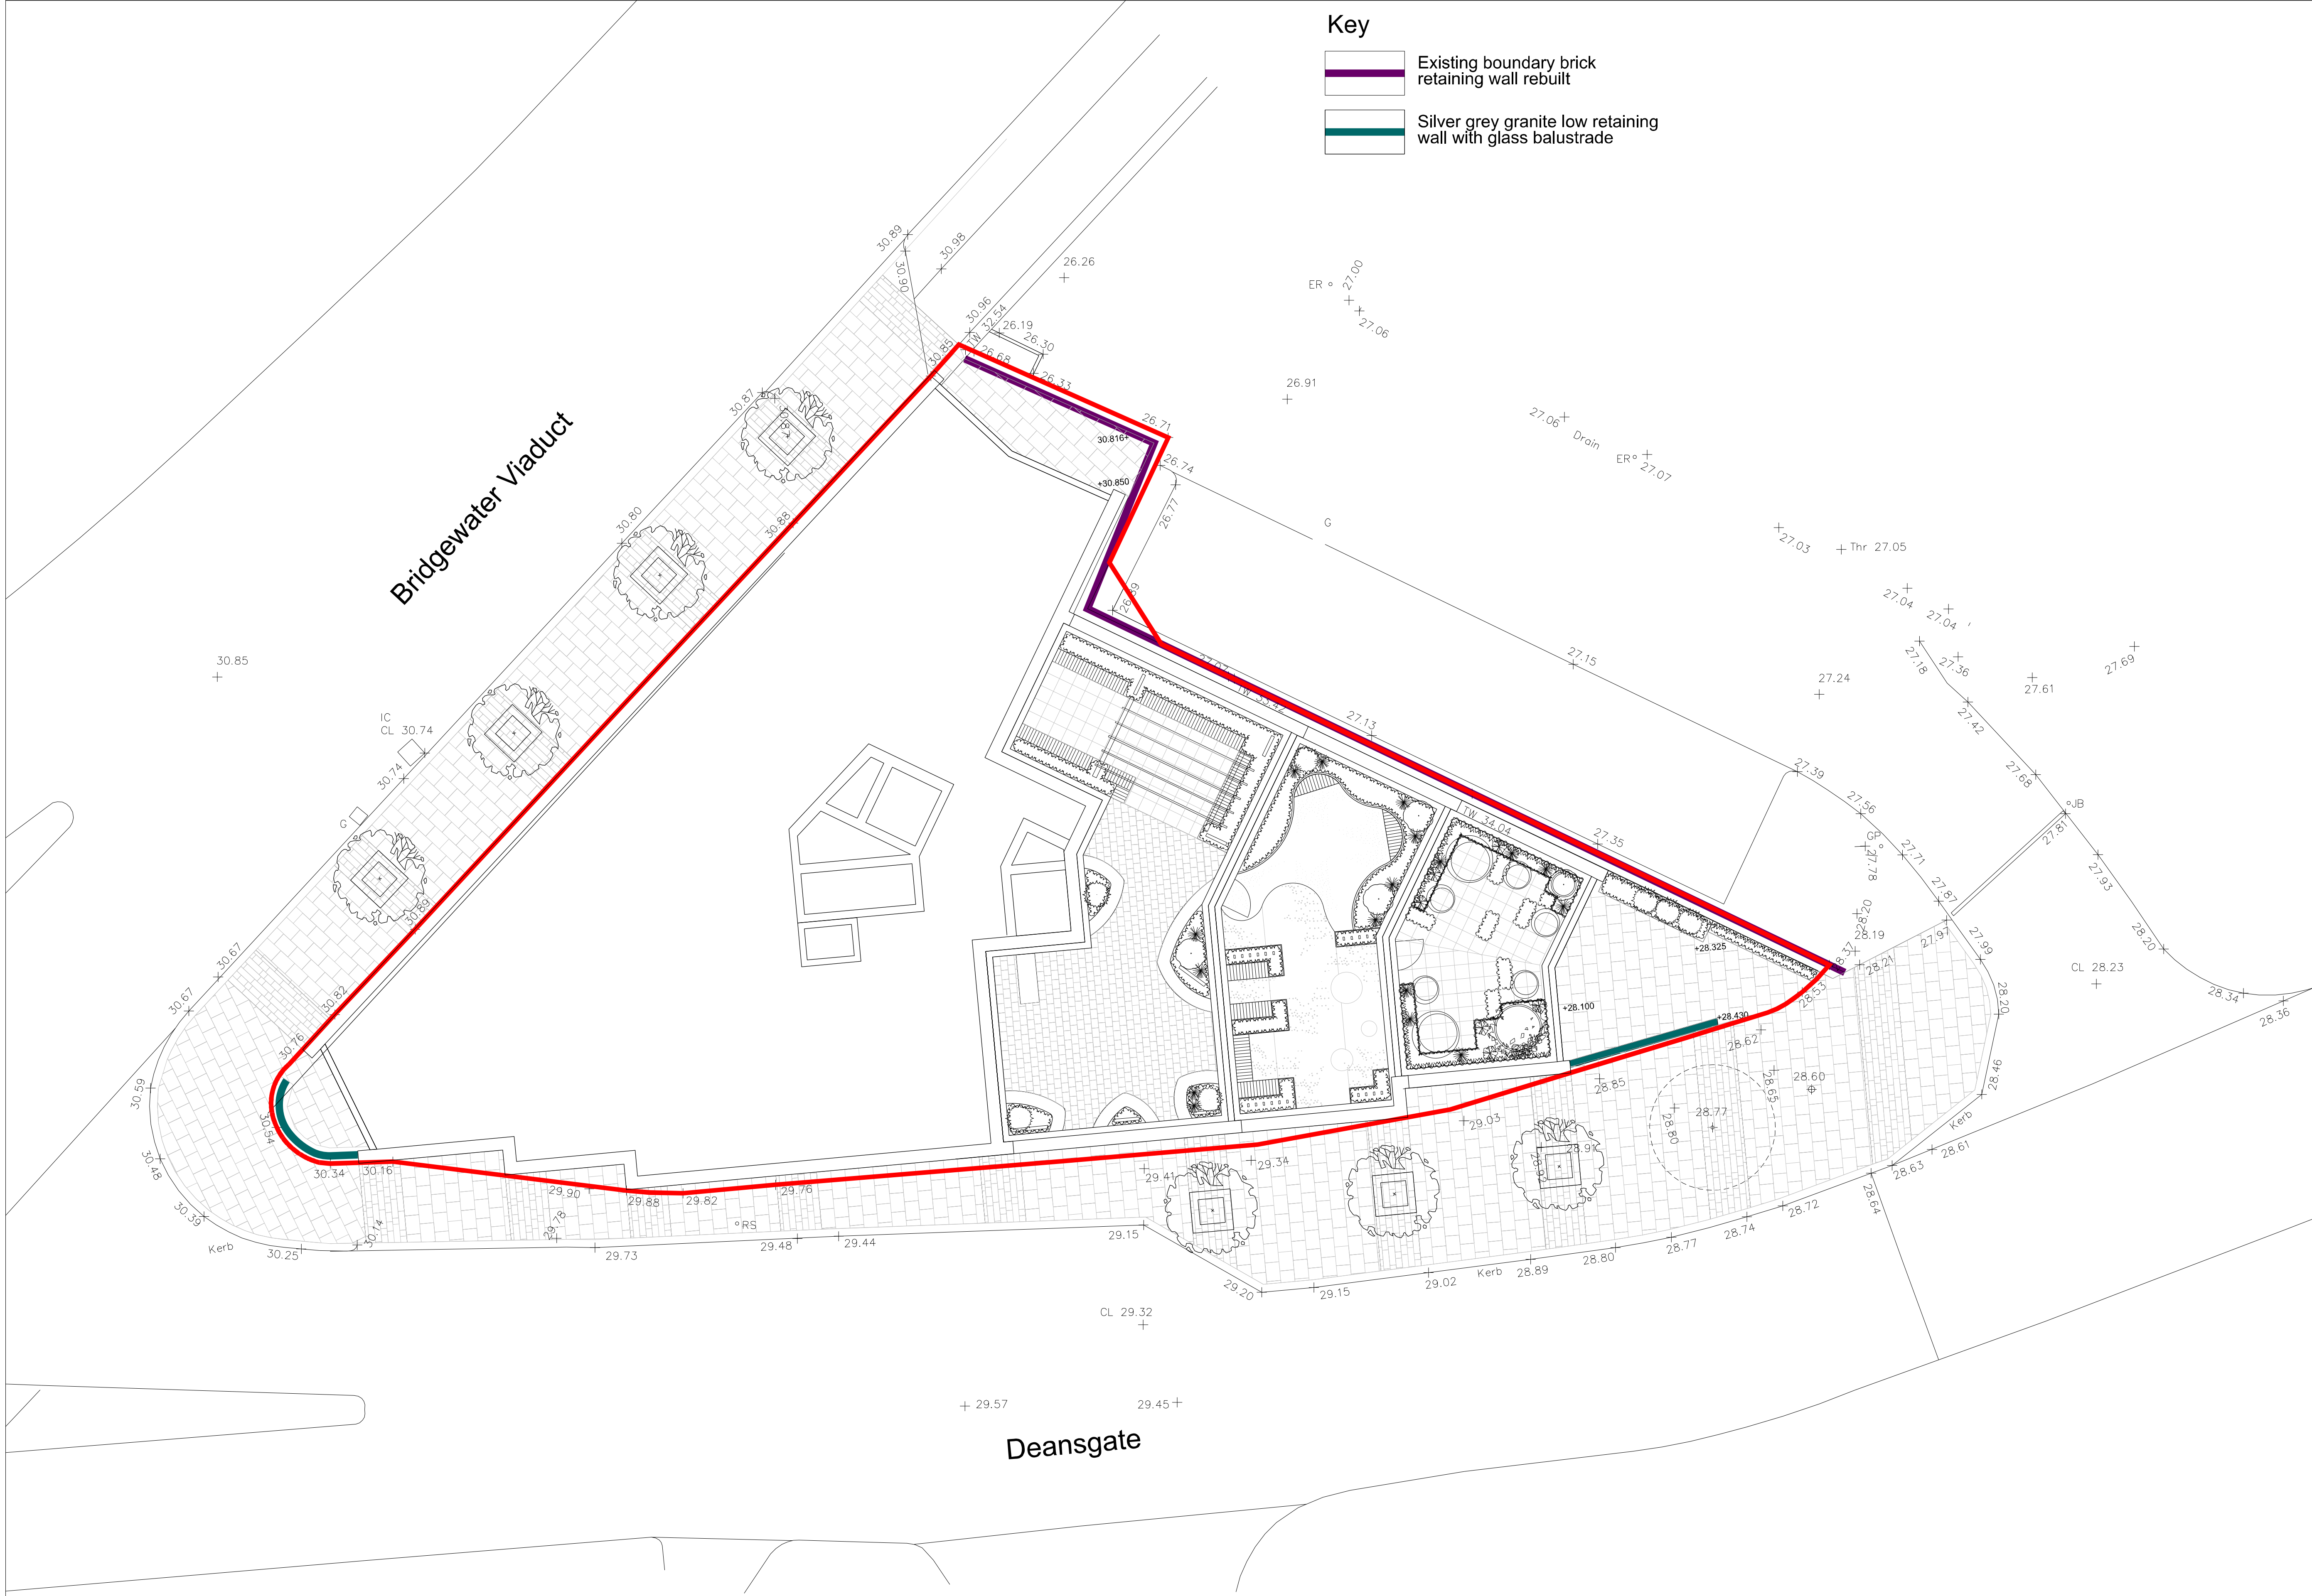

Do not scale this drawing

Landscape Architects to be notified of discrepancies in figured dimensions from site

This drawing is copyright

amendments

P02 Trees to north elevation added VP 15.12.20

drawing status:Planning

project:

Fusion Student

Deansgate Manchester

job number:

LP2242

drawing title:

Boundary Treatments

drawing number:

LP2242-FIR-00-ZZ-DR-L-0002

revision

scale

date

P02 1:100 @A1 06.11.2020

drawn

auth

date

for information VP JP 06.11.2020

for construction

fira

The Jewellery Business Centre

85 Spenser Street

BIRMINGHAM, B15 6DA.

Tel: 0121 523 1033

Fax: 0121 523 1034

fira landscape architecture and urban design