


COPYRIGHT NOTICE
The information contained within this media remains the property of Dave Rees Architect and may not be distributed to any party in any form without the knowledge and consent of Dave Rees Architect. The information should be distributed in its entirety and is not to be reproduced or altered without the knowledge and consent of Dave Rees Architect. The information contained within this media is for guidance only. While we endeavour to provide accuracy and detail there is no expressed or implied warranty or fitness for any particular purpose, supplied with this information. Dave Rees Architect accepts no responsibility for the accuracy of any information provided by third parties.

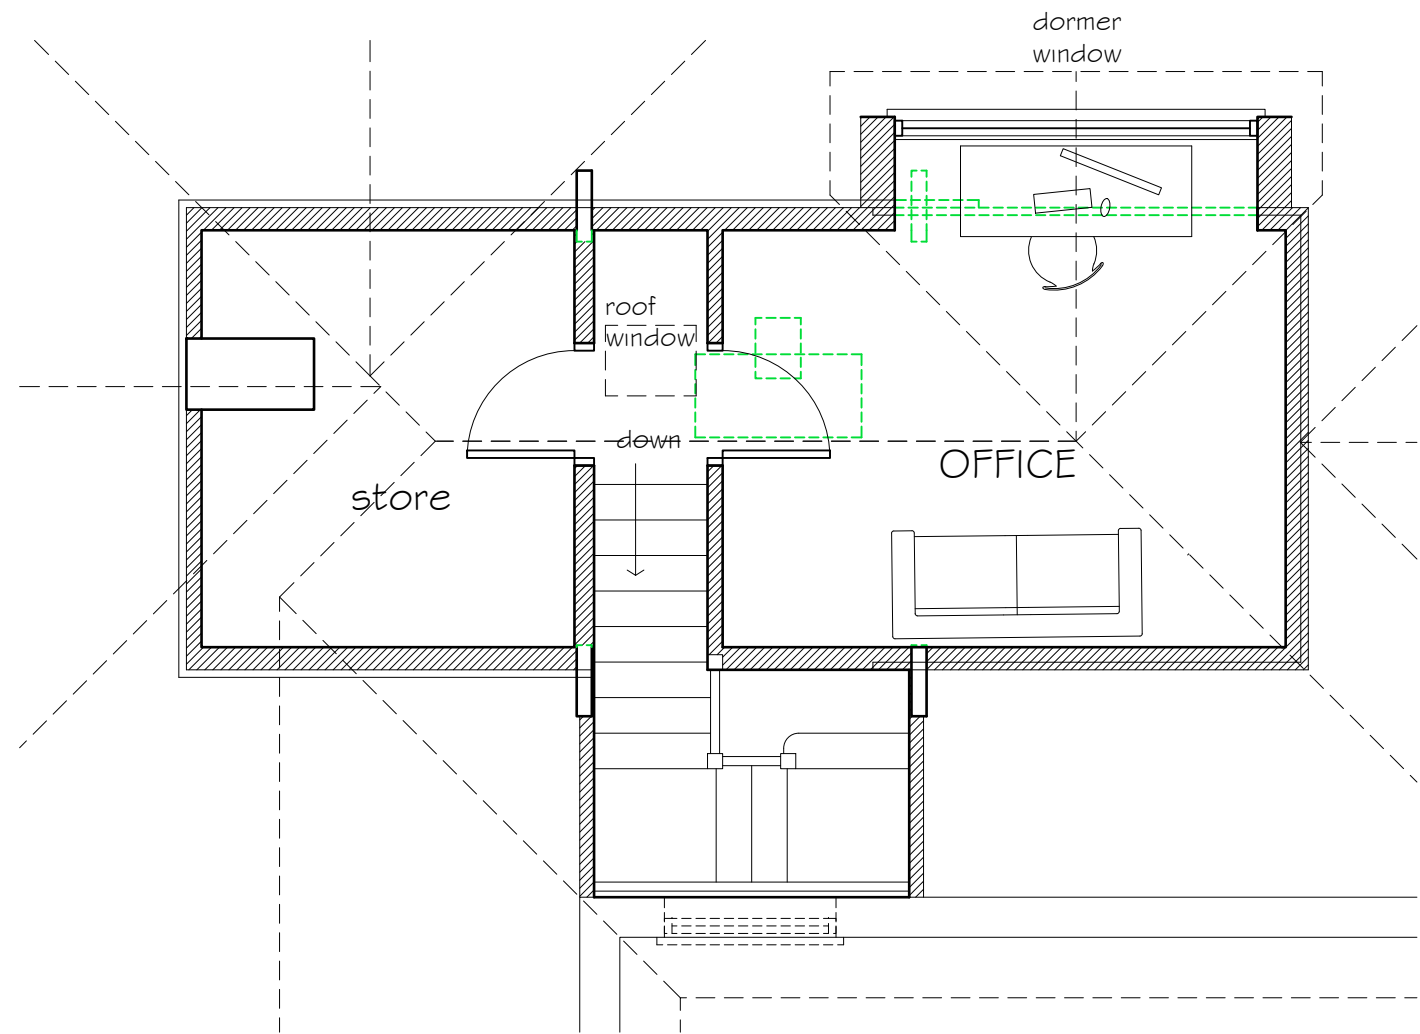

new loft conversion
with rear dormer
window

all roof finish in
plain tiles to match
existing

LOFT FLOOR PLAN



0 50mts
scale 1:1250 @ A1

SITE LOCATION PLAN



Revision Description

Drawing No. 335/PL/01 Revision

Drawn by DMR Issue Date 05.03.21.

Scale various Sheet Size A1

Client I. ALI & A. AHMED

Brief
EXTENSION & ALTERATIONS
- PLANNING


Location
INGLEWOOD
169 BROOKLANDS ROAD
SALE, M33 3PD

Drawing Title
FLOOR PLANS
- AS PROPOSED

No dimensions to be scaled from this drawing unless otherwise stated.
All dimensions to be checked on site.

REESARC
DAVE REES
architect


tel.07825 004410 email:dave@reesarc.co.uk
16 Lowland Way, Knutsford, Cheshire, WA16 9AG
www.reesarc.co.uk

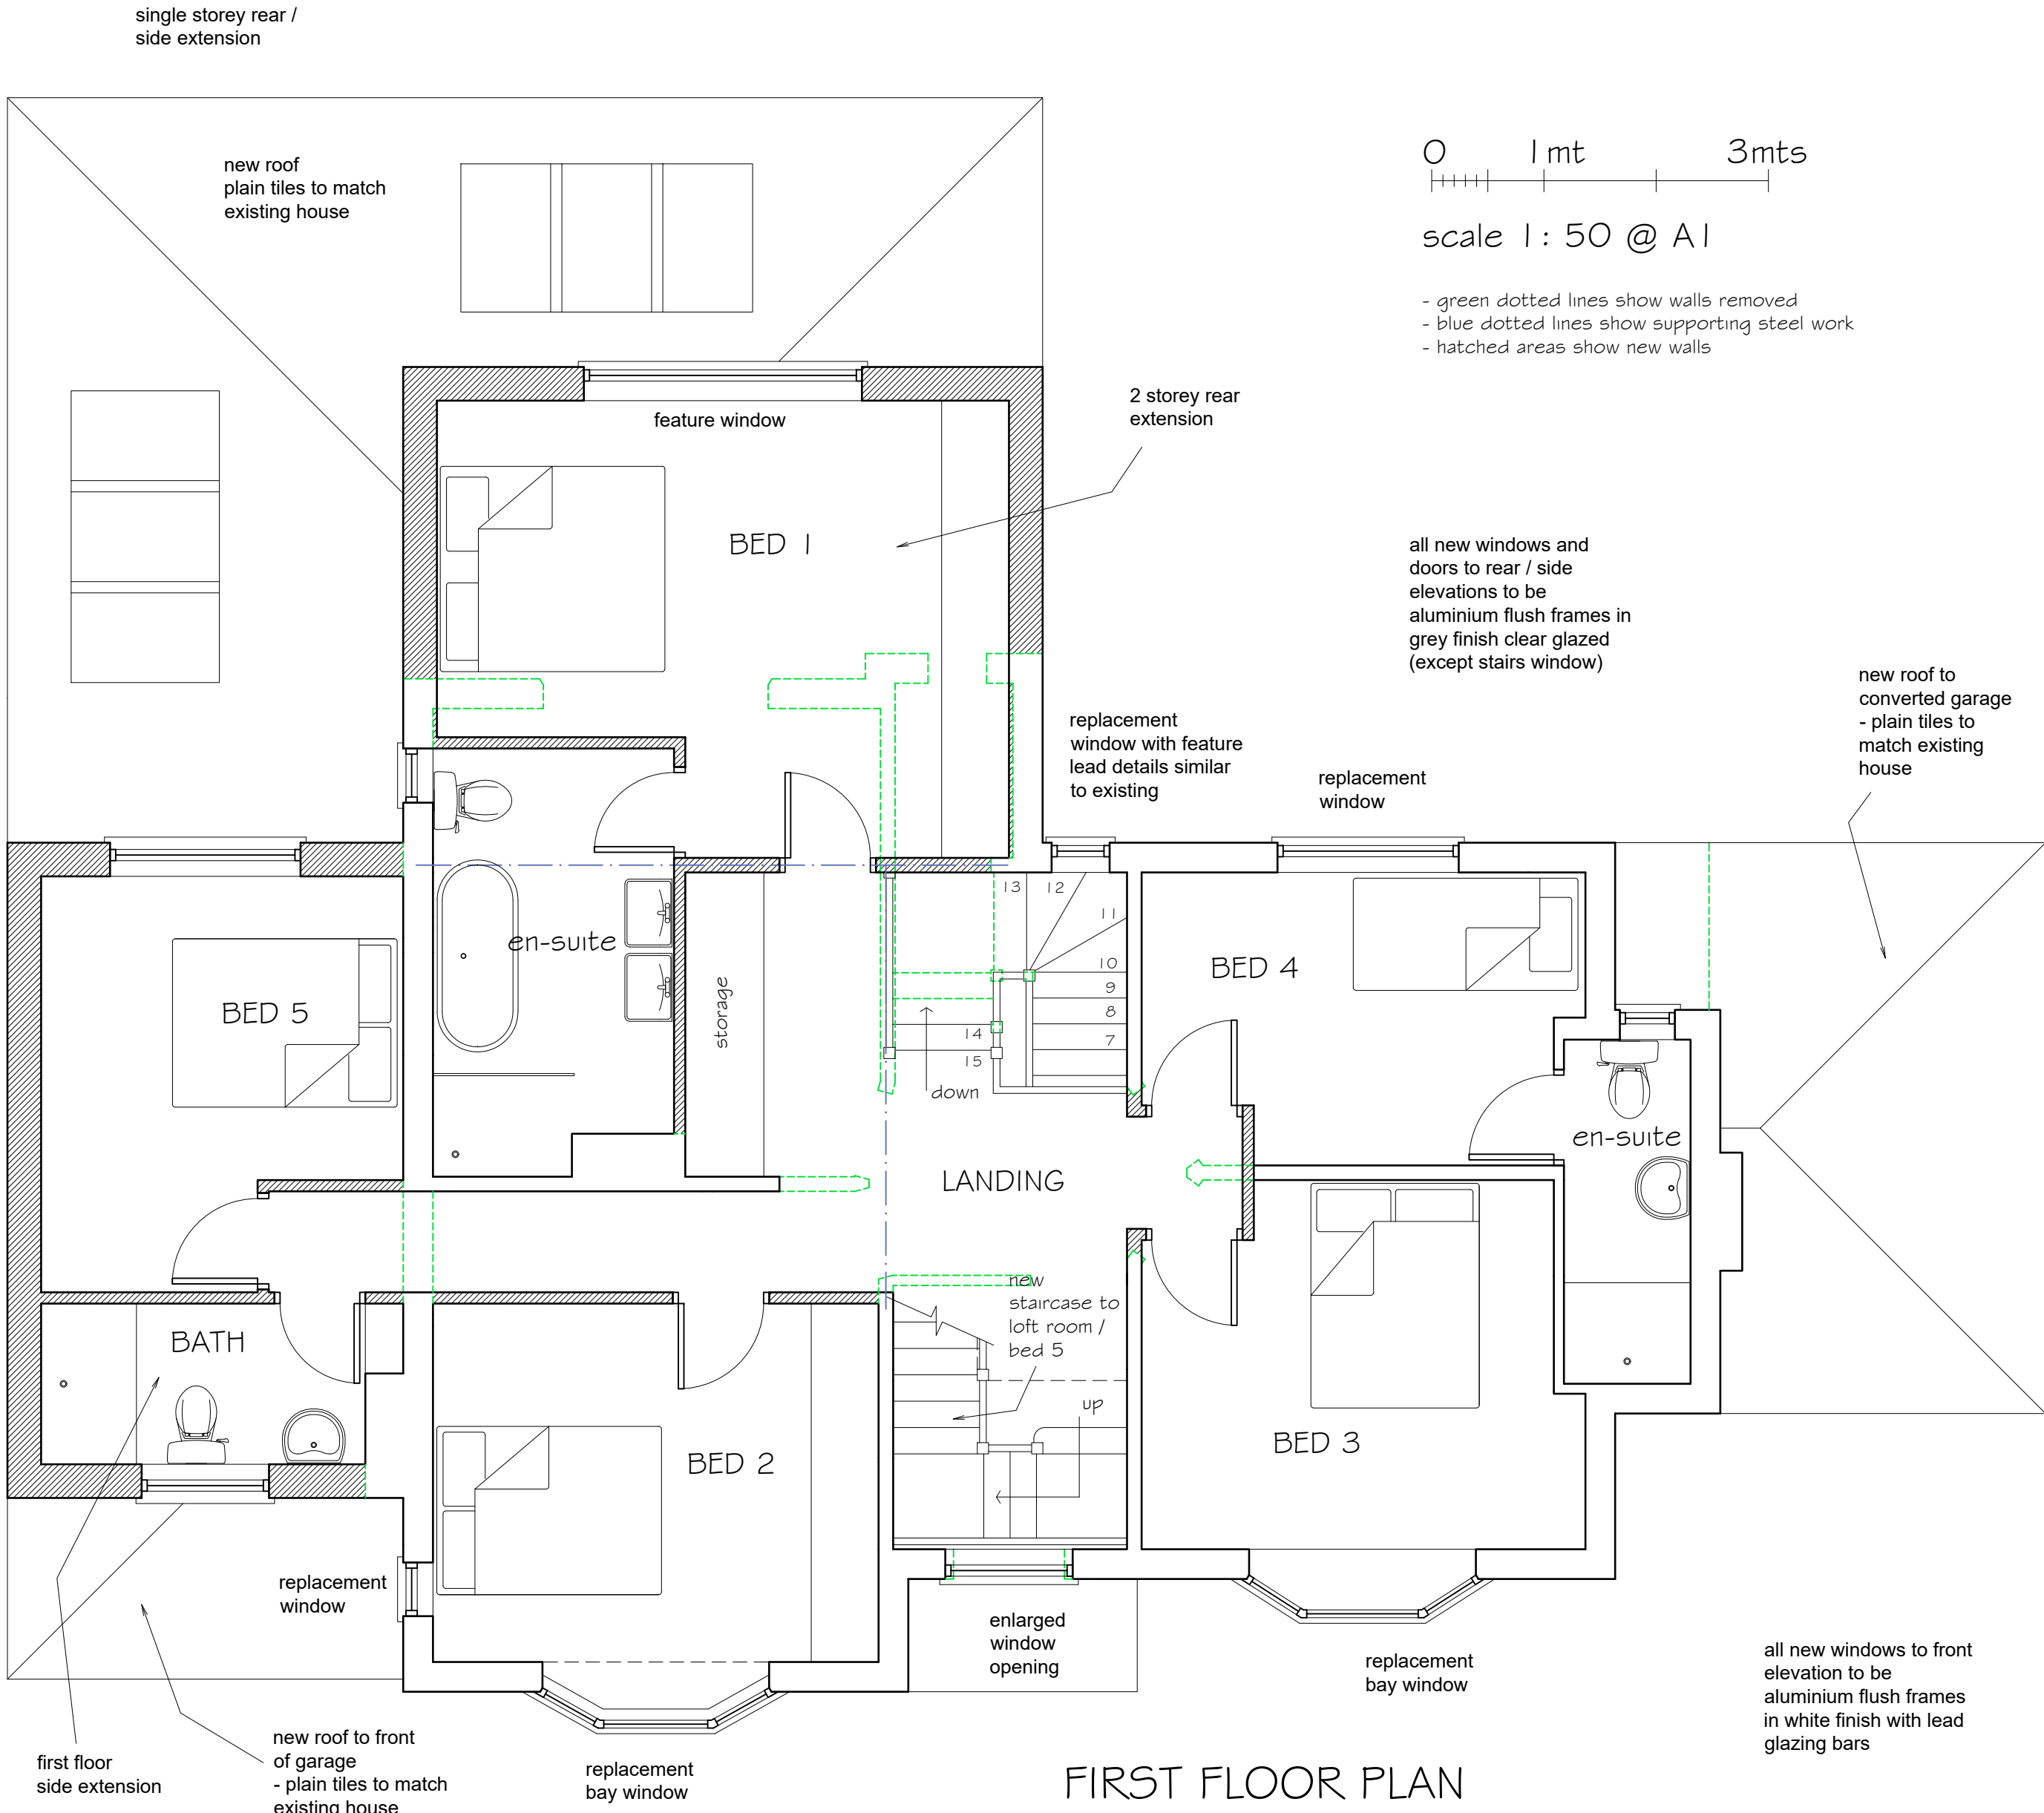

0 1mt 3mts
scale 1: 50 @ A1

- green dotted lines show walls removed
- blue dotted lines show supporting steel work
- hatched areas show new walls

FIRST FLOOR PLAN

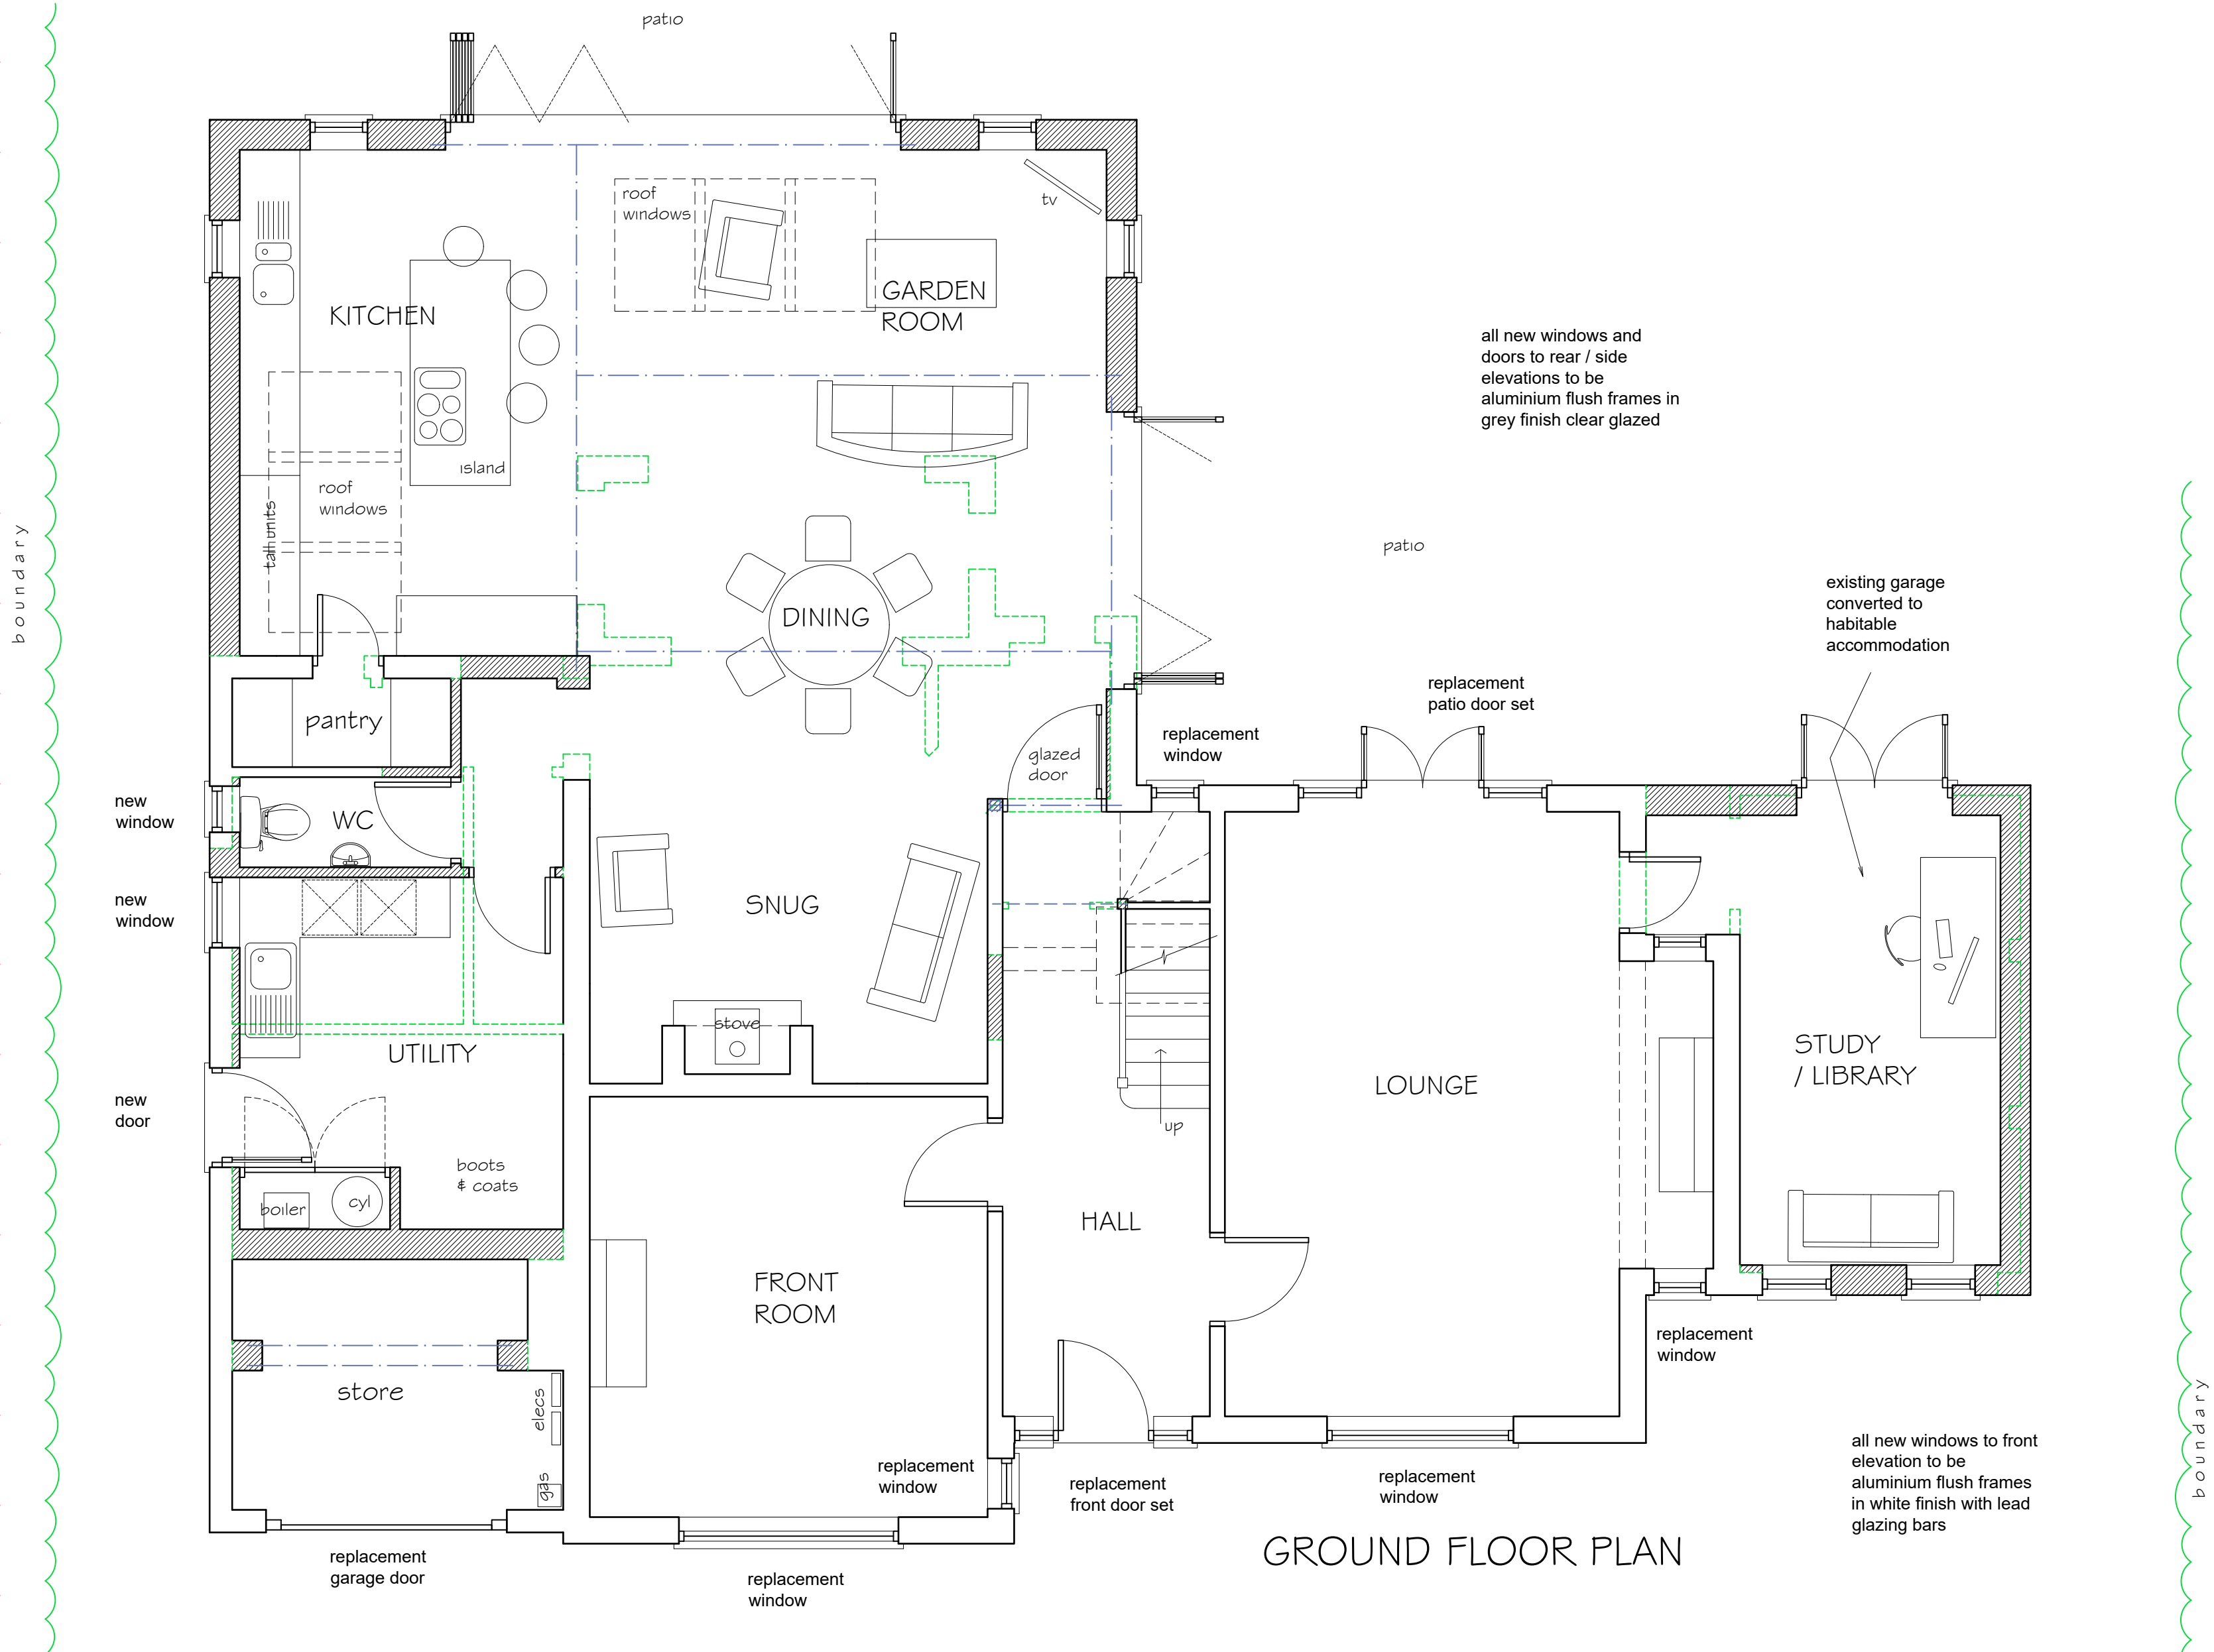

GROUND FLOOR PLAN