



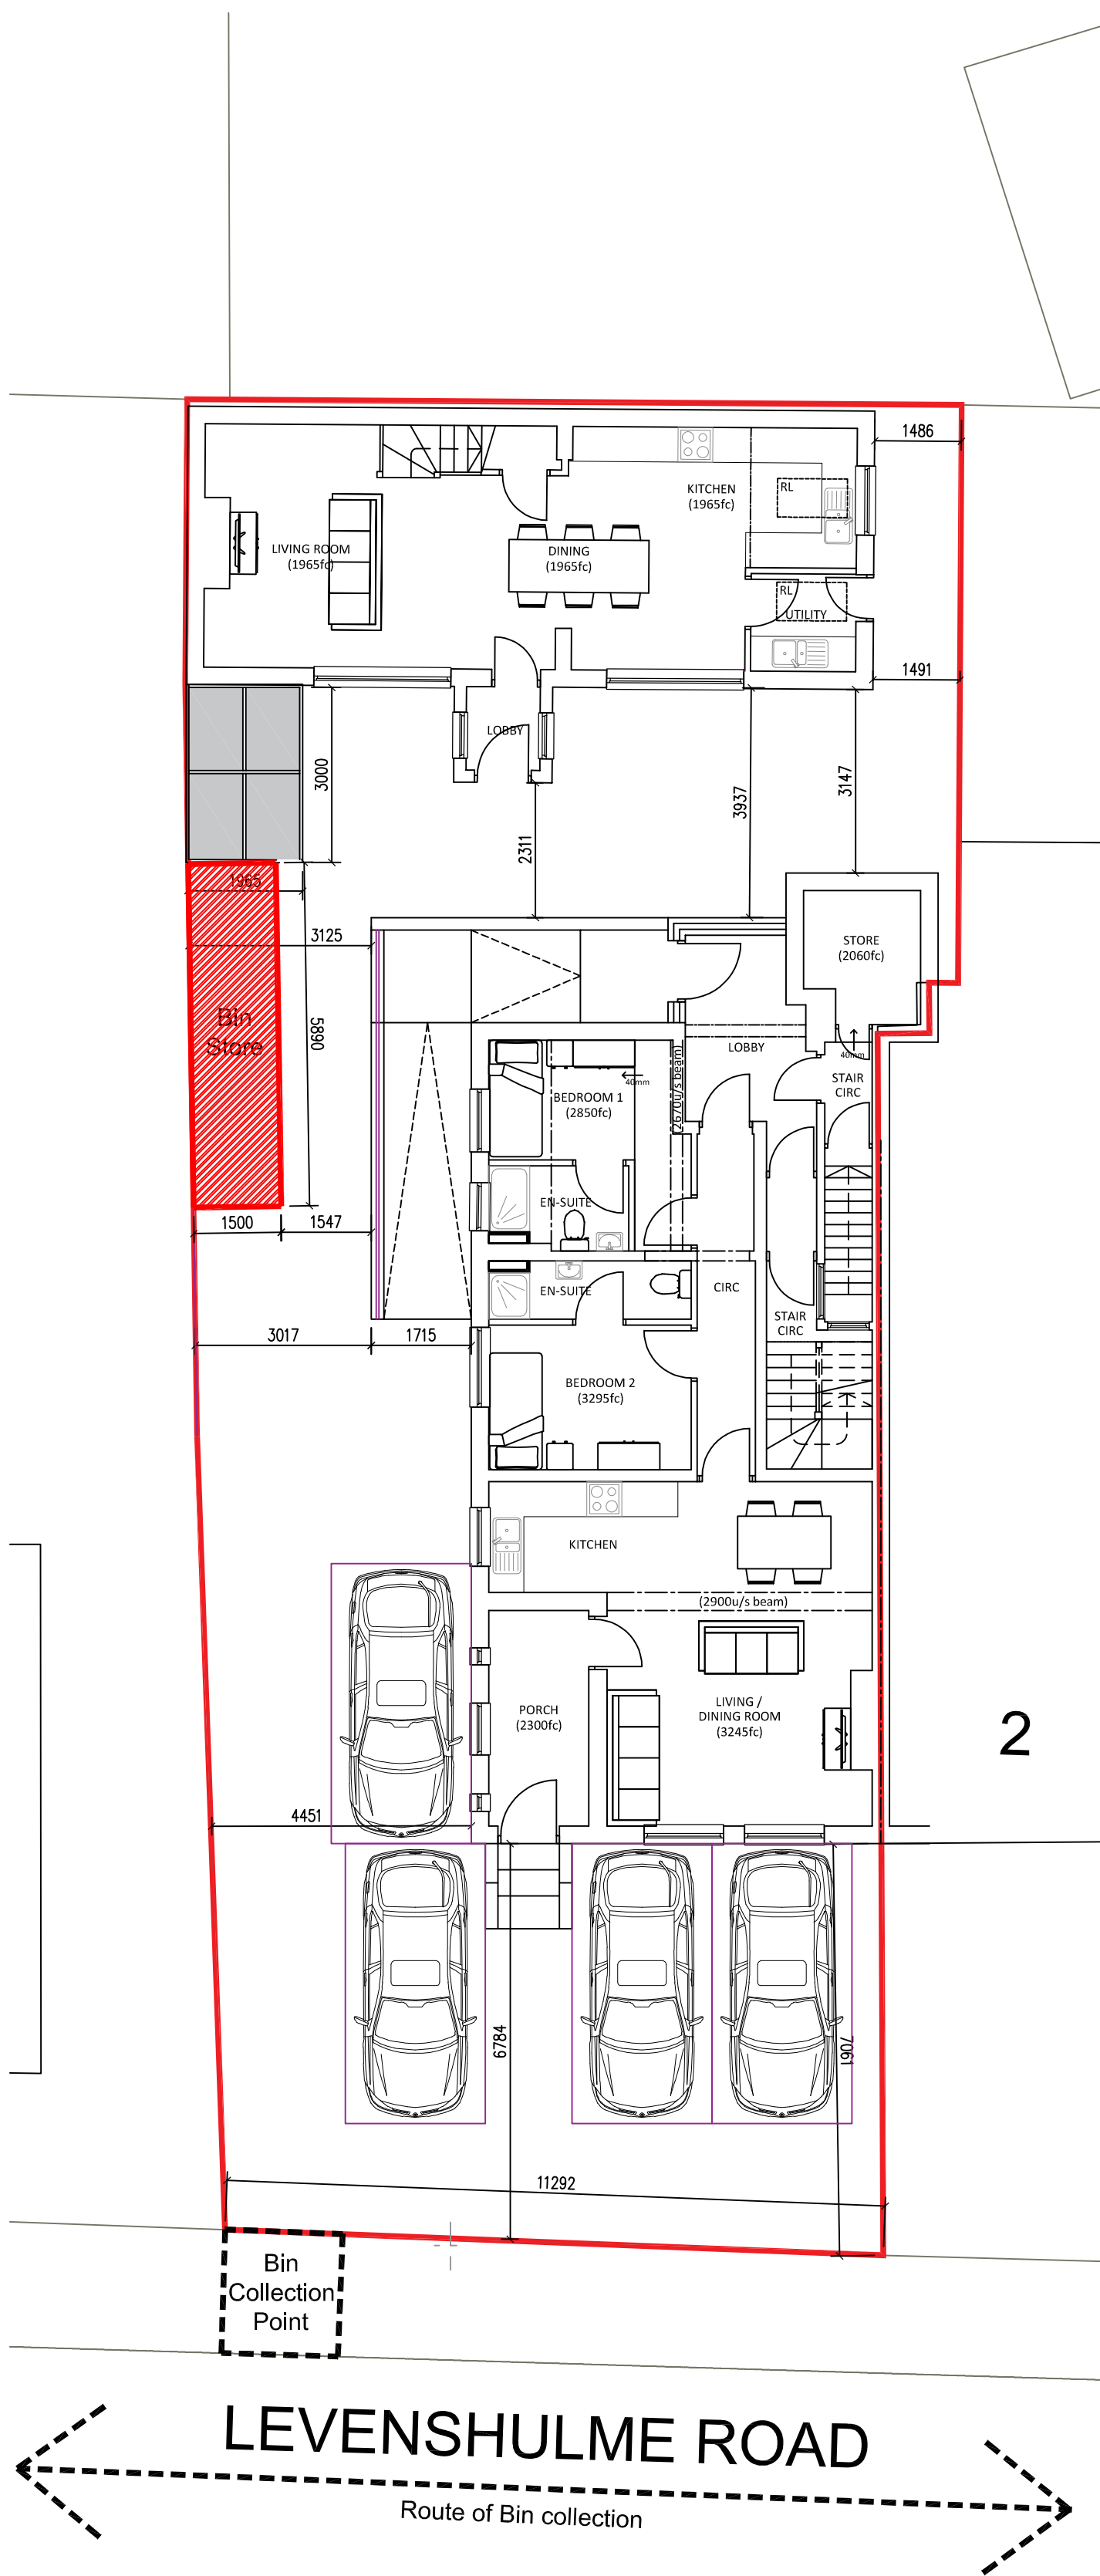


Bin Store Location Plan and Collection Plan
Scale @1:100

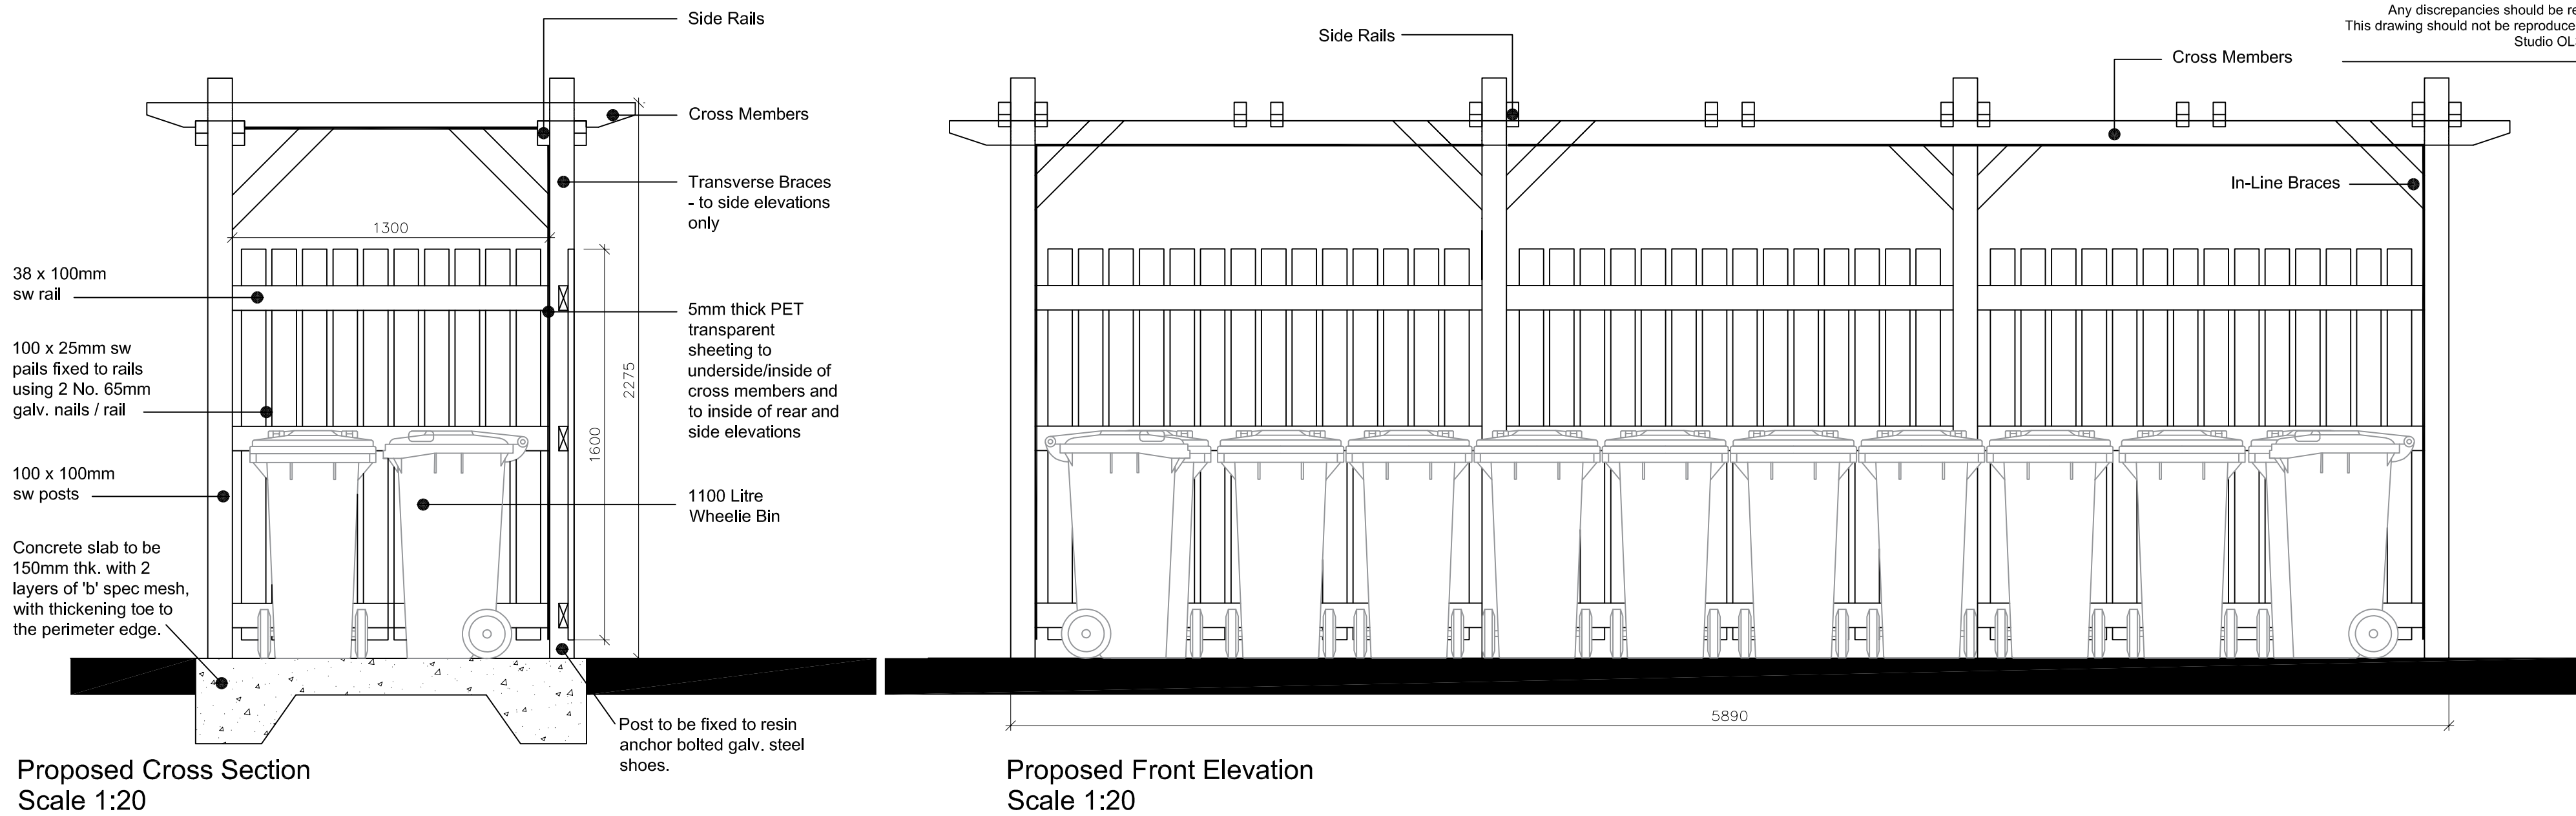


Proposed Cross Section
Scale 1:20

Proposed Front Elevation
Scale 1:20

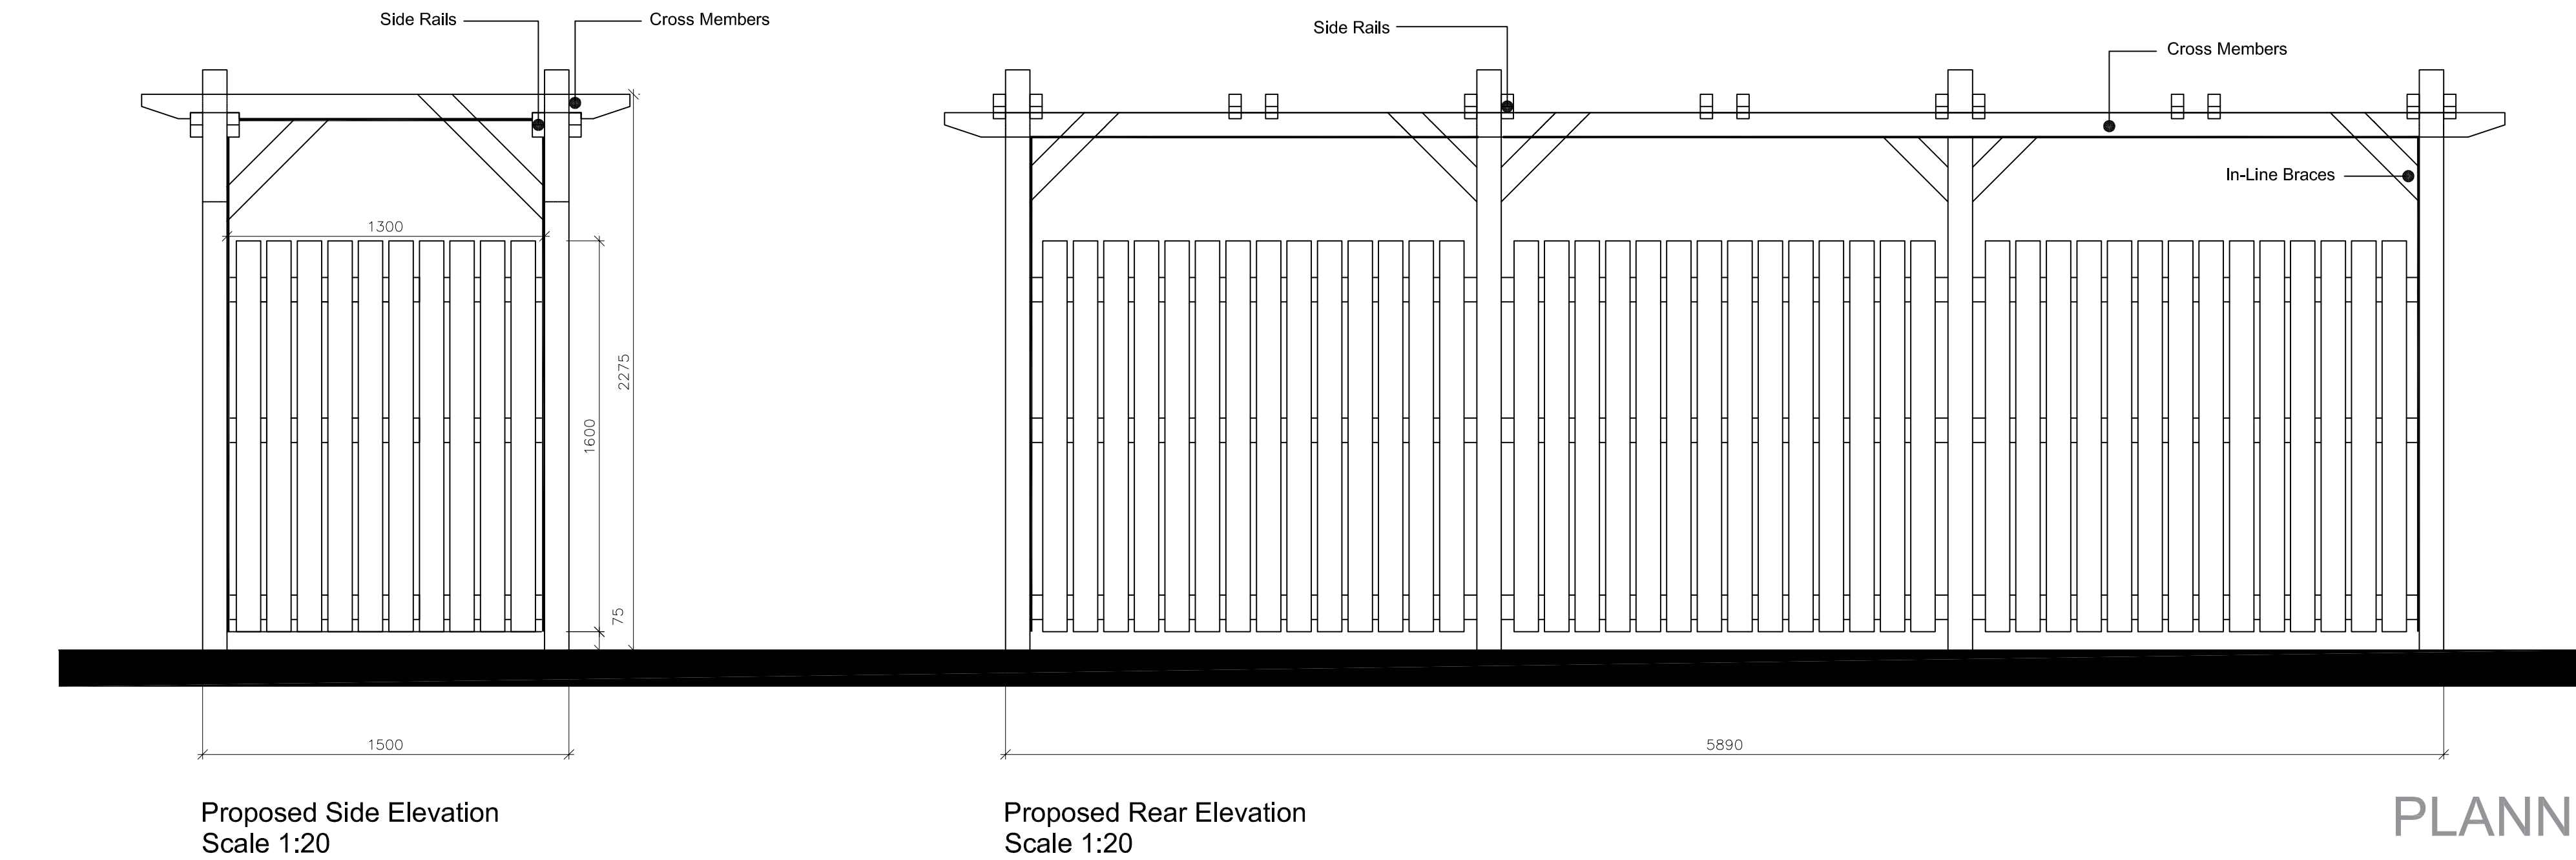

Proposed Side Elevation
Scale 1:20

Proposed Rear Elevation
Scale 1:20

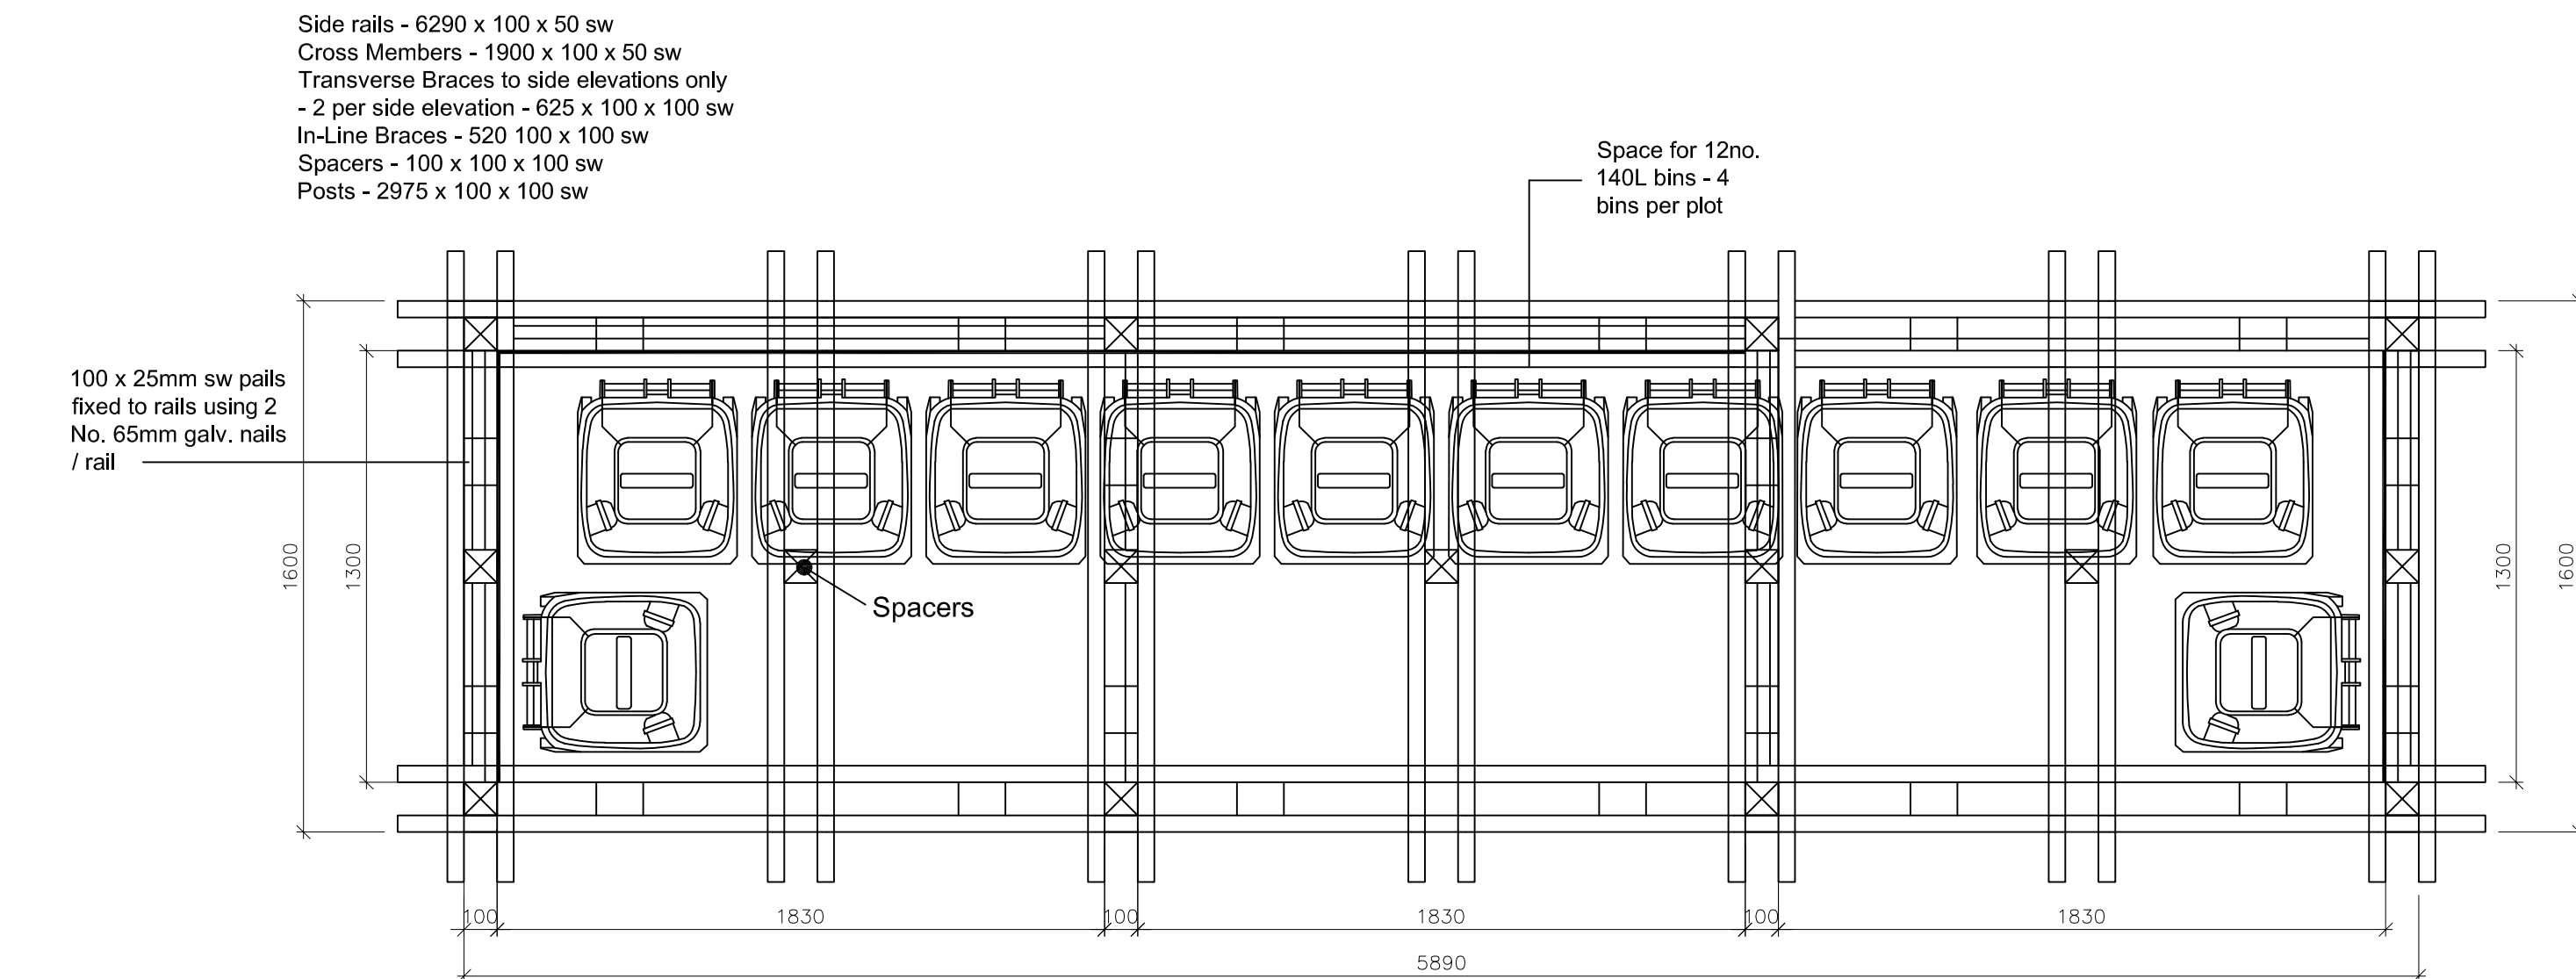

Proposed Plan View
Scale 1:20

NOTE ALL TIMBER TO BE
TREATED WITH
PRESERVATIVE

Note:
Studio OL3 Ltd shall have no responsibility for any use made of this document other than for that which it was prepared and issued.
All dimensions and levels to be checked on site.
Any discrepancies should be reported to Studio OL3 Ltd.
This drawing should not be reproduced without written permission from Studio OL3 Ltd.

PLANNING

No.	Date	Description	Issued by
-----	------	-------------	-----------

MR CARROLL

4, 4A LEVENSHULME ROAD,
GORTON,
PROPOSED APARTMENT
SCHEME AND COTTAGE
EXTENSION

BIN STORE DETAILS

Drawing Number	Project number	840
P-07	Date	23.03.21
Current Revision	Drawn by	SN
-	Checked by	OL3
	Scale @ A1	As indicated

STUDIO OL3
ARCHITECTURAL DESIGN

Unit 23 Broadway Business Park Chadderton OL9 9XA
Email - design@studio-ol3.co.uk - Web - www.studio-ol3.co.uk