


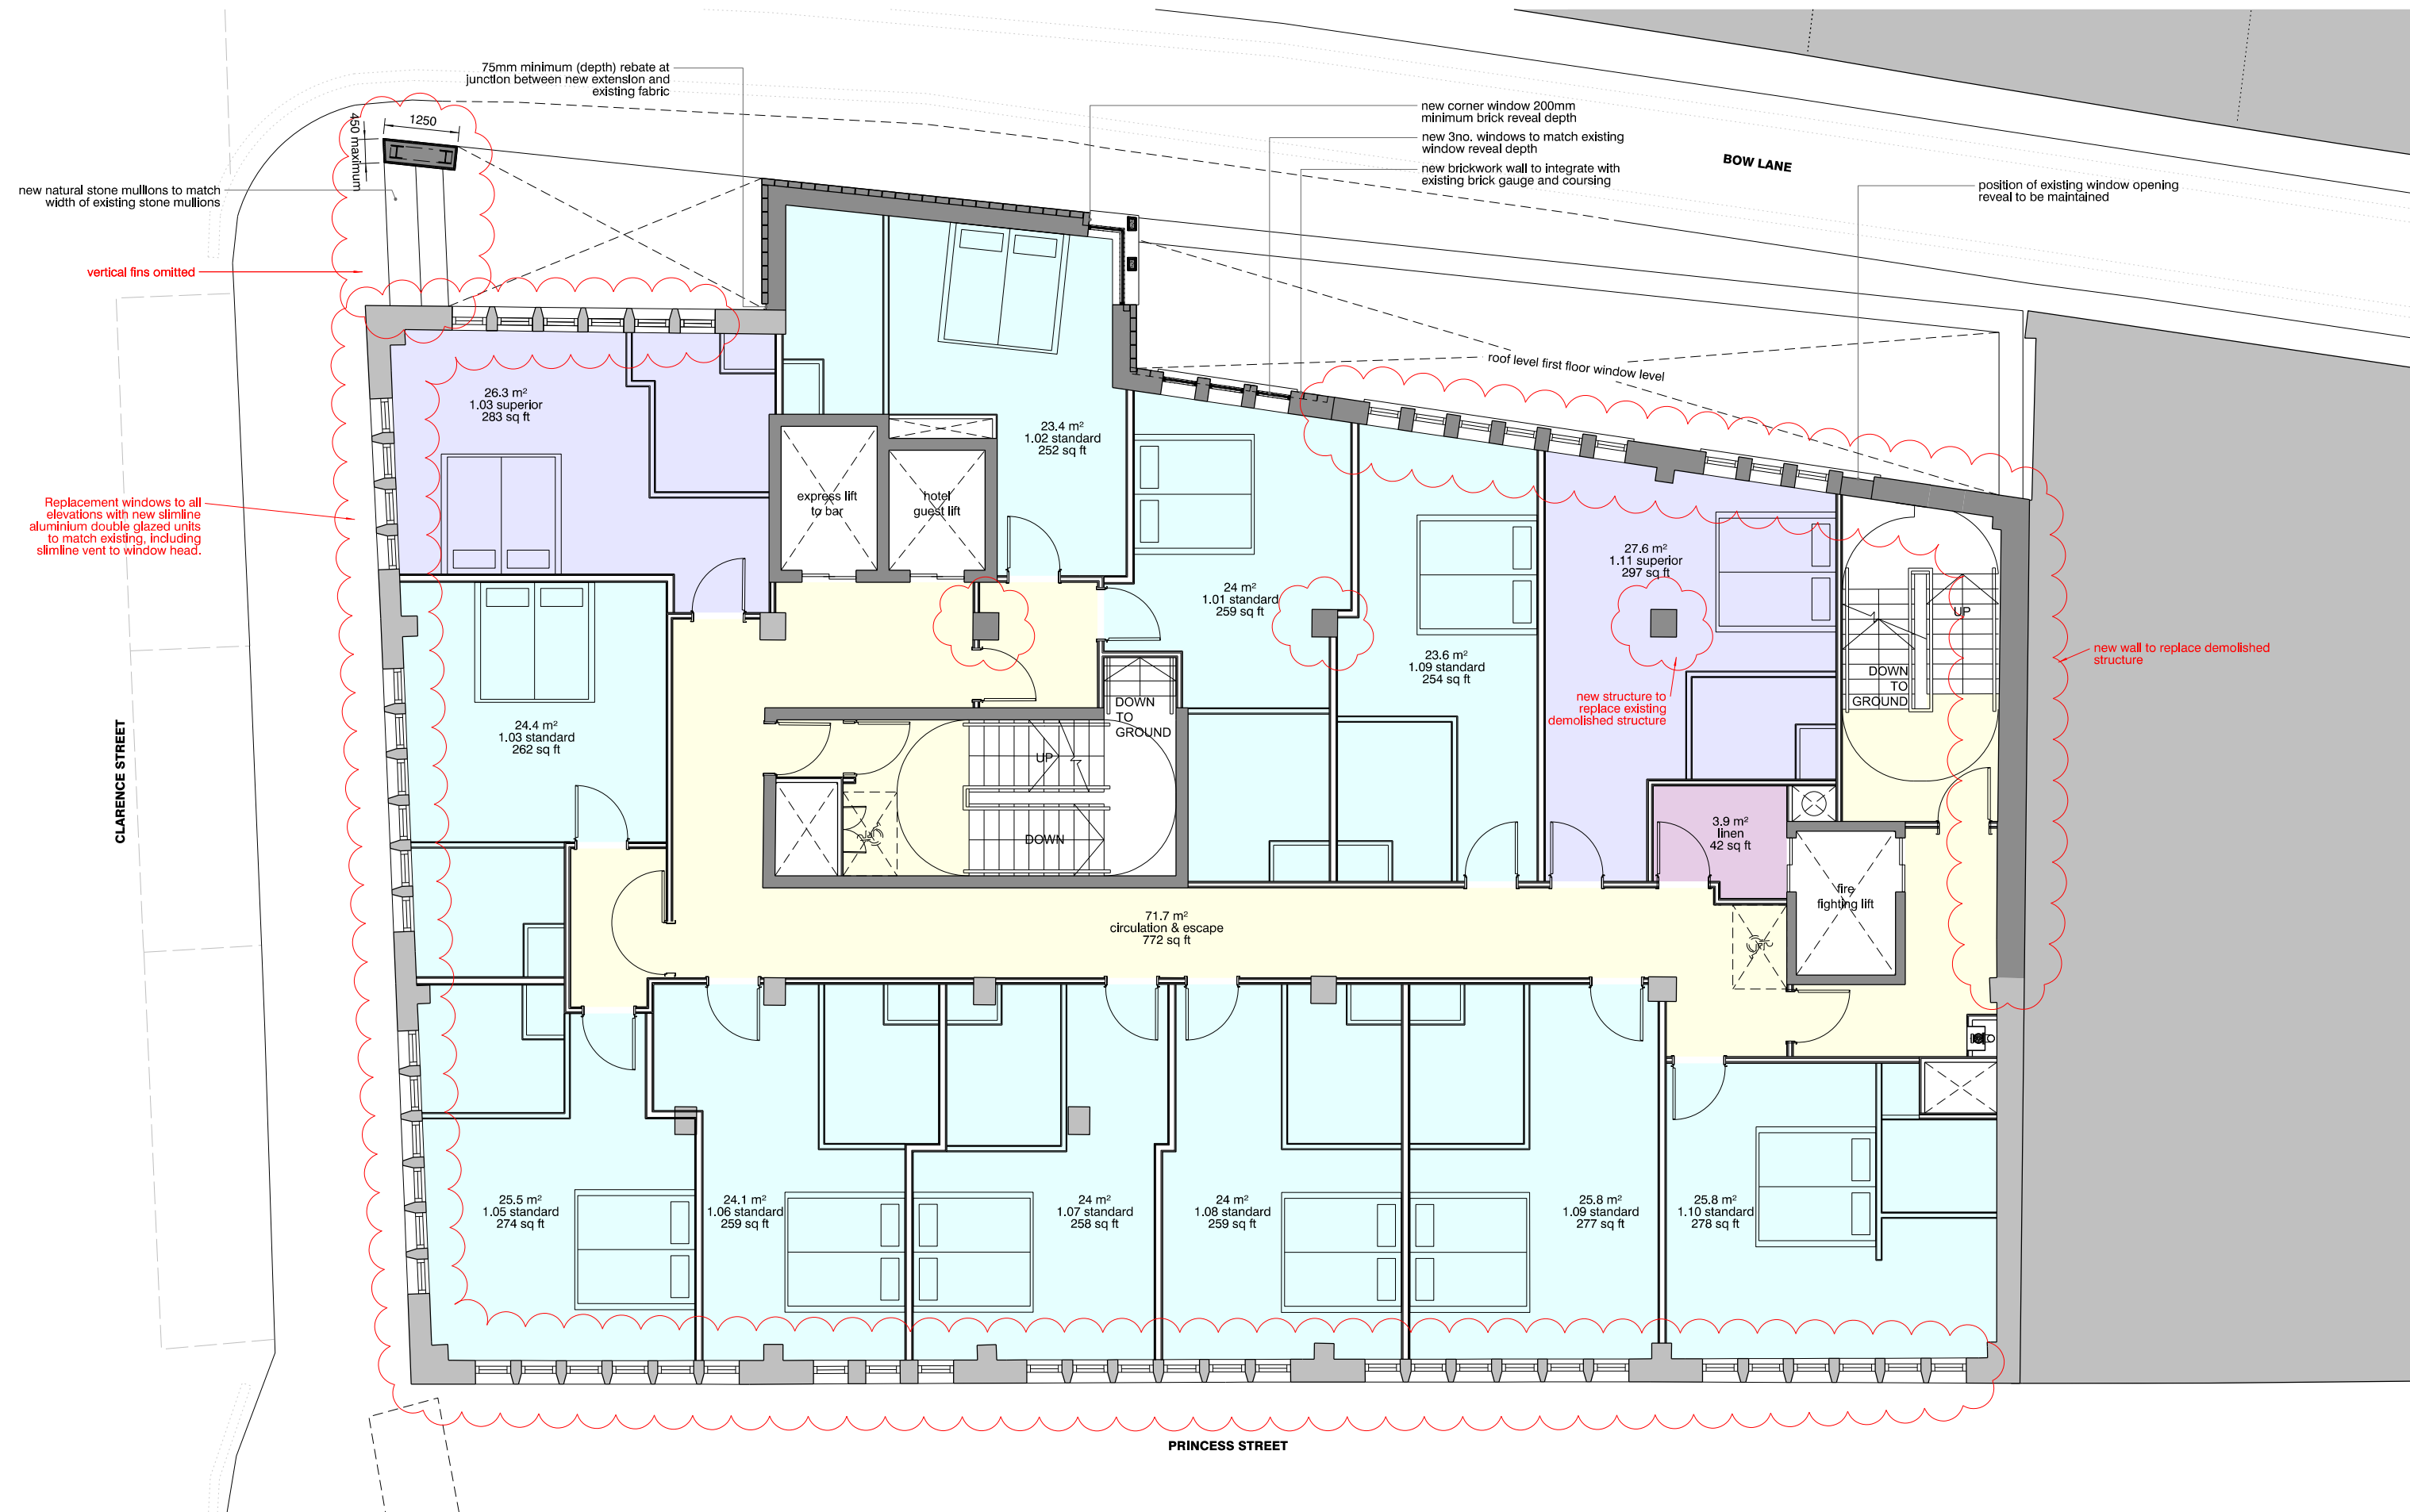

revision: date: note:
P01 20190425 planning submission
P02 20210113 section 73 application

ACCOMMODATION	
suite room	
superior room	
standard room	
accessible room	
circulation and escape	
BOH	

KEY	
	existing walls and columns
	proposed extension
	proposed new partitions



project
4*hotel on princess street, manchester
job no.
7415
title
proposed first floor plan
scale
1:100 @ A3
drawing no.
al(05)0022

in association with
LEACH RHODES WALKER
ARCHITECTS
www.lrw.co.uk
stephenson
STUDIO
architects planners interiors

3 riverside mews
4 commercial street
manchester, M15 4RQ
www.stephenson-studio.com
mail@stephenson-studio.com
t +44 (0)161 832 0244