

General Notes

The Architect shall have no responsibility for any use made of this document other than for that which it was prepared and issued.
All dimensions should be checked on site. Do not scale from this drawing. To be read in conjunction with all other Consultant's drawings. The Architect to be immediately notified of any discrepancies.

Copyright on this drawing retained by the Architect.

LEGEND

— Site Boundary

C	15/03/21	SA	SH	Amended Plans	
B	12/03/21	SA	SH	First Floor Extension	
A	04/03/21	SA	SH	Amended Drawings	
-	22/02/21	SA	SH	Initial Issue	
No.	Date	Dwn	Chk	App	Revision or reason for issue

Client

Mr Nurul Choudhury

create **it** studios
Architects & Designers

Create It Studios (NW) Ltd
Universal Square
Devonshire Street North
Manchester M12 6JH
0161 974 6165
www.createitstudios.co.uk
info@createitstudios.co.uk

Project Title

56 Alan Rd, Withington, Manchester
M20 4SF

Scale / North Point

1 : 100


Drawing Title

Proposed Floor Plans

Drawing Number
A1328(02)002

Drawing Status
Preliminary


Revision
C

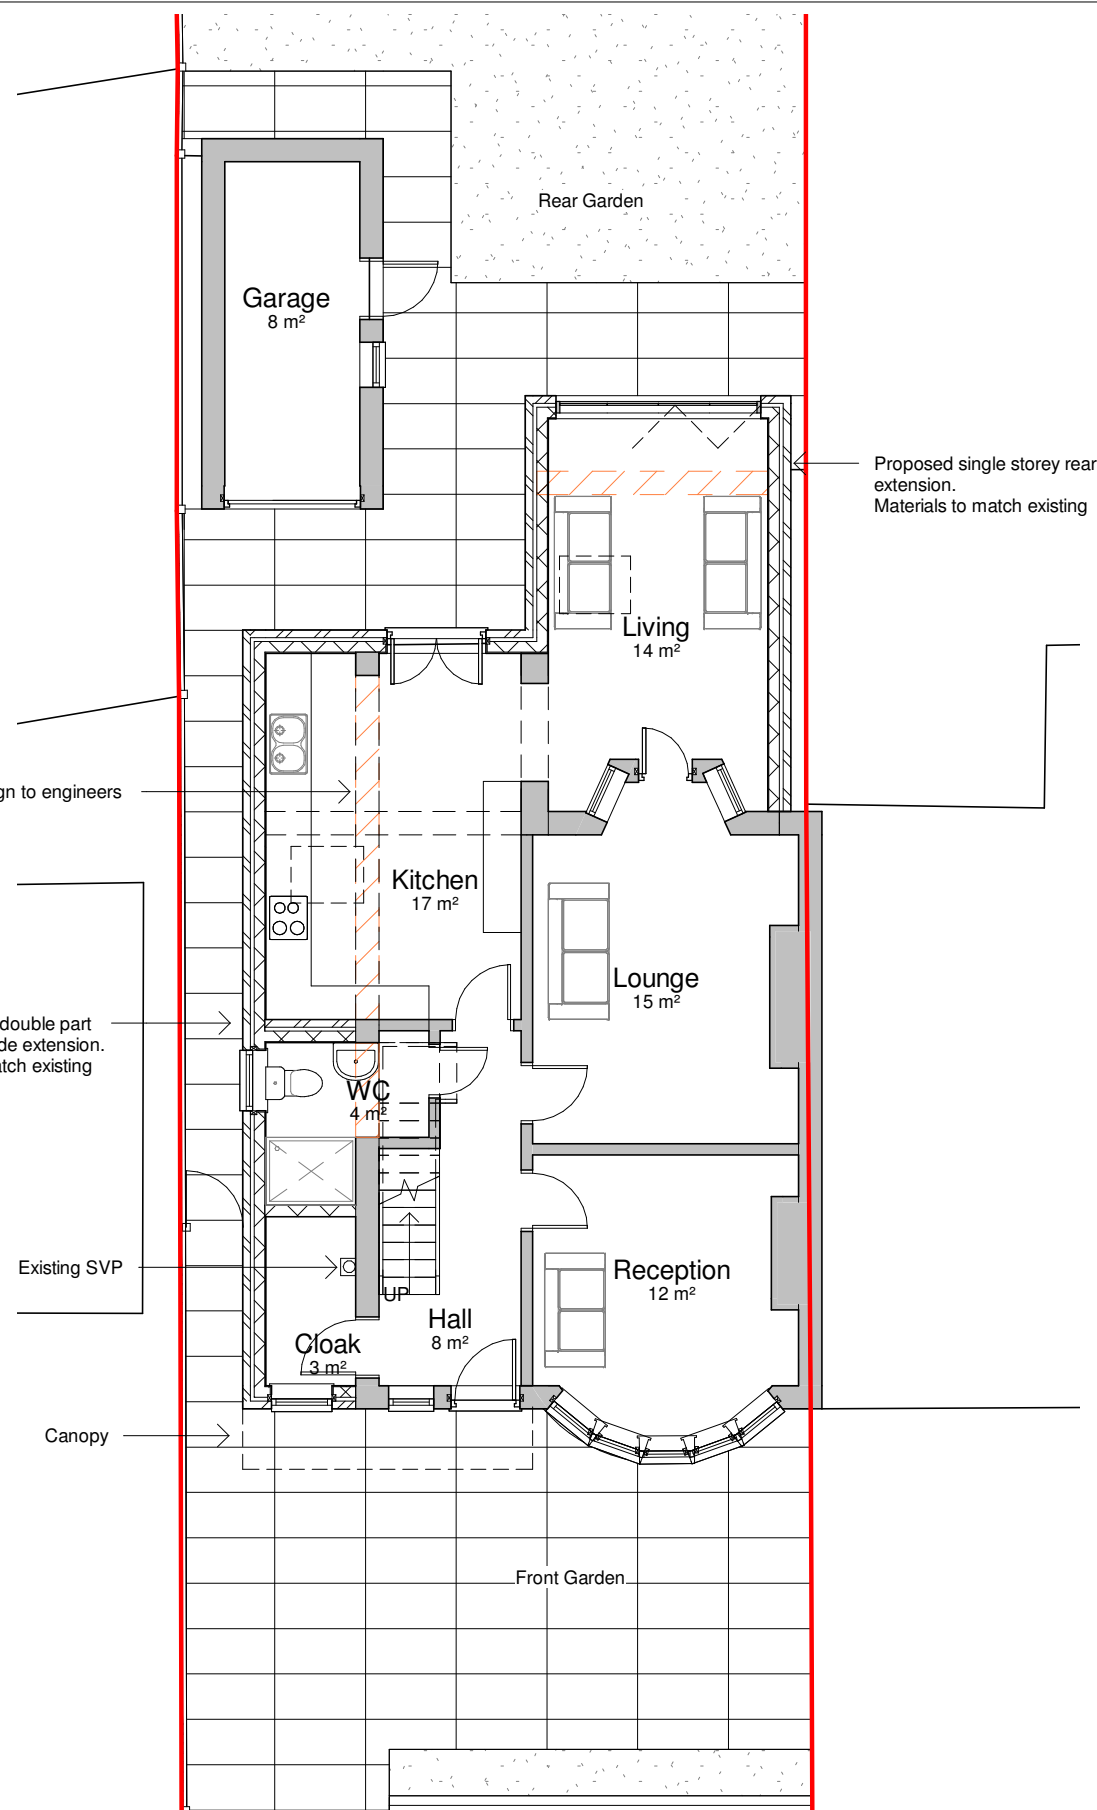

1

Proposed Ground Floor Plan

1 : 100

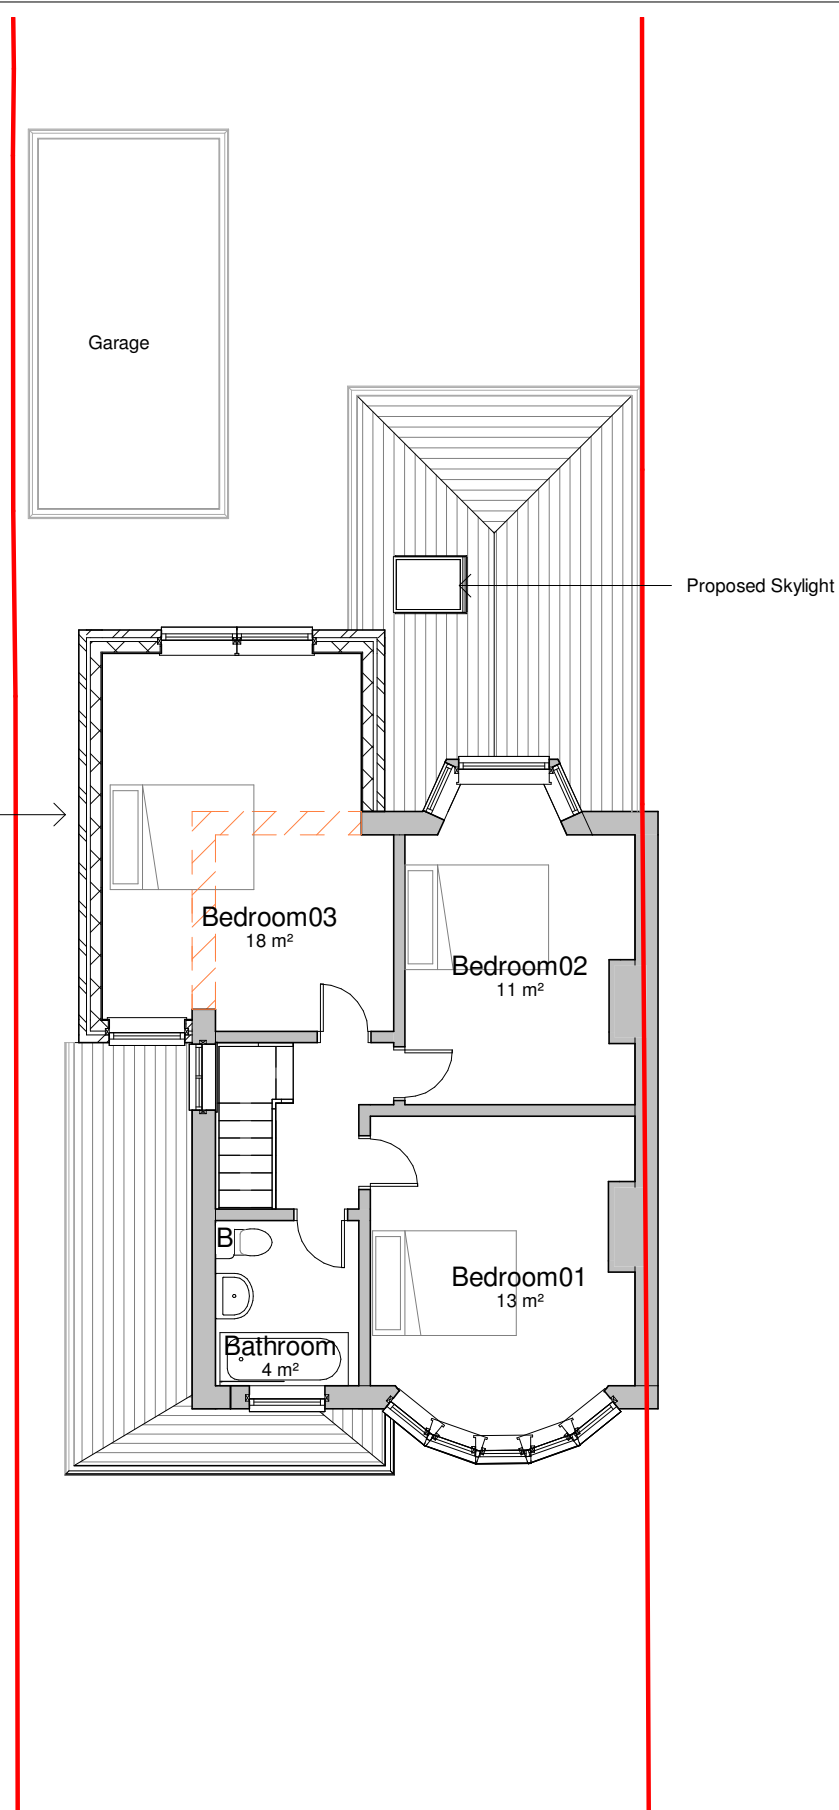

2

Proposed First Floor Plan

1 : 100

0 1 2 3 4m
1:100