

PROJECT REF
20120
DRAWING REF
201
BLUECHIP ARCHITECTS
RIBA #
Chartered Practitioner
Architect Registration Number

SCALE
1:50 @ A1
DATE
DEC '20


DATE
DEC '20

CLIENT
MR J SMALES
21 ALBION ROAD
FALLOWFIELD
MANCHESTER
M14 6LT

PROJECT
SINGLE STOREY REAR EXTENSION
DORMER LOFT CONVERSION
INTERNAL REMODELLING

PROPOSED PLANS

DRAWING TITLE
PLANNING

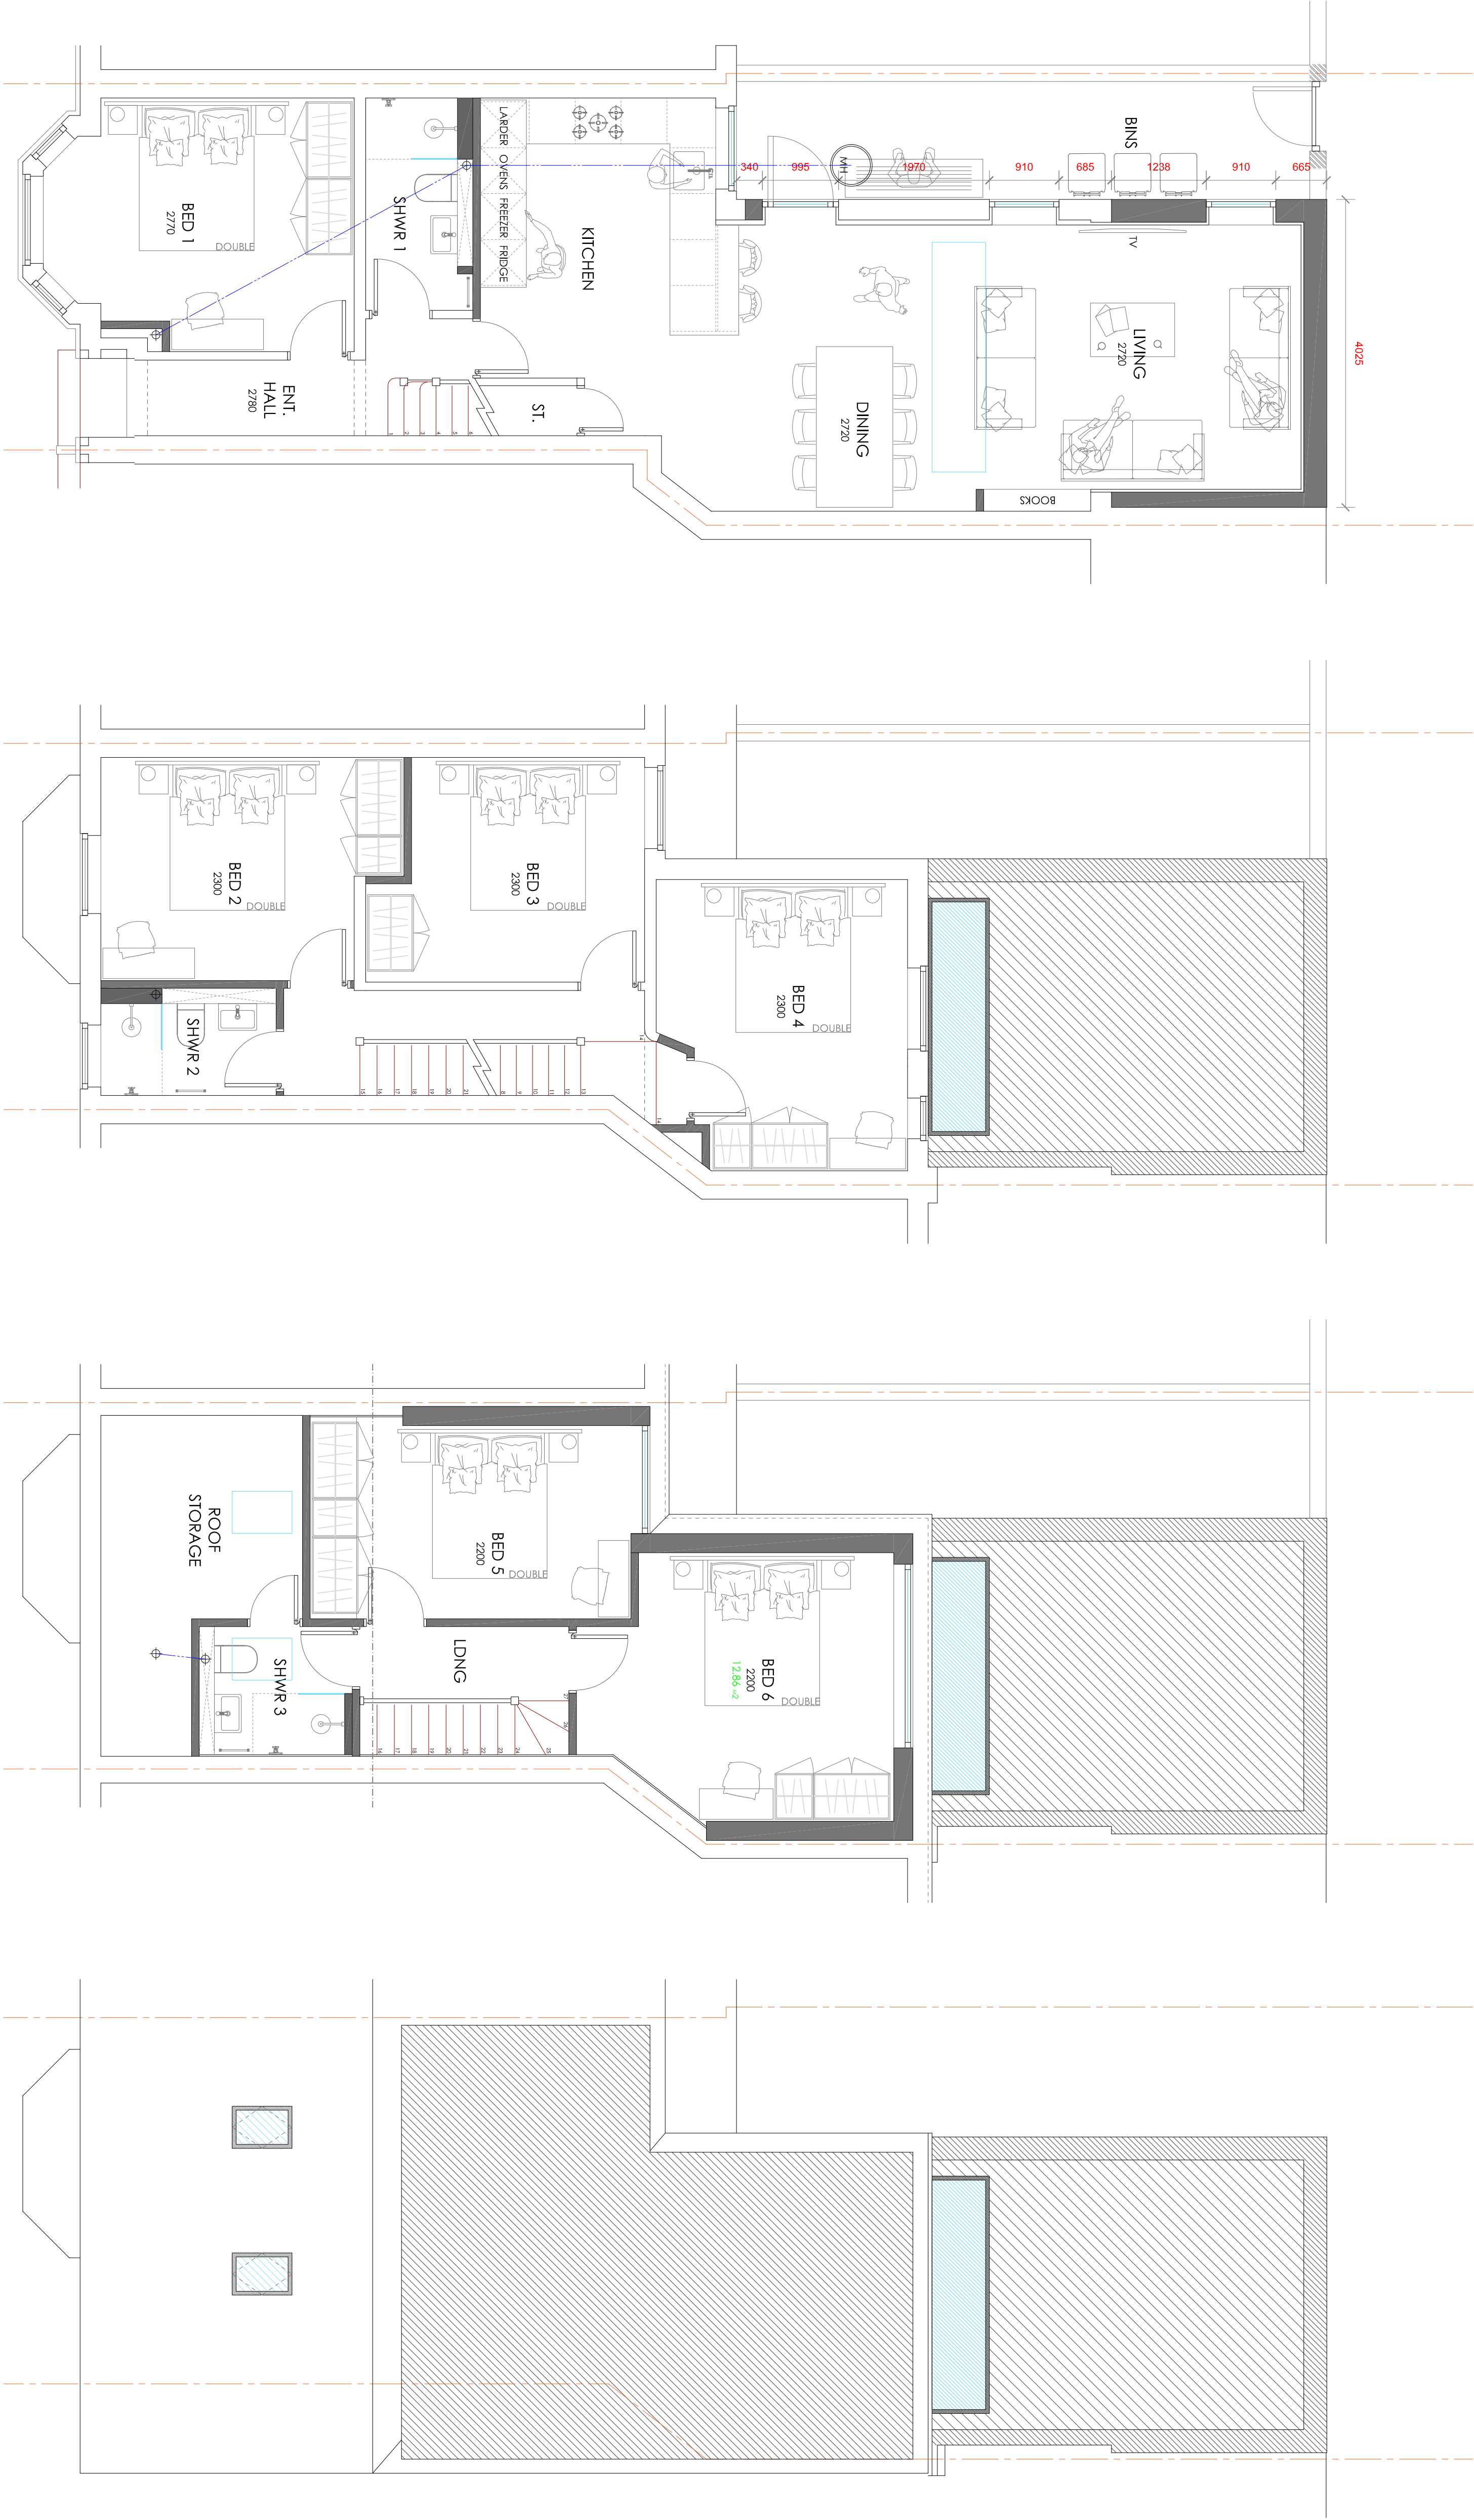

GROUND FLOOR


FIRST FLOOR

SECOND FLOOR

ROOF PLAN

ISSUED FOR PLANNING APPROVAL

04.02.21

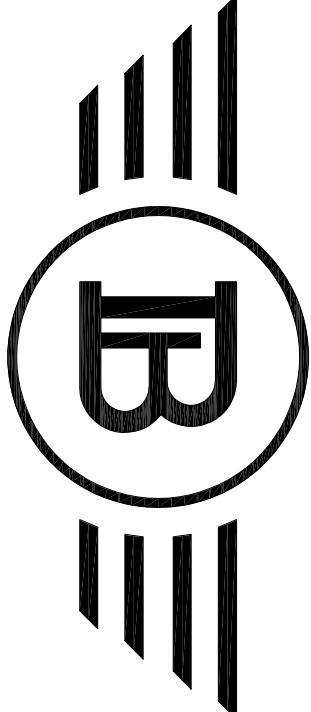

BLUECHIP ARCHITECTS

07999 294 675

DESIGN@BLUECHIP-ARCHITECTURE.CO.UK
WWW.BLUECHIP-ARCHITECTURE.CO.UK

LOWRY MILL | LEE ST. | SWINTON | MANCHESTER | M27 6DB
DO NOT SCALE FROM THE DRAWING. COPYRIGHT PROTECTED & ISSUED
UNDER LICENCE TO THE CLIENT NAMED BELOW. ALL INFORMATION
CONTAINED WITHIN IS NON-TRANSFERABLE WITHOUT APPROVAL FROM
BLUECHIP ARCHITECTS