



Revision	Description	Author	Checker	Date
P01	Issued for Planning	LB	PB	06/01/21
P02	Minor Updates	RG	LB	01/03/21

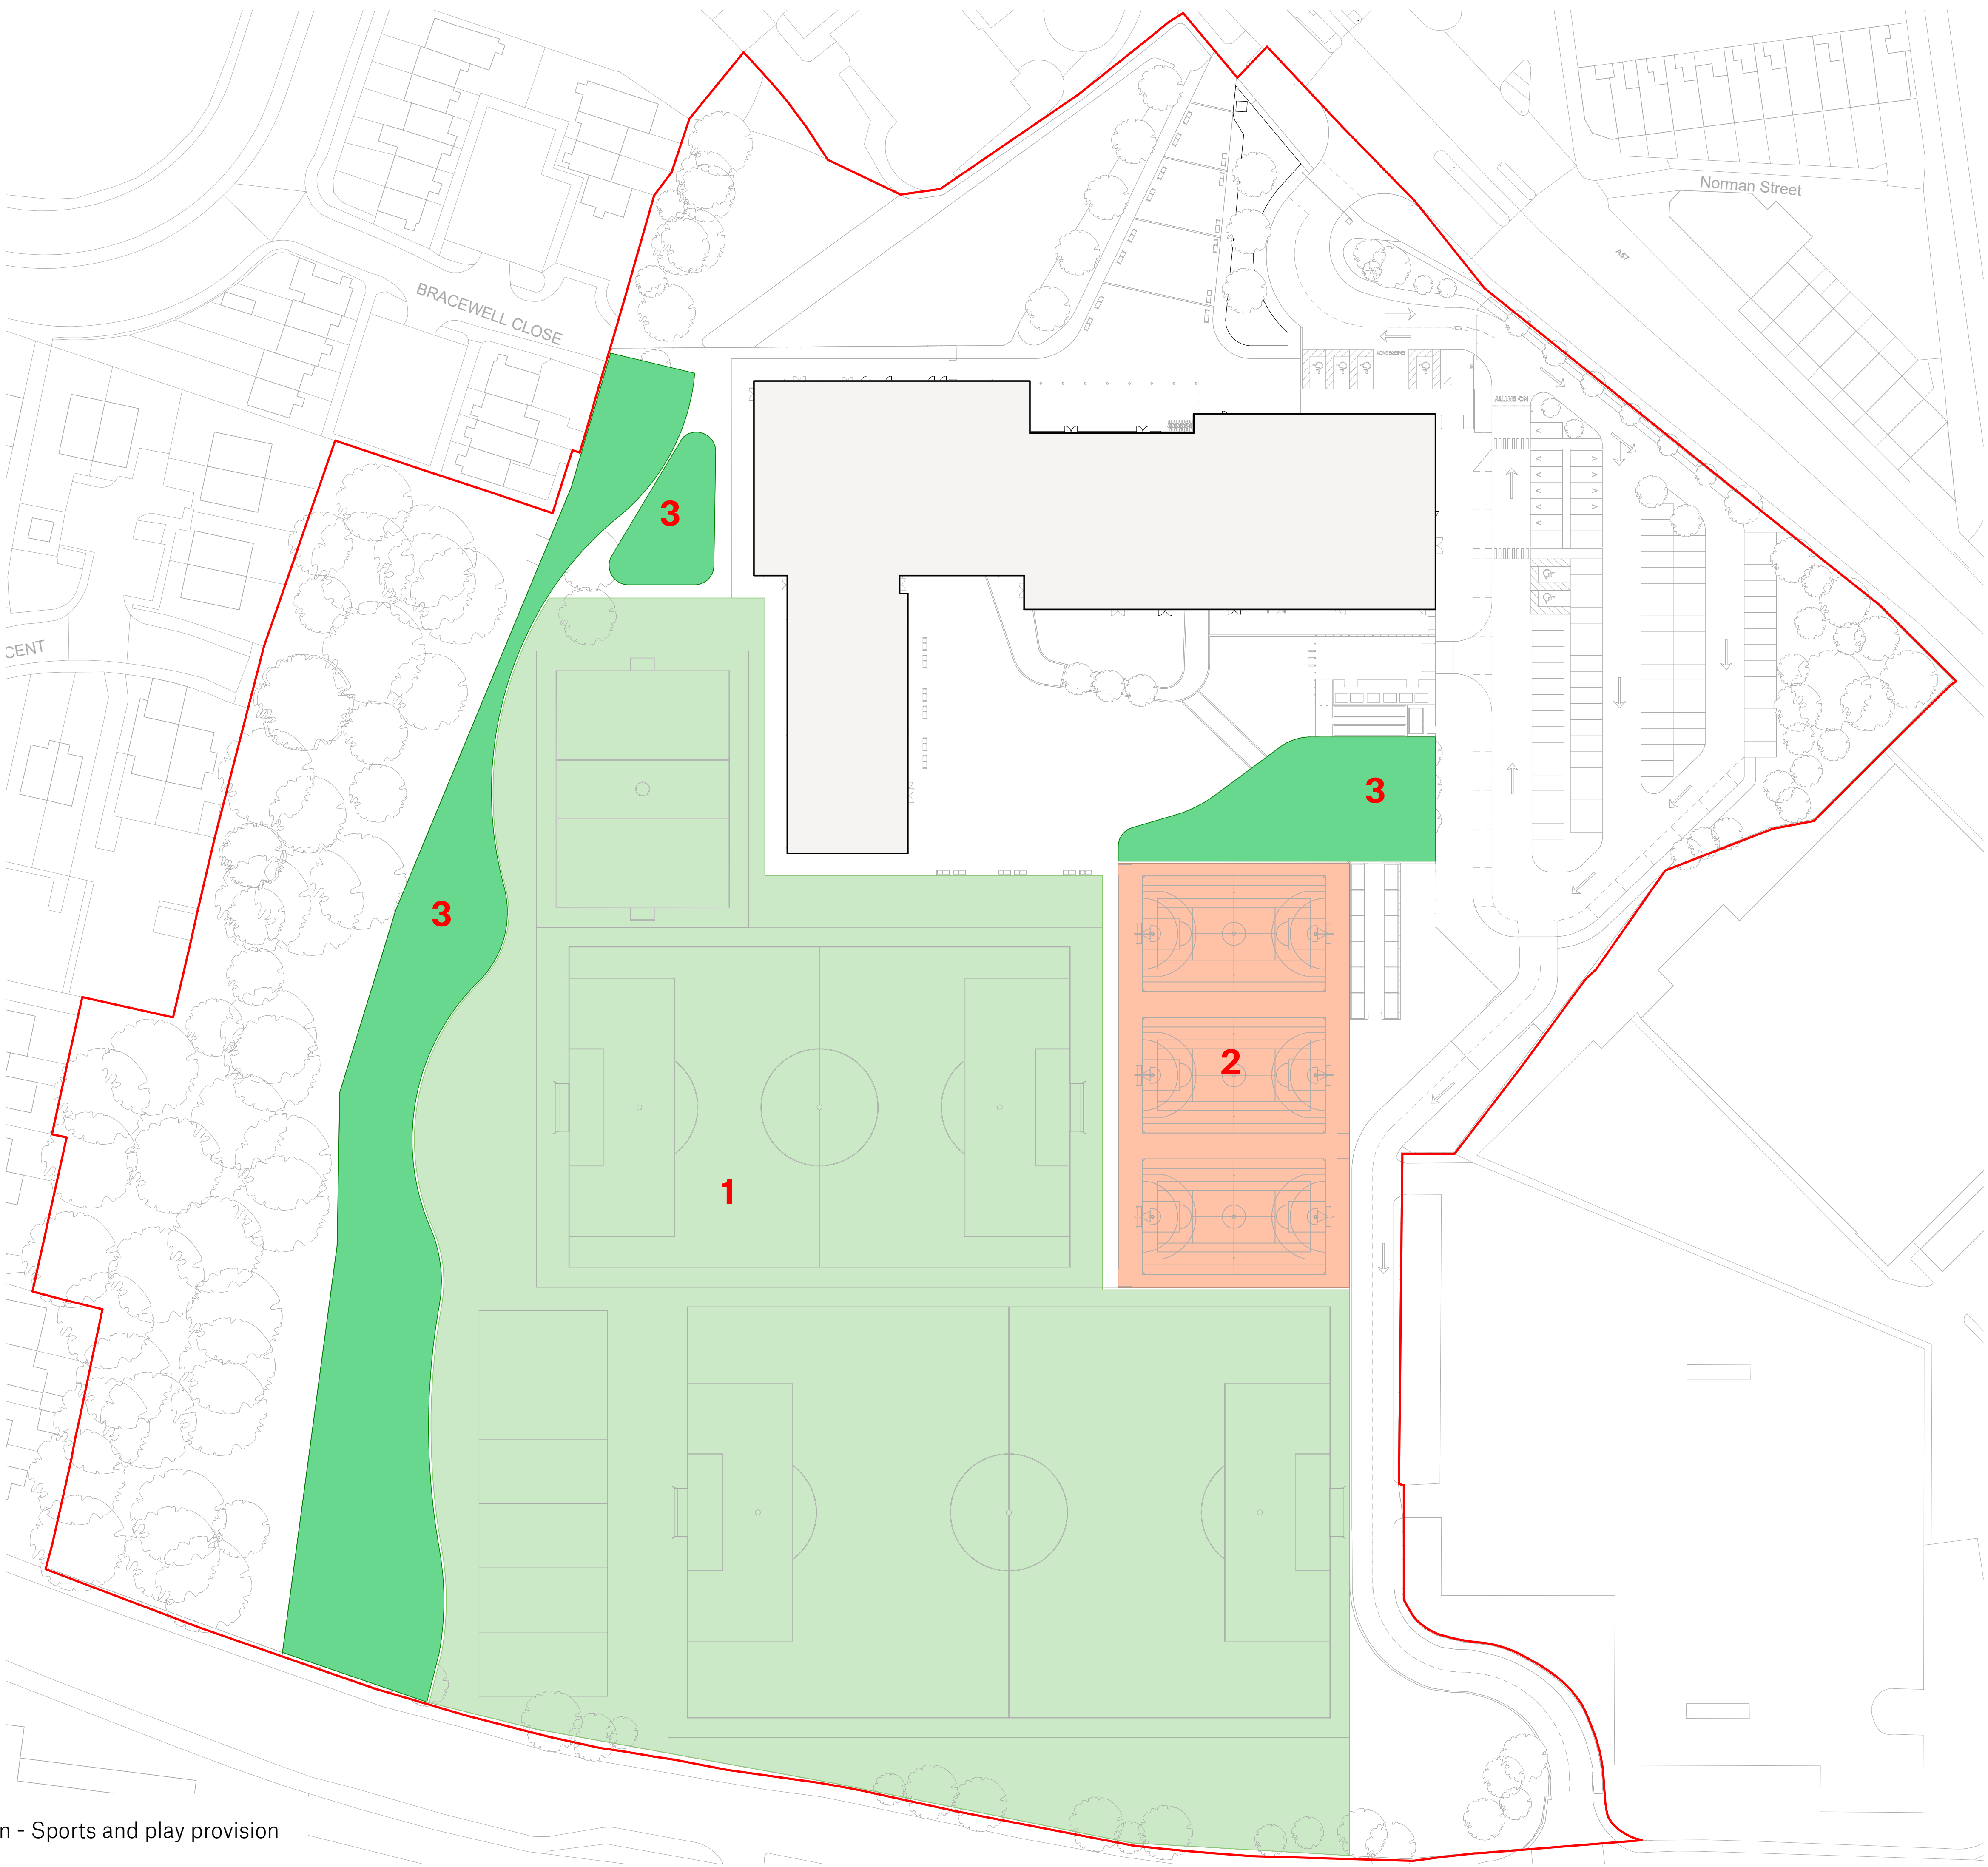

- 1** Soft Outdoor PE - Playing Fields - 19490m2
Formal playing field to be grass with drainage installed to Sport England standards.
- 2** Hard Outdoor PE - 3 Court MUGA - 2400m2
To be porous tarmac with line markings appropriate for intended use as a multi use area. 3m high welded mesh court fencing will surround the MUGA.
- 3** Soft Informal and Social Area - 3800m2
Amenity grass with no formal drainage to be used for informal sport and play activities.

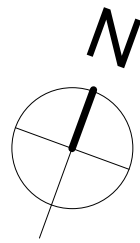

SPACE

Spaceworks, Benton Park Road, Newcastle upon Tyne,
NE7 7LX
T: +44 (0)844 800 6660
www.spacearchitects.co.uk

**Sir Robert
McAlpine**



Project Belle Vue Co-op Academy, Manchester				
Drawing Title Sports and Play Provision				
Project No. 009433	Drawing No. 01-XX-DR-L-910009	Status P02	Revision P02	Scale at A1 As indicated
File Reference: 009433-SPA-01-XX-DR-L-910009				

This drawing is Copyright - Check all dimensions on site - Inform originator of any discrepancies - Work to figured dimensions only - Do not scale

Proposed Site Plan - Sports and play provision
1 : 500