


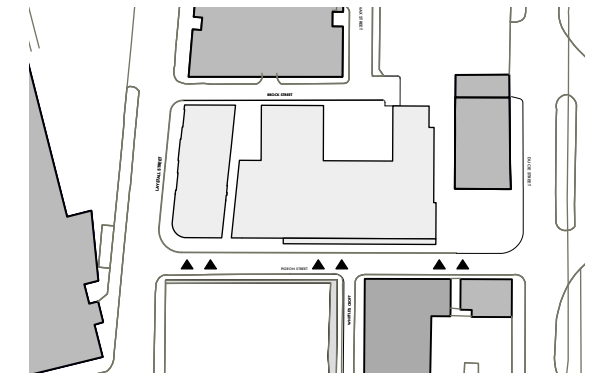

KEY SITE PLAN



PROPOSED WEST ELEVATION

1:200 @ A3

OMI Architects

PROJECT Laystall St
DATE SEPT' 20
SCALE 1:200
DWG No. 1383 / L 0060

PROPOSED ELEVATION
WEST (PIGEON STREET)