

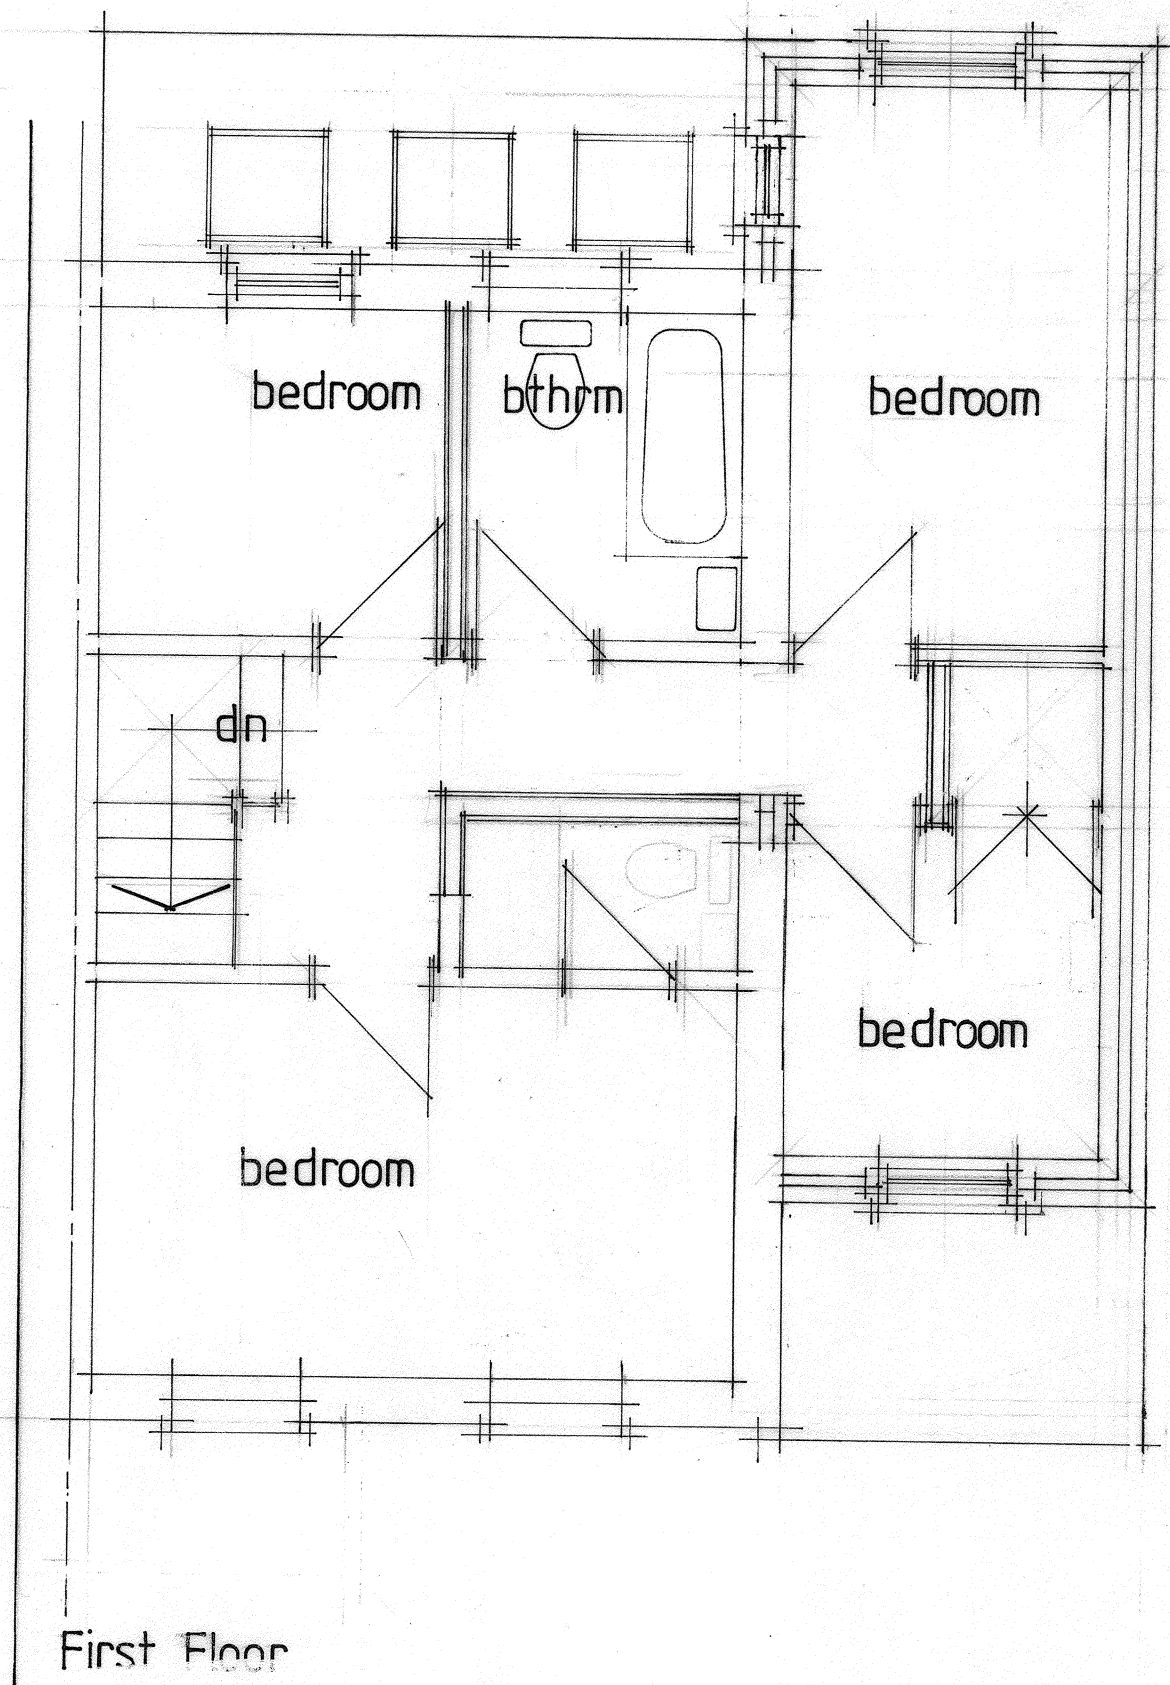
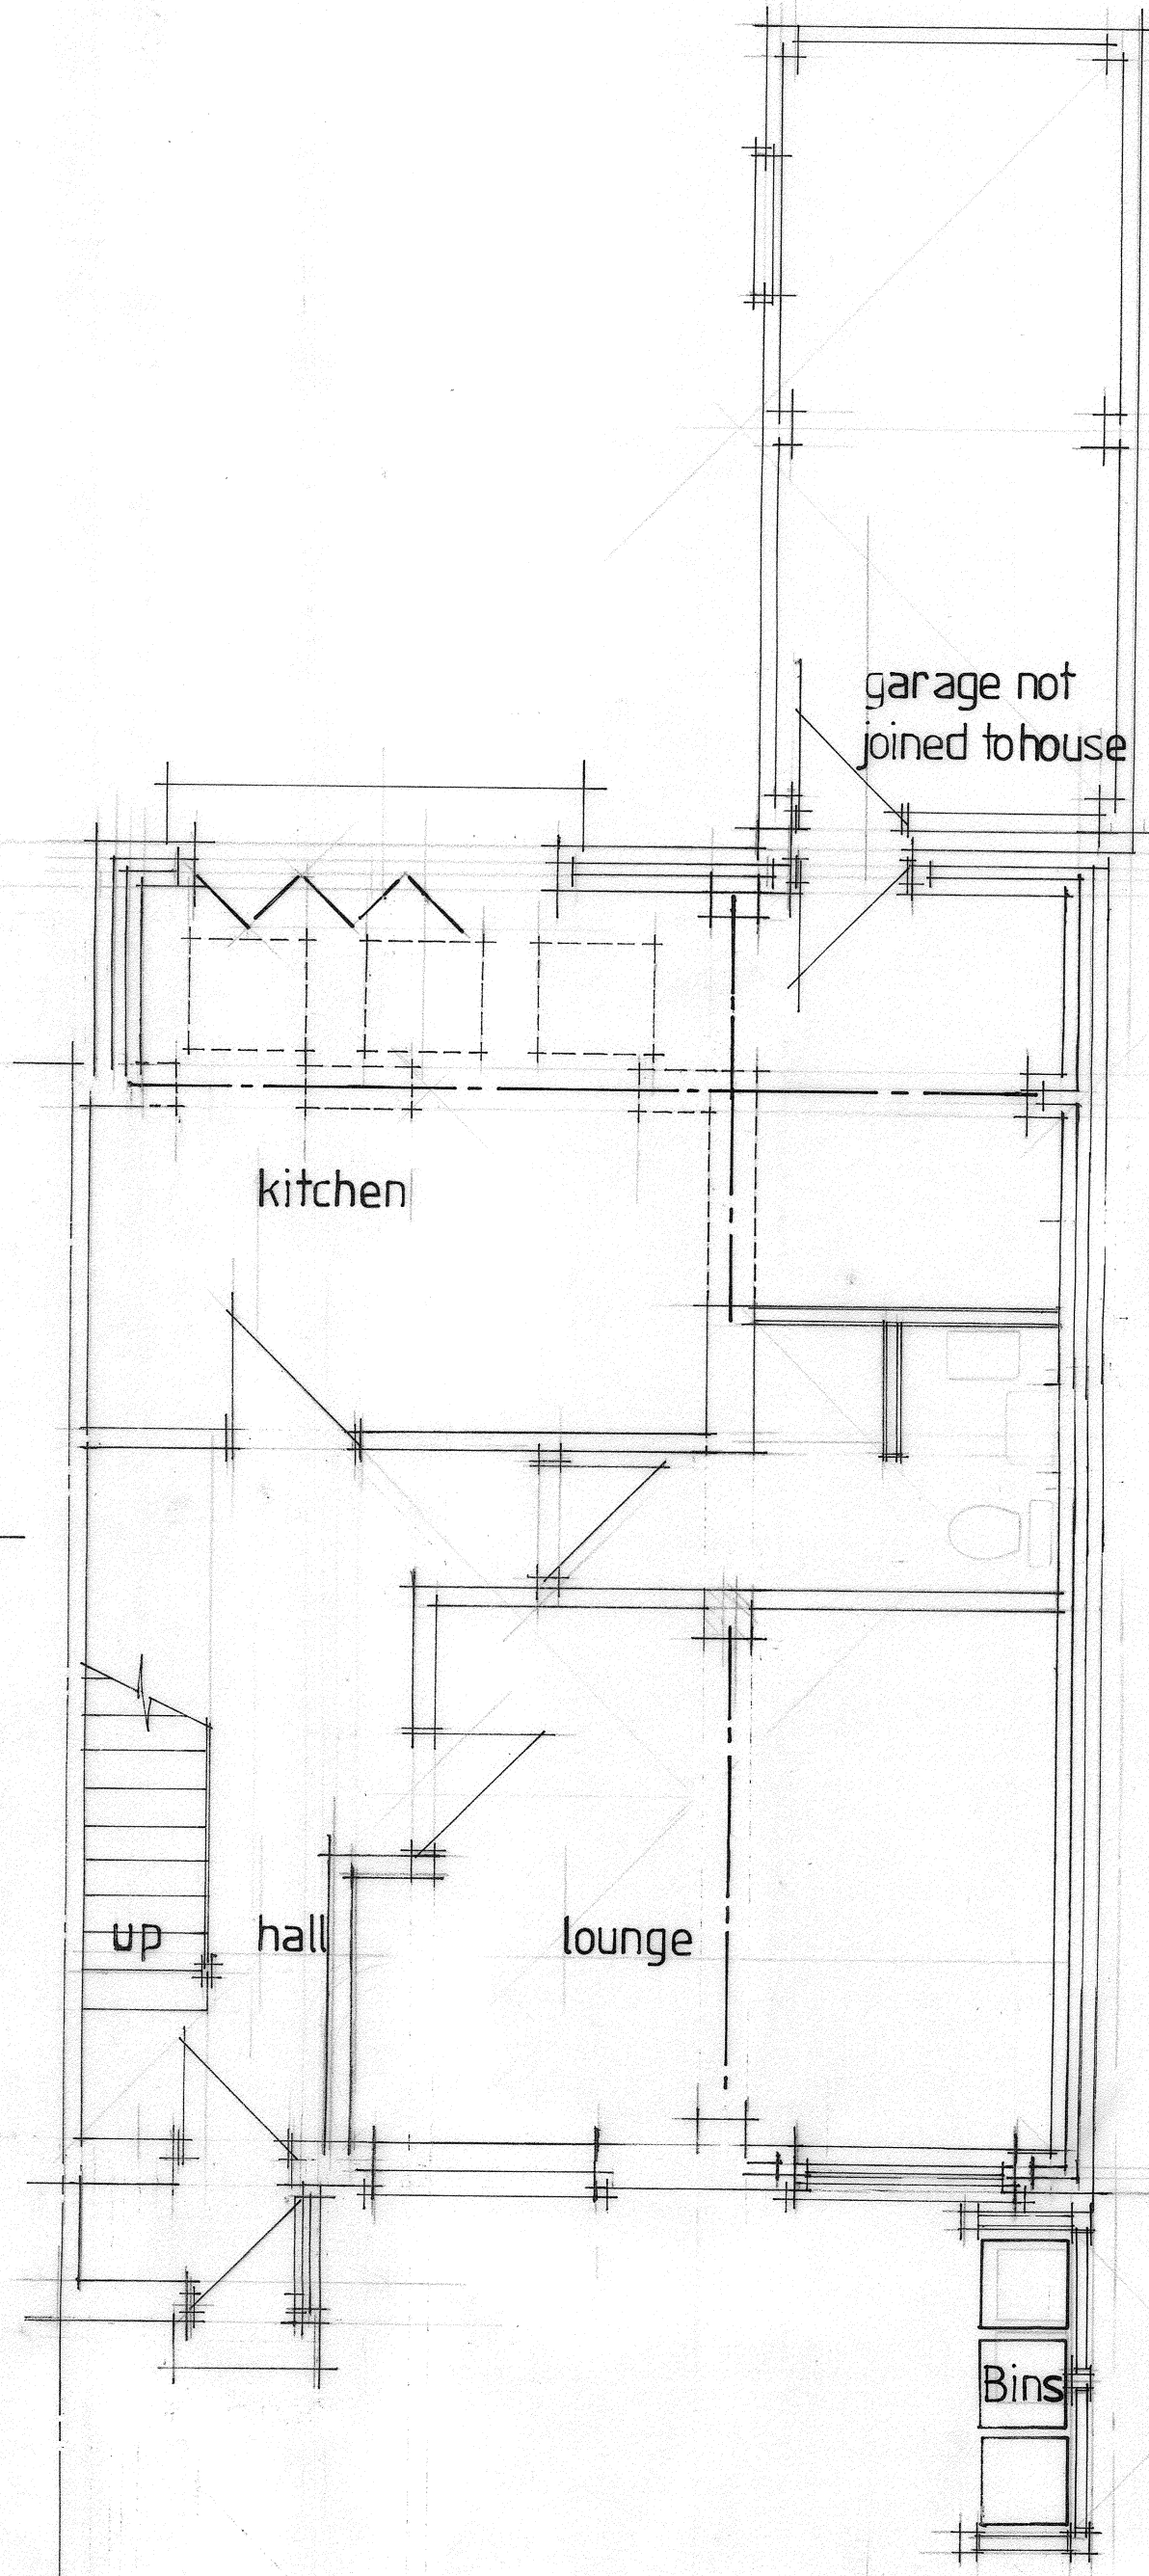
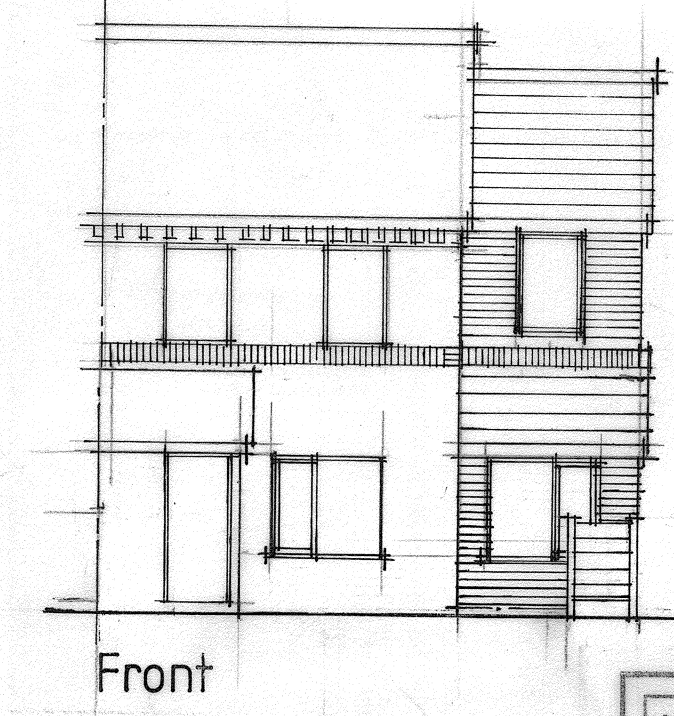


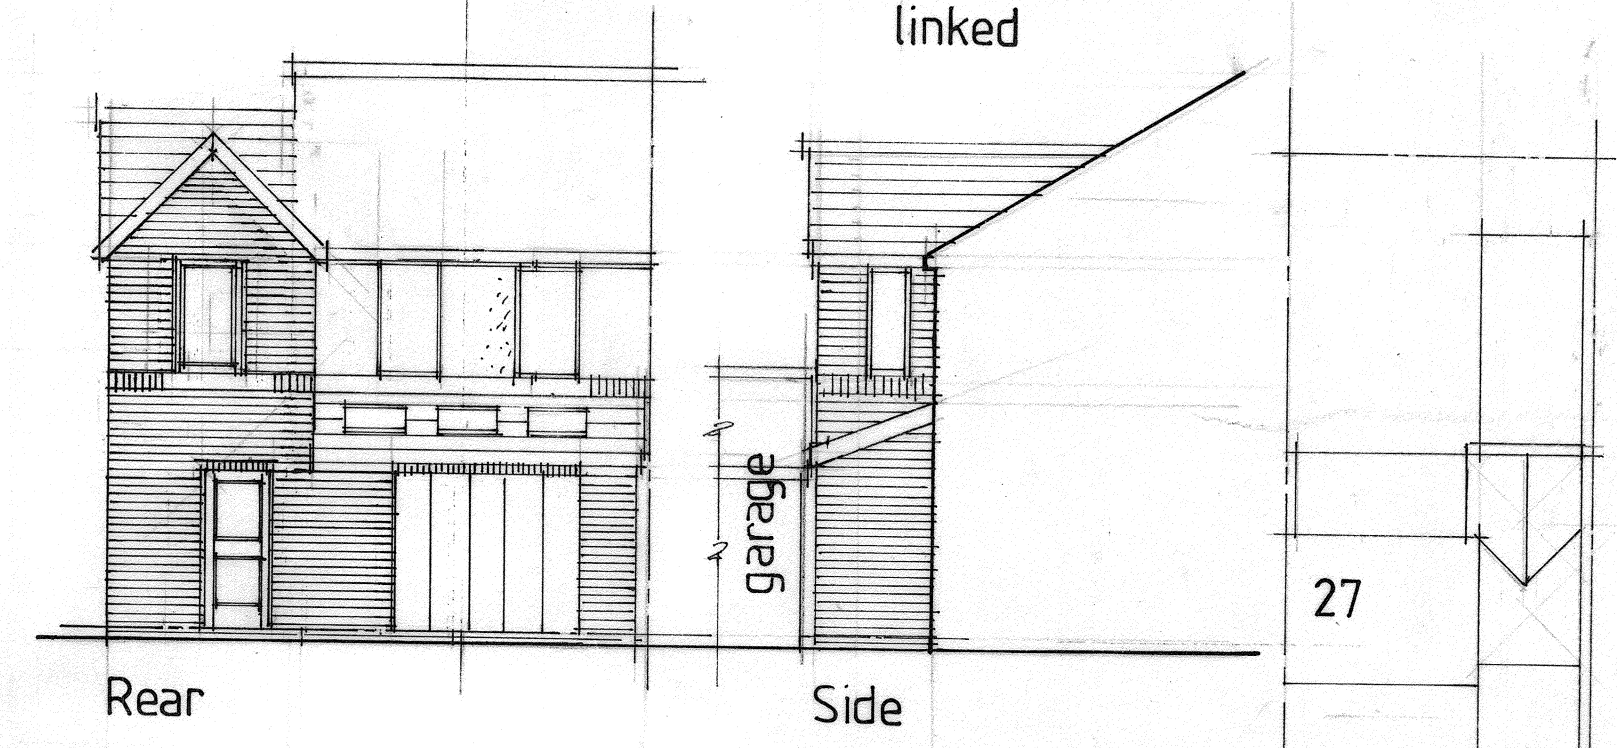

Elevations

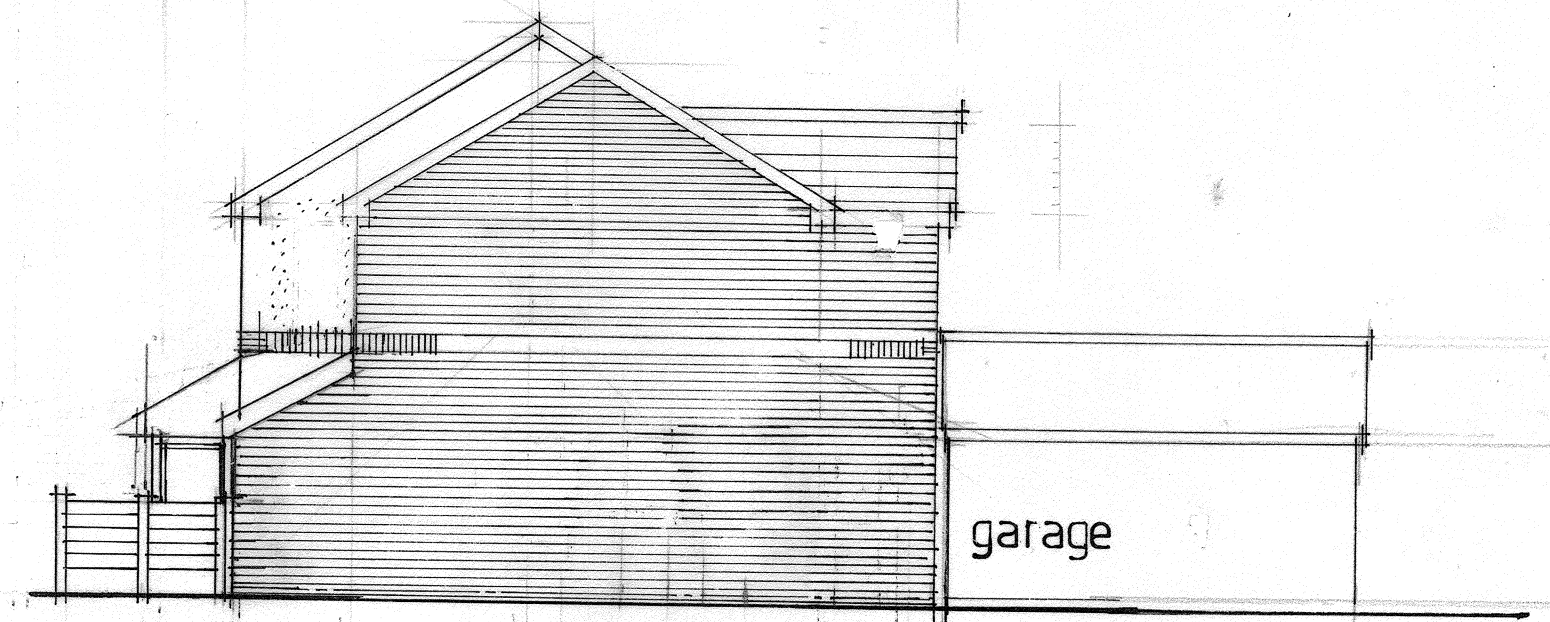

Location Plan
1:200

No:	Revision:	Date:	Initial:
A	binstore reposition	8/8/19	CTW

ALPHA DESIGN 11 GILDA CRESCENT ROAD ECCLES M30 9AG TELEPHONE 0161 707 5533			
Project:	27 Montcliffe Crescent Whalley Range		
Title:	Floor Plans and Elevations (proposed)		
Scale:	50:100	Date:	Nov 13
Drg. No:	2A	Initial:	CTW