

General Notes
The Architect shall have no responsibility for any use made of this document other than for that which it was prepared and issued.
All dimensions should be checked on site. Do not scale from this drawing. To be read in conjunction with all other Consultant's drawings. The Architect to be immediately notified of any discrepancies.
Copyright on this drawing retained by the Architect.

LEGEND
 Site Boundary

B	15/03/21	SA	SH	Amended Proposed
A	10/03/21	SA	SH	Amended Proposed
-	04/03/21	SA	SH	Initial Issue
No.	Date	Dwn	Chk	App
Revision or reason for issue				

Client
Everest Pharmacy


createit studios
Architects & Designers

Create It Studios (NW) Ltd
Universal Square
Devonshire Street North
Manchester M12 6JH
0161 974 6165
www.createitstudios.co.uk
info@createitstudios.co.uk

Project Title
Everest Pharmacy, 117B Withington Rd, Whalley Range, Manchester M16 8EE
Scale / north Point
1 : 200

Drawing Title
Proposed Site Plan

Drawing Number	Revision
A1333(02)001	B
Drawing Status	
Preliminary	

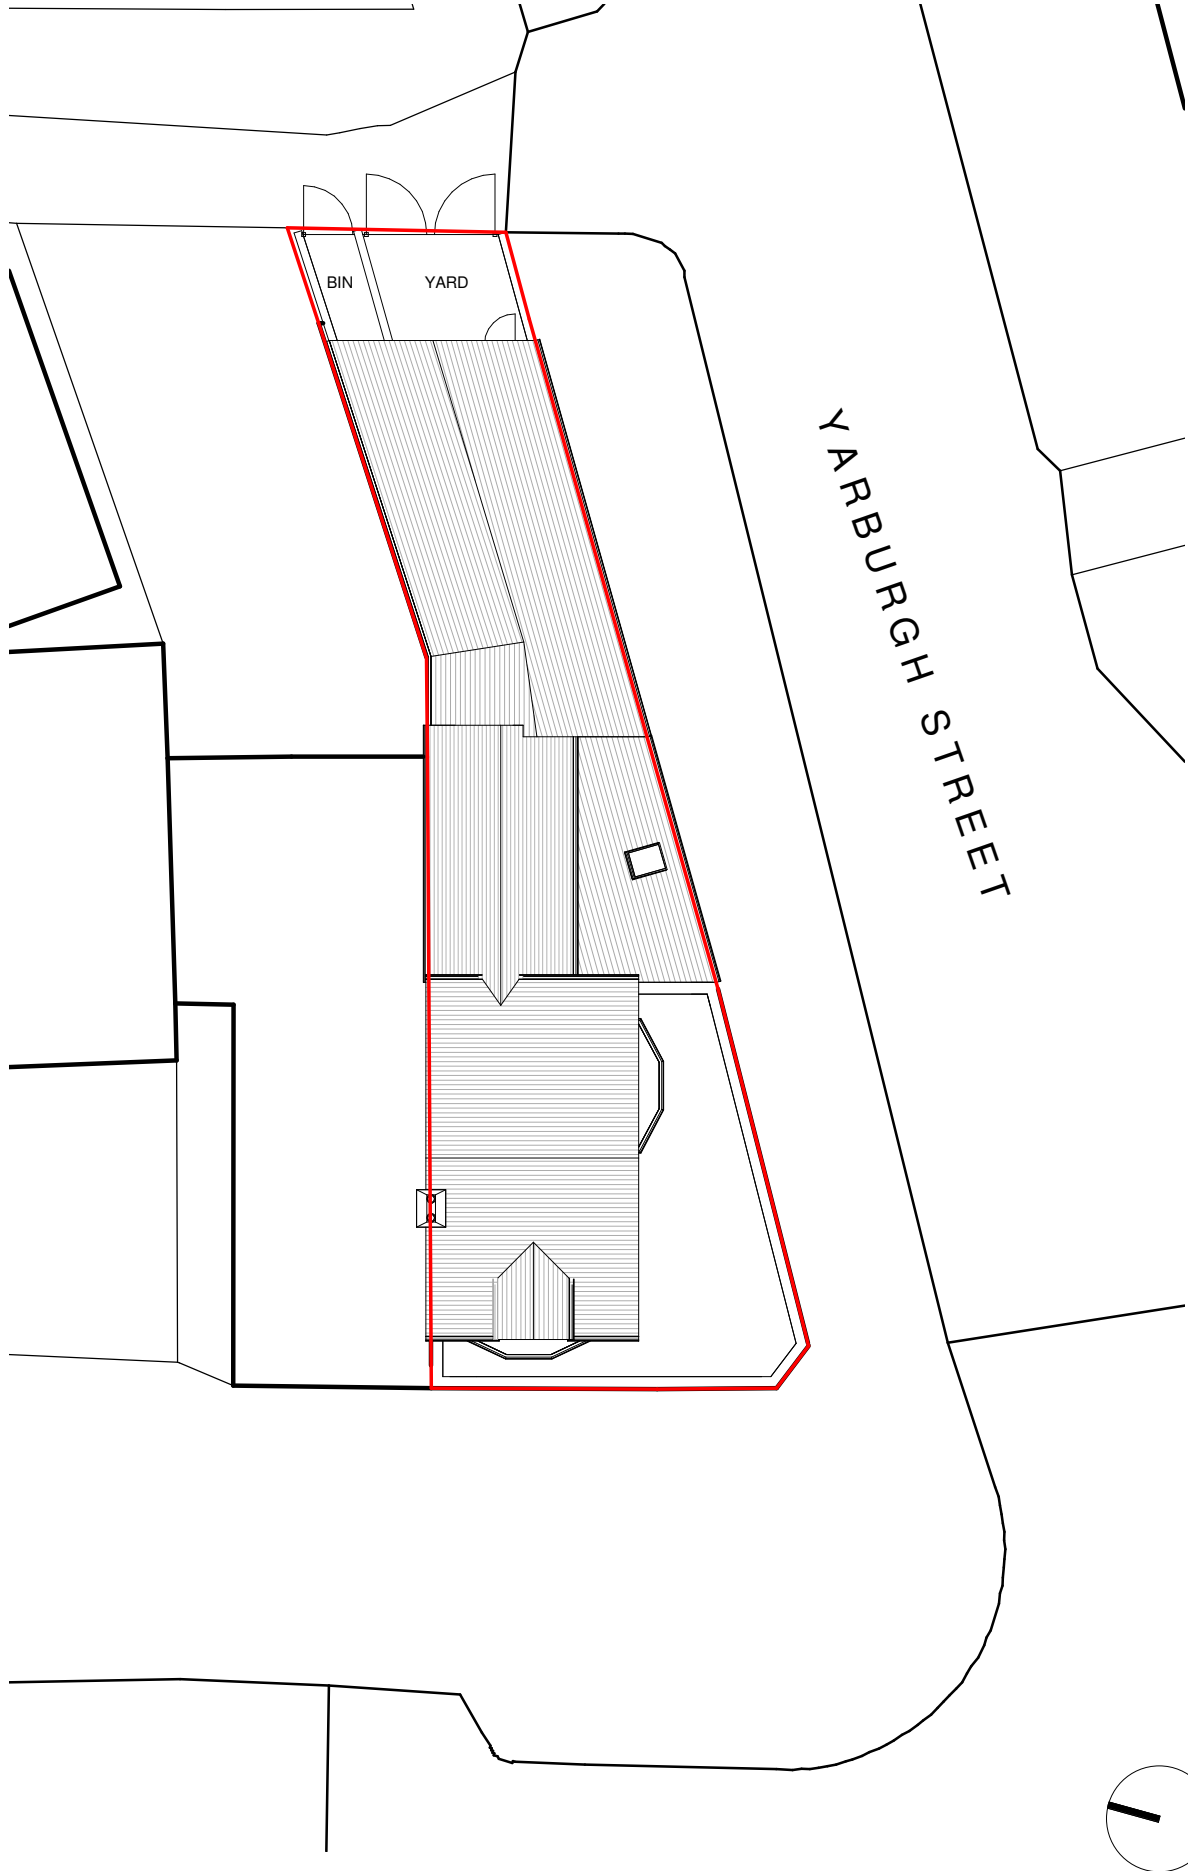

1 **Proposed Site Plan**
1 : 200



2 **Proposed Rear View**



3 **Proposed Front View**