




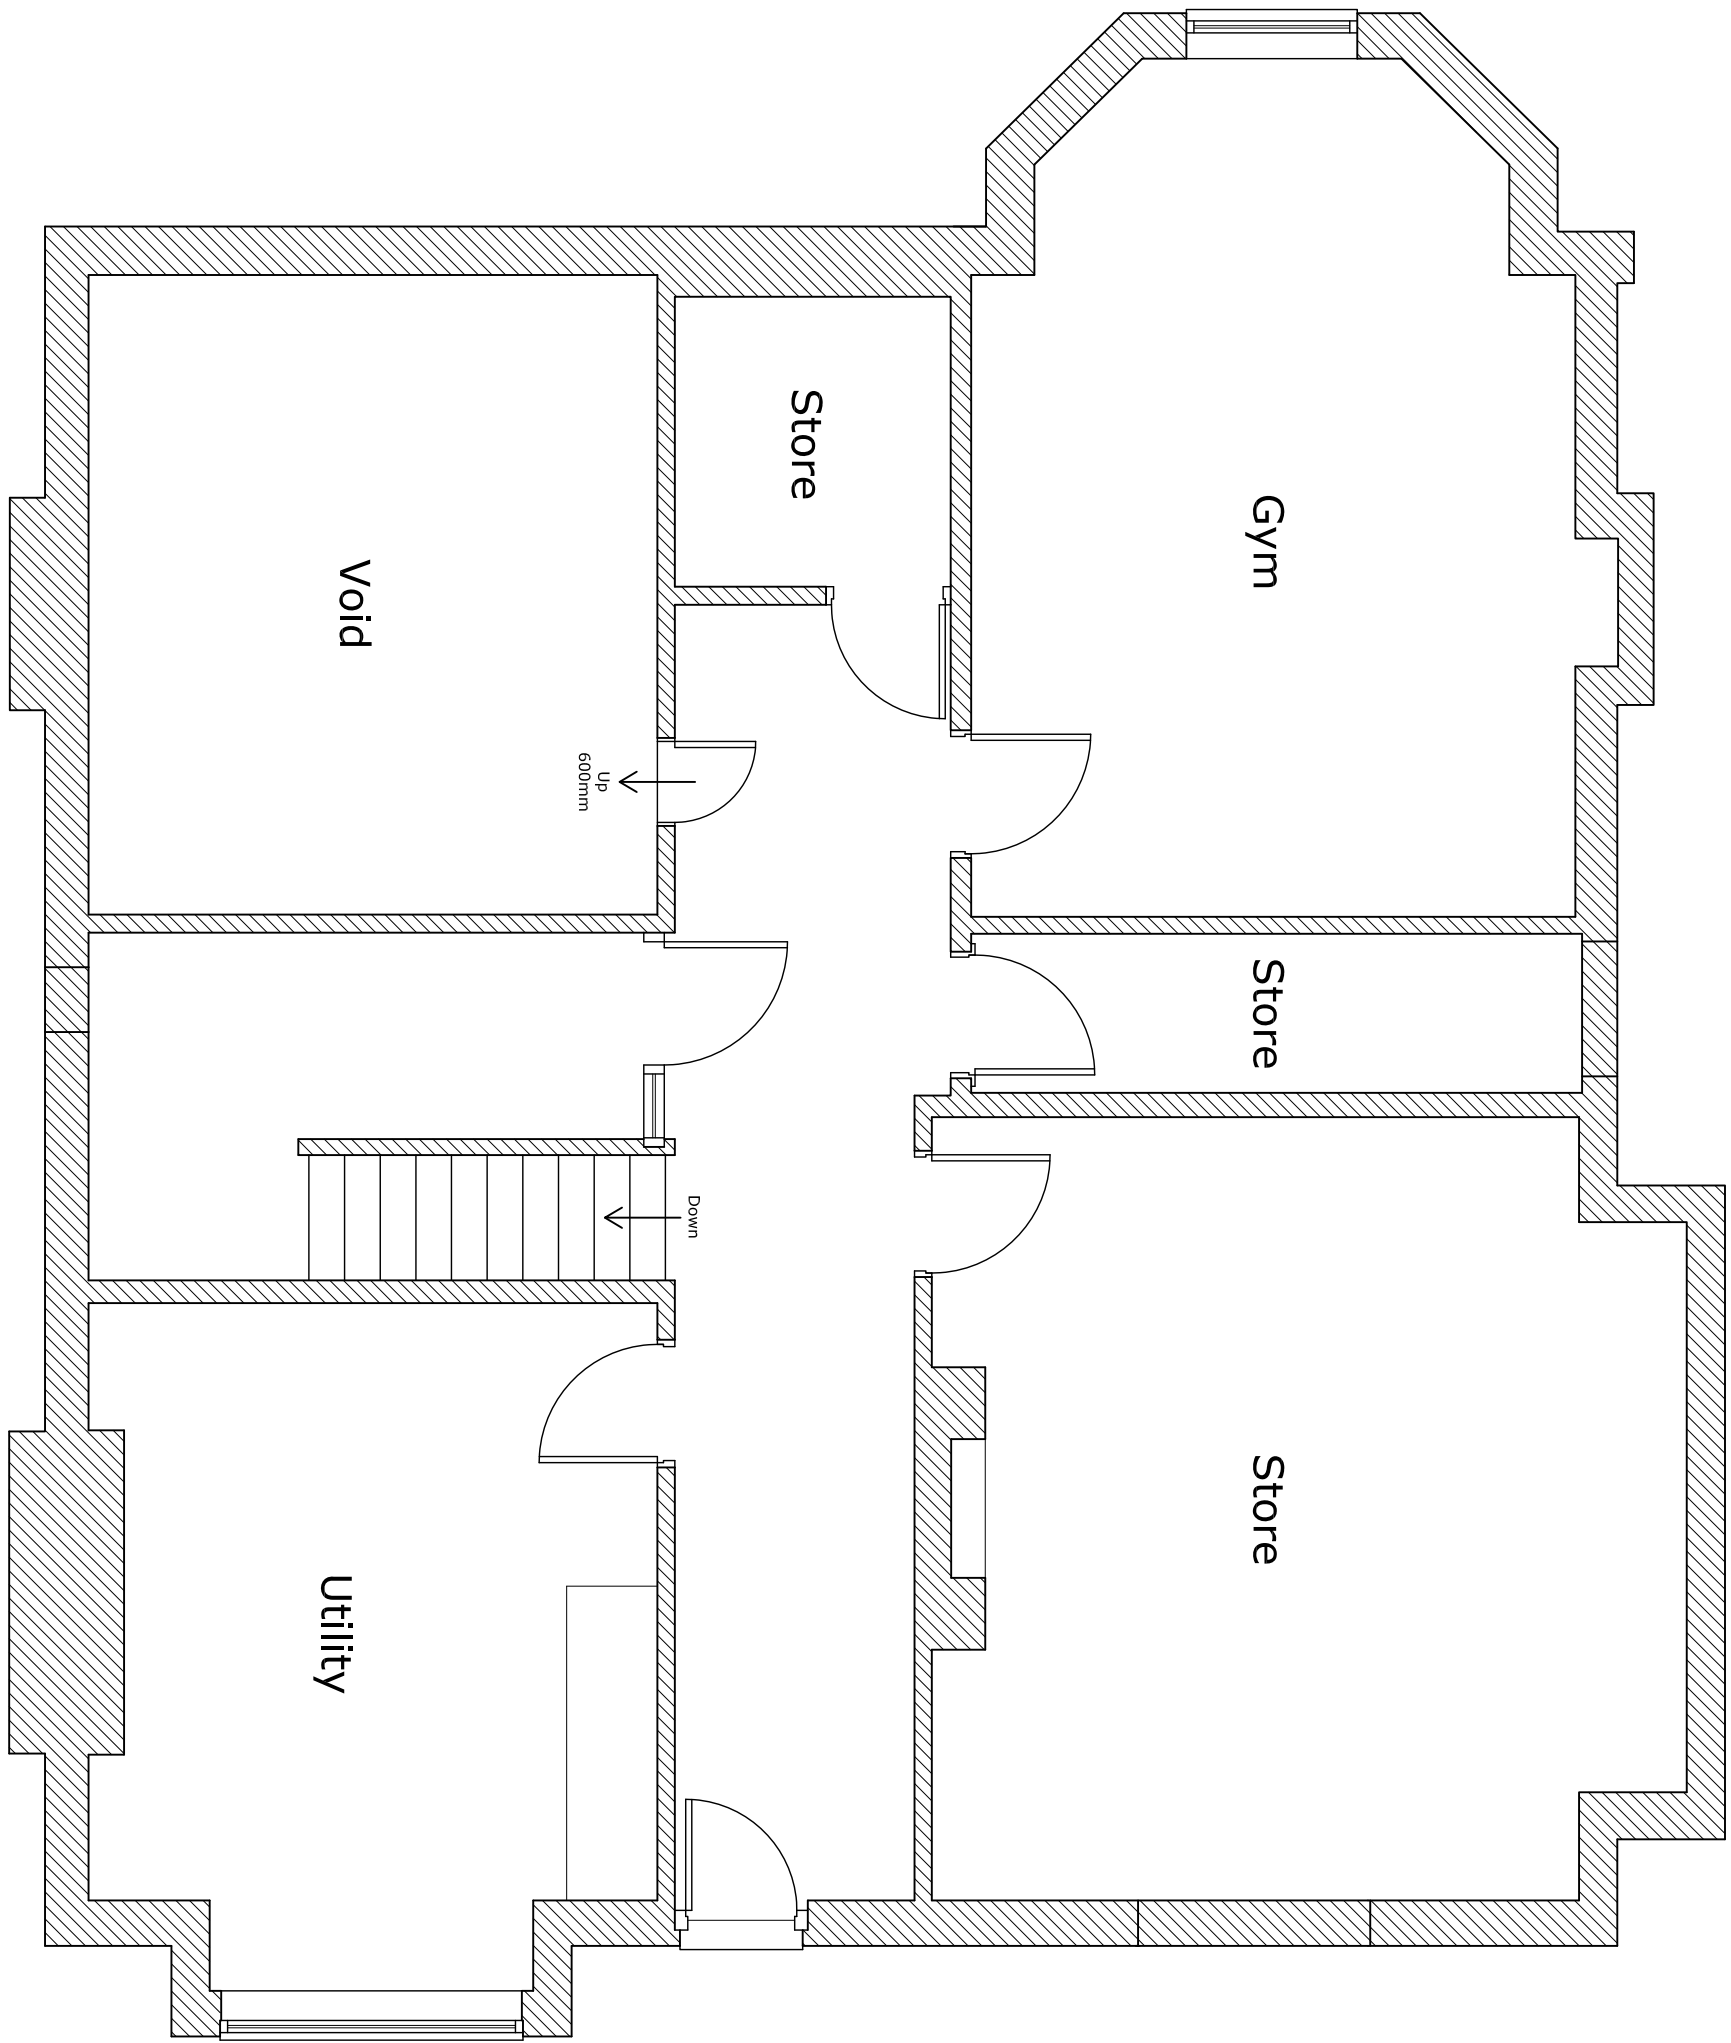


Existing Lower Ground Floor Plan

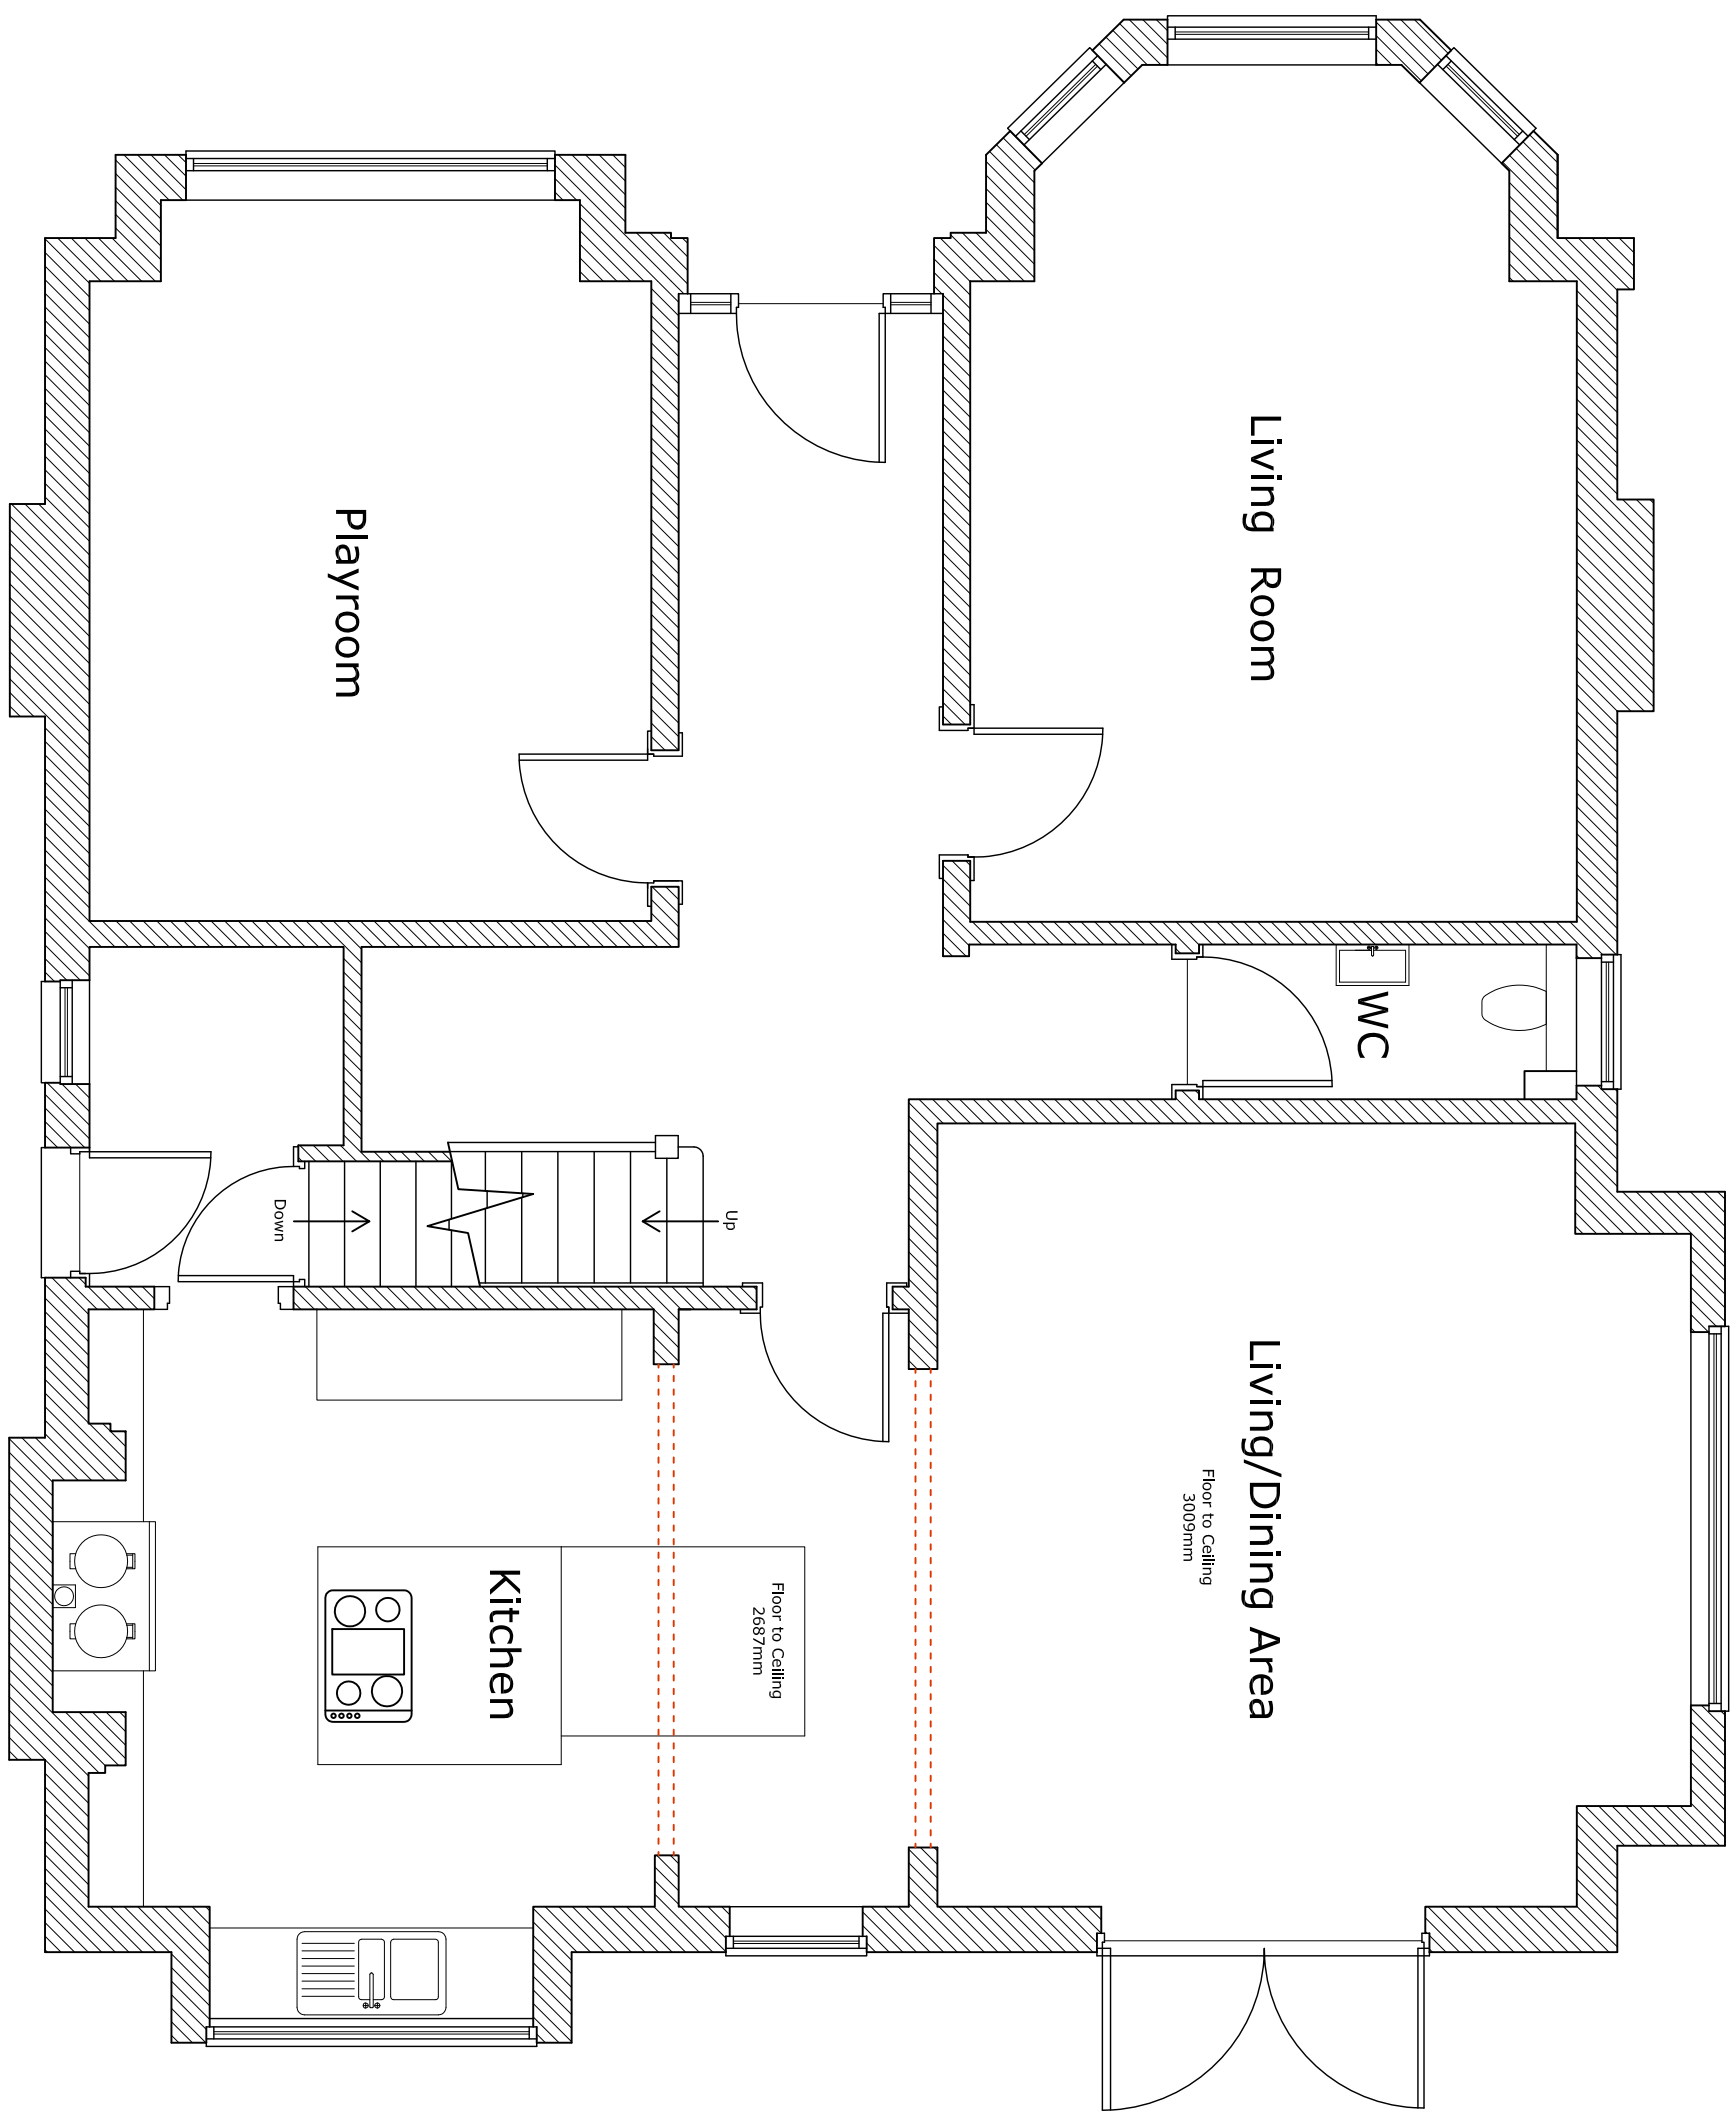

Existing Ground Floor Plan

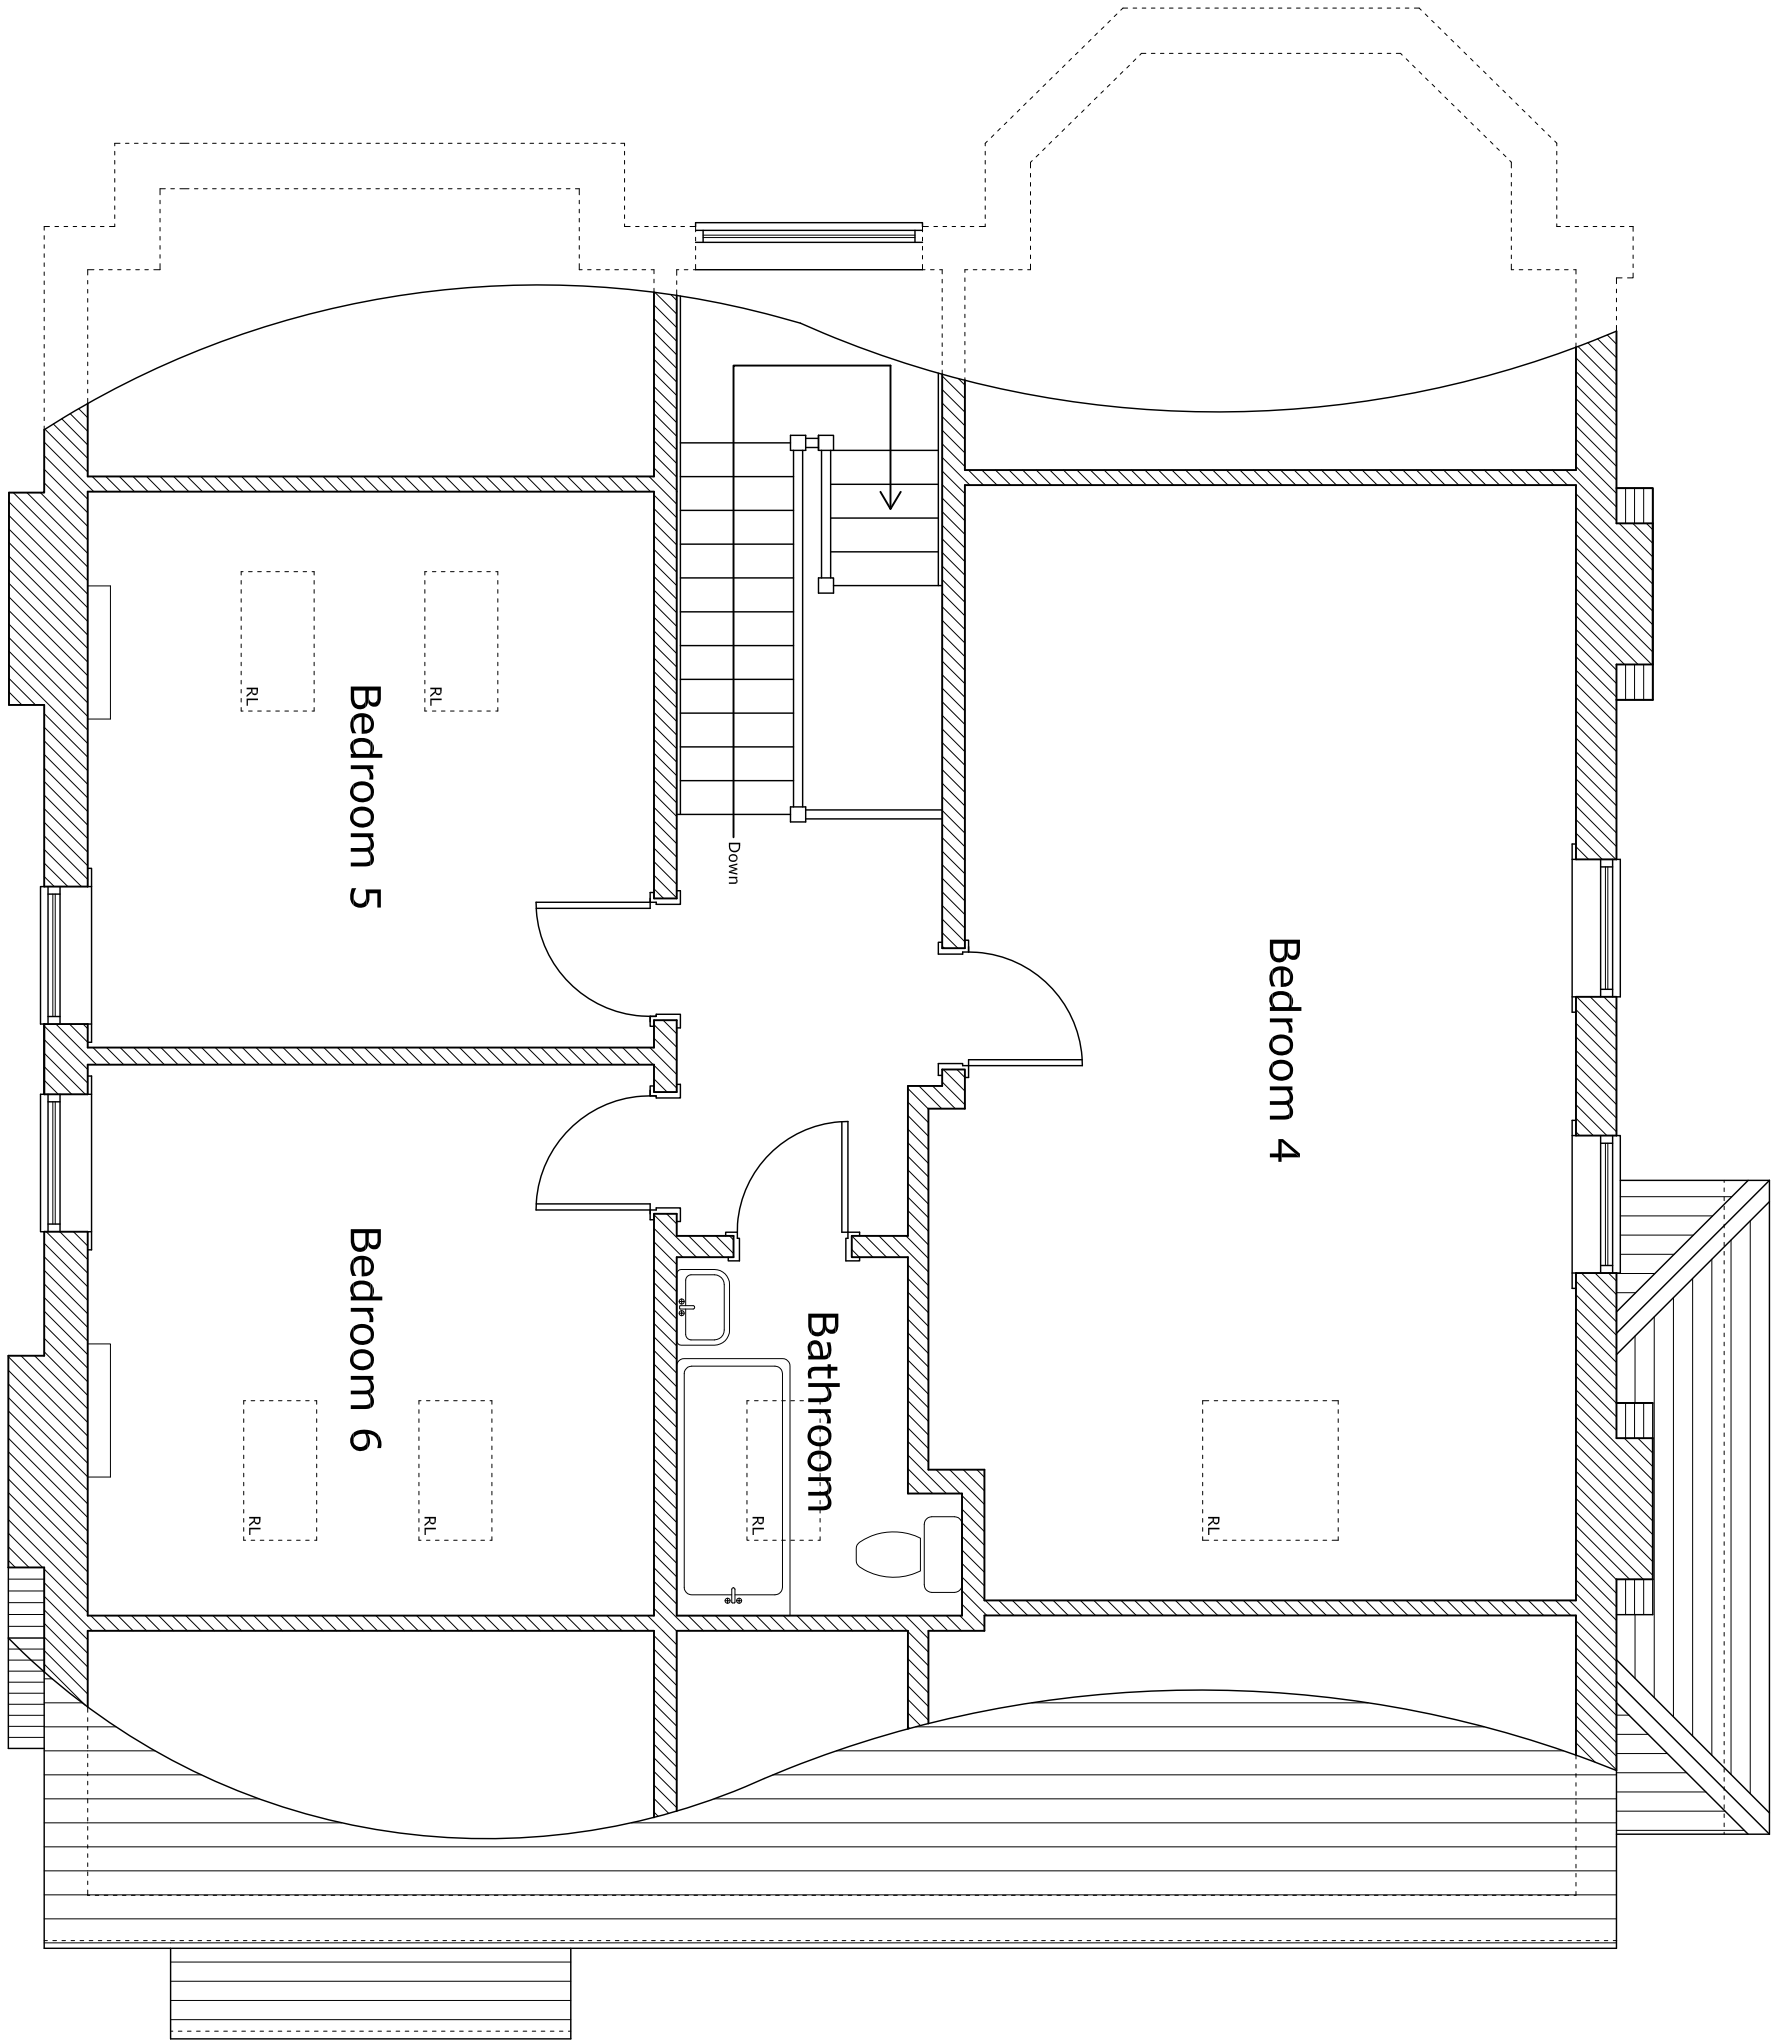

Existing Second Floor Plan

 


Title:
Existing Floor Plans
40 Belfield Road,
Didsbury,
M20 6BH

Client:
Mr & Mrs J. Rogers

Scale:
1:50 @A1
Drawing number:
0888-01

Date:
22/12/20
Drawn by:
JC
Revision:

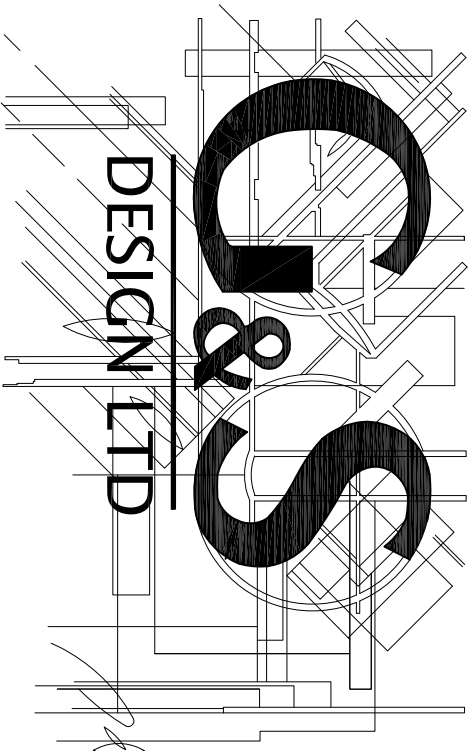

2 Lady Anne Court, Wheelock Street,
Middlewich, Cheshire CW10 9AG
Telephone 01606 834020