


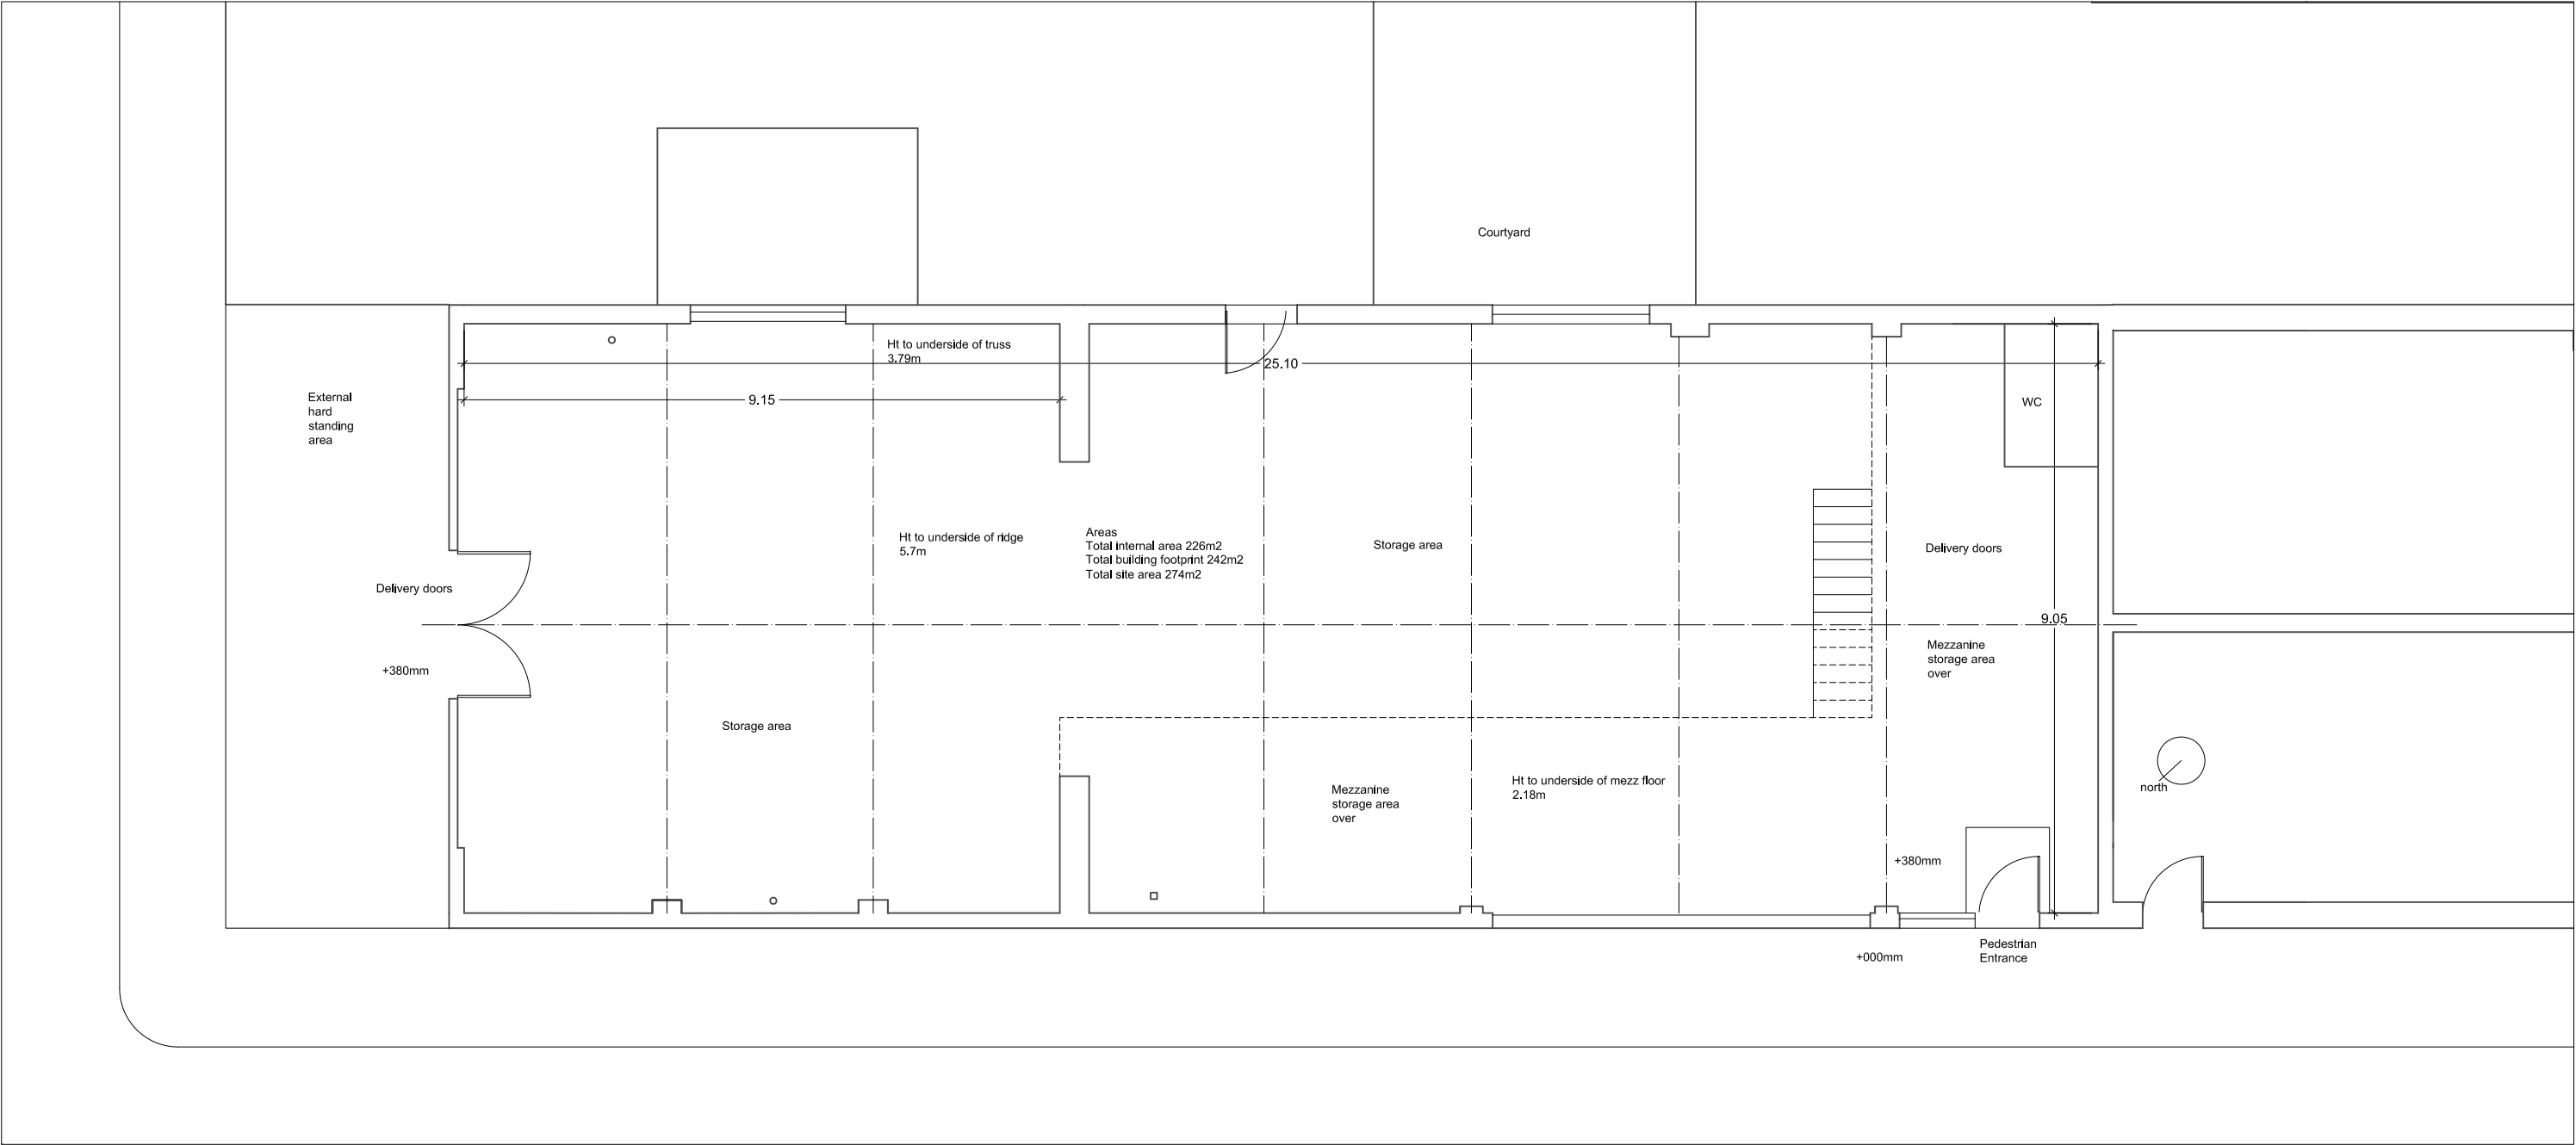

PROJECT			CROSSKEYS, CROSS KEYS ST . Northern quarter, Manchester.		
SCALE 1 : 100 @ A3			DRAWING TITLE Existing Ground floor plan - Areas		
DWG No. 071- PL - GS1					
CONTRACT NO. 071	STAGE CODE planning	REV. -			
ISSUED	-	07/11/20	sj simon james arq ltd/architects UK: 120 Grosvenor st, All Saints, Manchester, M1 7HL Spain: Enrique Larreta 1, 4b, Chamartin, Madrid, 29036		