



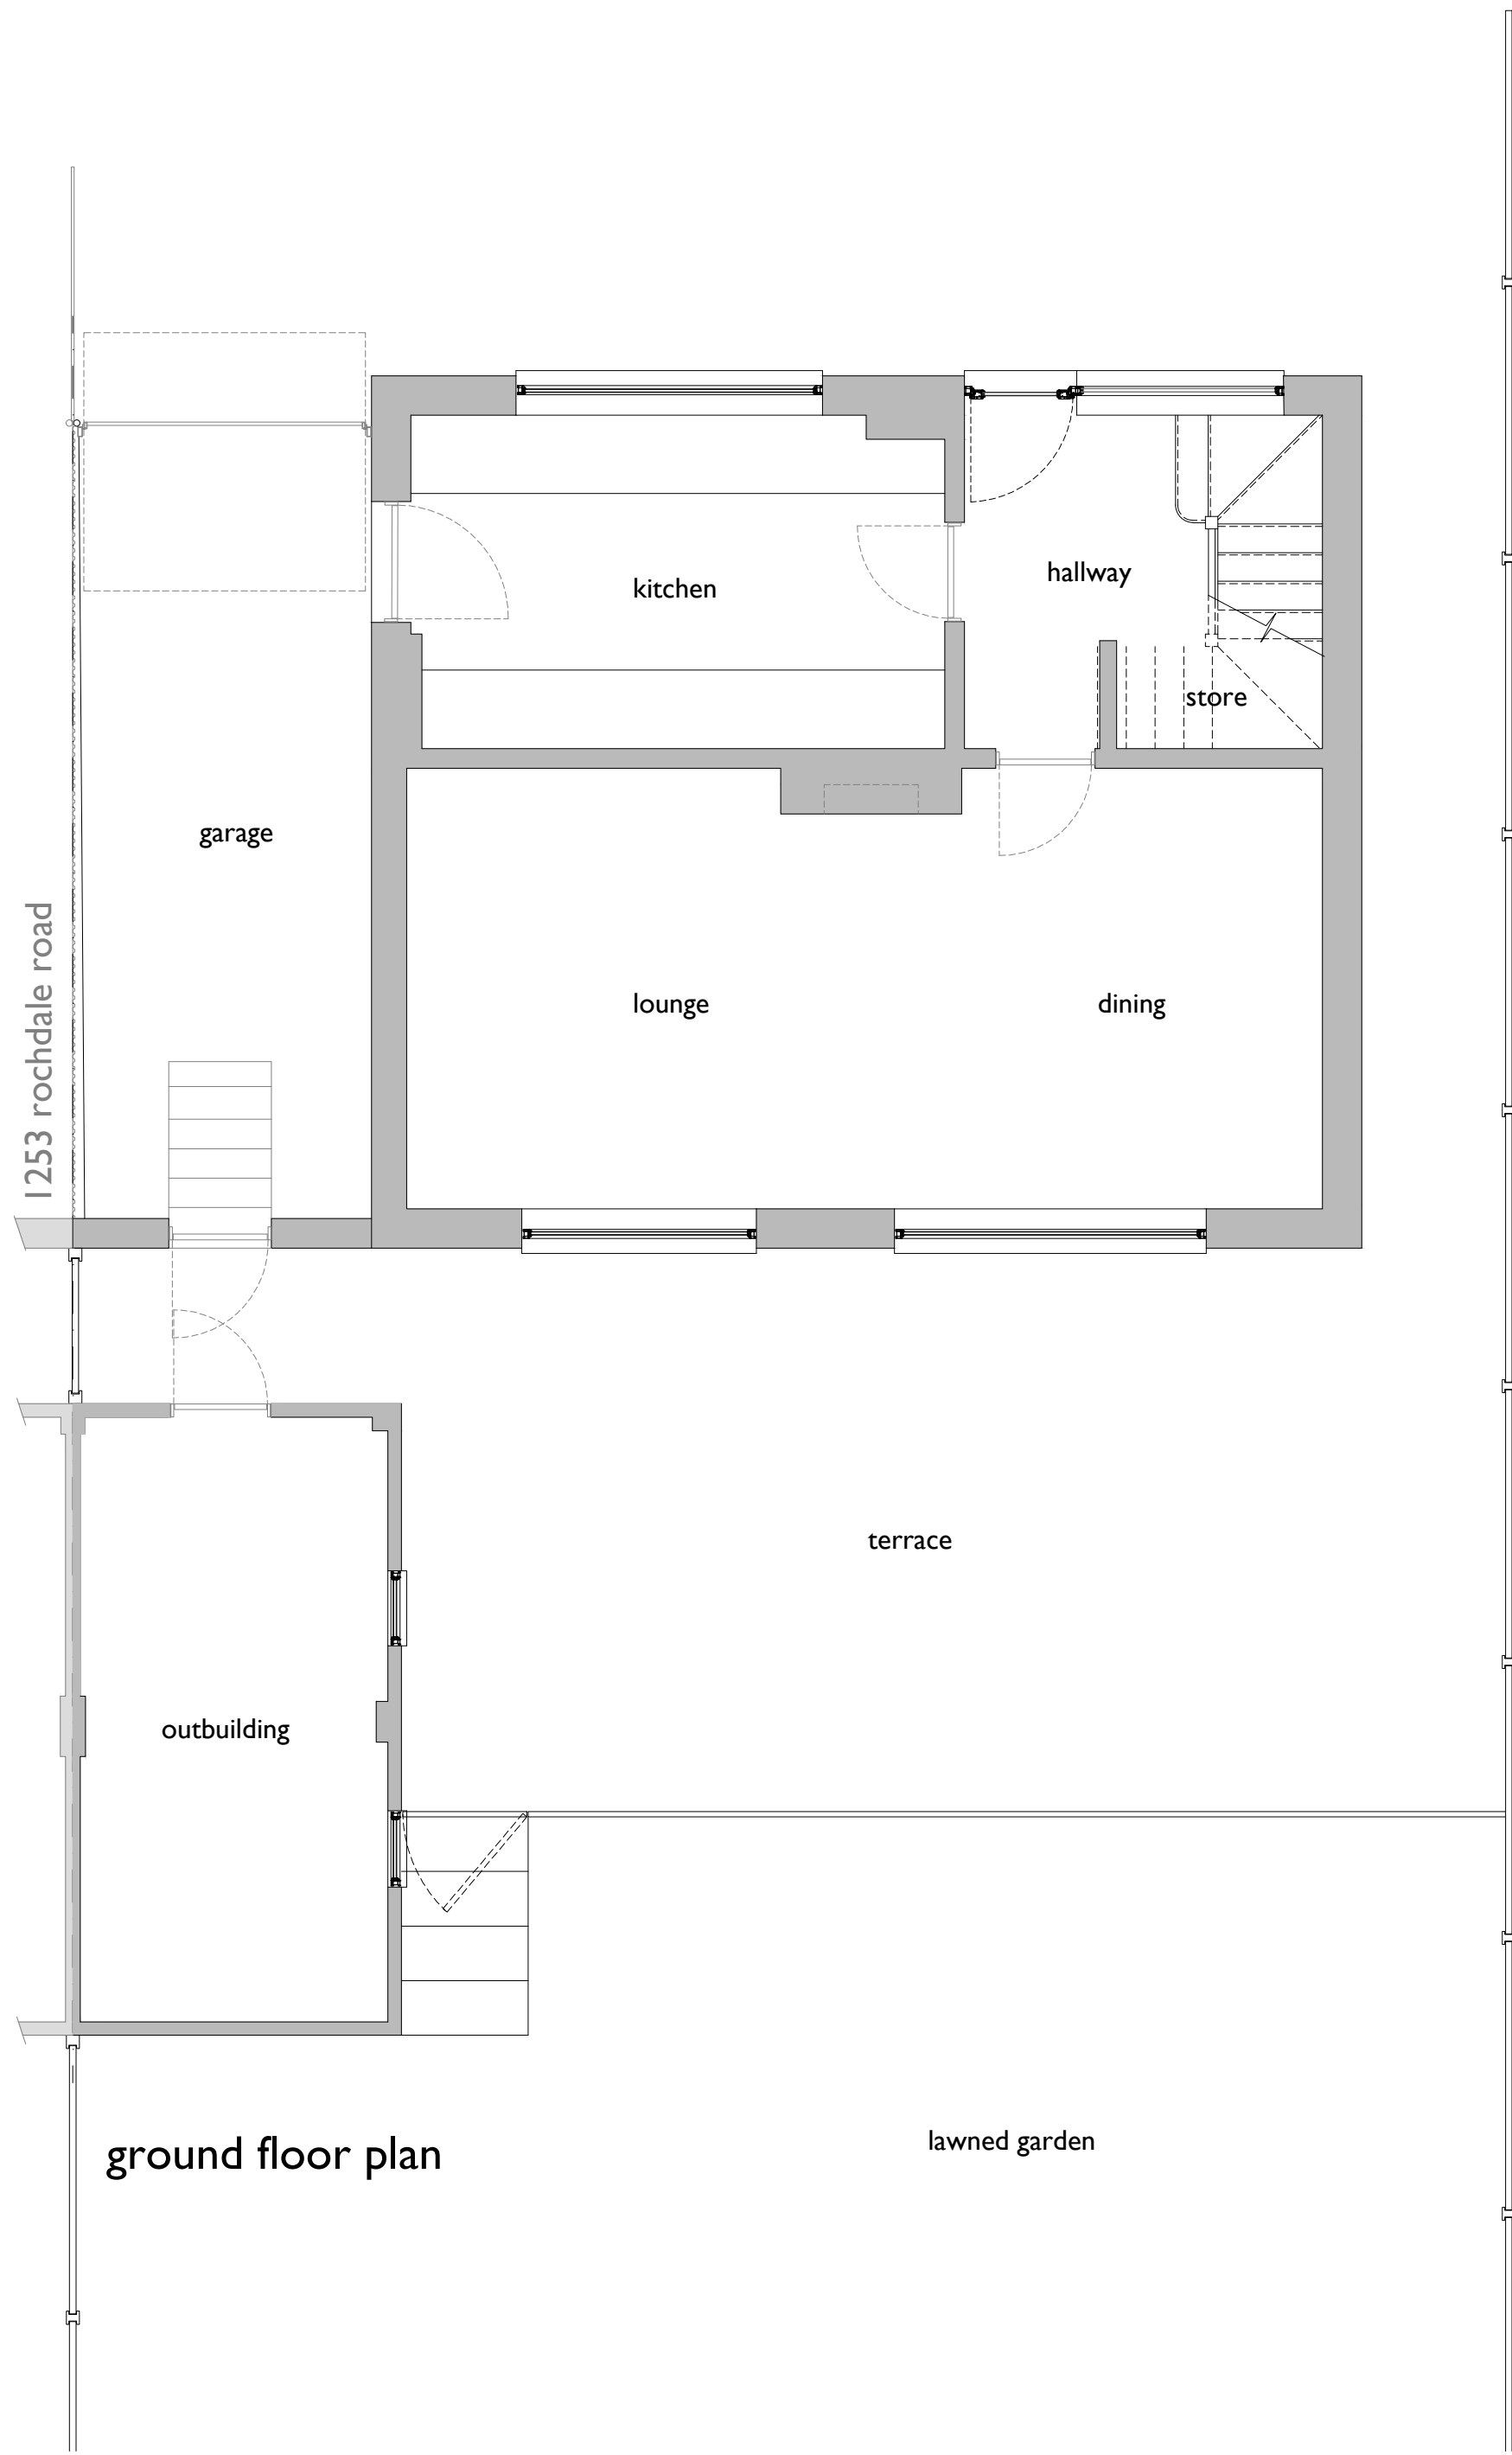


ground floor plan

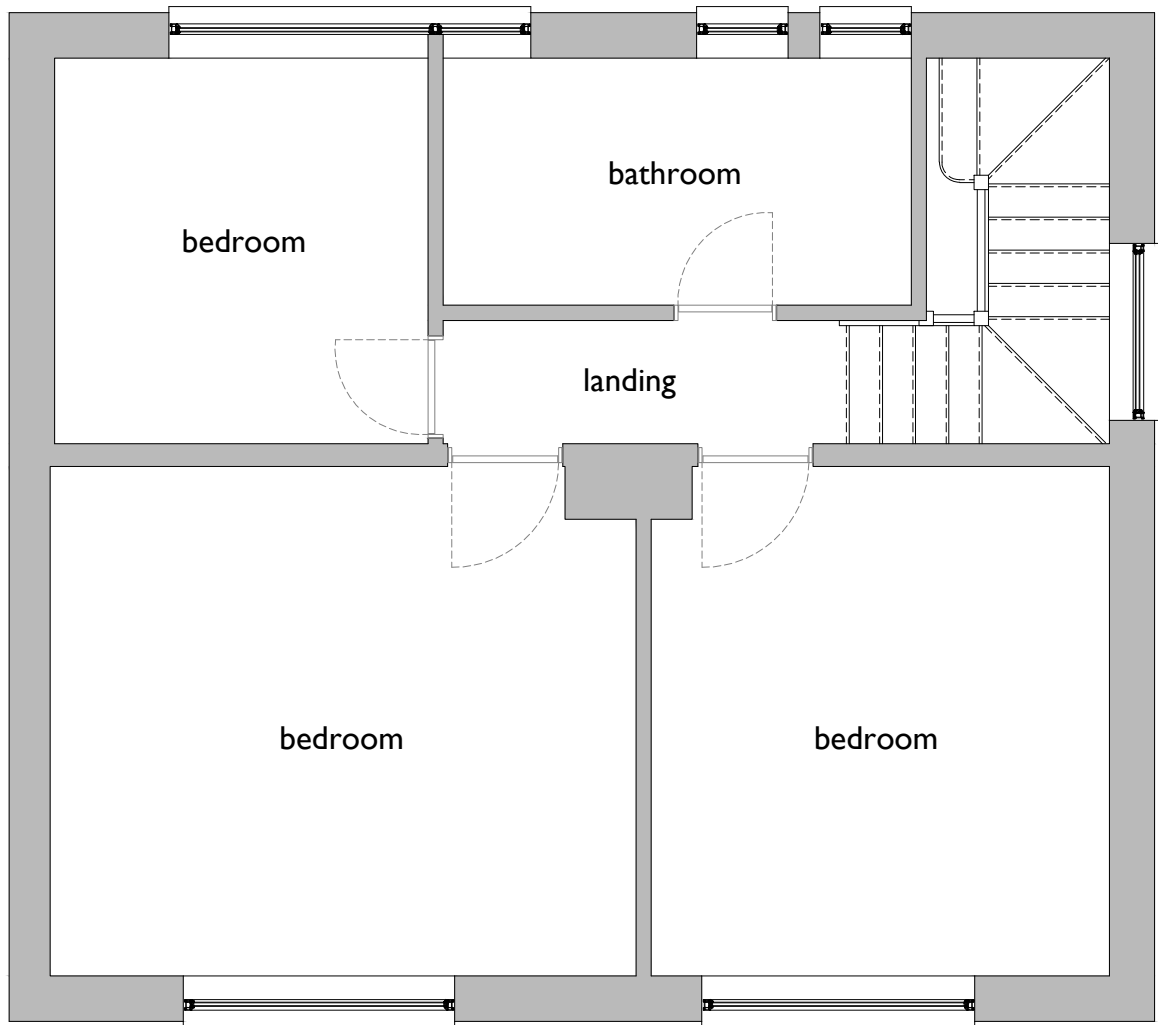

first floor plan



location plan
scale 1:1250

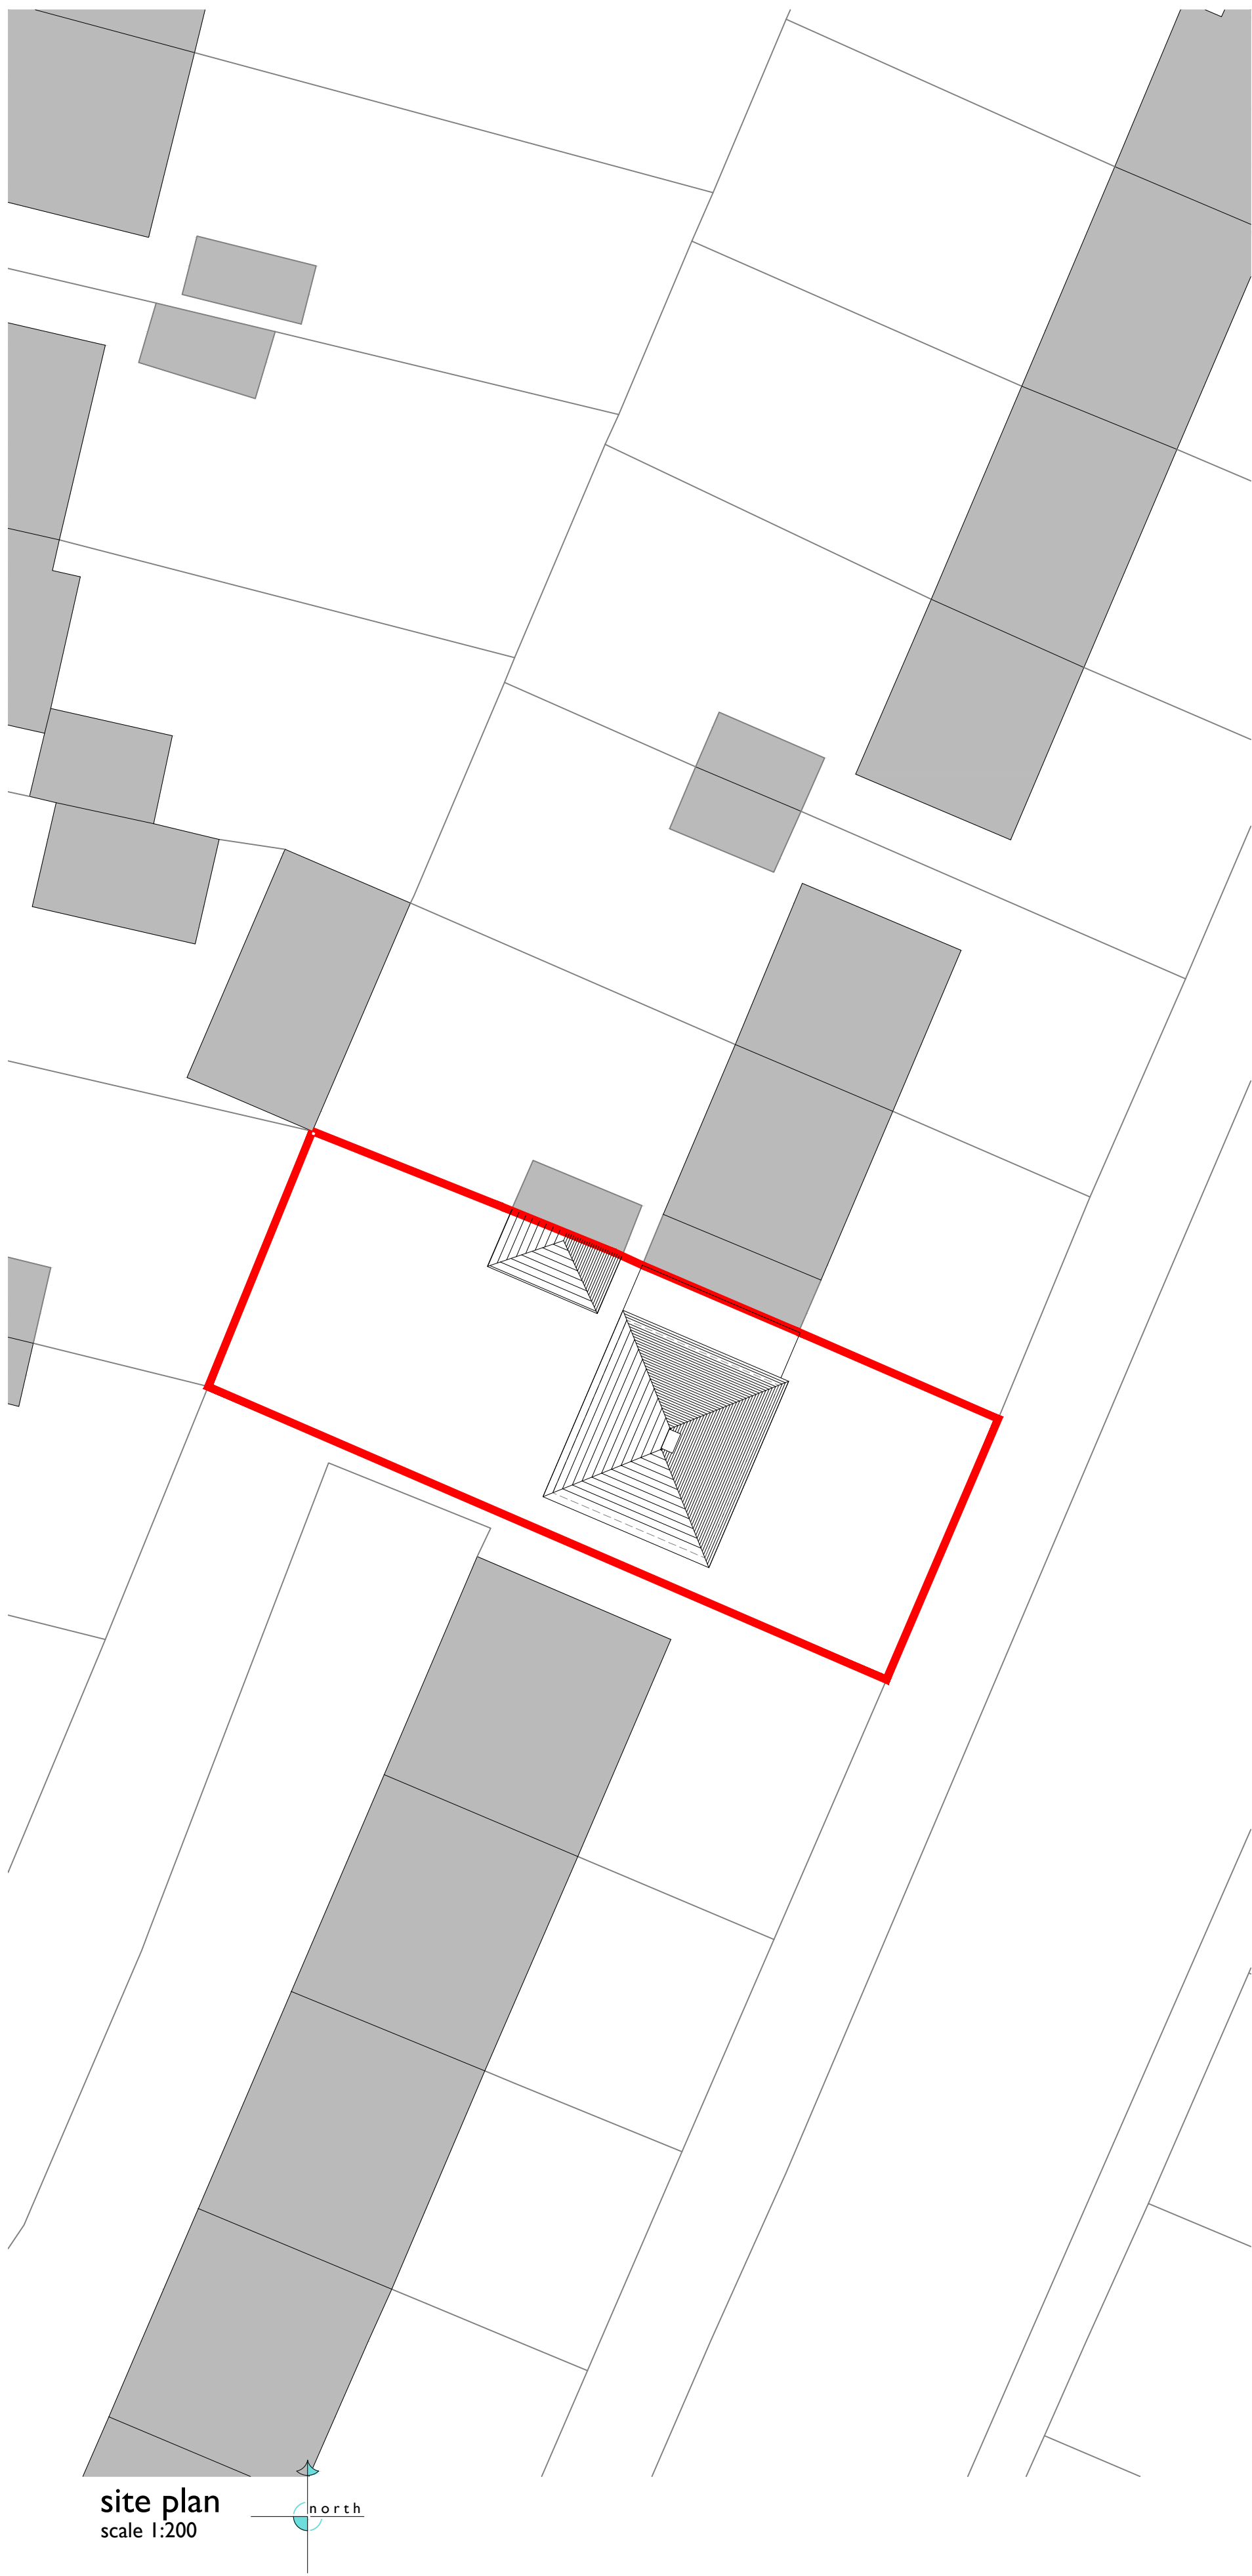

site plan
scale 1:200