


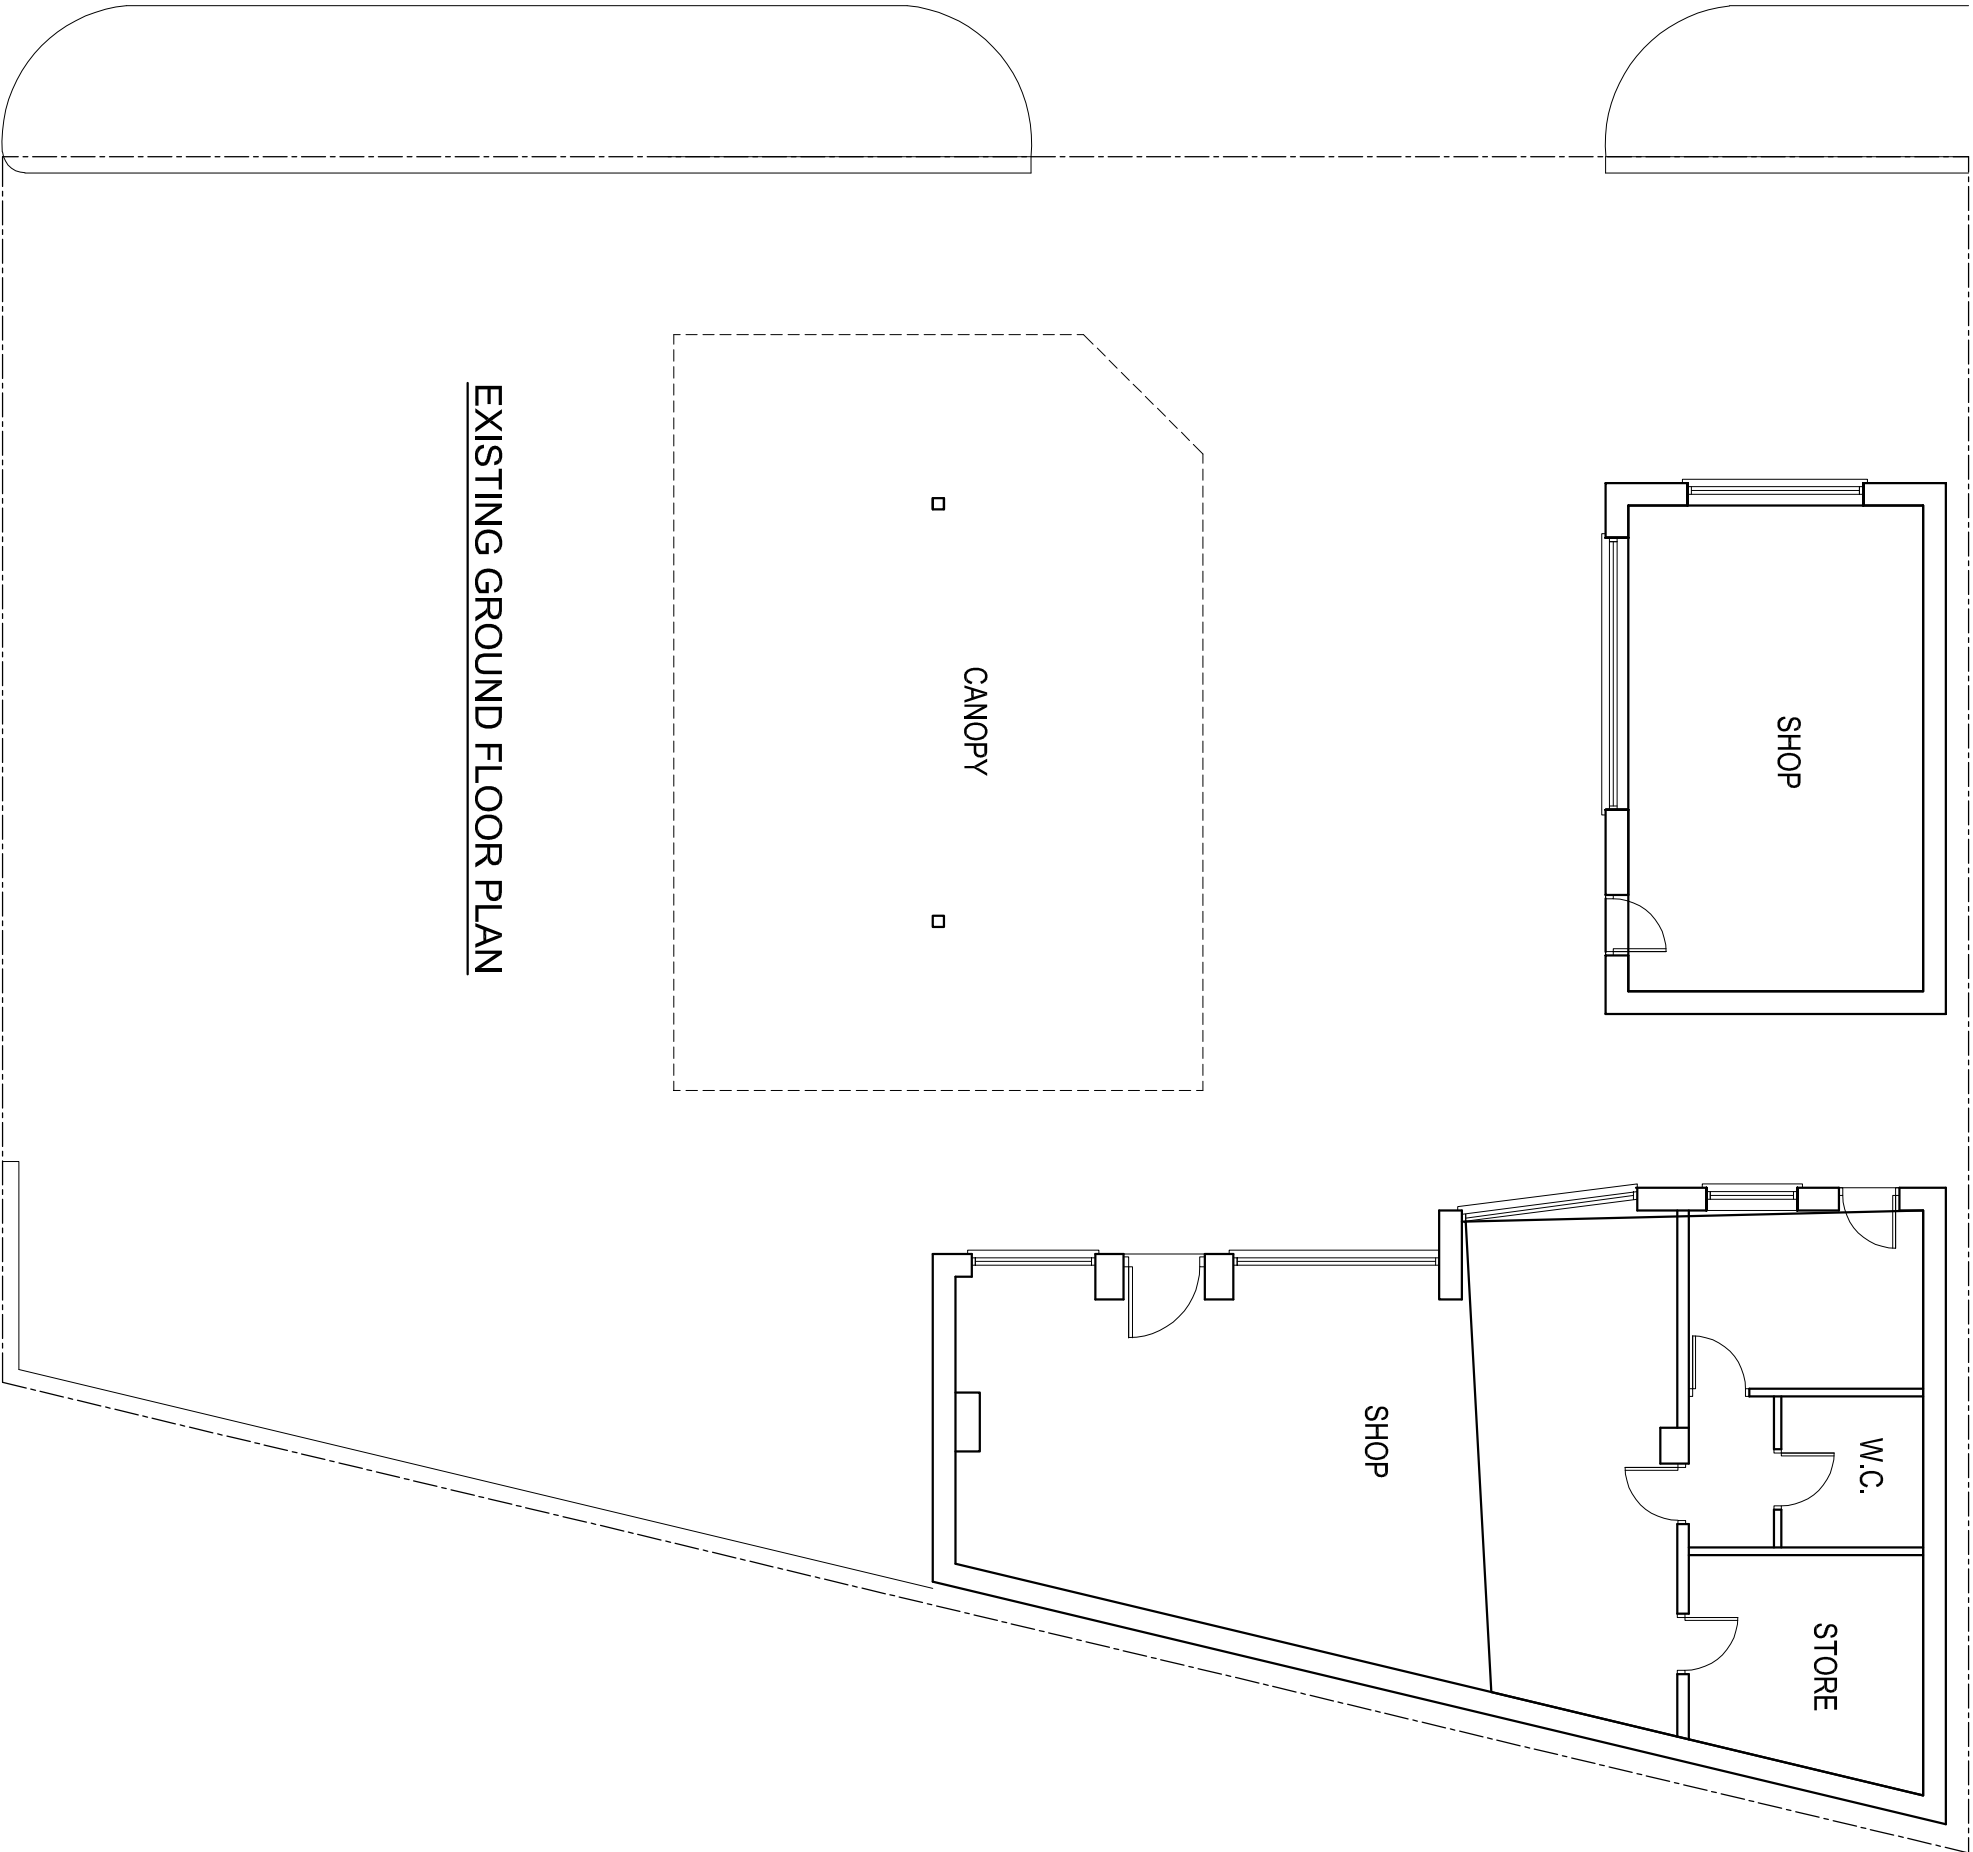

EXISTING GROUND FLOOR PLAN

PROJECT
Petrol Station@441
Stockport Road, M12 4JB

CLIENT
-

DRAWING TITLE
Existing Floor Plan

JOB No
DRAWING No
NA-P01

SCALE
1:50@A2

DATE
Feb. 2021

REVISION
-

t: 0782 895 3405
e: niamat@hotmail.co.uk