


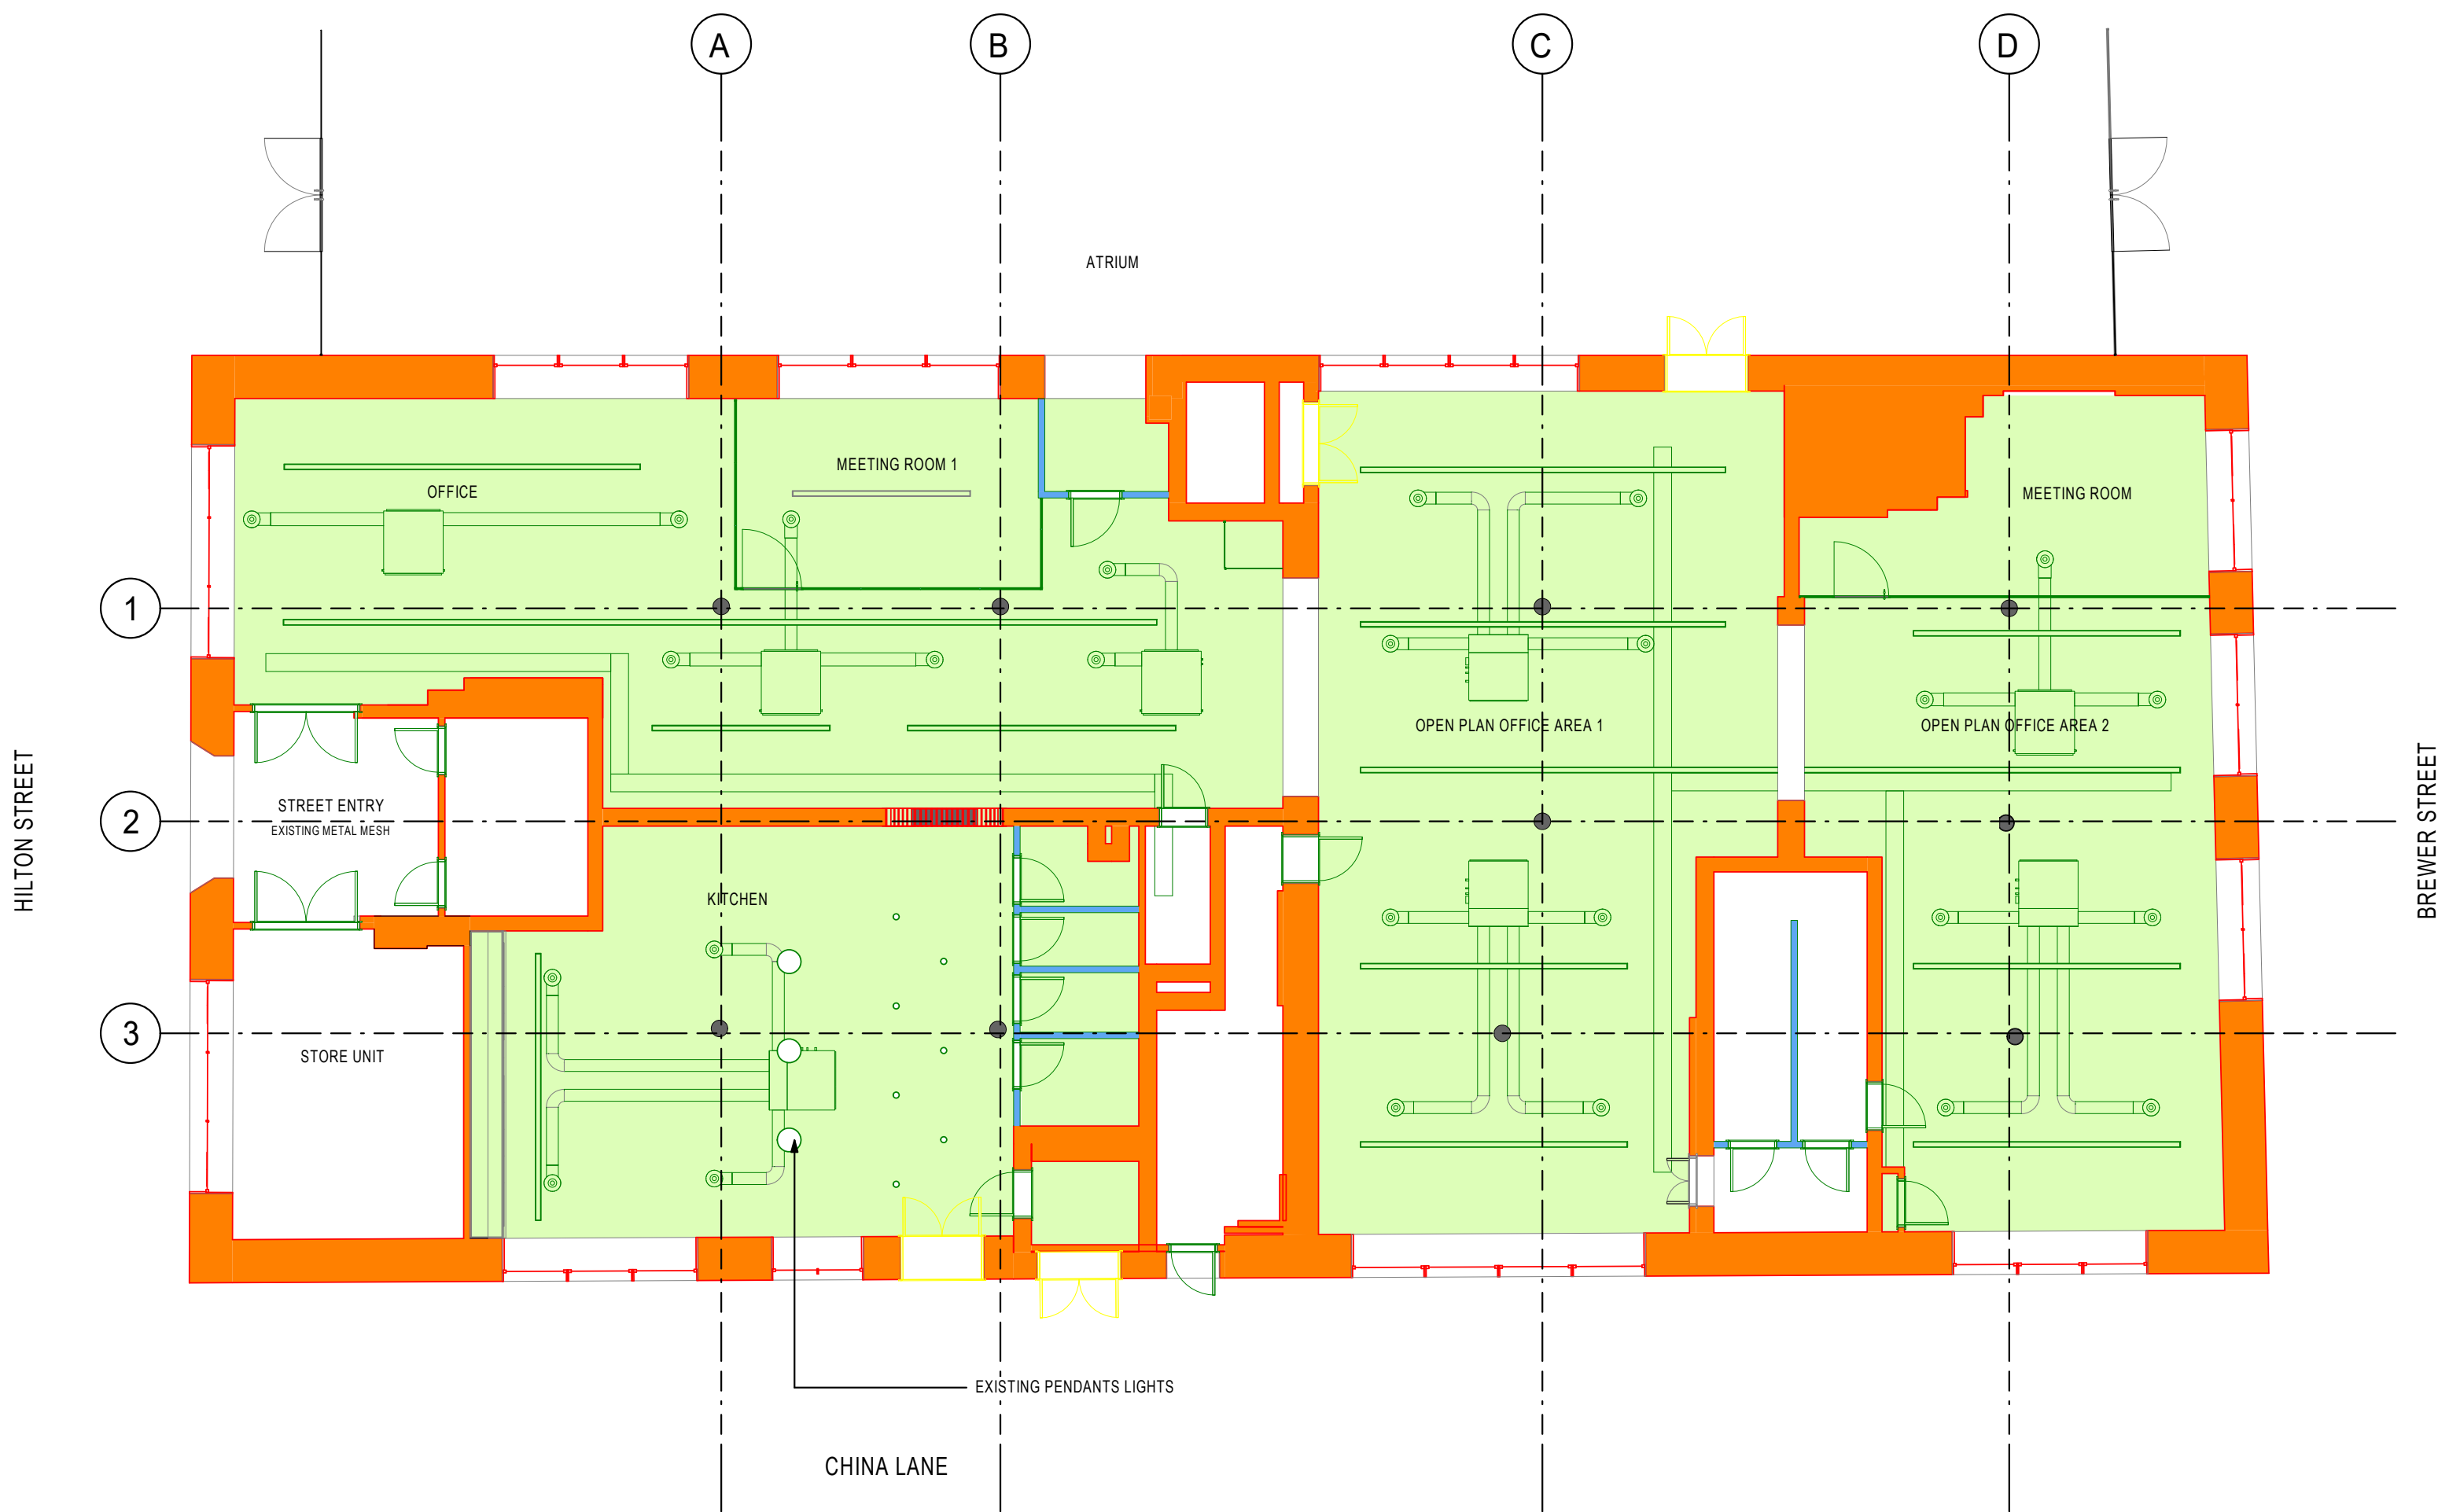

KEY:

WALLS

- EXISTING WALL - 1906 ORIGINAL CONSTRUCTION
- EXISTING WALL - NEW CONSTRUCTION FROM LATEST RENOVATIONS
- PROPOSED WALL - REFER TO FINISHES SCOPE PLAN FOR WALL TYPE

CEILINGS

- EXISTING CEILING: WHITE PLASTERBOARD CEILING ABOVE MEP ZONE (NON ORIGINAL)
- EXISTING LINEAR LIGHT FITTING
- EXISTING CABLE TRAY
- EXISTING HVAC UNITS

SIGNIFICANCE KEY

- HIGH
- MEDIUM
- LOW / NO SIGNIFICANCE

GENERAL NOTE:

EXISTING RCP WAS TAKEN FROM EXISTING DRAWINGS PROVIDED BY THE CLIENT AND SITE OBSERVATIONS.

THE CONTRACTOR IS RESPONSIBLE FOR THE FINAL SITE SURVEY.



© COPYRIGHT. ALL RIGHTS RESERVED

THIS WORK IS COPYRIGHT AND CANNOT BE REPRODUCED OR COPIED IN ANY FORM OR BY ANY OTHER MEANS (GRAPHIC, ELECTRONIC OR MECHANICAL INCLUDING PHOTOCOPYING) WITHOUT THE WRITTEN PERMISSION OF POPULOUS ANY LICENSE, EXPRESS OR IMPLIED, TO USE THIS DOCUMENT FOR ANY PURPOSE WHATSOEVER IS RESTRICTED TO THE TERMS OF THE AGREEMENT OR ANY AGREEMENT BETWEEN POPULOUS AND THE INSTRUCTING PARTY.

USE FIGURED DIMENSIONS IN PREFERENCE TO SCALED. CHECK ALL DIMENSIONS ON SITE BEFORE FABRICATION OR SETTING OUT.

architect

POPULOUS®

14 BLADES COURT | DEODAR ROAD | LONDON | SW15 2NU | UNITED KINGDOM
TELEPHONE +44 (0)20 8874 7686 FACSIMILE +44 (0)20 8874 7470
ALL PRODUCTION & INTELLECTUAL PROPERTY RIGHTS RESERVED © POPULOUS 2009

REVISIONS			
REV	DATE	DESCRIPTION	
P01	26.01.21	PRELIMINARY ISSUE	
P02	27.02.21	FOR INFORMATION	

project name **OVG SALES CENTRE**

title **EXISTING REFLECTED CEILING PLAN**

purpose of issue

scale As indicated @ A0 draw KC Project no. Suitability

date 26/01/2021 checked LD 4933 **S1**

project code originator volume level type role number rev.

reference **BRA-POP-ZZ-ZZ-DR-I-200** **P02**