



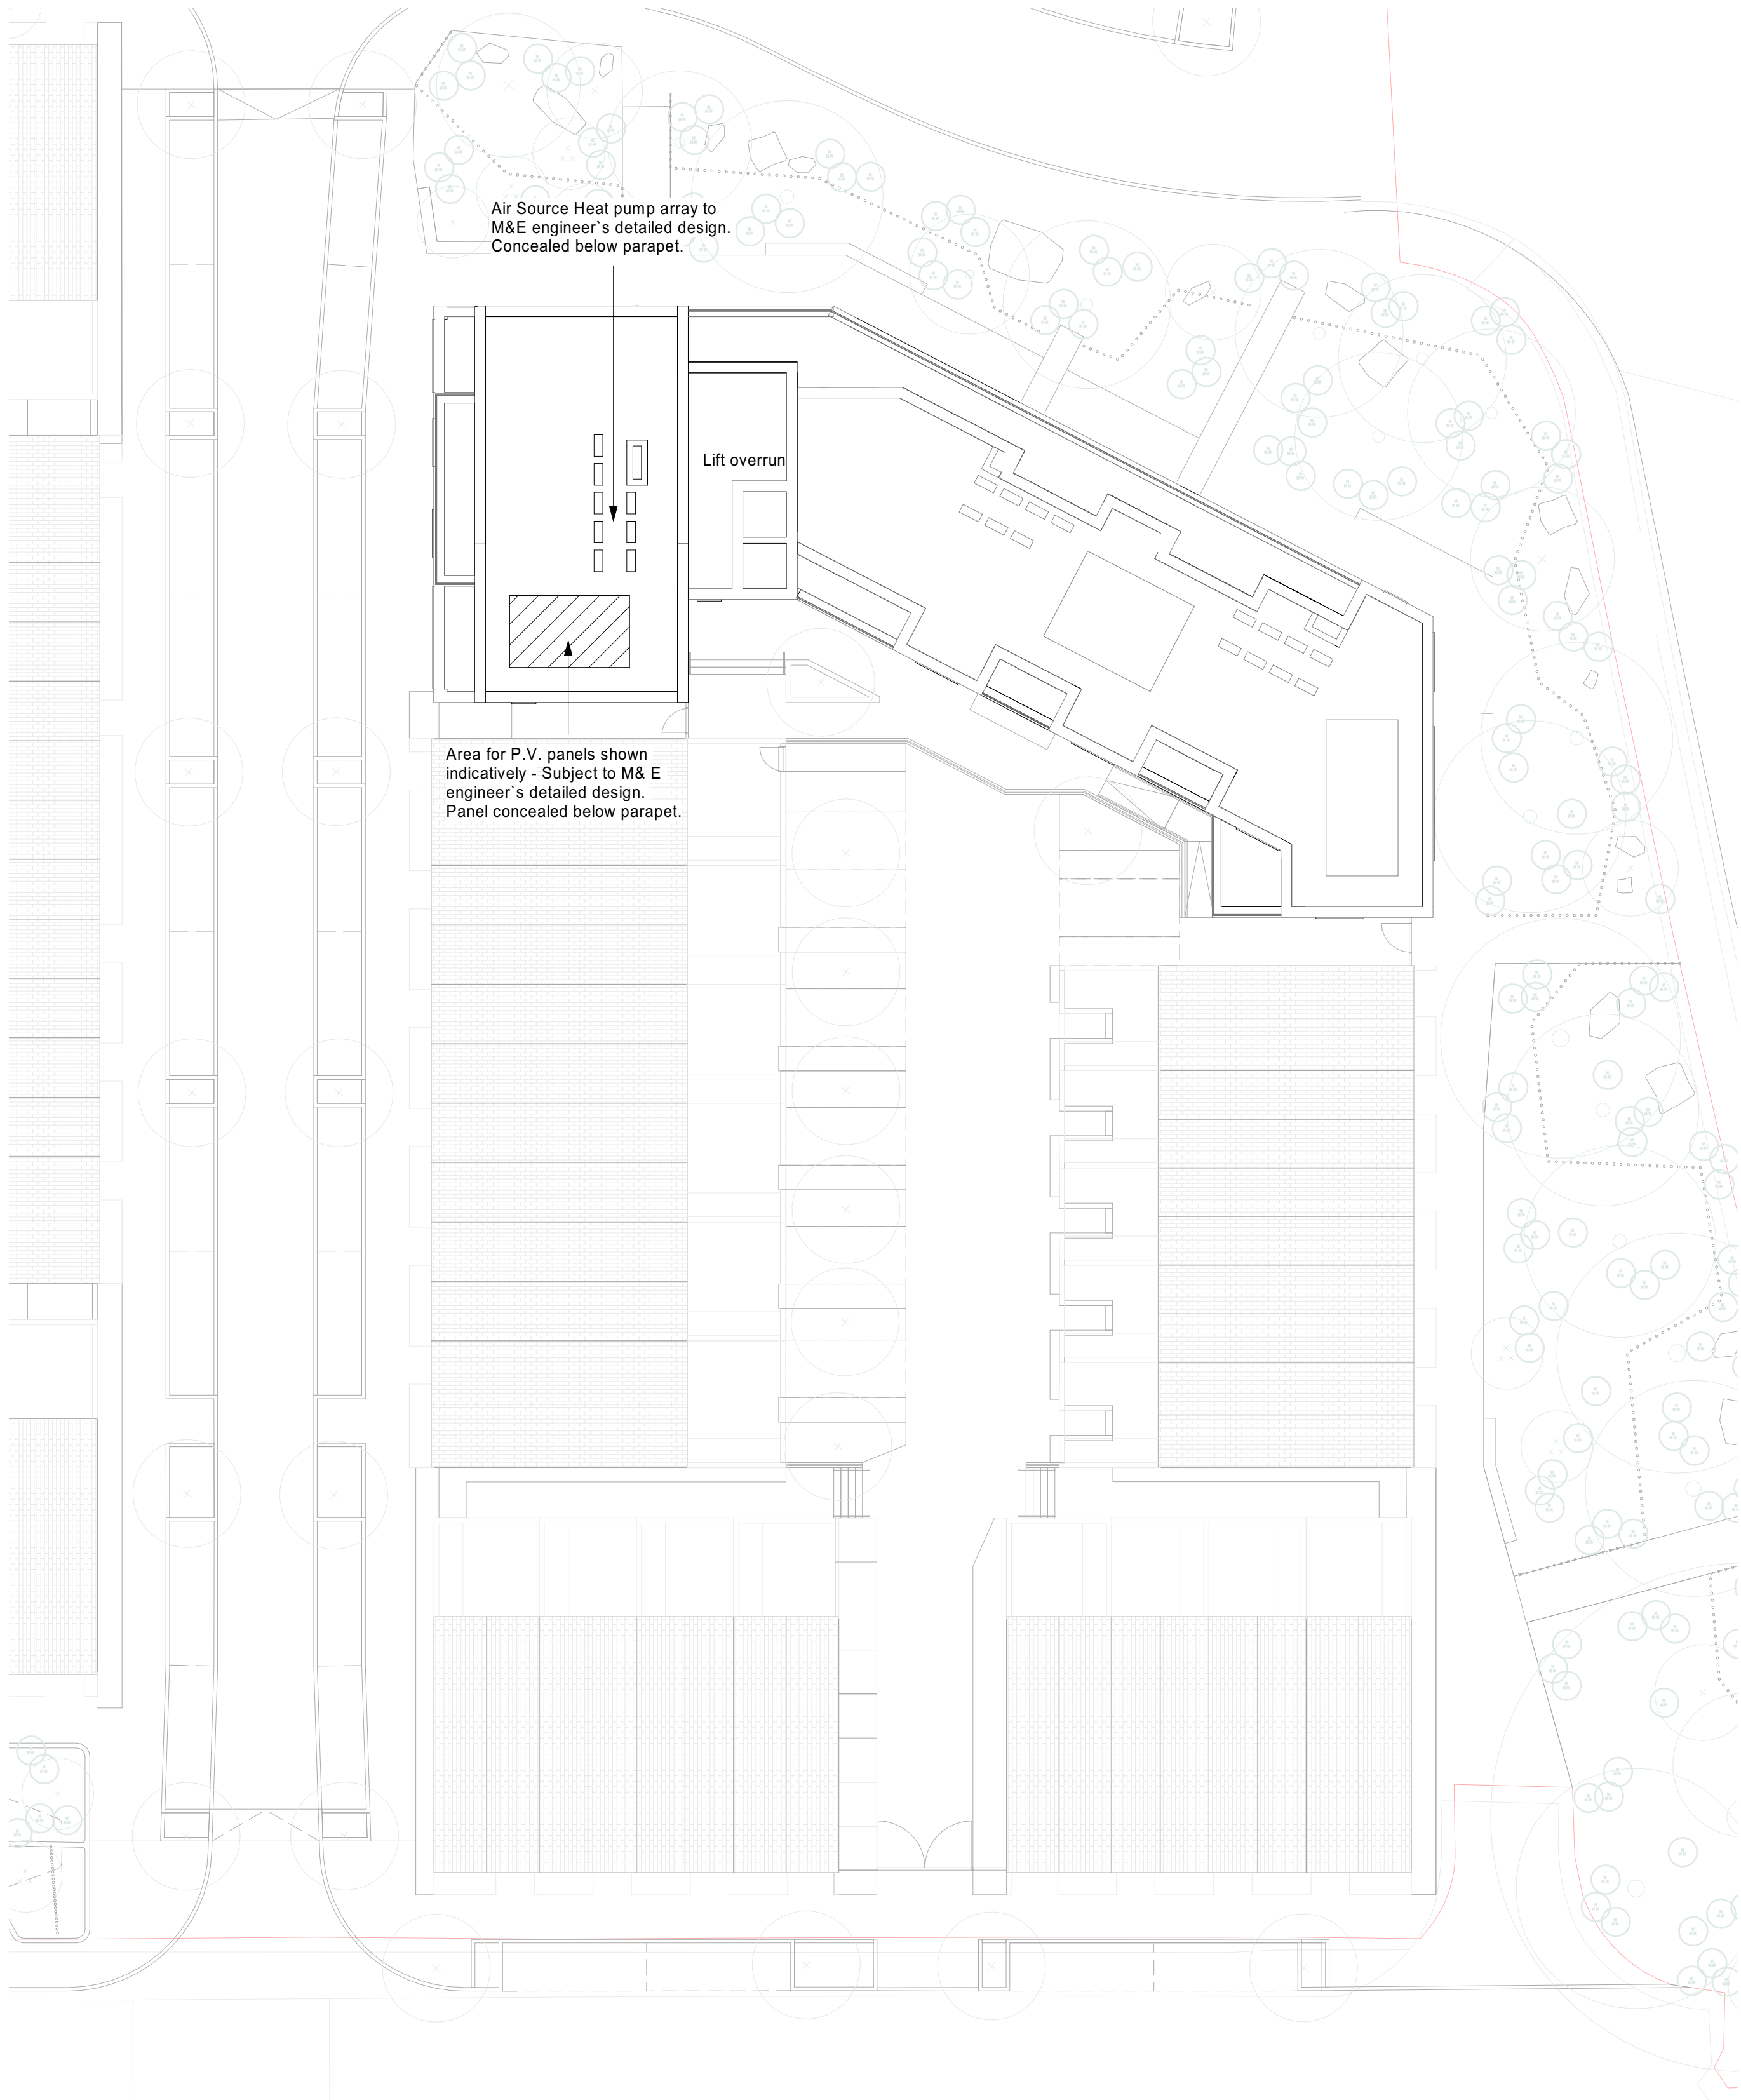


1 Plot N_Roof Floor Plan
1 : 200

Notes

1. Do not scale this drawing.
2. All dimensions must be checked on site and any discrepancies verified with the architect.
3. Unless shown otherwise, all dimensions are to structural surfaces.
4. Drawing to be read with all other issued information. Any discrepancies to be brought to the attention of the architect.
5. This drawing is the copyright of Levitt Bernstein and may not be copied, altered or reproduced in any form, or passed to a third party without license or written consent.

This is not a construction drawing, it is unsuitable for the purpose of construction and must on no account be used as such.

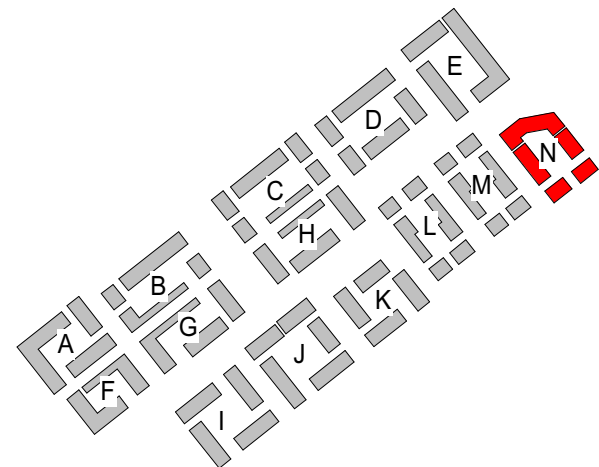 

P7	16/02/21	Updated Planning Issue	DM
P5	06/08/20	Revisions to Planning Issue	DM
P6	25/08/20	Preliminary - For Information	DM
P4	24/03/20	Parking locations revised	LA
P3	28/11/19	Planning Issue	MF
P2	26/11/19	Planning Issue	MF
P1	08/11/19	Draft Issue for Information	MF

Rev	Date	Description	Initials
-----	------	-------------	----------

Project name

Land at Coleshill Street Miles Platting

Drawing number Rev

3547A - LEV - 00 - 05 - DR - A - 1485 P7

Drawing

Plot N_Proposed Roof Plan

Purpose of issue Date
For Information 17/09/19

Scale Drawn
1 : 200 @ A1 RF

Client Checked
Engie Services Ltd and Landcare (East Manchester) Ltd MF

London
Thane Studios
2-4 Thane Villas
London N1 7PA
+44 (0)20 7275 7676
Manchester
Bonded Warehouse
Grape Street
Manchester M3 3JE
+44 (0)16 1665 8740

Levitt Bernstein
levittbernstein.co.uk