






Front Elevation (1:100)

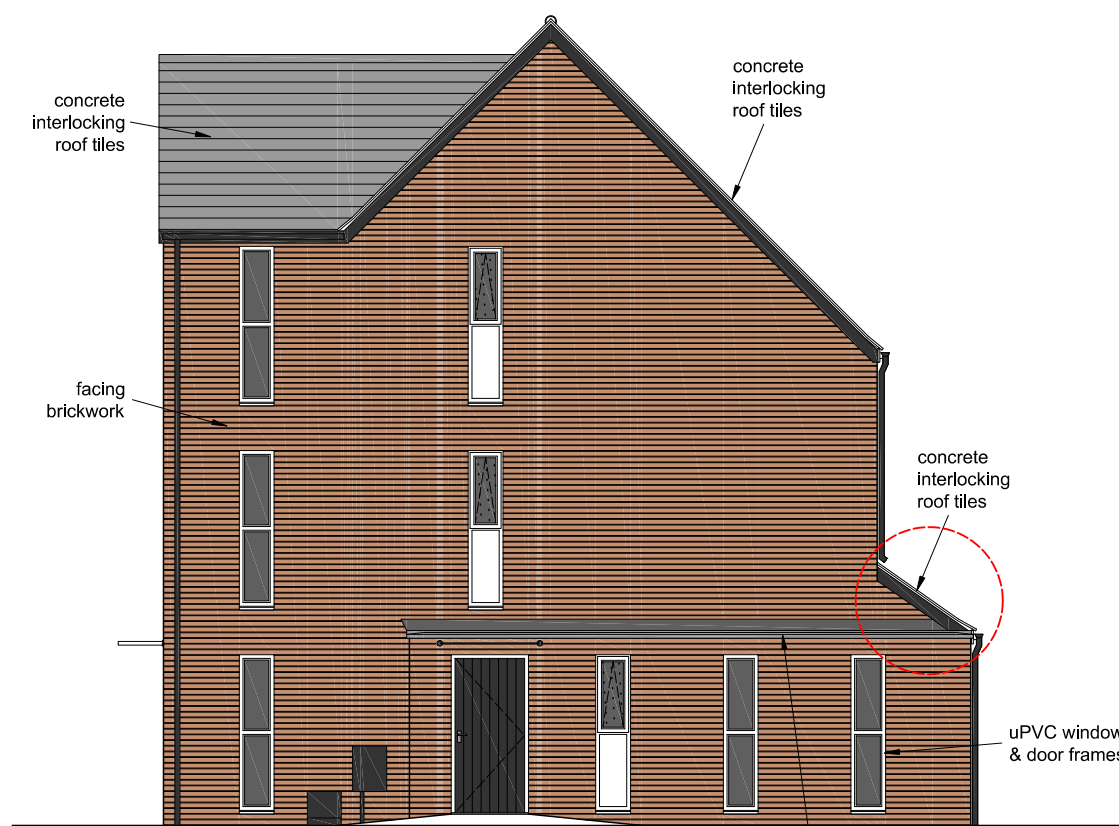


Side Elevation (1:100)

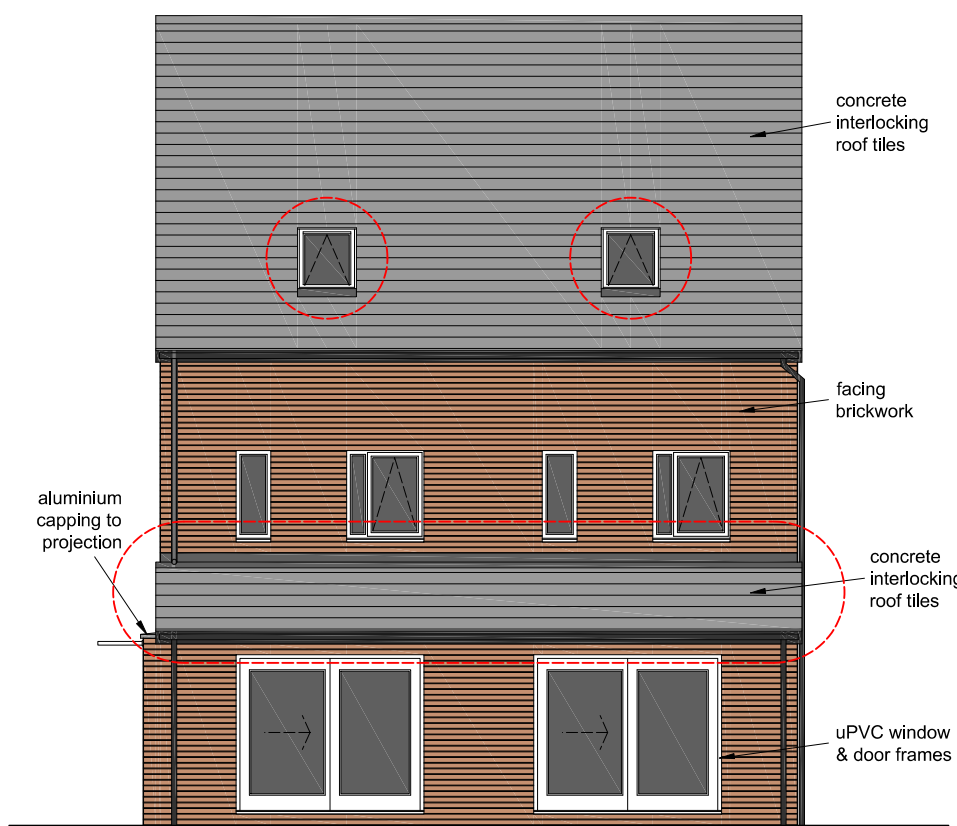


Rear Elevation (1:100)

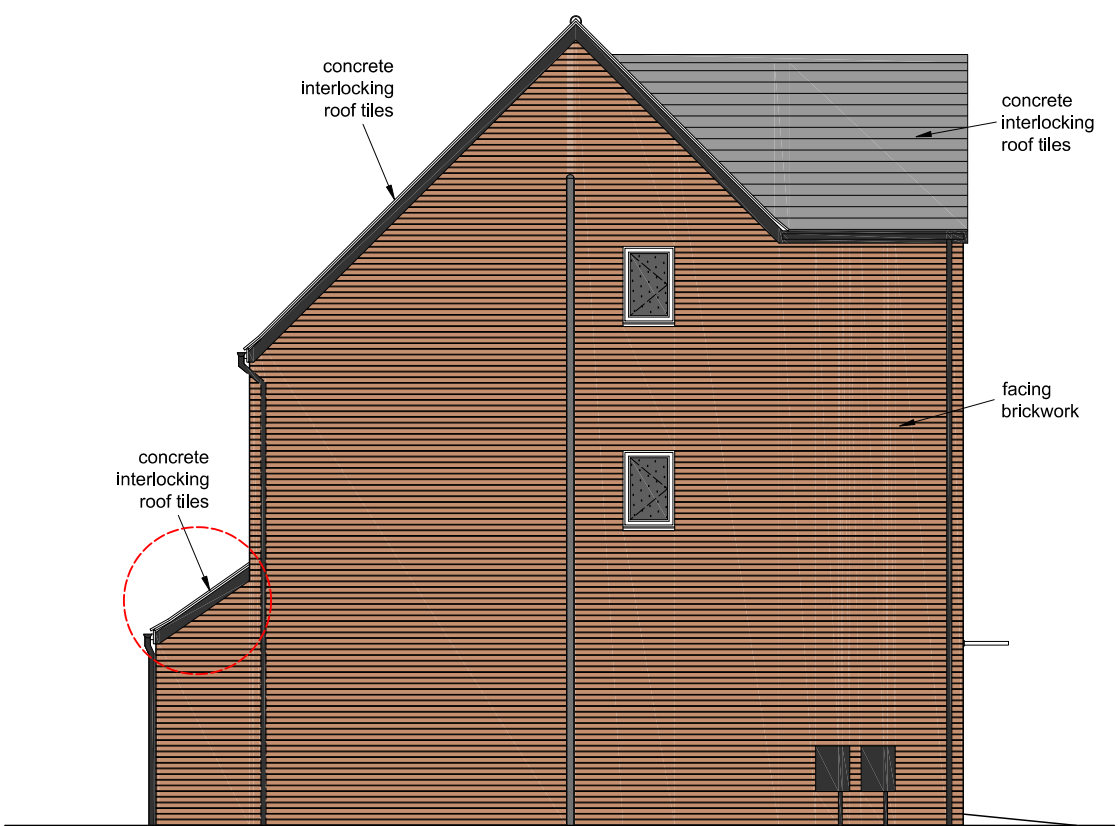


Side Elevation (1:100)

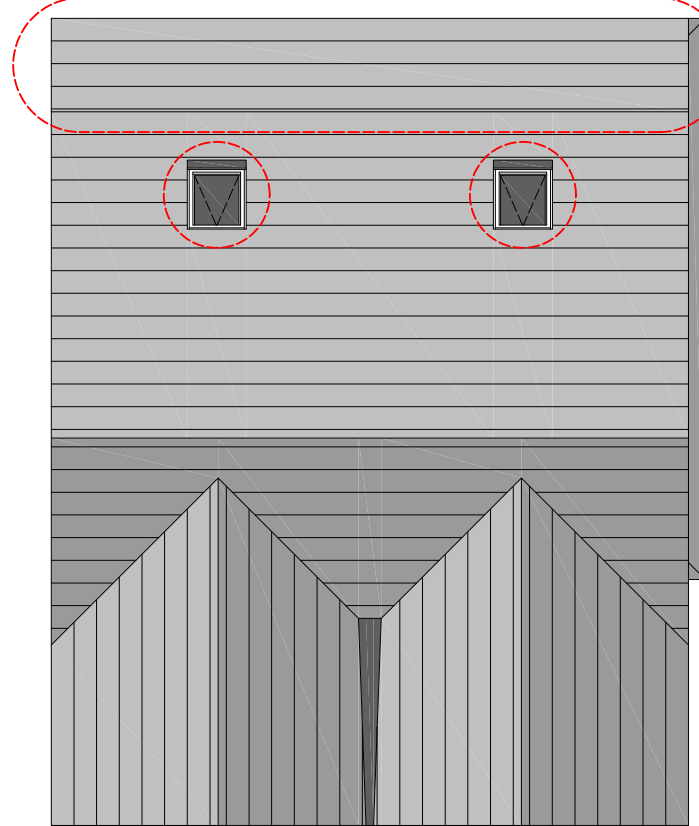


Roof Plan (1:100)

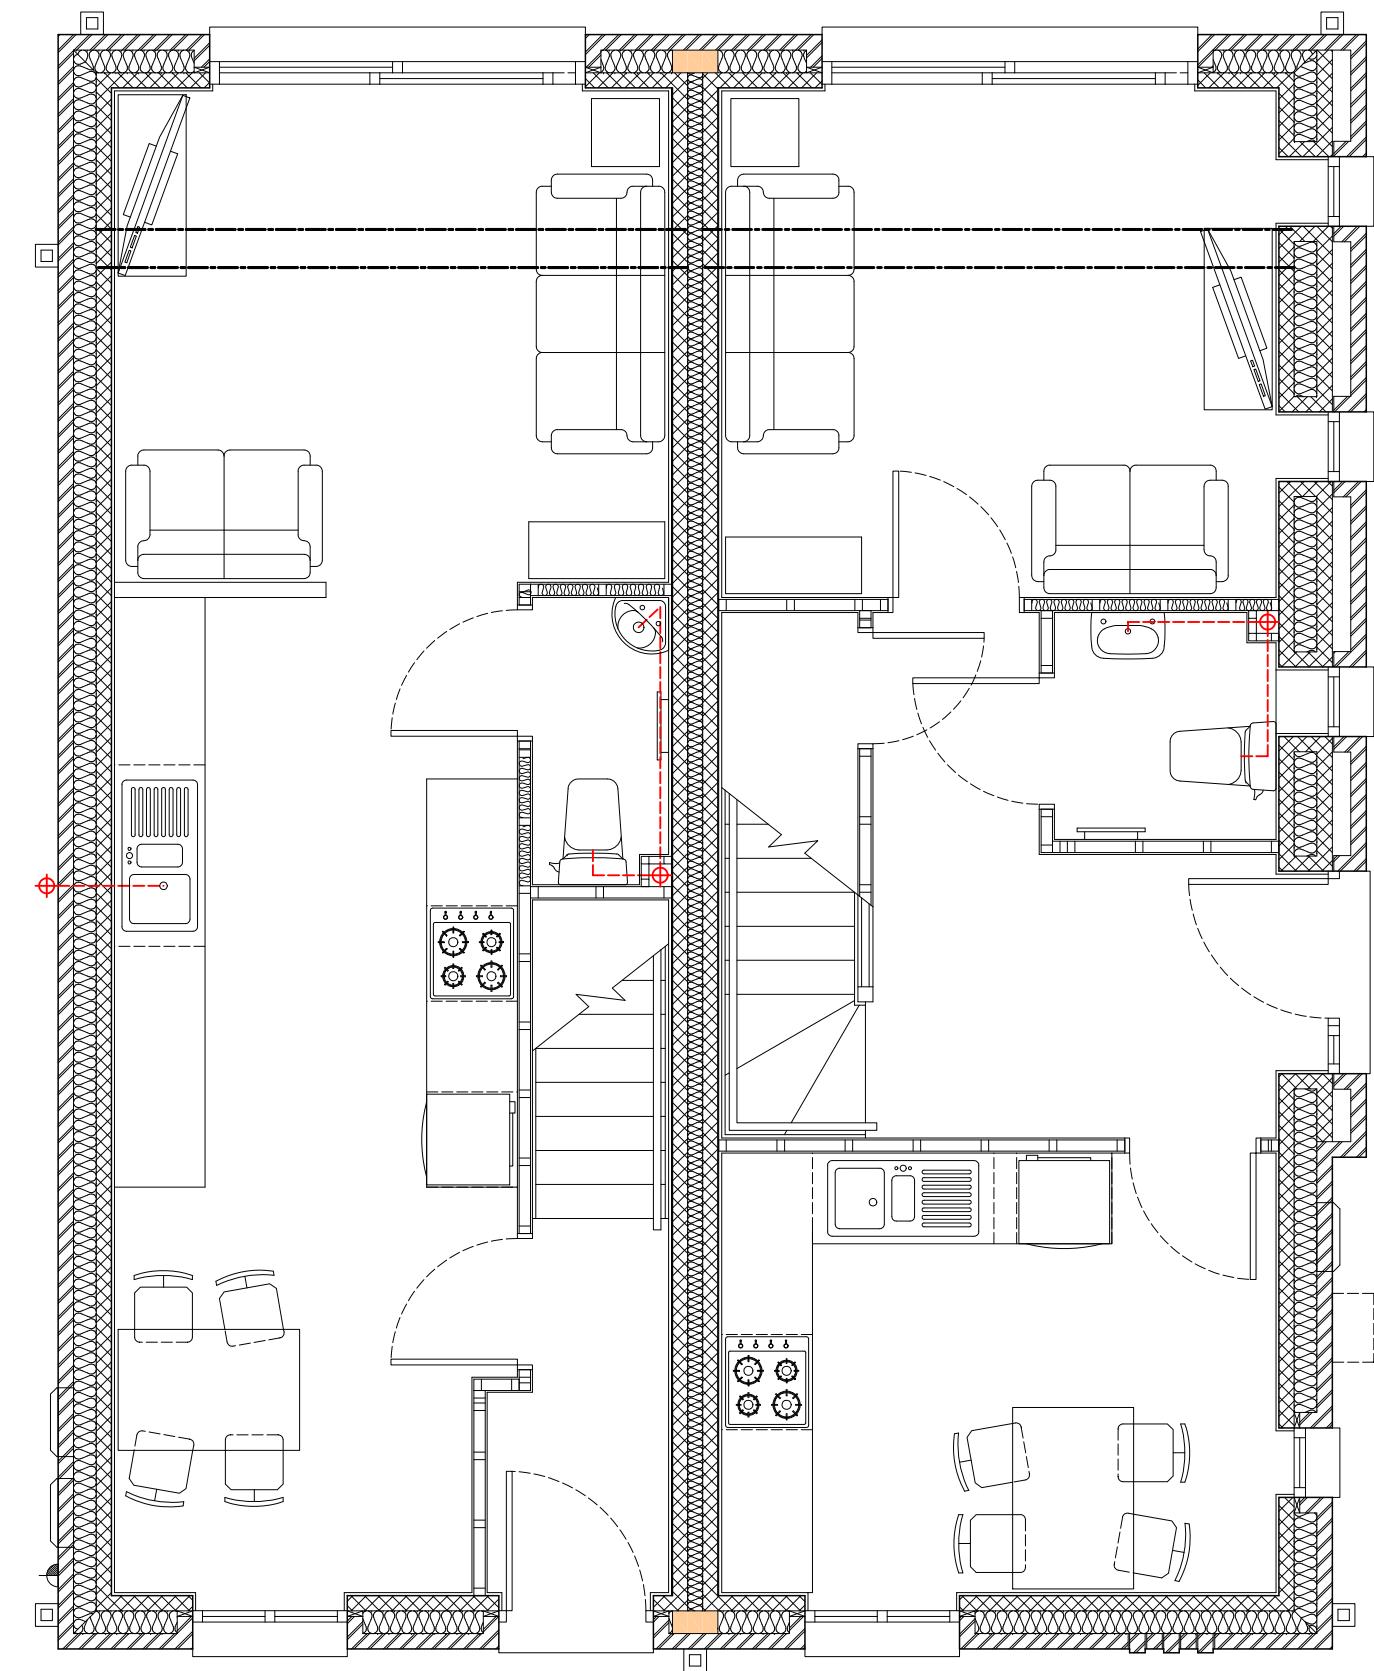


Ground Floor Plan

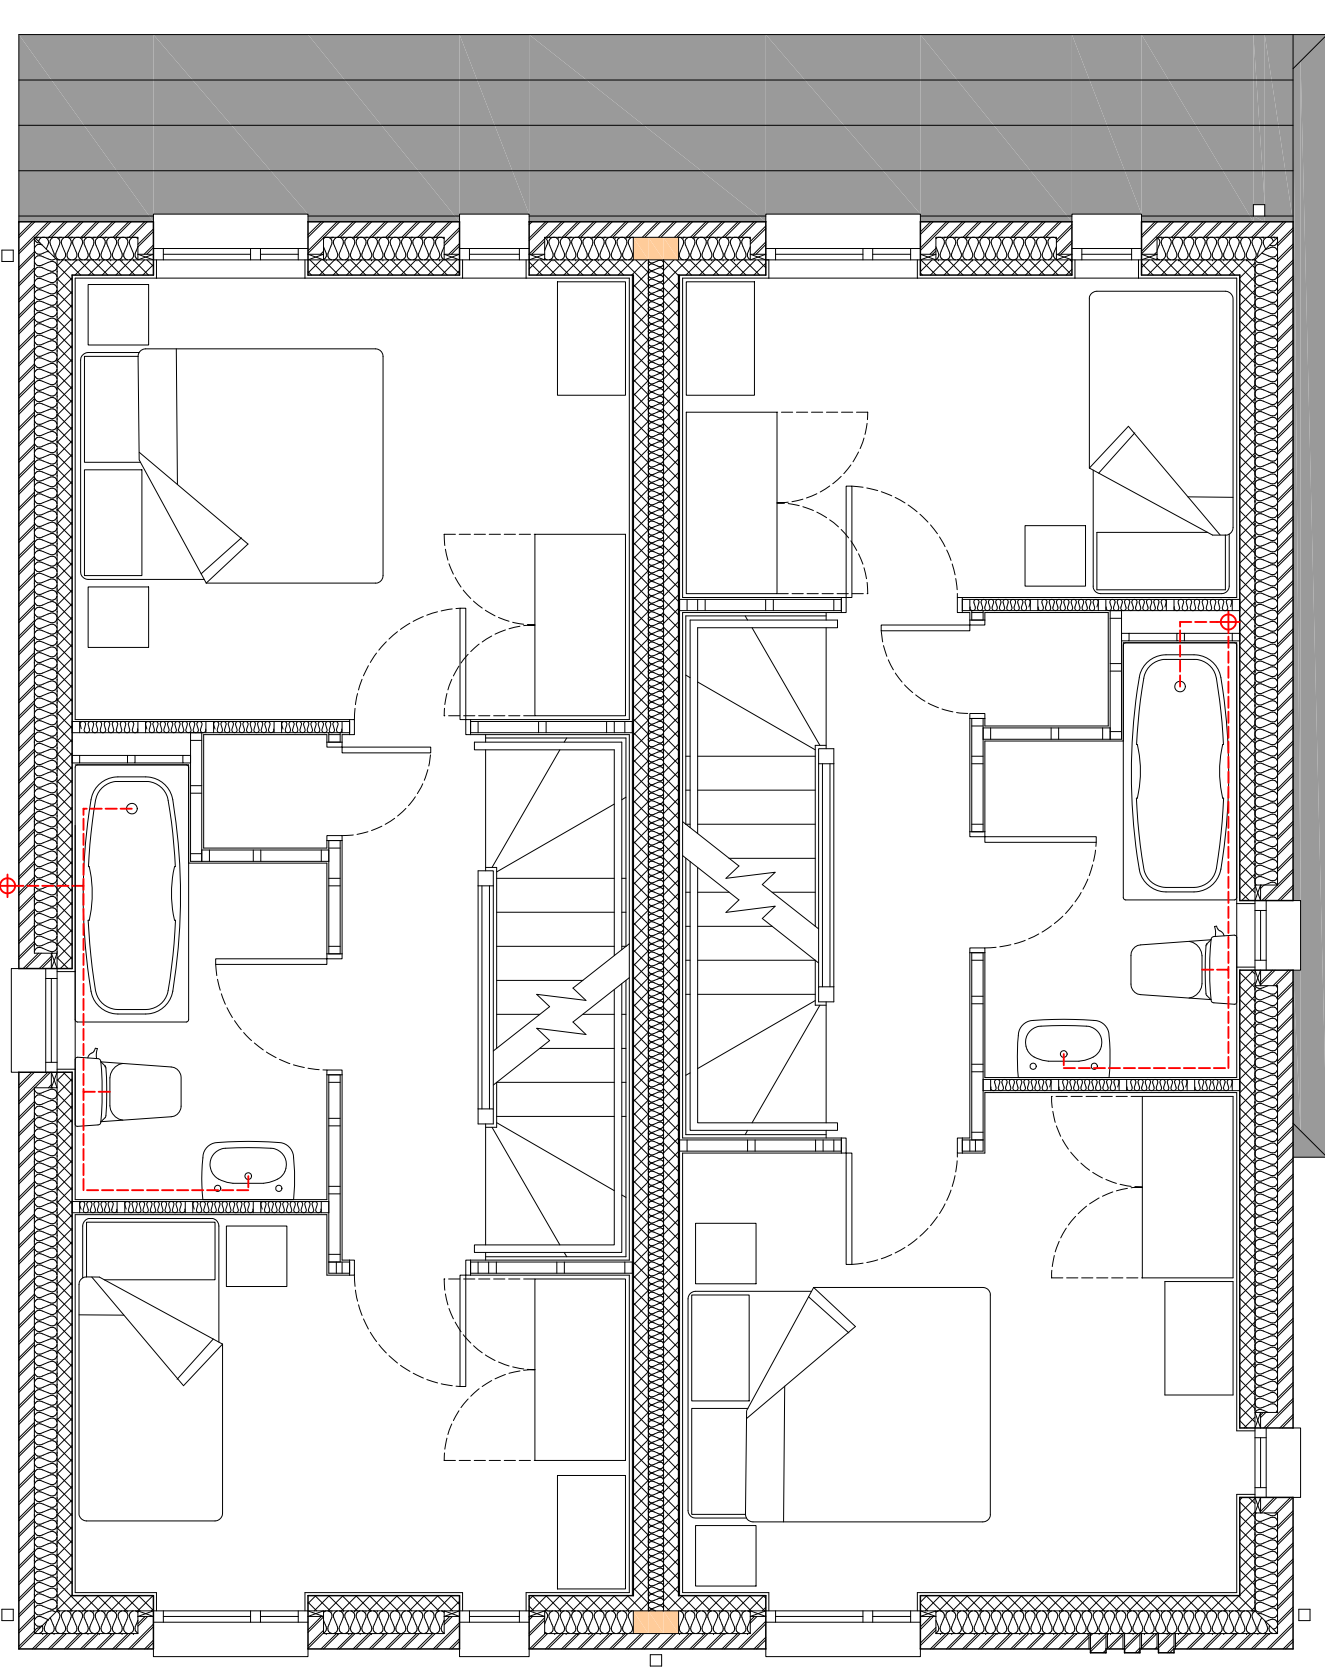

First Floor Plan

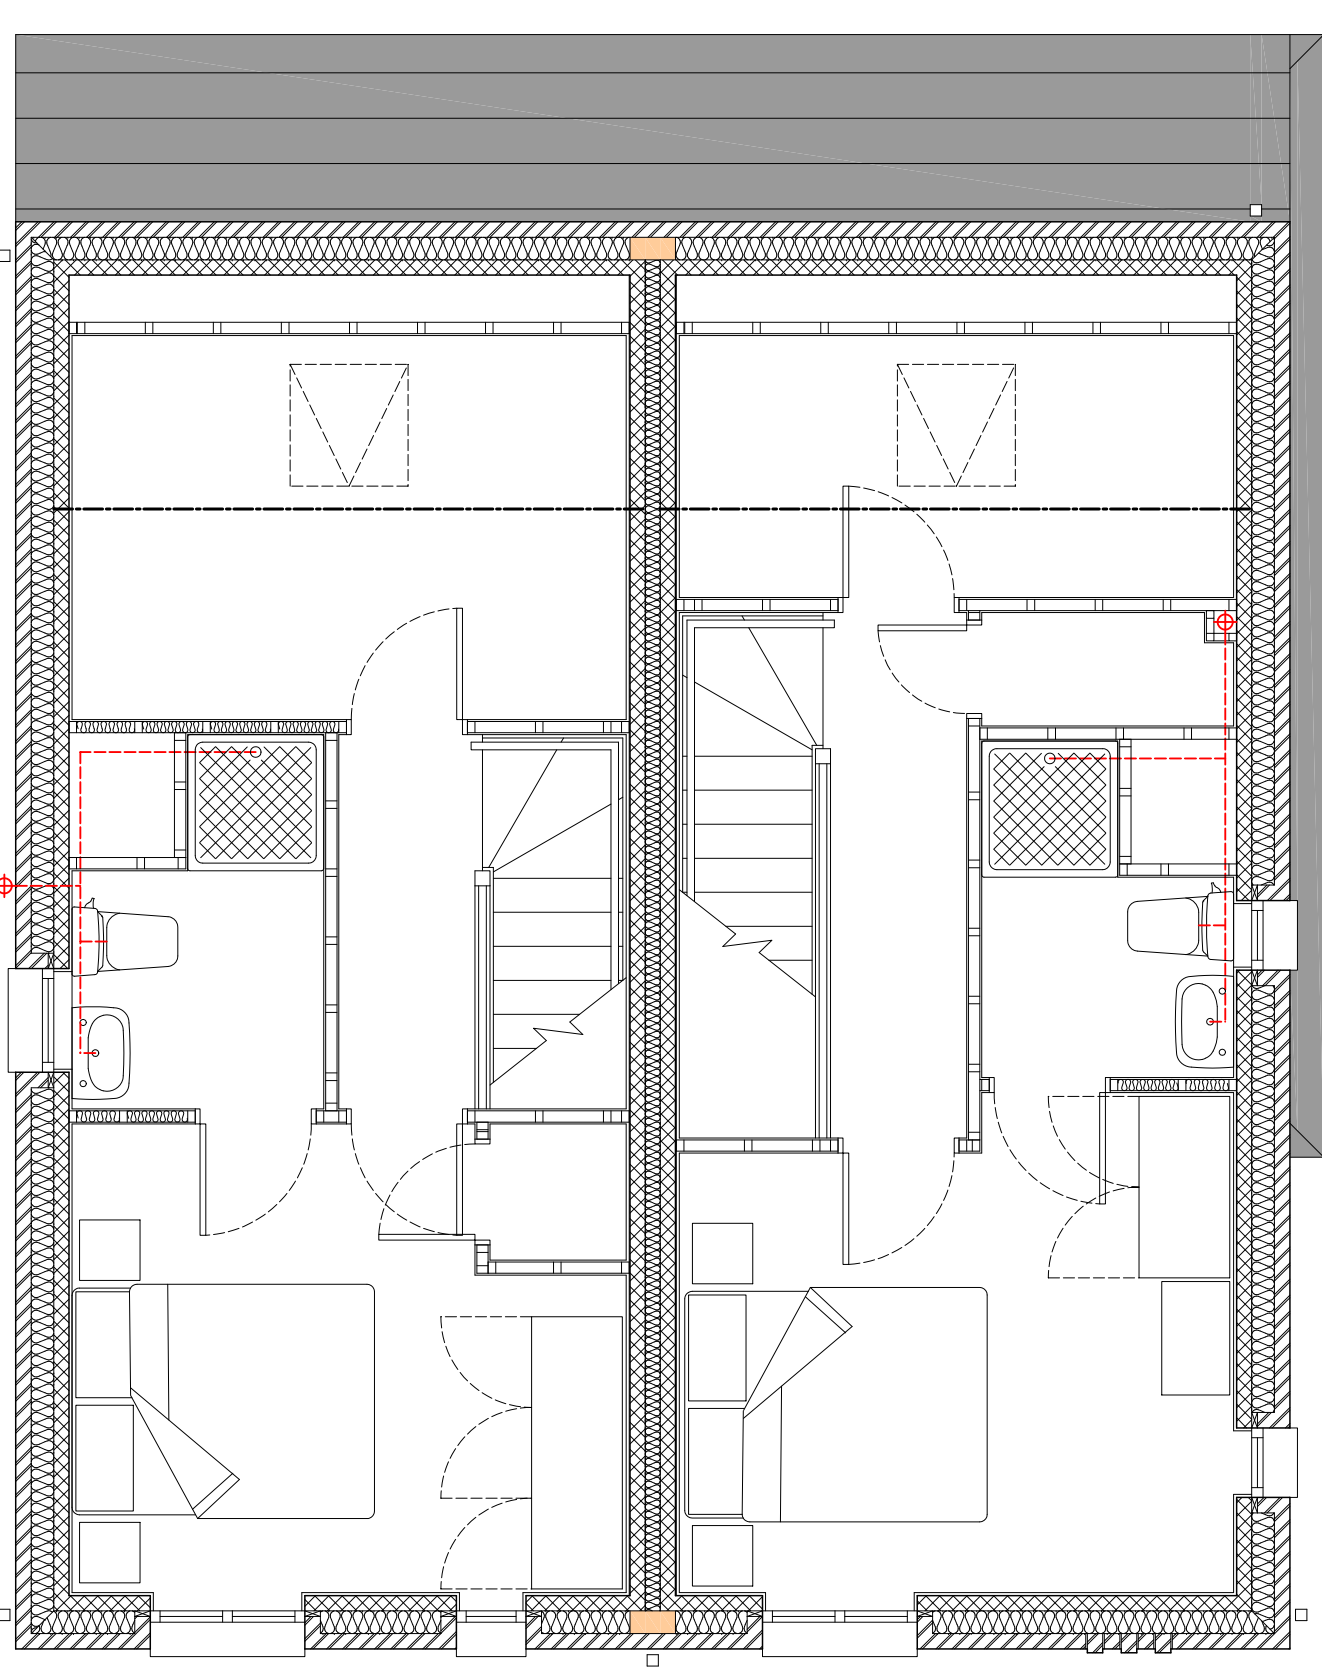

Second Floor Plan

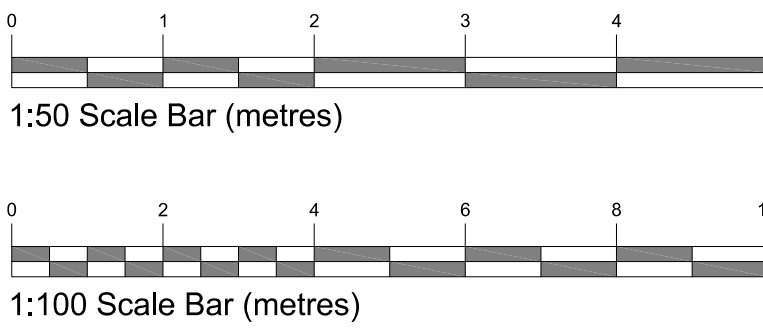

REV	DATE	AMENDMENT	BY	CHKD
B	26/08/20	Front doors adjusted	TR	GG
A	19/08/20	Proposed amendments circled in red	TR	GG

HNAarchitects
Architecture | Planning | Design

PROJECT:	Linn Street, Crumpsall				
CLIENT:	Wiggett Construction Ltd.				
DRAWING:	Proposed Aspect Semi-Detached Plans & Elevations				
DRAWN BY:	TR	CHECKED BY:	GG	DATE:	14/08/20
STATUS:	Planning	DRAWING NO:	1320/P-102	SCALE:	1:50 @ A1
				REVISION:	B