


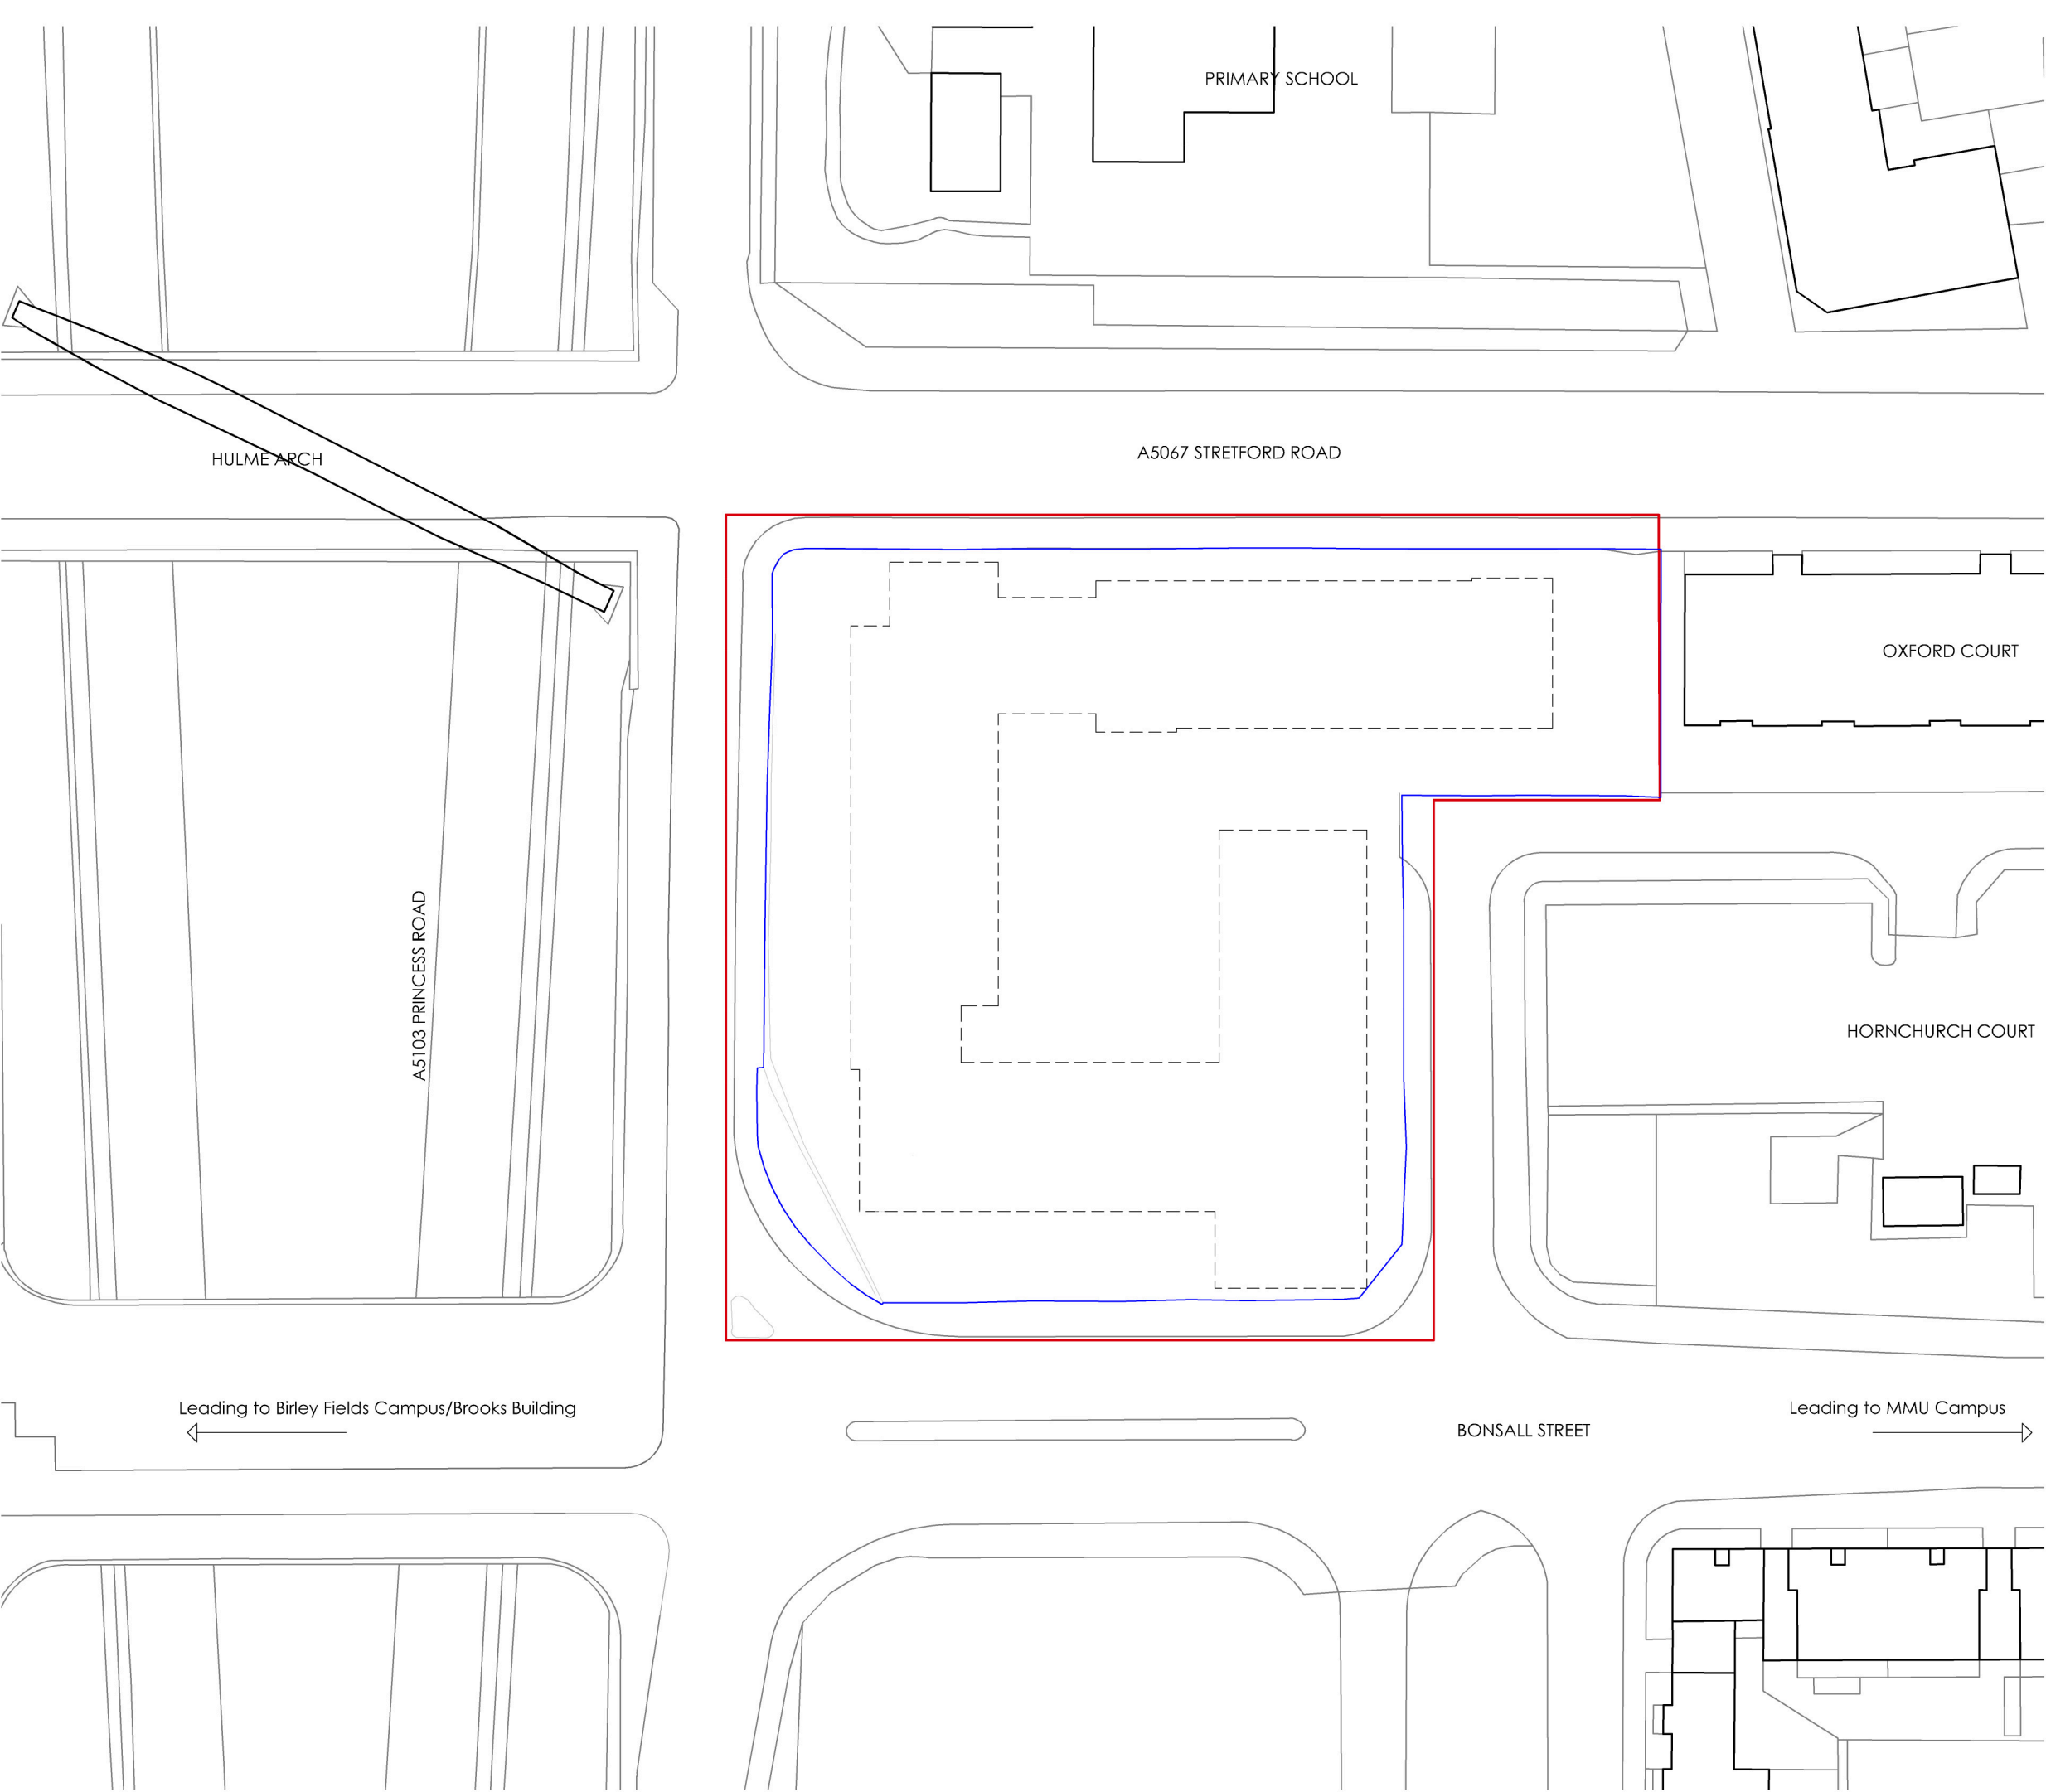

NOTES:
1. THIS DRAWING NOT TO BE SCALED: FIGURED DIMENSIONS ONLY TO BE TAKEN.
2. SHOULD ANY DISCREPANCIES BE FOUND WITH THIS DRAWING, PLEASE INFORM THIS OFFICE.
3. COPYRIGHT OF THIS DRAWING IS OWNED BY JMARCHITECTS.

0 10m 20
Scale - 1:500 @A3

N

Site Development Boundary
Land Ownership Boundary
Proposed New Building Outline

Site area within red line boundary 4123m²

P03	Issue for Planning Amendments	19.05.29	KZ	DJ
P02	Entrance hub adjusted	19.05.17	KZ	DJ
P01	Building A moved	19.04.26	KZ	DJ

REV.	DESCRIPTION	DATE	OWN BY	CHK BY

Birley Residences, Phase 2
Existing Site Plan
Manchester Metropolitan University
1180B-JMA-00-00-A-900006 P03

1:500 @ A3
S4
STATUS

KZ
DRAWN BY

DJ
CHECKED BY
2019.05.29
DATE

3A
Princess Street
Manchester
M1 4HS
T: 0161 200 6300
manchester@jmachitects.net
www.jmachitects.net