

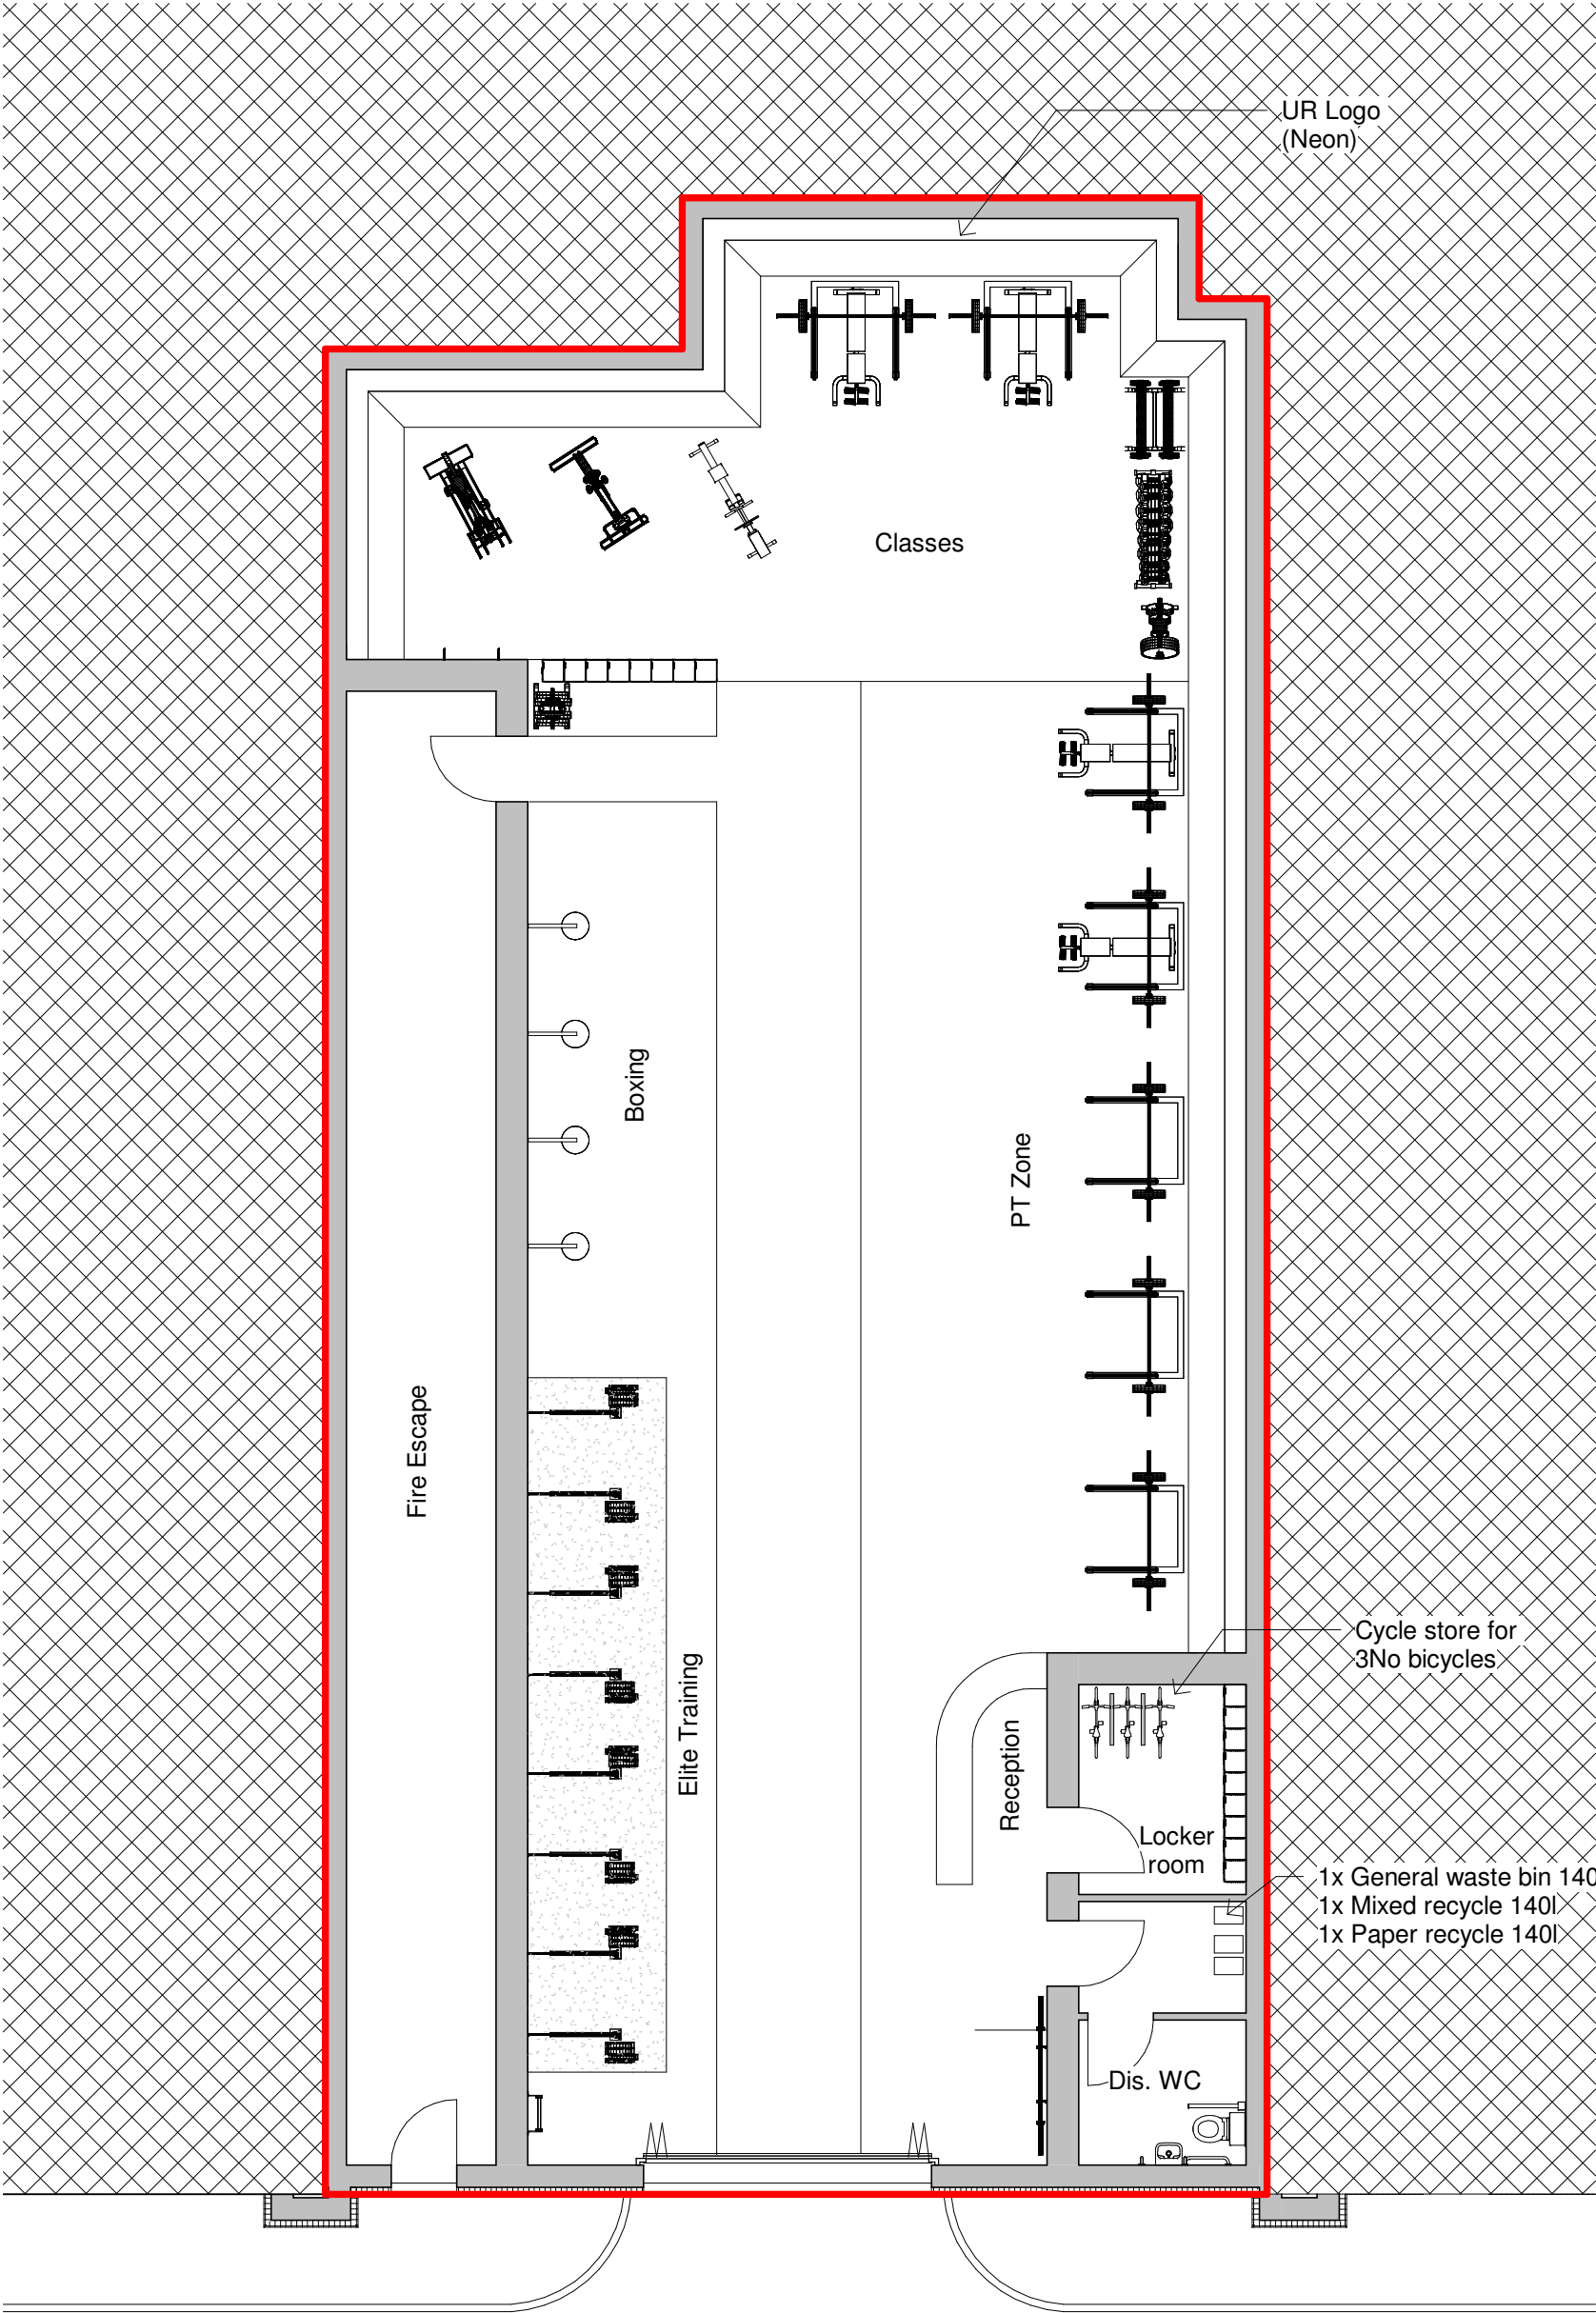
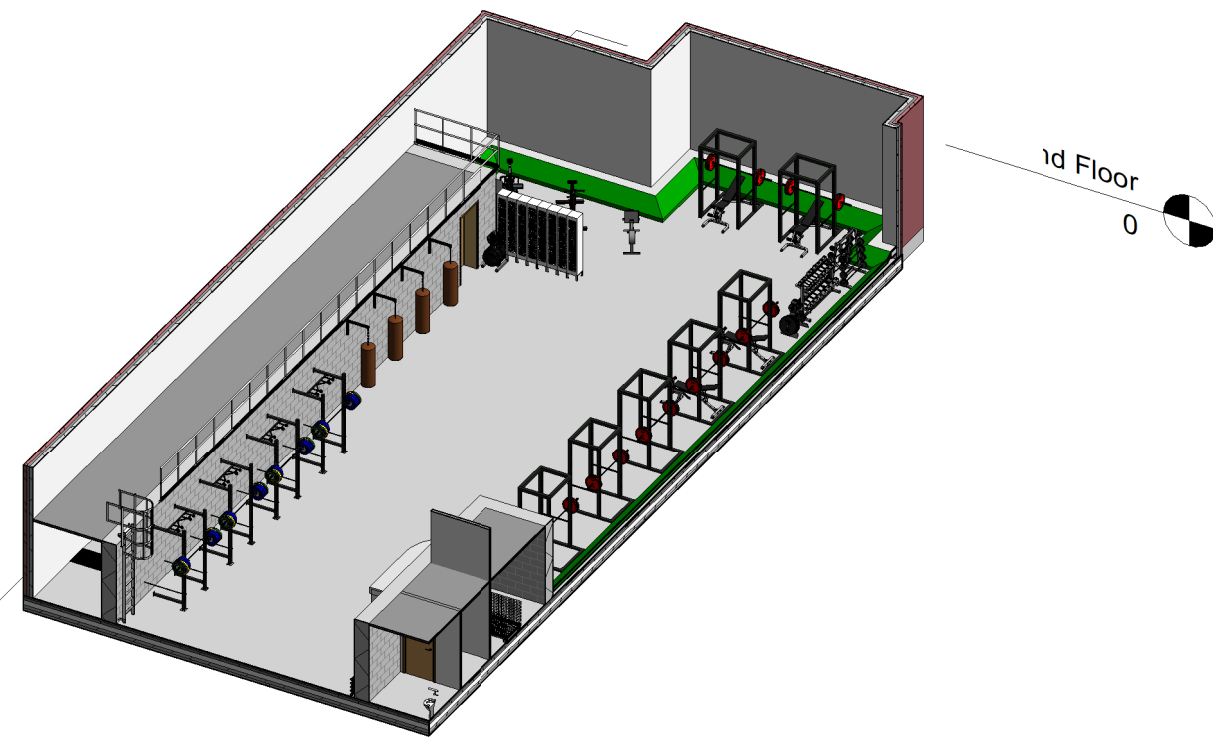


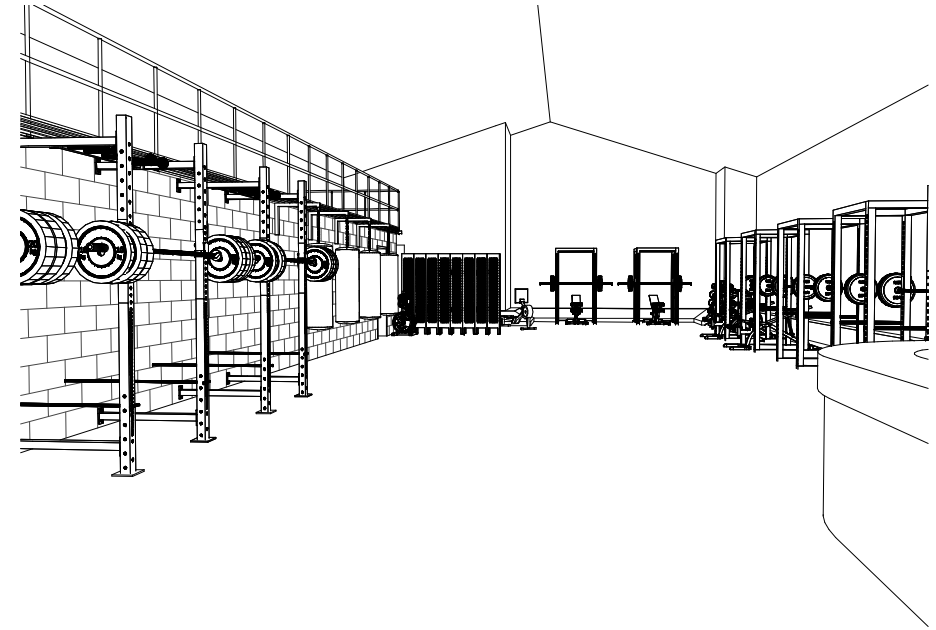

Proposed Floor Plan
1 : 100

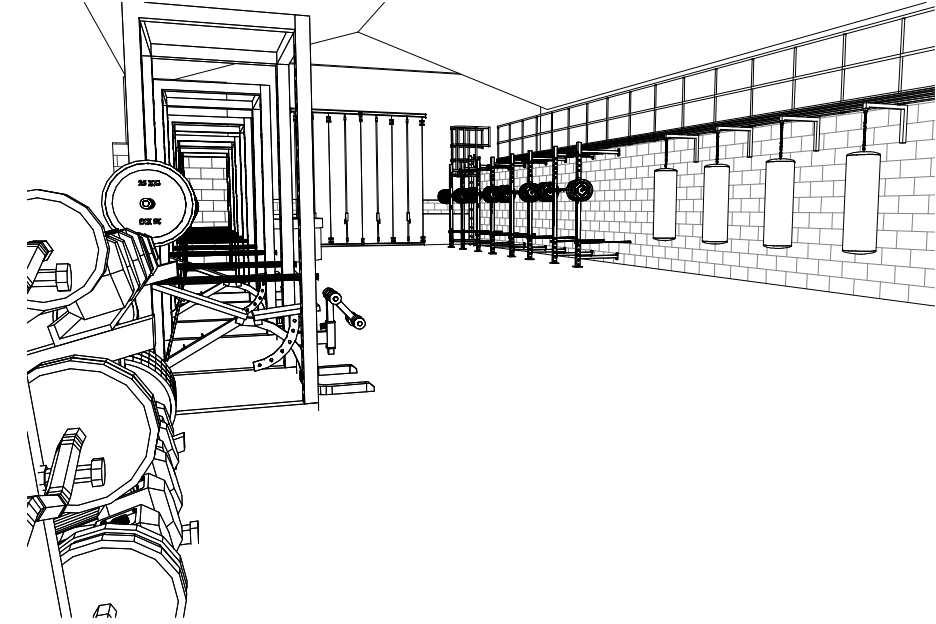

Notes

The Contractor is to check all dimensions and conditions on site before commencing. Do not scale from this drawing.

This drawing remains the copyright of Extend Ur Home.

Scale Bars	TO BE USED ONLY AS GUIDANCE				
1:100	mm	1000	3000	5000	
1:200	mm	5000	8000		
1:500	M	5	15	25	
1:1250	M	10	30	50	70

KEYPLAN

Rev	Description	By	Date		
Project Status PLANNING		Drawing Status			
This information, whether drawn or as a data file, is copyright and issued strictly for use on the project for which it is provided					
Client / Project Urban Reform Fitness & Wellbeing					
Unit 106, Temperance St, Manchester					
Drawing Proposed Floor Plans					
Date	12/01/20	Scale	1 : 100	@ A2	
3D CoOrd		Drawn By	-	Checked	-

Extend Ur Home

Facebook:
Extend Ur Home

Instagram:
@Extendurhome

www.extendurhome.co.uk

BS Ref	FDG Ref	Project Number-A103	Rev
A103			