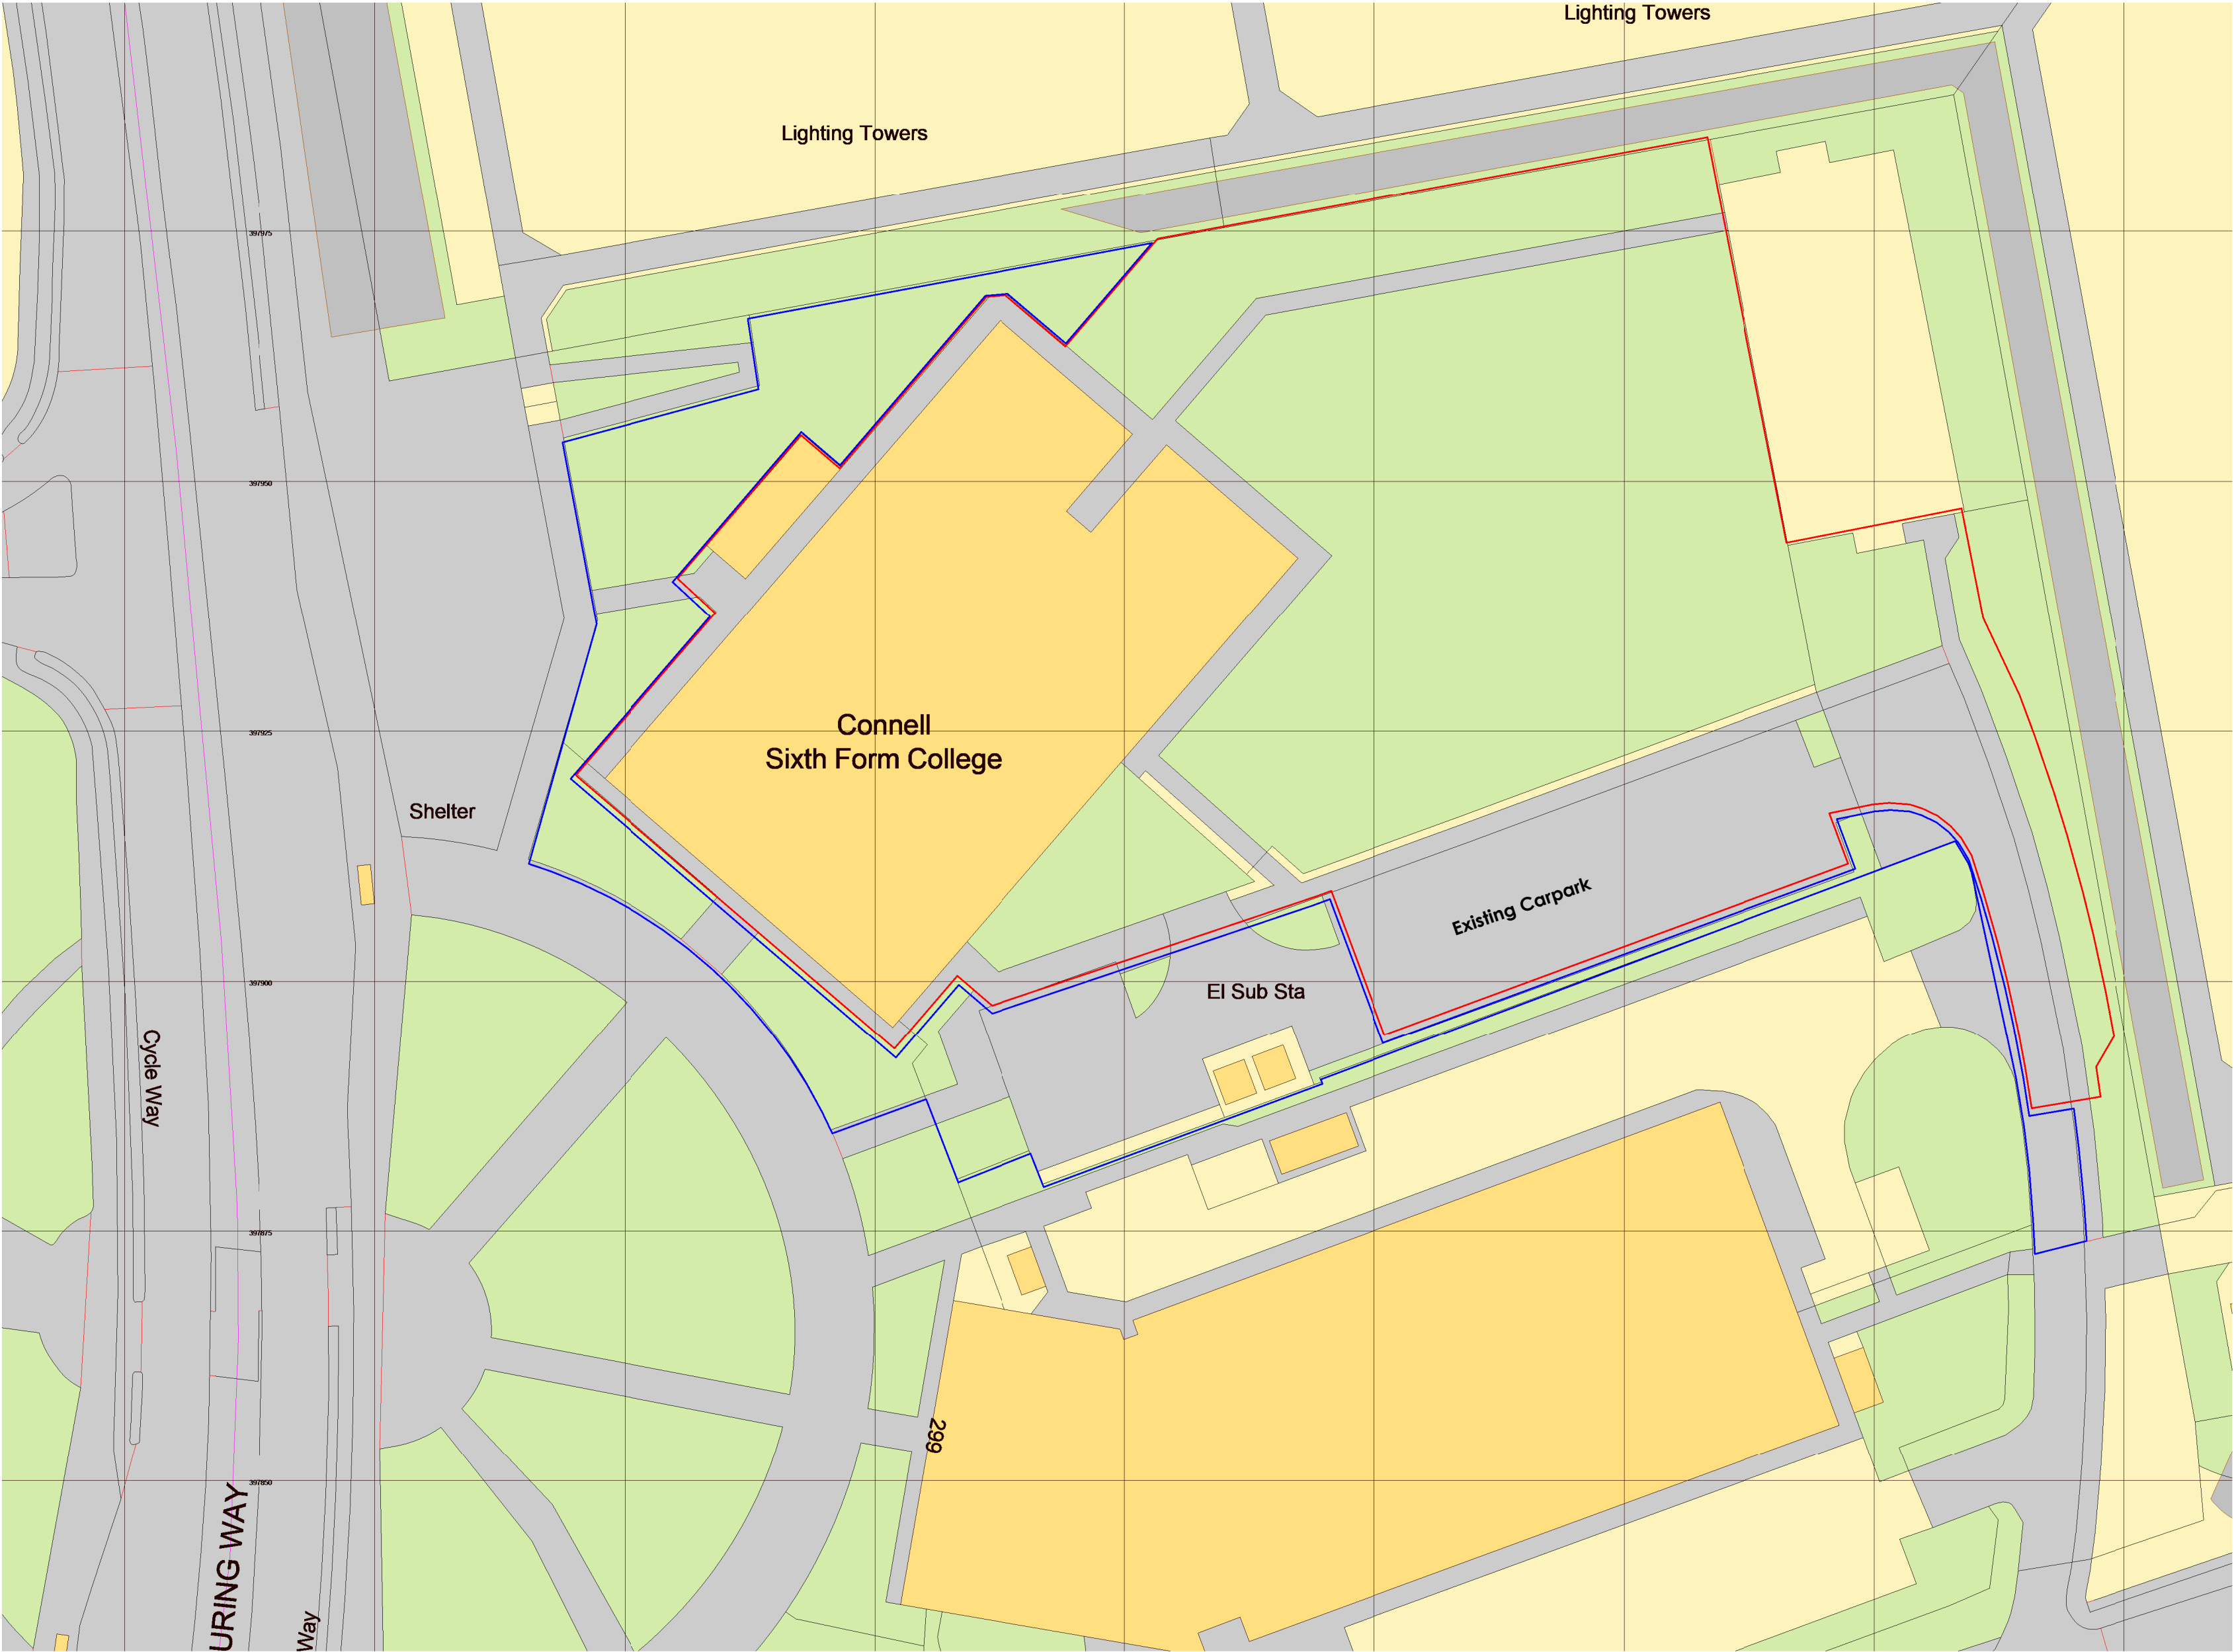


Existing Site Plan Key:

- Other land owned by applicant - 2016.2m² or 0.202ha
- Proposed area of works - 8497.8m² or 0.850ha

Rev	Description	By	Chk	Date
P1	Ramp arrangement updated, site boundaries updated, levels amended	WH		16/12/20

ALL DIMENSIONS ARE IN MILLIMETRES UNLESS OTHERWISE NOTED. DO NOT SCALE OFF DRAWINGS. ALL DIMENSIONS ARE NOMINAL AND MUST BE CHECKED ON SITE. ALL DRAWINGS ARE COPYRIGHT OF DARWIN GROUP LTD AND CANNOT BE REPRODUCED WITHOUT WRITTEN CONSENT OF DARWIN GROUP LTD.

IF THERE ARE ANY DISCREPANCIES WITH ANY INFORMATION PROVIDED, IT IS THE CONTRACTORS RESPONSIBILITY TO NOTIFY DARWIN GROUP LTD IMMEDIATELY.

DarwinGroup

Construction Has Evolved

Design — Engineering — Contracting — Offsite

London House, Shawbury Business Park, Shawbury, Shrewsbury, SY4 4EA

TEL: 01939 252909

www.darwingroupltd.co.uk

PROJECT TITLE	ADDRESS
Connell Co-op College	301 Alan Turing Way Manchester M11 3BS

DRAWING TITLE
Existing Site Plan

DRAWING REFERENCE						
180389	DGL	01	XX	DR	A	1150
PROJECT	ORIGINATOR	VOLUME	LEVEL	TYPE	ROLE	NUMBER

INITIAL ISSUE DATE	INITIAL ISSUE BY	INITIAL CHECKED BY	GIFA
11/12/2020	WH	ST	896 m²

SUITABILITY	SCALE	SHEET	REV
S4	As indicated	A2	P1
STATUS CODE	STATUS DESCRIPTION		
S4	Stage Approval		

Existing Site Plan
1 : 500

