




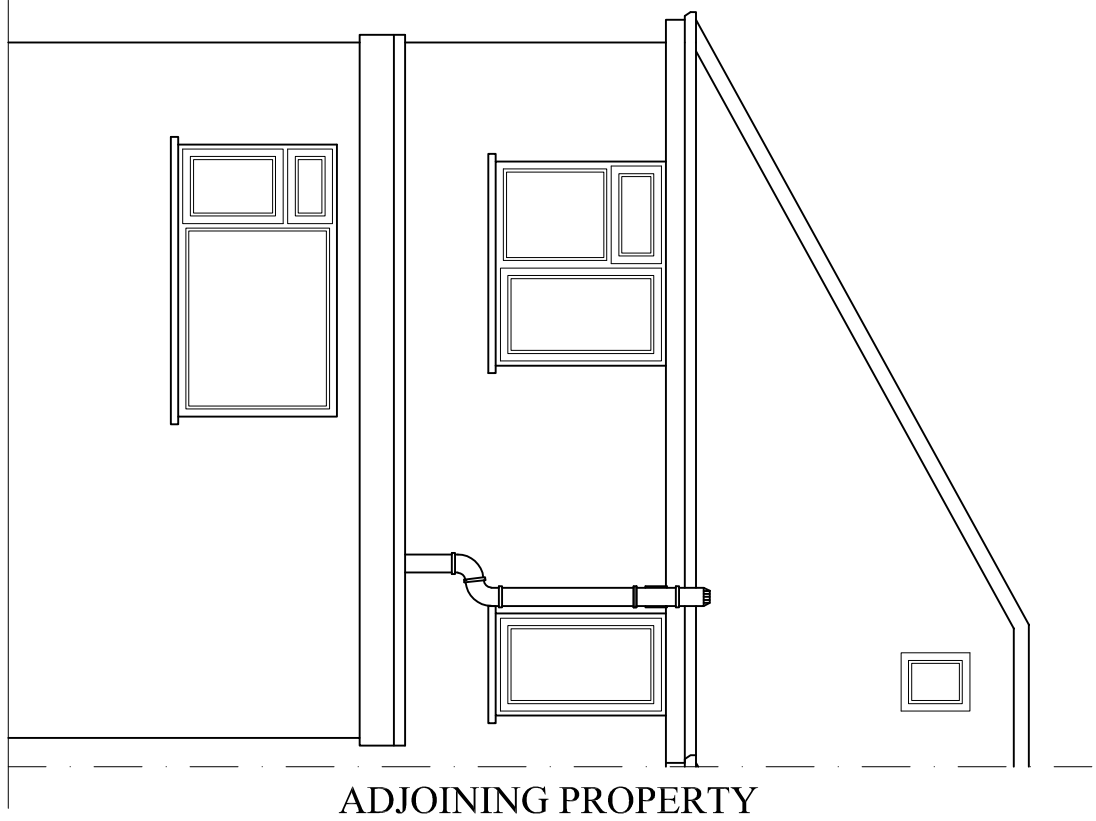


EXISTING REAR ELEVATION
(SCALE 1:50)

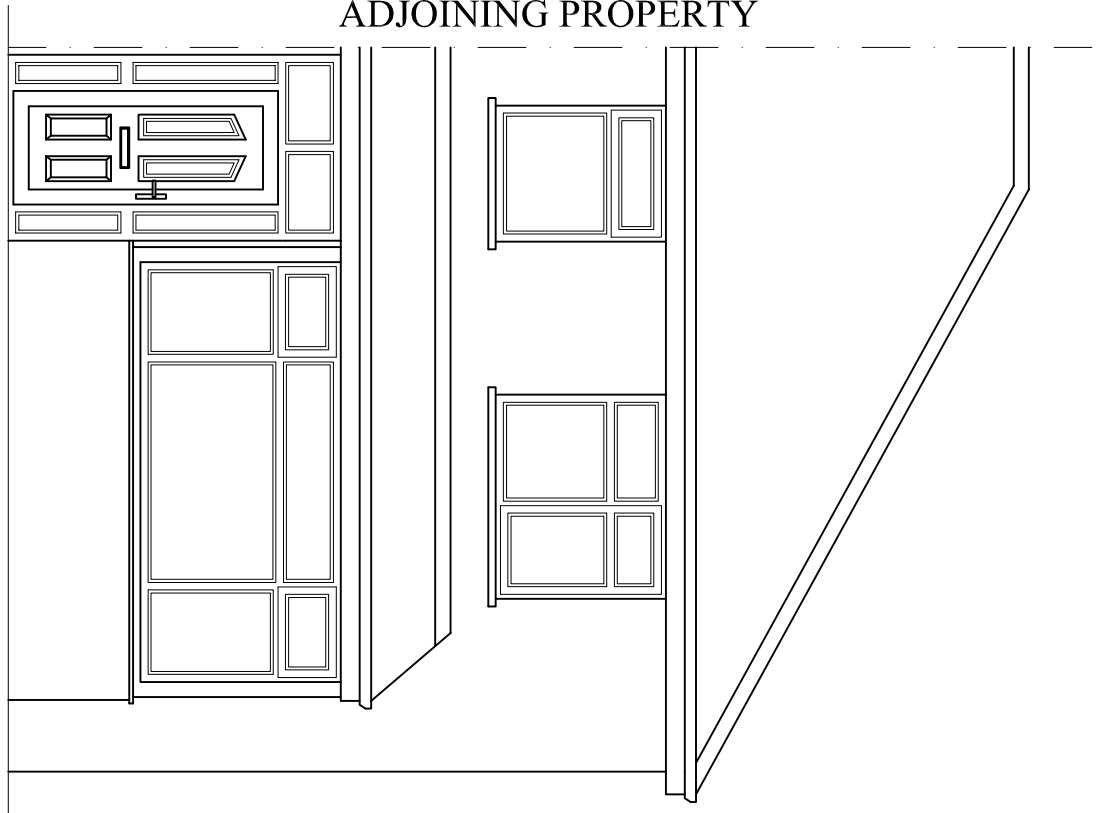

EXISTING FRONT ELEVATION
(SCALE 1:50)

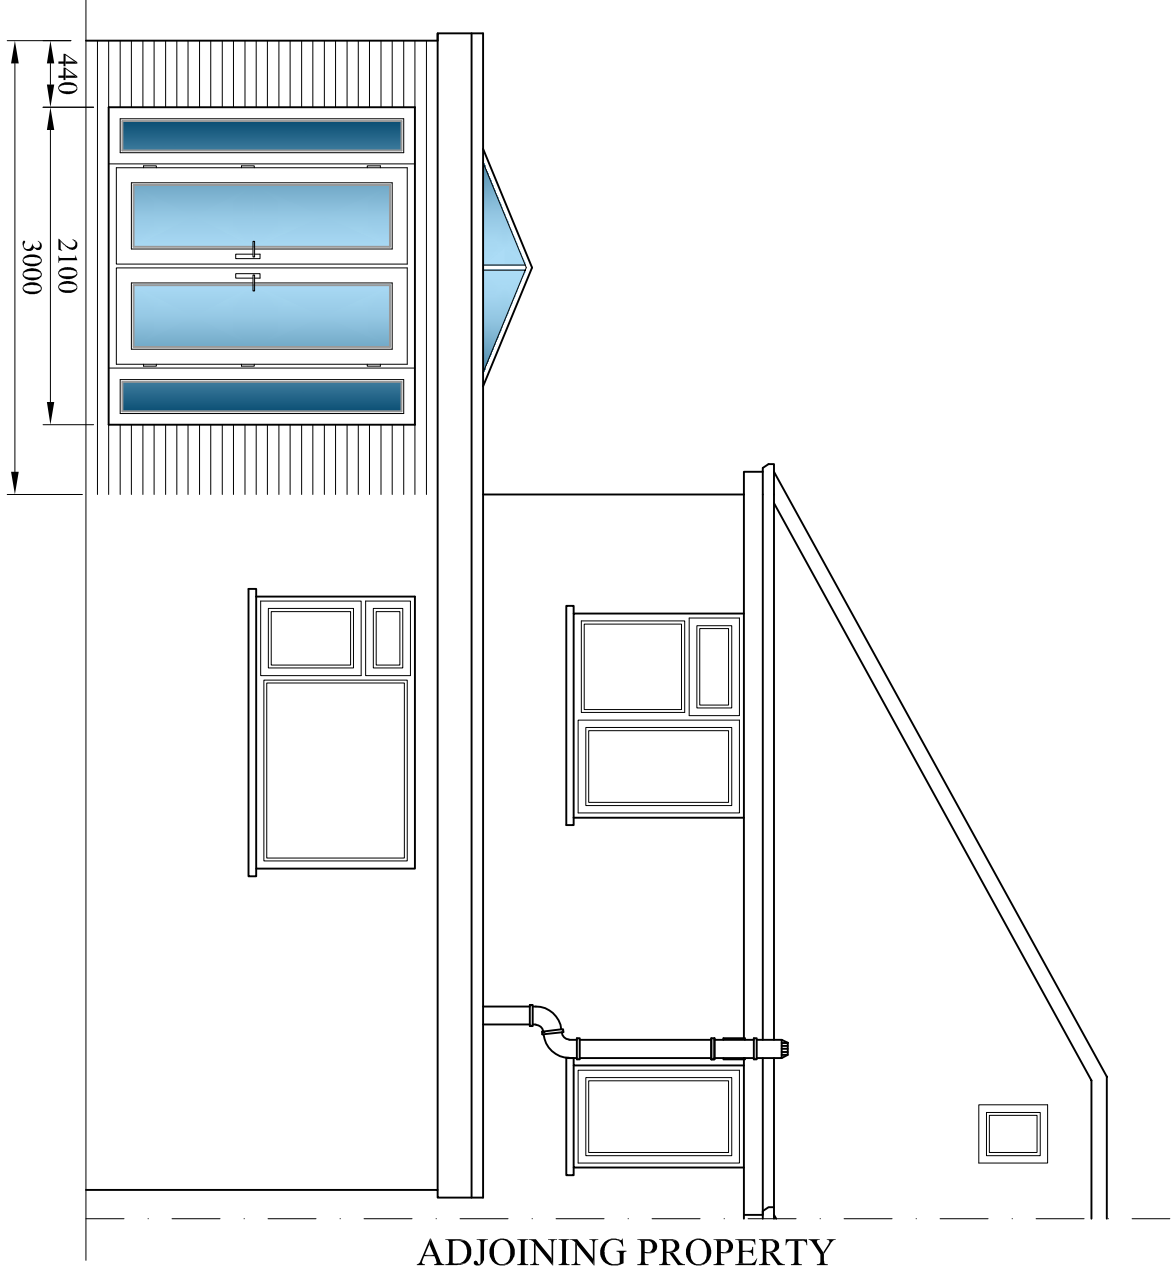

PROPOSED REAR ELEVATION
(SCALE 1:50)

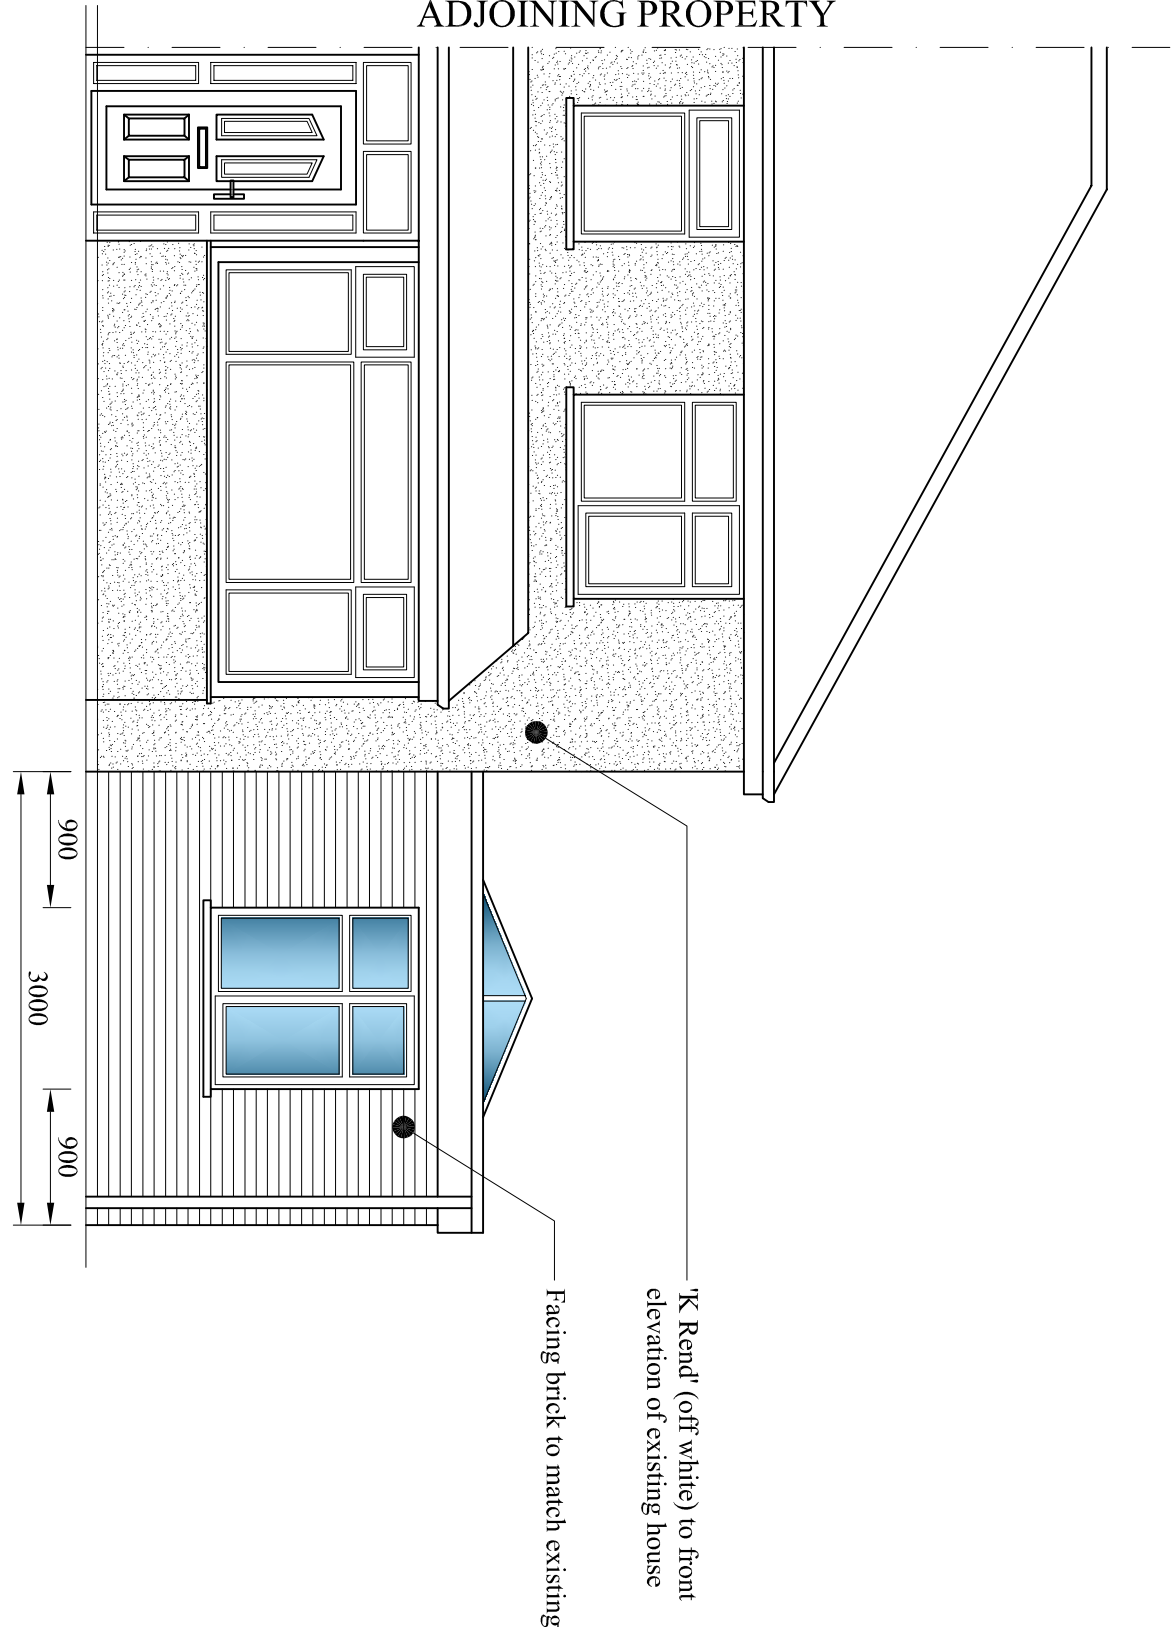

PROPOSED FRONT ELEVATION
(SCALE 1:50)



A		01.03.21		ISSUED FOR PLANNING APPROVAL	
DRAWING STATUS					
PLANNING APPROVAL					
PROJECT					
15 MENSTON AVENUE NEW MOSTON					
TITLE					
PROPOSED SINGLE STOREY SIDE EXTENSION AND RENDER OF FRONT ELEVATION					
SCALE & SIZE:		STATUS		DATE	
1:50 @ A1 UNO		PLANNING APP.		MAR. 21	
PROJECT No		DRAWING No		REV	
MA-001		002		A	